



No 89 Thames Drive, Biddulph, Stoke On Trent, ST8 7JF

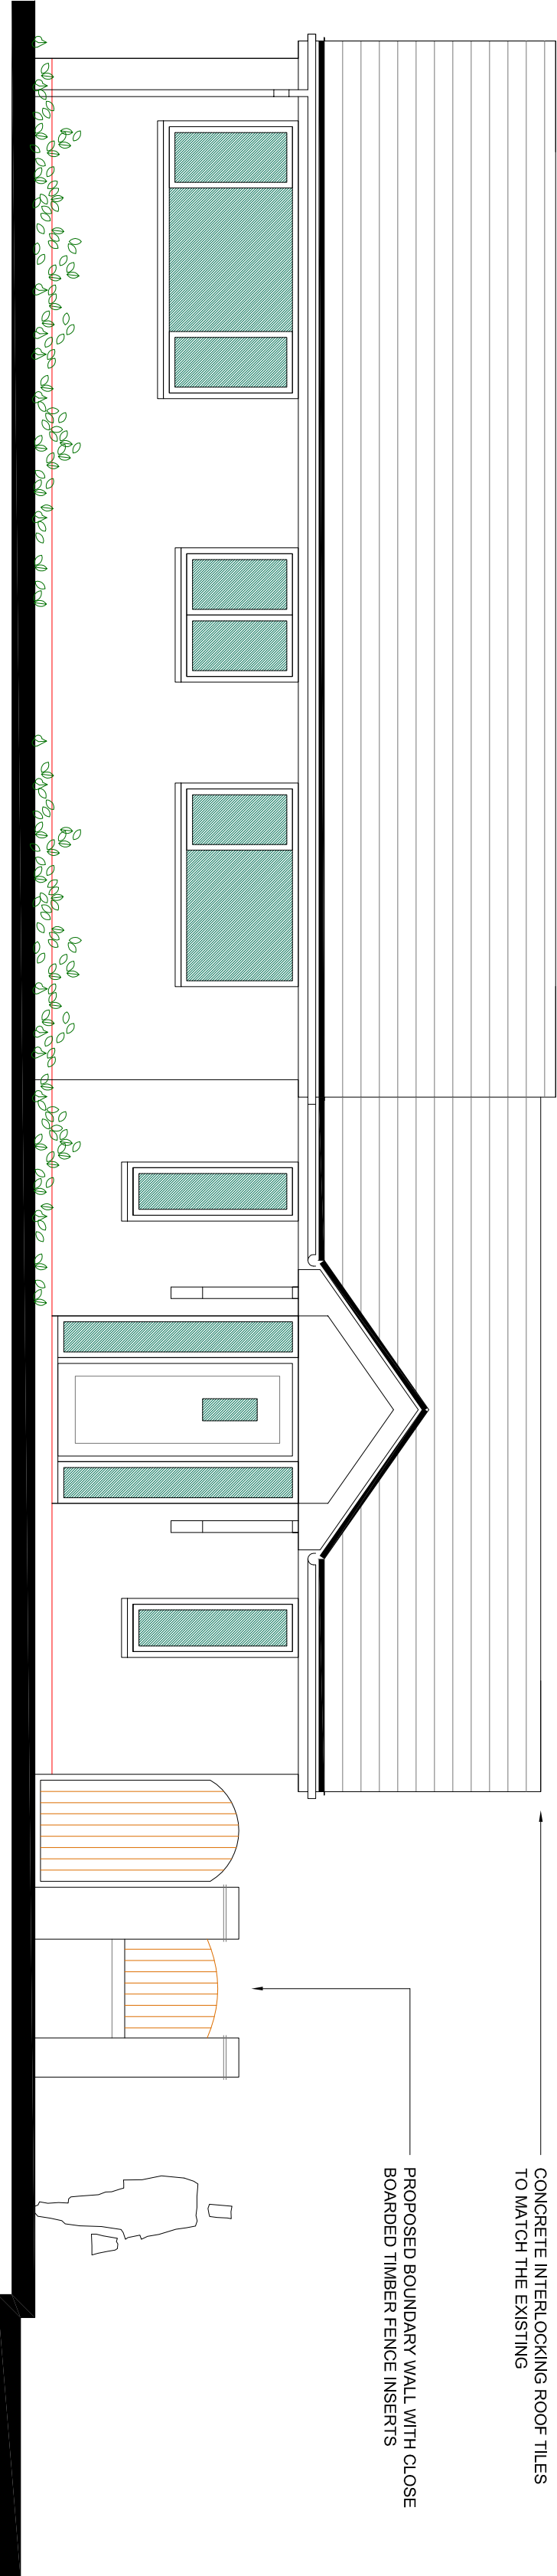

Proposed Front Elevation 1:50

 

Scale Bar 1:500



Front View Existing Property




Side View Existing Property


Planning Issue Only

All dimensions, construction details and specification details contained on this drawing are for planning purposes only. All are to be checked and agreed on site with Client / Building Inspector as applicable prior to construction.

No 89 Thames Drive, Biddulph, Stoke On Trent, ST8 7JF

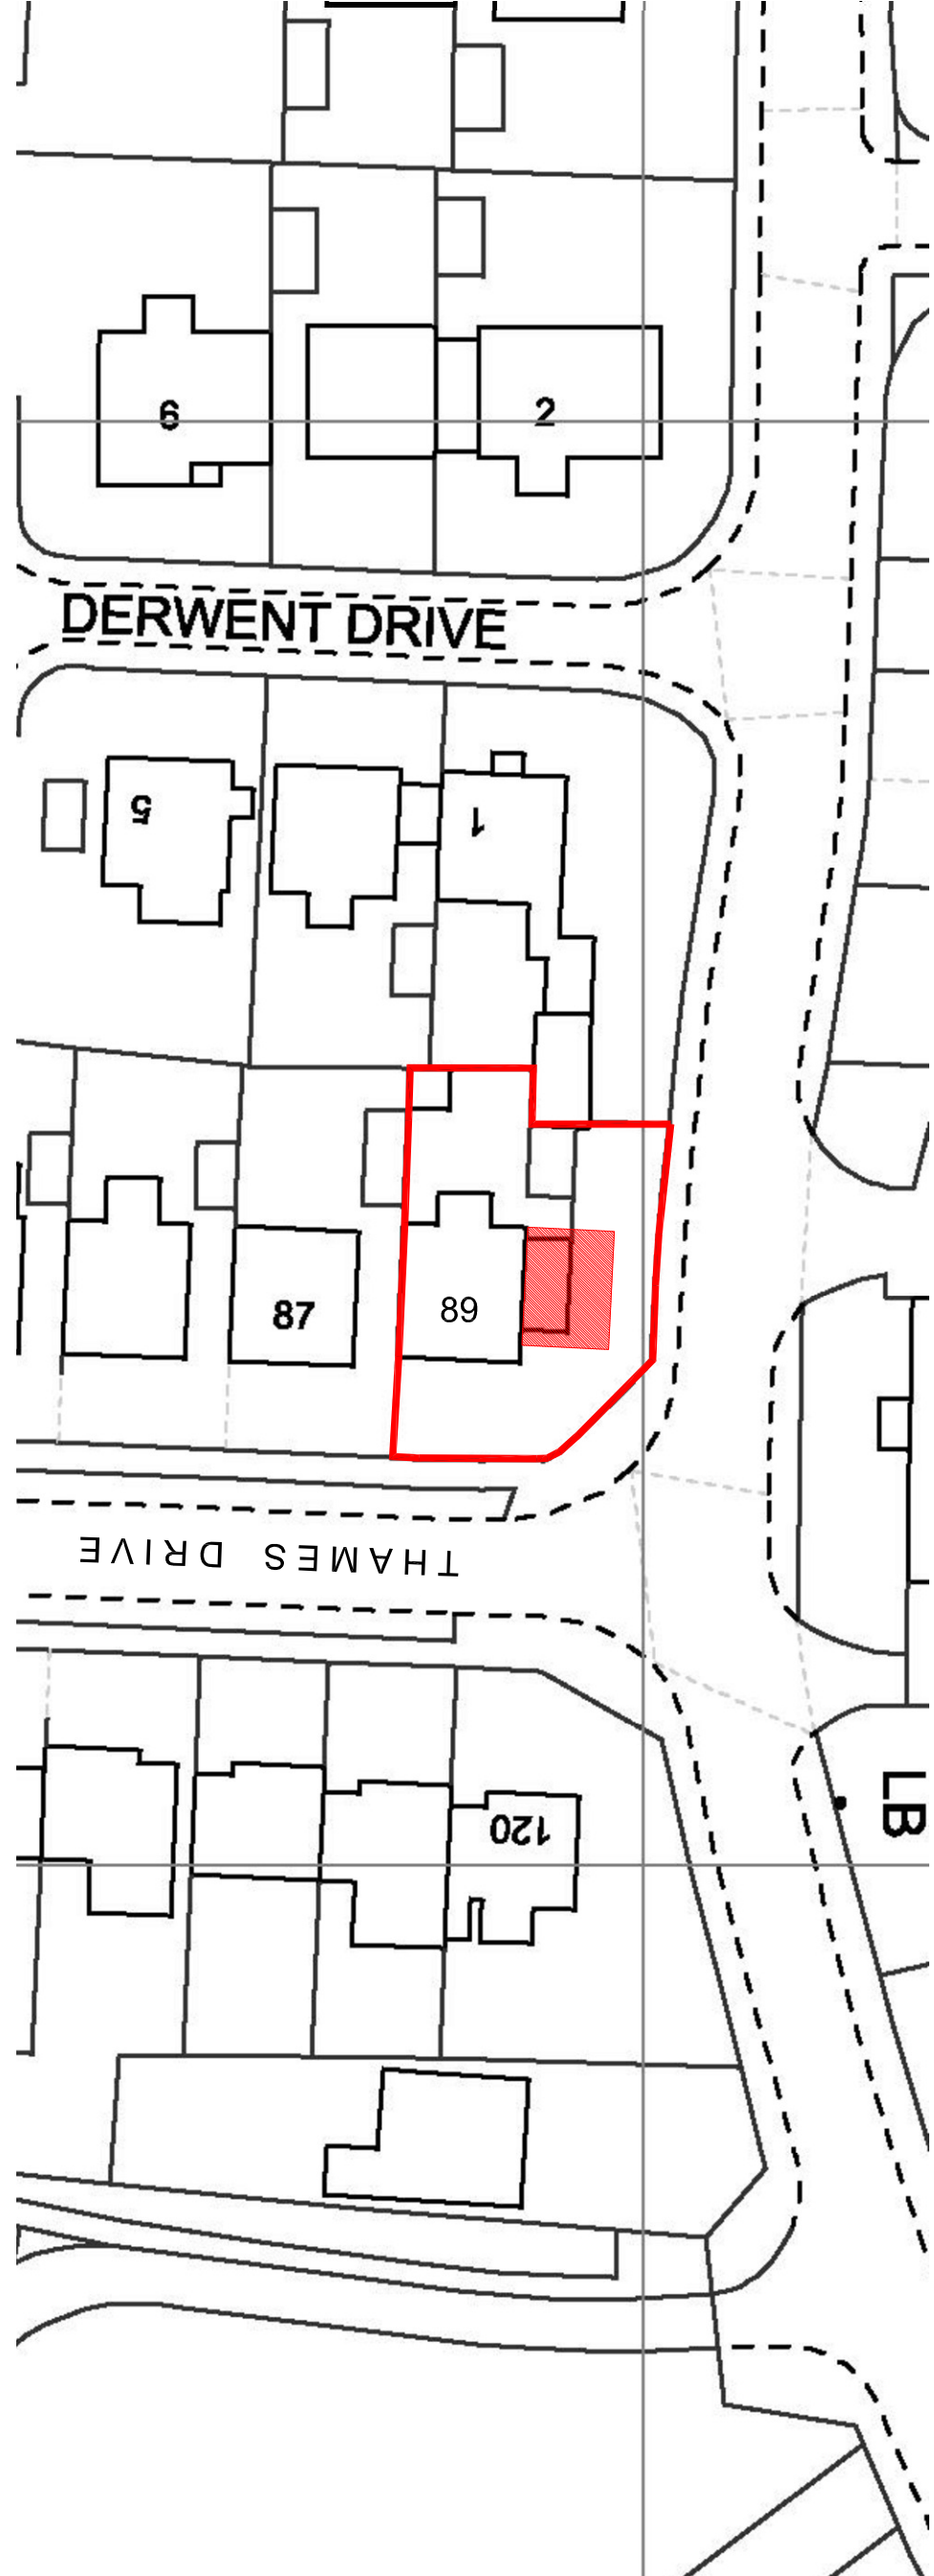


Proposed Block Plan 1:500

 

Scale Bar 1:500




Proposed Rear Elevation 1:50

 


Scale Bar 1:500

No 89 Thames Drive, Biddulph, Stoke On Trent, ST8 7JF

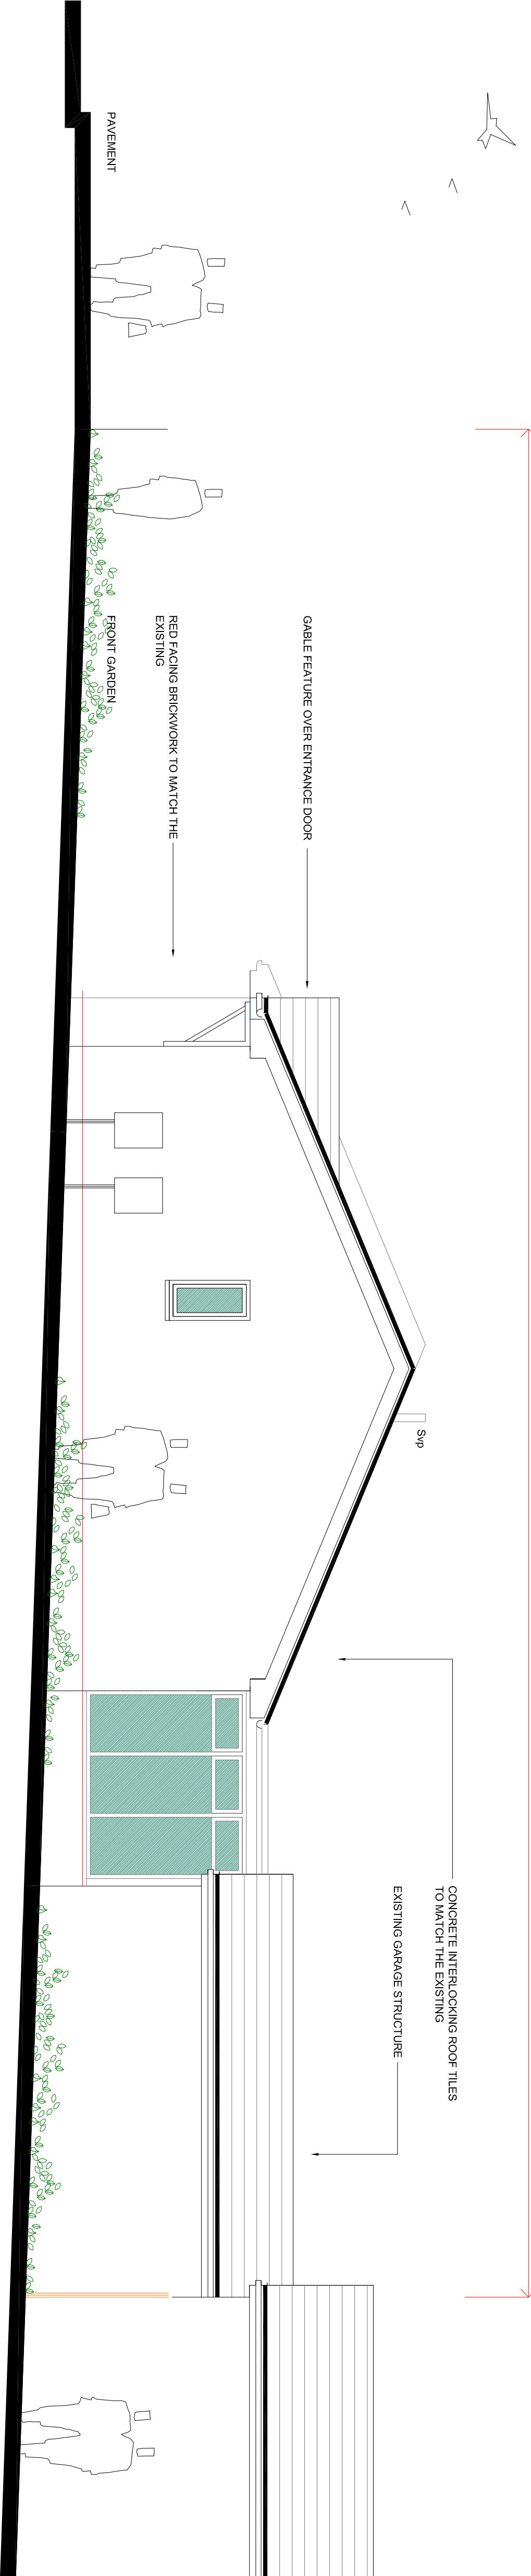

Proposed Side Elevation (Indicating Carport) 1:50

 

Scale Bar 1:500

Rev	Comment	Date

ALL DIMENSIONS & LEVELS INDICATED ON THIS DRAWING ARE INDICATIVE ONLY. ALL ARE TO BE CHECKED ON SITE BY THE CONTRACTOR PRIOR TO CONSTRUCTION. CONTRACTOR TO TAKE FULL RESPONSIBILITY FOR ALL TECHNICAL DETAILS TO BE CHECKED AND APPROVED BY BUILDING CONTROL PRIOR TO CONSTRUCTION.

Building Plans Drawn & Submitted to Planning and Building Regulations Approval

35 Saffron Way,
Stoke-on-Trent
ST8 5DQ

Rob Williams
Tel: 07947 211 467
Email: cds_@live.co.uk

Cds

FREE QUOTES & ADVICE

Client:
MR & MRS A BLURTON

Project:
ALTERATIONS & EXTENSION TO 89 THAMES DRIVE
BIDDULPH, STOKES ON TRENT, ST8 7JF

Status:
FOR PLANNING APPROVAL ONLY

Title:
PROPOSED ELEVATIONS

Drawing No: PL 04 Scale: 1:50 @A1 Date: MARCH 2022