


Notes	
No.	Description

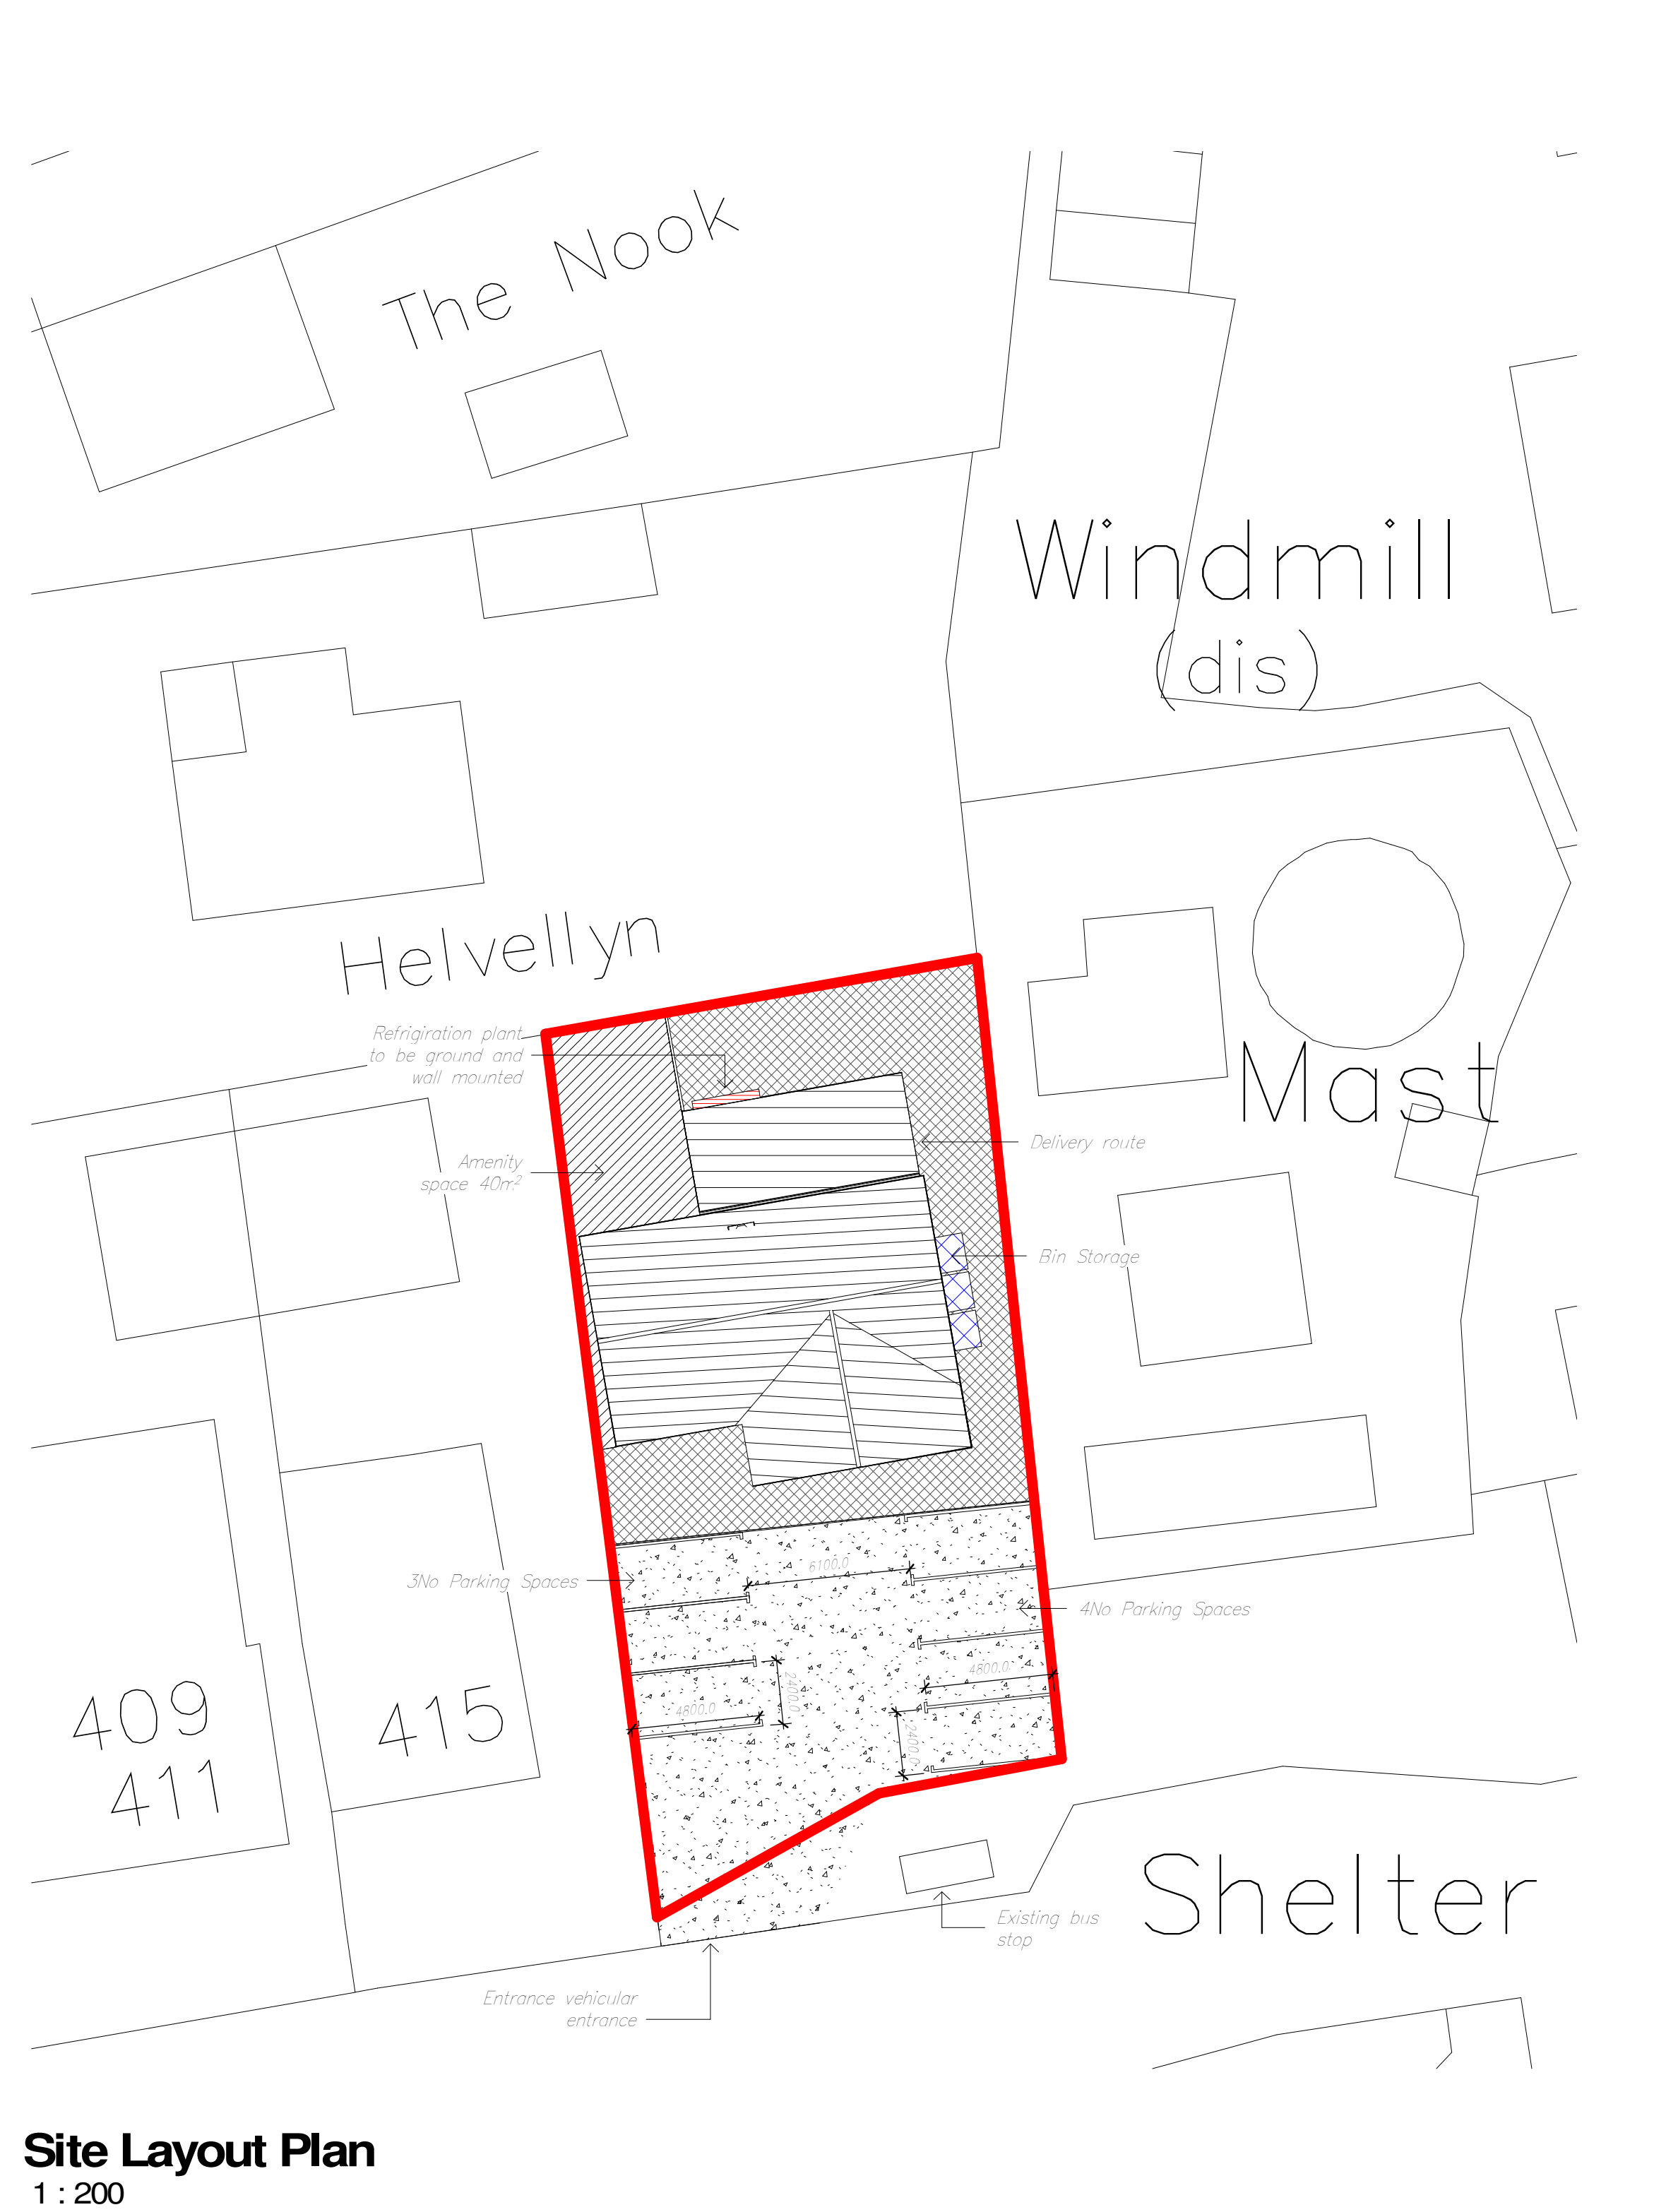

D	14.03.22	Amendments made to reduce first floor flat to 2 bedroom flat to allow for correct parking spaces
C	16.11.21	Rear extension reduced to allow for correct parking spaces
B	16.09.21	Amendments made as per planners request
A	17.06.21	Amendments made as per clients request
Revision	Date	Description

CR8
ARCHITECTURAL

Cr8 Architectural Ltd
Acorn House, 22 High Street
Sutton Coldfield
Birmingham, B72 1UX
Tel: 0121 647 3600
enquires@cr8-arch.com
www.cr8-arch.com

Client
Mr Satheesh Kanna

Project
Single Storey Rear, Double Storey Rear and side extension

Location
Post Office, 417 Ash Bank Road, Werrington, ST9 0JP

Drawing Title
First Floor Plan & Site Layout Plan

Status: WORKING DRAWINGS			
Scale As indicated	Date 03.06.21	Drawn SA	Revision D
Job No.	Drawing No. 003	Checked RST	