
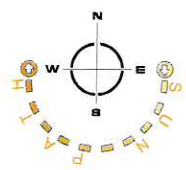


Copyright of this drawing is vested in the Architect and it must not be copied or reproduced without consent. Figured dimensions only are to be taken from this drawing. All contractors must visit the site and be responsible for taking and checking all dimensions relative to their work. HUAM Ltd. are to be advised of any variation between drawings and site conditions.


Rev.	Drawn	Comments	Date
A	C.O	Amended Housing Layout	28.02.2019

Plot (01). Detached Dwelling 1300 sqft

Plot (02 - 09). Terraced Town Houses 2 Storey
1250 sqft. With Garage Inline with driveway
Within Dwelling (Indicated Via Gray Dashed Line)

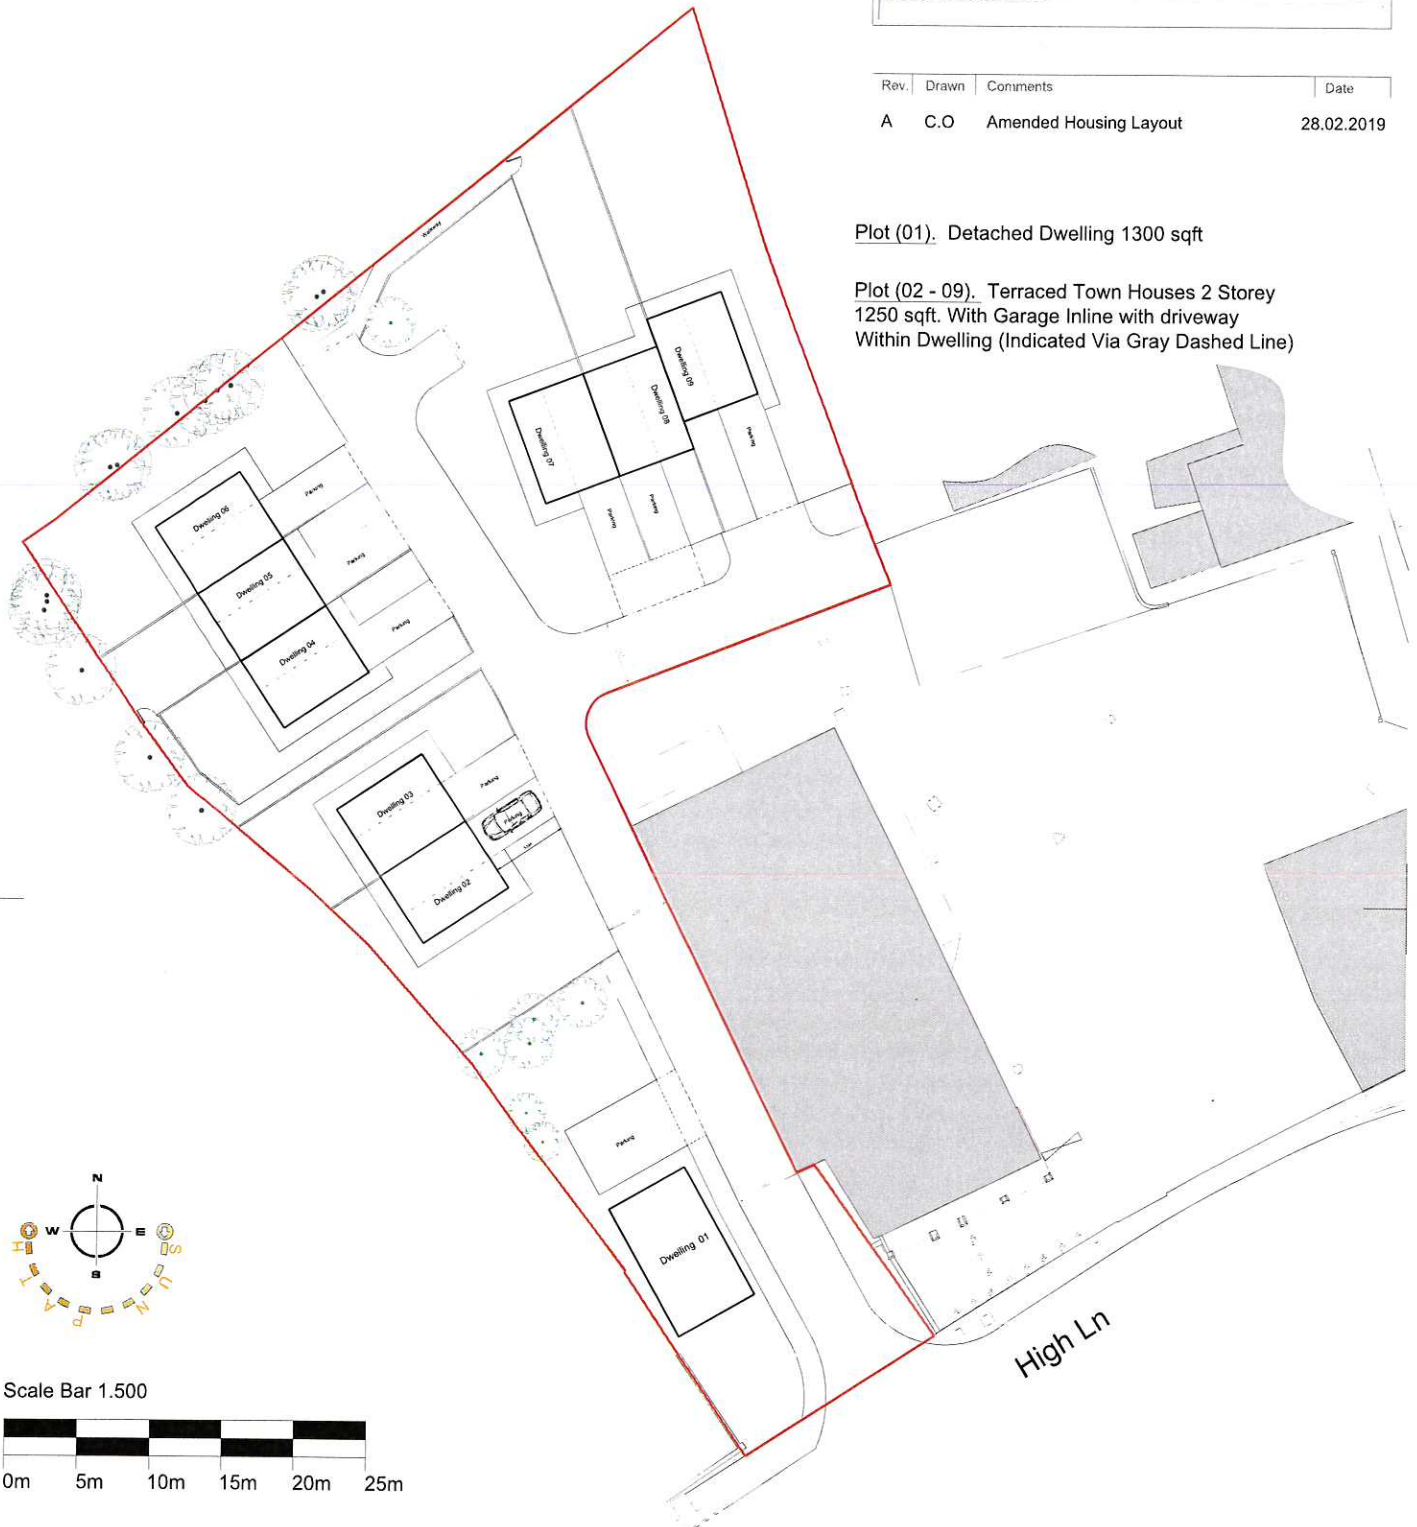

Scale Bar 1:500

 

Client Amacor Ltd
Project Housing Brown Edge
Title Site Plan

Project No Drawing No.
N1081 AL(0)03

Rev A

Status Planning
Date Dec 2018
Scale @A4 1:500
Drawn
Checked

hulmeupright
architects

Queens Gardens Business Centre,
31a Ironmarket
Newcastle under Lyme
Staffordshire
ST5 1RP

Tel: 01782 621949