


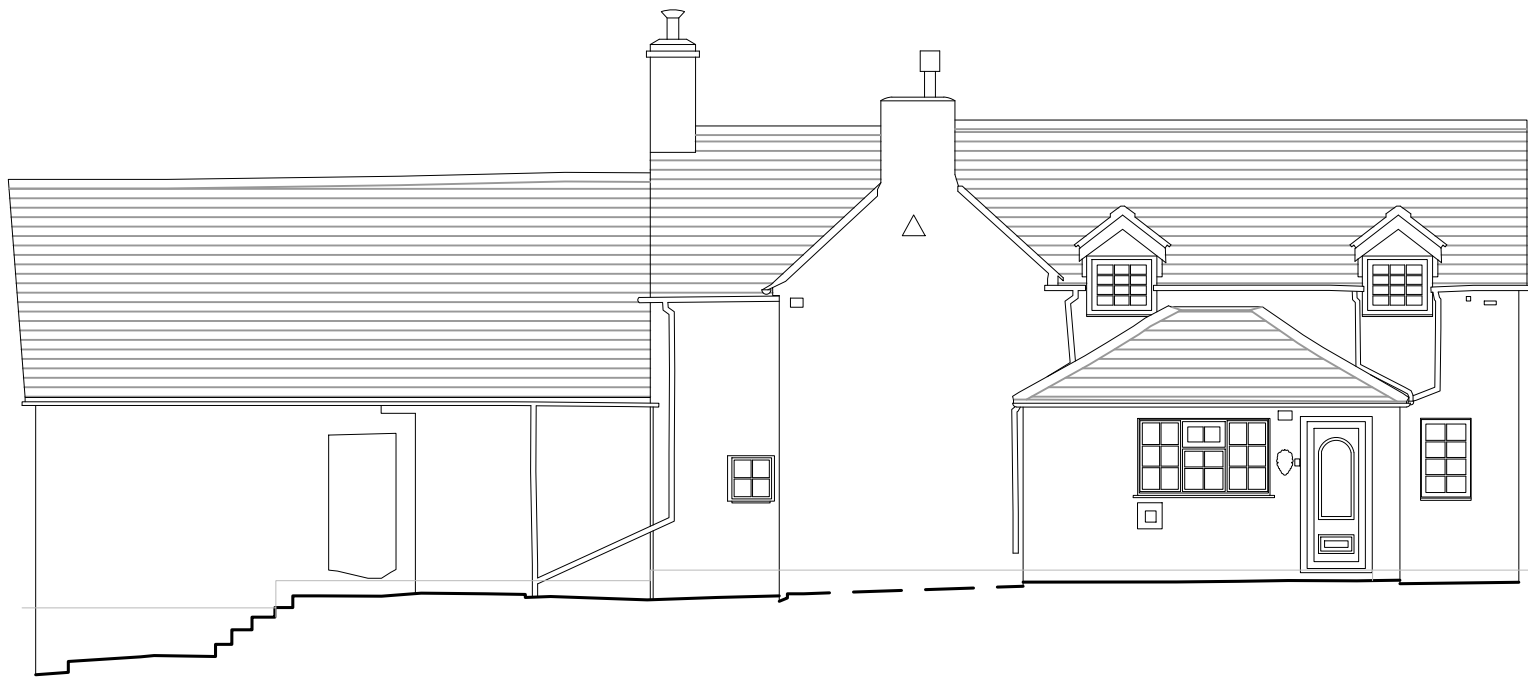

01 North East Elevation as existing

Datum 196.00m
Elevation 1



04 West Elevation as existing

Datum 196.00m
Elevation 2



03 South West Elevation as existing

Datum 196.00m
Elevation 3



02 South East Elevation as existing

Datum 196.00m
Elevation 4



Second Floor, Suite 3
Woburn House
Vernon Gate
Derby DE1 1UL

Tel: 01332 347 371
E-mail: info@planningdesign.co.uk
www.planningdesign.co.uk

CLIENT
Chris and Karen Harrison

STATUS:
PLANNING

PROJECT DESCRIPTION:
Redevelopment of Threapwood Farm, Newton
Lane,
Threapwood, near Cheadle, Staffordshire,
ST10 4RB

DRAWING TITLE:
Elevations as Existing

DRAWN BY:
Mapmatic

CHECKED BY:
TH

DRAWING NUMBER:
004

REVISION:
A

SCALE:
1:100 @A2

DATE:
June 2019

DRAWING REF:
2422-004A