


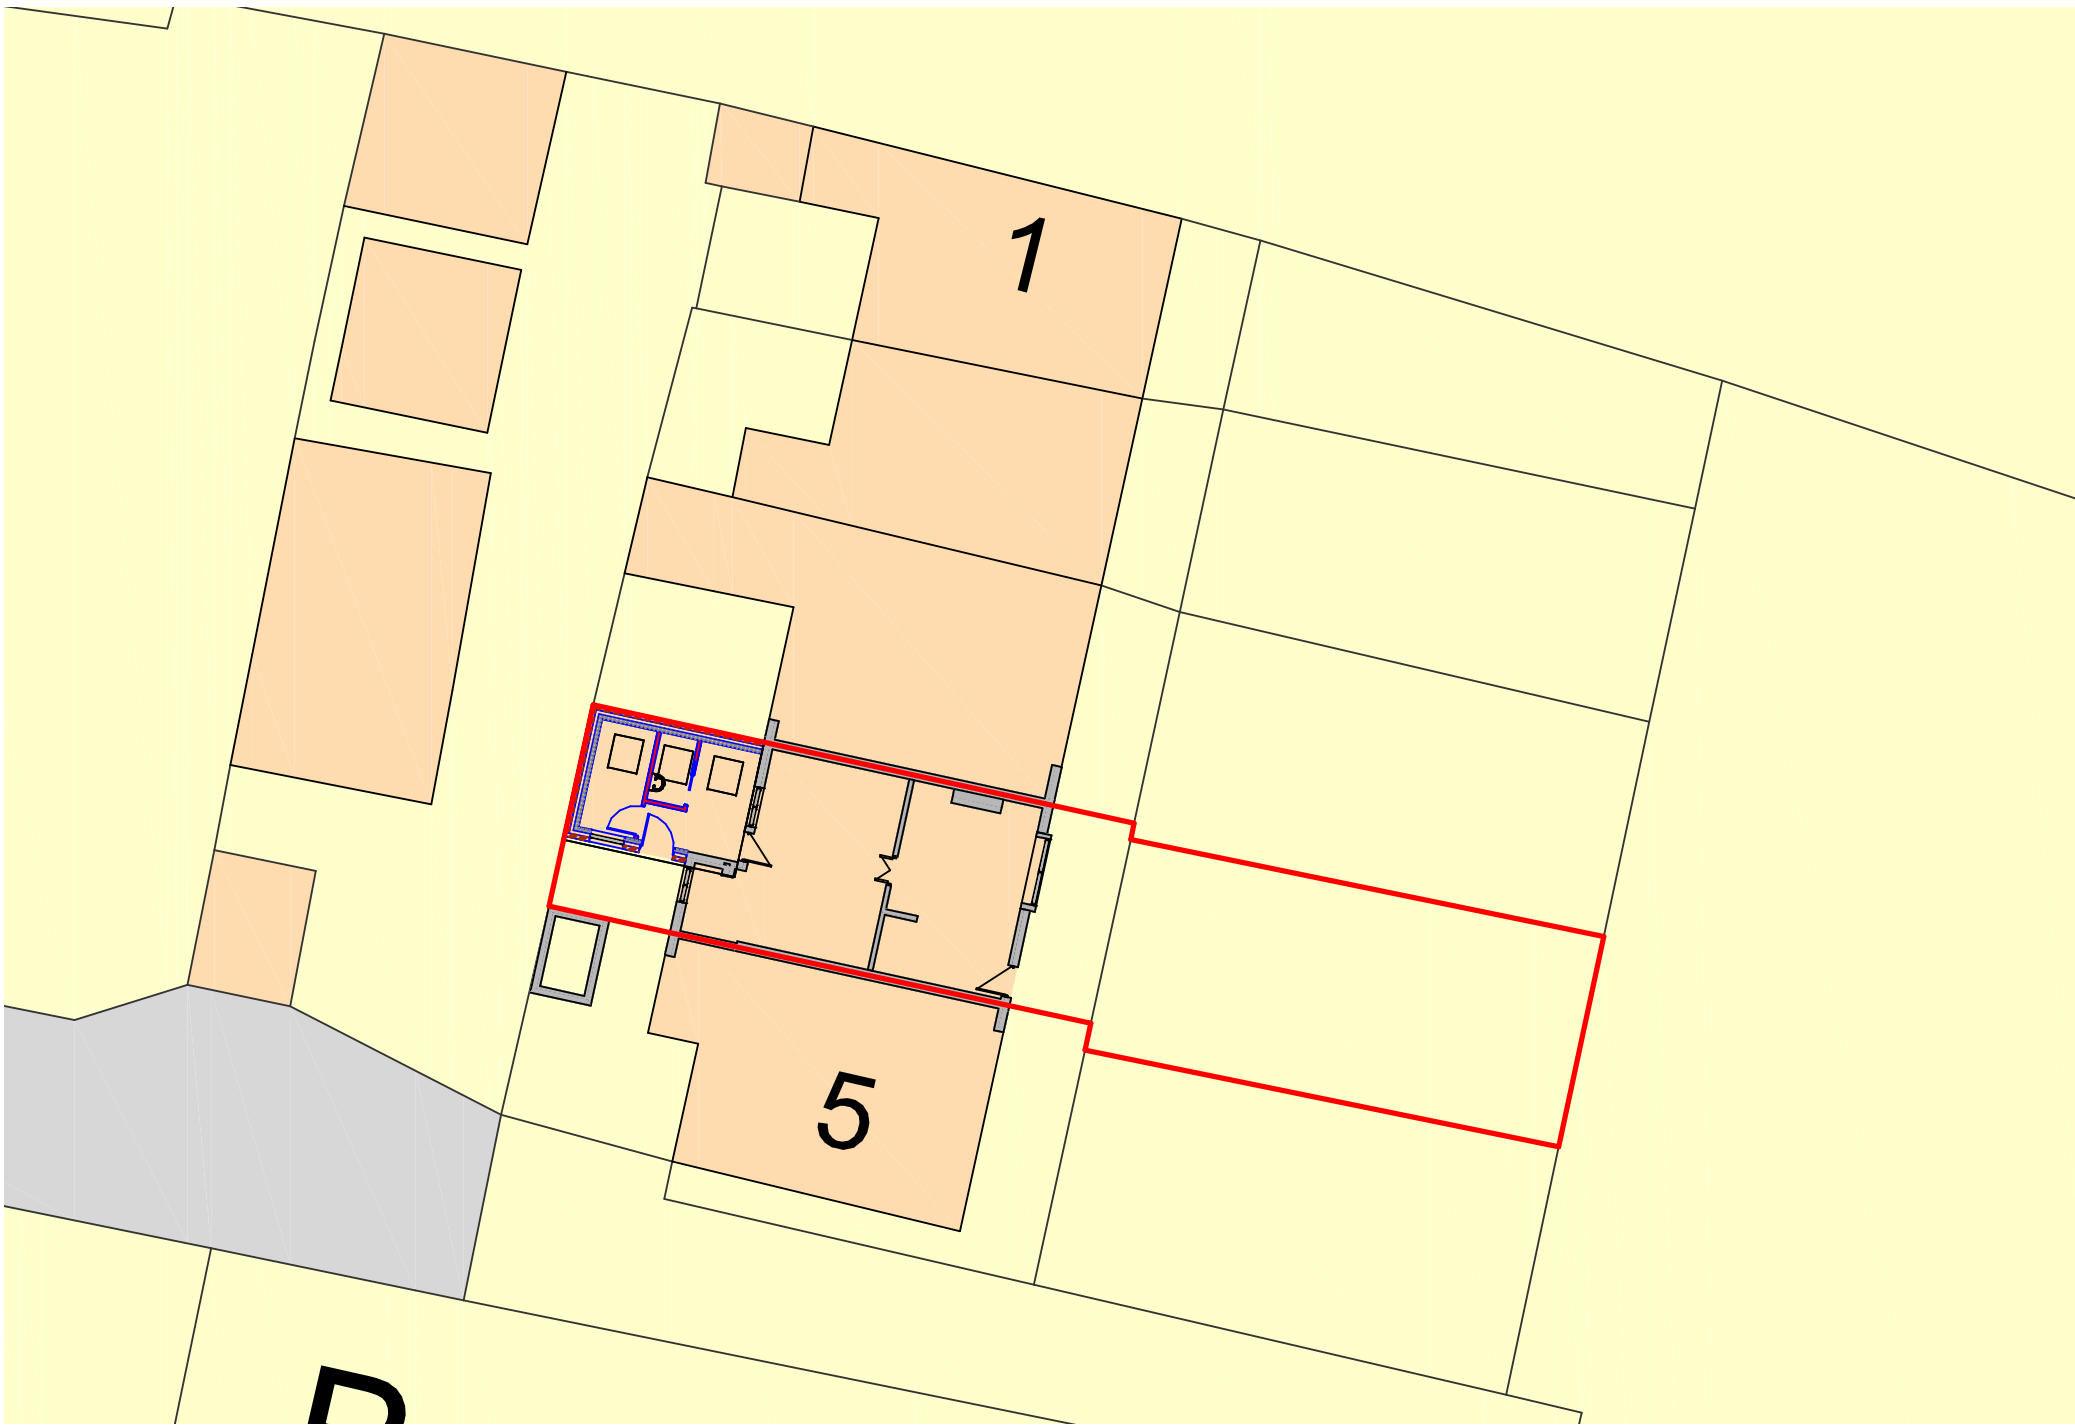


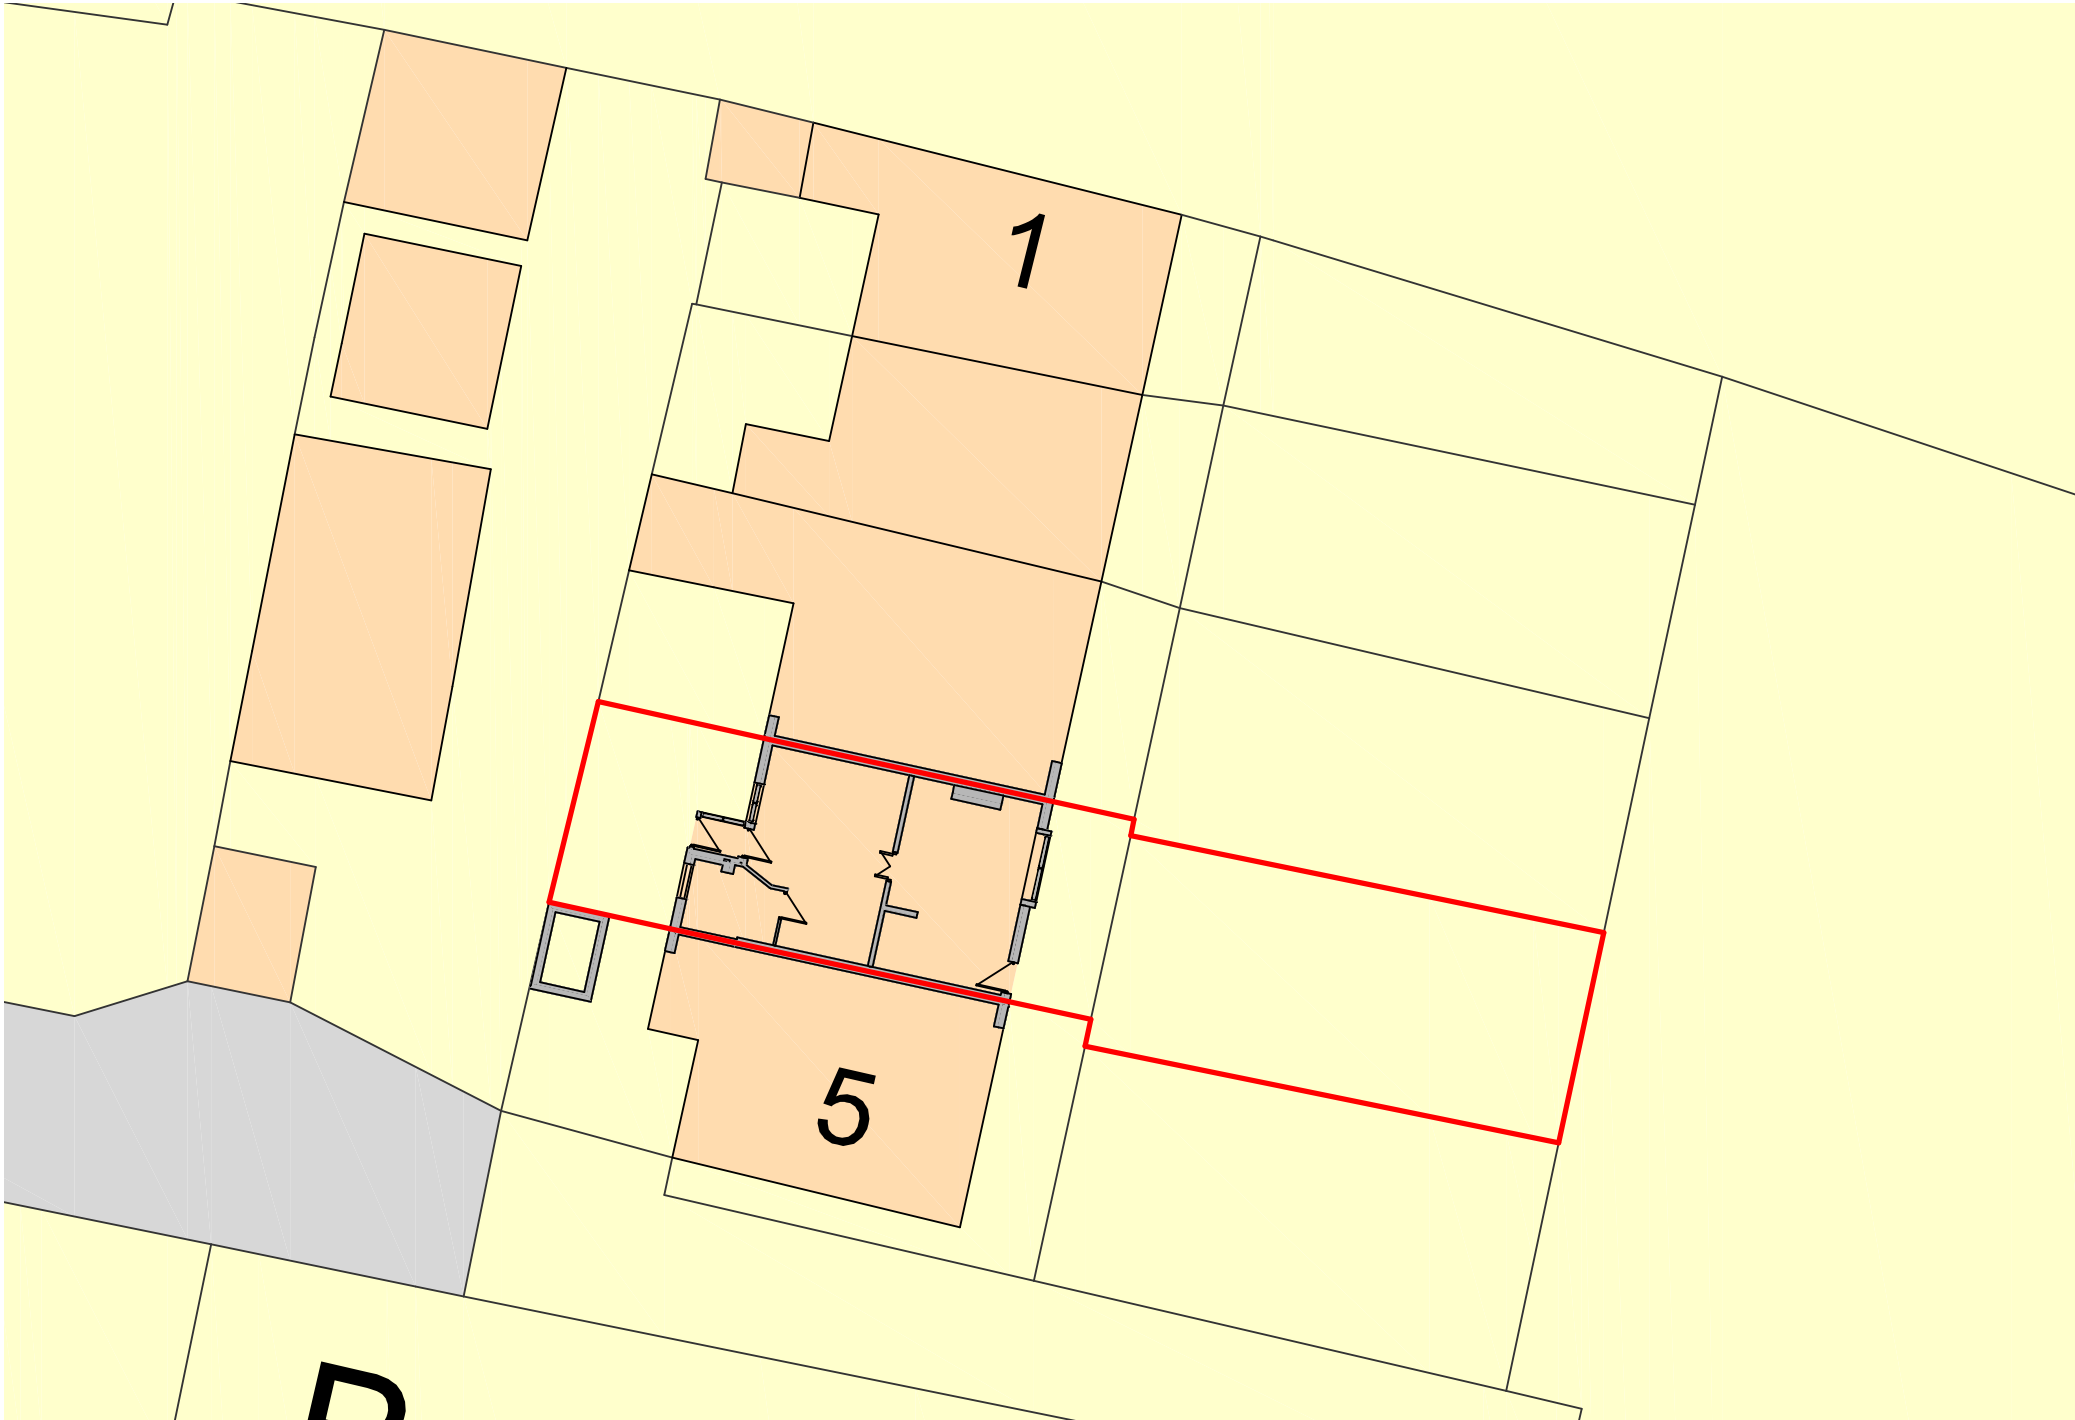



Site Plan as Proposed

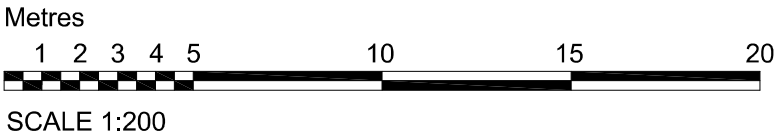

Site Plan as Existing

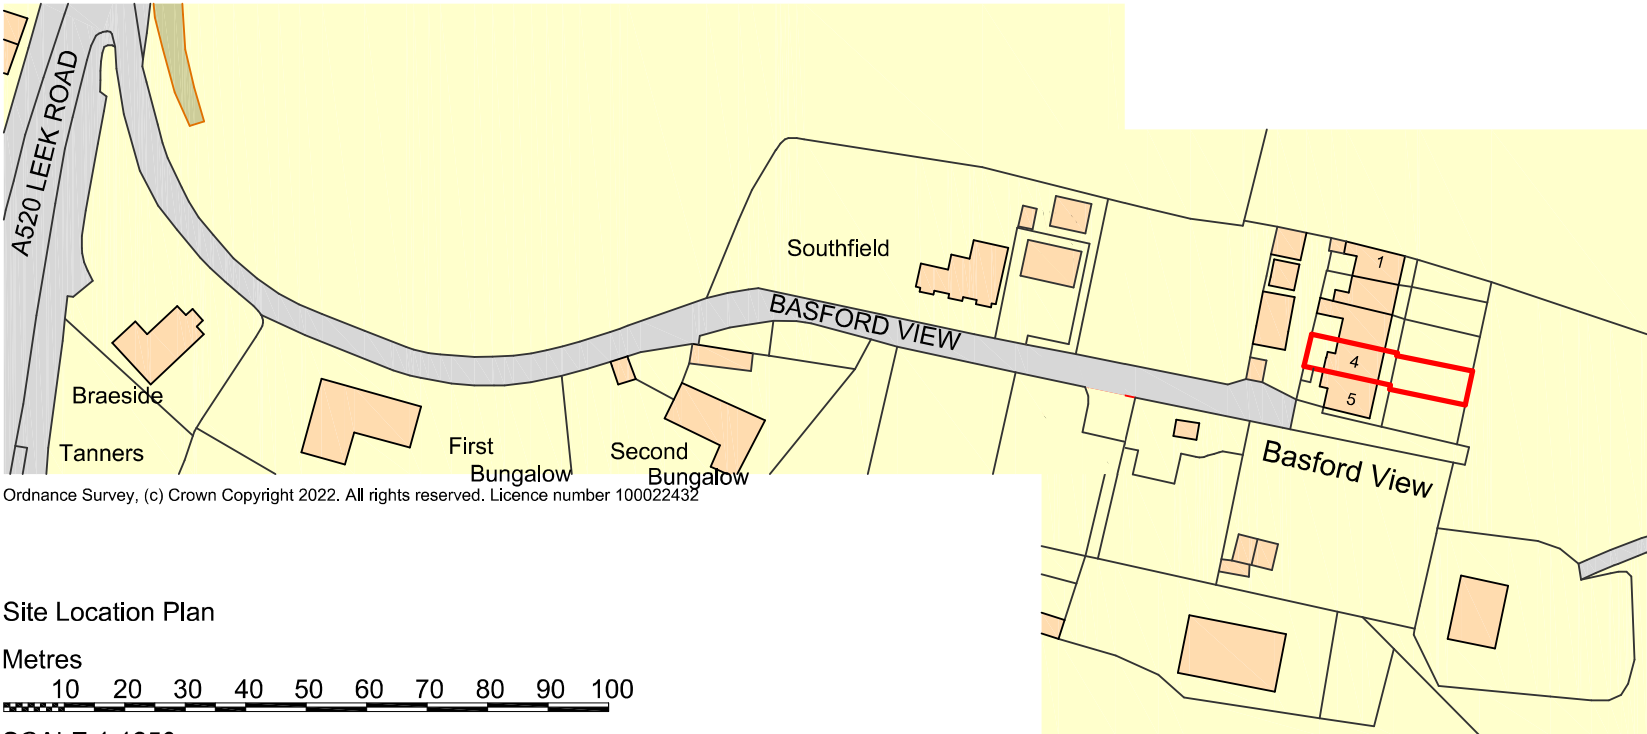

Site Location Plan

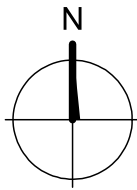 

DBD Architectural Consultancy Ltd ©2022

1. Copyright is vested with DBD Architectural Consultancy Ltd.
2. All dimensions to be checked on site before proceeding.
3. Contractor to check/adjust dimensions of new work to suit existing conditions. Do not assume existing structure or details are plumb, square or level.
4. Contractor must notify the architect of any discrepancies before proceeding.
5. All drawings to be read in conjunction with all other consultants drawings and specs.

Rev	Date	Description



R Goodwin & E Henderson
4 Basford View
Cheddleton
ST13 7HJ
Client

Single Storey Rear Extension
Project

Site Plans		
Design: Planning	Date: 11.01.22	Job No: 2213
Site: A2	Scale: 1:200	
Drawing Number: PL 01		