


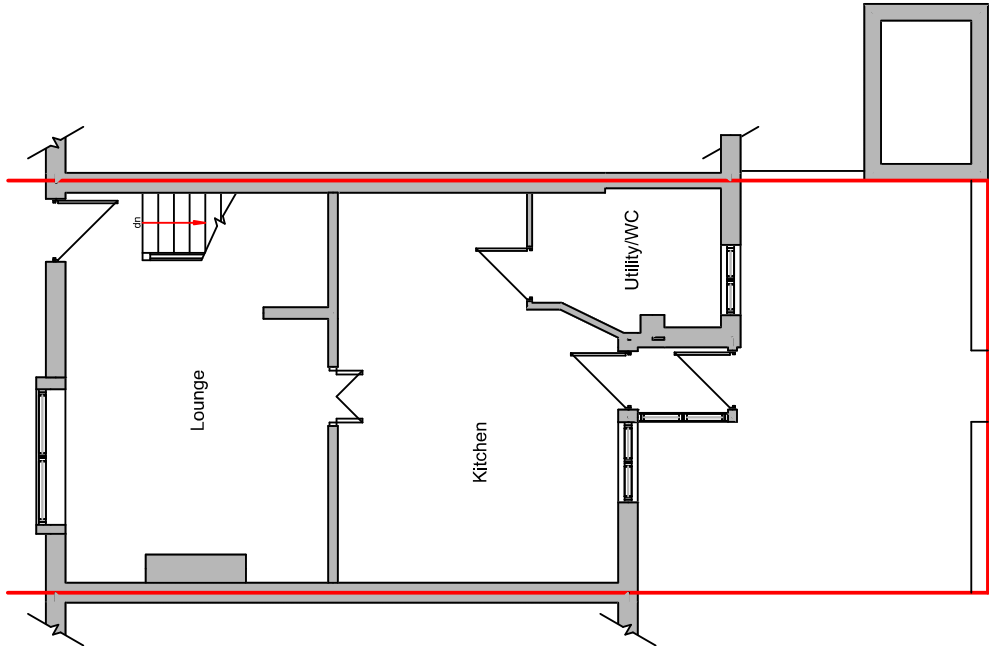


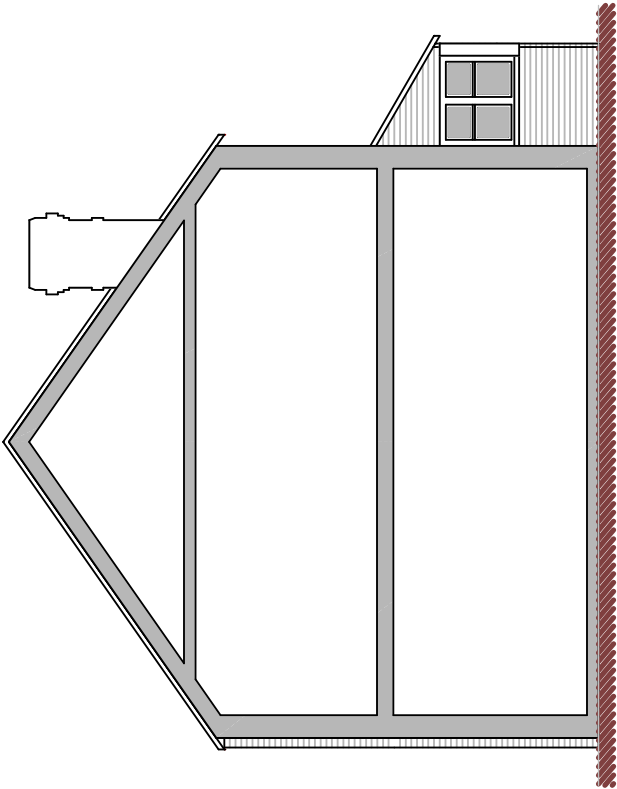


Ground Floor Plan

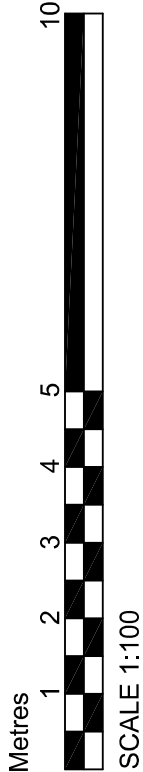

Side Elevation

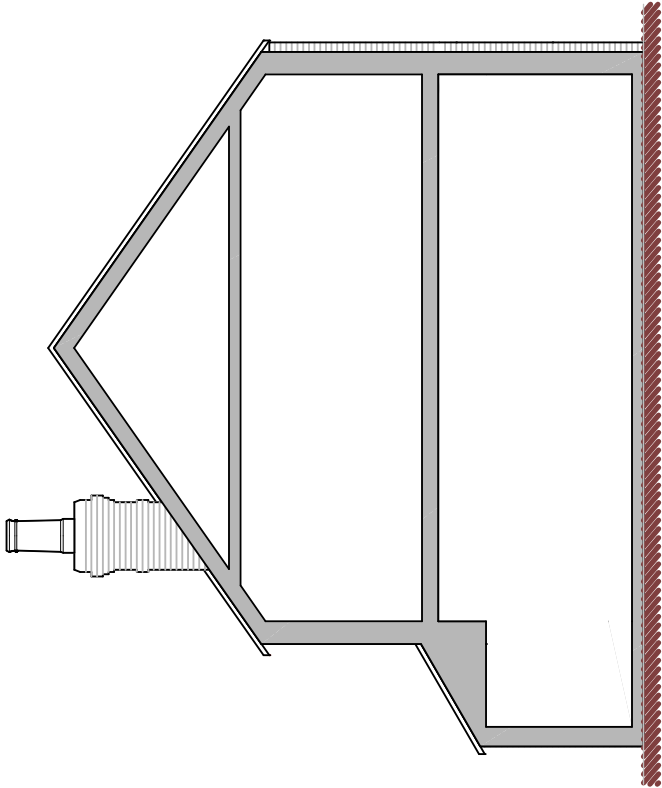

Side Elevation

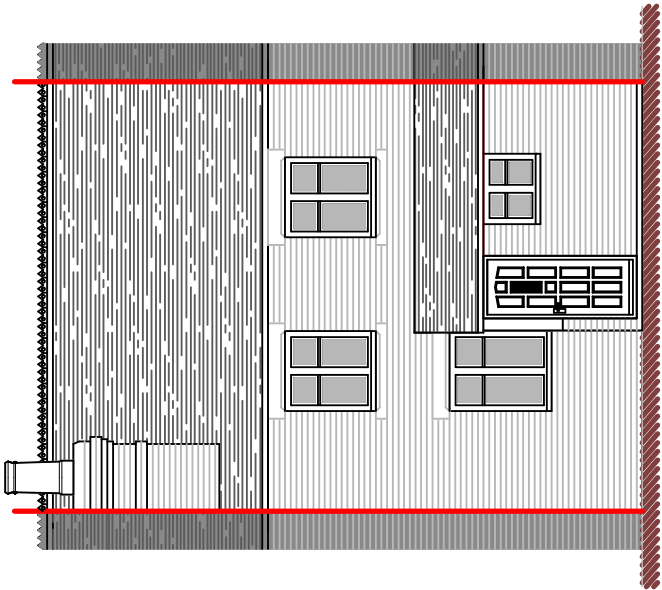

Front Elevation

DBD Architectural Consultancy Ltd ©2022

1. Copyright is vested with DBD Architectural Consultancy Ltd.
2. All dimensions to be checked on site before proceeding.
3. Contractor to check/adjust dimensions of new work to suit existing conditions. Do not assume existing structure or details are plumb, square or level.
4. Contractor must notify the architect of any discrepancies before proceeding.
5. All drawings to be read in conjunction with all other consultants drawings and specs.

Rev	Date	Description



DBD Architectural Consultancy Ltd
50 Broad Street, Leek,
Staffordshire, ST13 5NS
01538 383118
mail@dbdconsultants.co.uk
www.dbdconsultants.co.uk

R Goodwin & E Henderson
4 Basford View
Cheddleton
ST13 7HJ
Client

Single Storey Rear Extension
Project

Title

Plans as Existing

Stage Planning

Size A3

Scale 1:100

Date 31.01.22

Job No. 2213

Drawing Number

PL 02