




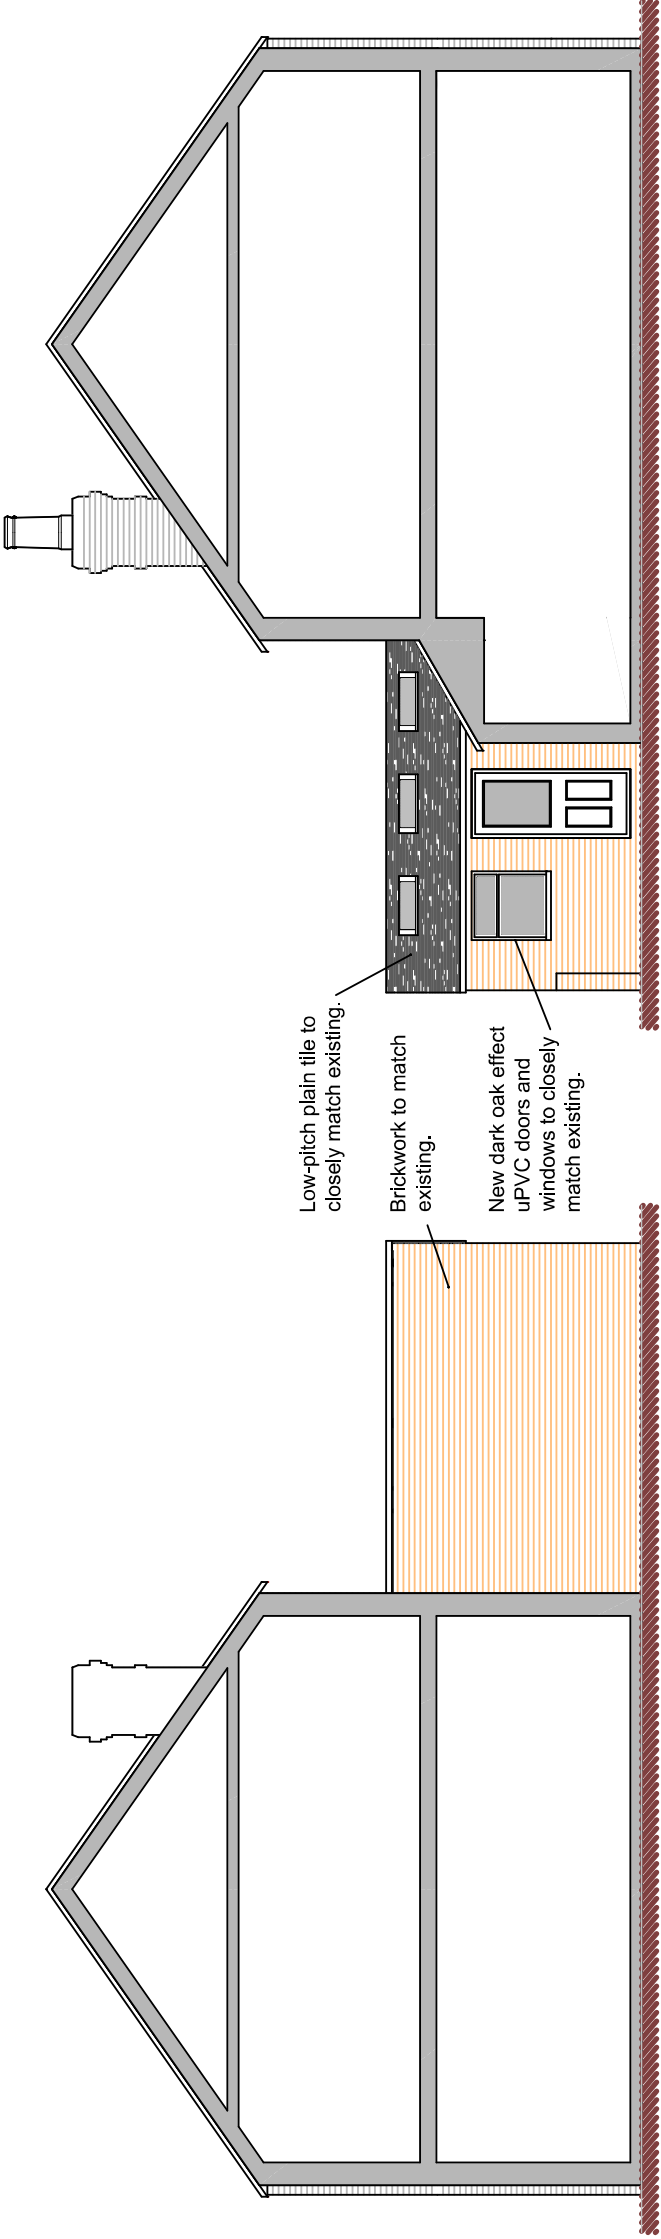


Side Elevation

Side Elevation

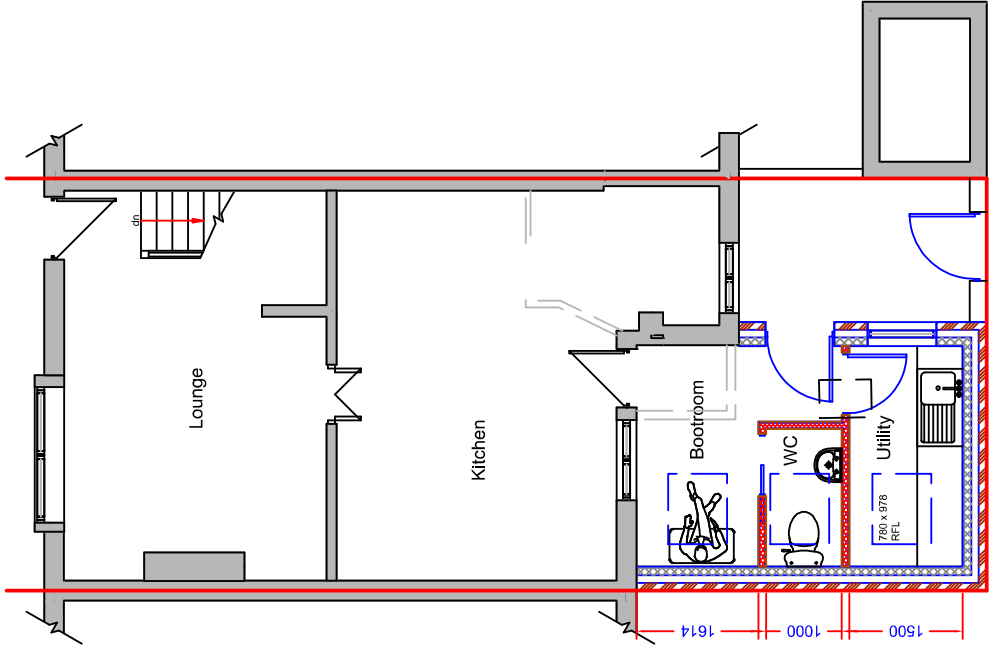

Ground Floor Plan

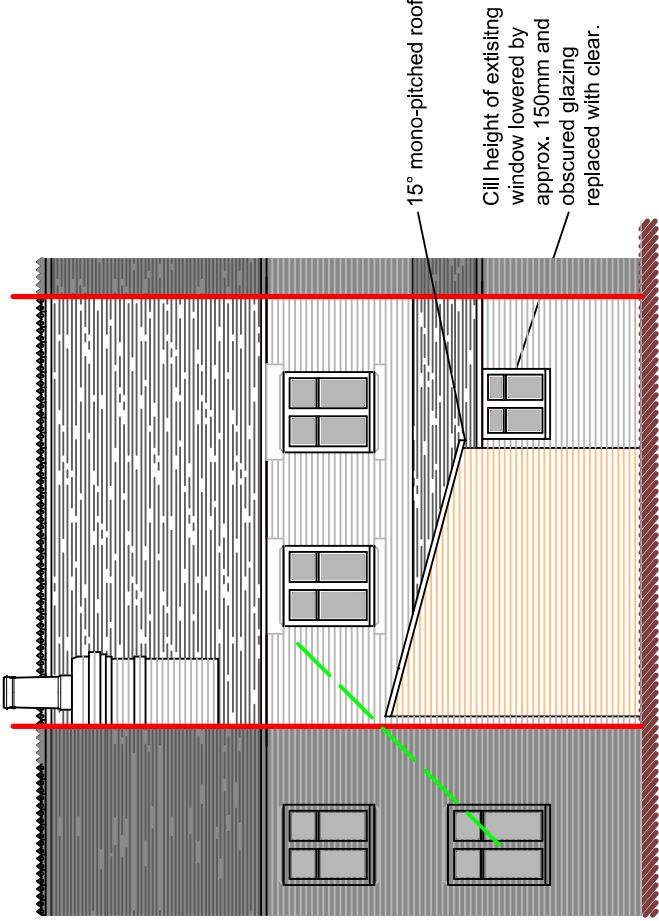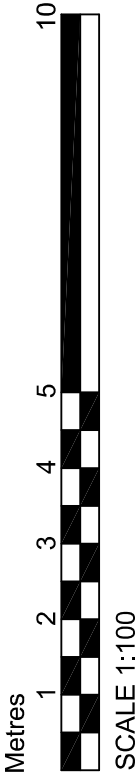

Front Elevation

DBD Archtectural Consultancy Ltd ©2022

- 1. Copyright is vested with DBD Archtectural Consultancy Ltd.
- 2. All dimensions to be checked on site before proceeding.
- 3. Contractor to check/adjust dimensions of new work to suit existing conditions. Do not assume existing structure or details are plumb, square or level.
- 4. Contractor must notify the architect of any discrepancies before proceeding.
- 5. All drawings to be read in conjunction with all other consultants drawings and specs.

Rev	Date	Description

DBD Architectural Consultancy Ltd
50 Broad Street Leek,
Staffordshire, ST13 5NS
01538 382118
mail@dbdconsultants.co.uk
www.dbdconsultants.co.uk

R Goodwin & E Henderson
4 Basford View
Cheddleton
ST13 7HJ

Single Storey Rear Extension

Plans as Proposed

Sheet: Planning

Size: A3

Scale: 1:100

Date: 02.03.22

Job No.: 2213

Drawing Number: PL 03