




Plan View

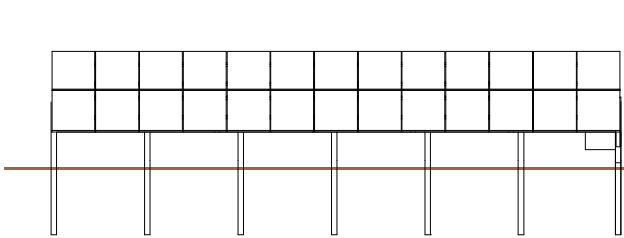


Front Elevation

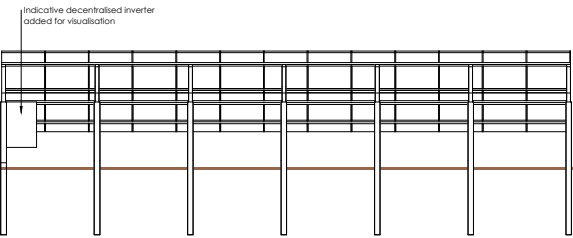

Rear Elevation

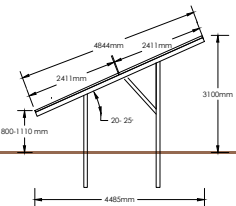

Side Elevation

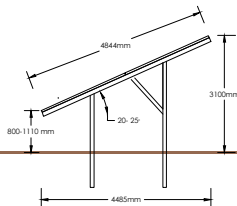

rev:	date:	details:
 The Old Dairy Yanworth Cheltenham Gloucestershire GL54 3LQ tel: 01285 721072		
client: Novus R S Ltd		
project: Blythe House Farm		
title: PV Panel Details		
scale: 1:200	date: 11/01/22	drawn by: SJ
project ref: 315	checked by: JLB	size: A4
drawn no: BF-315-17-1		rev: