

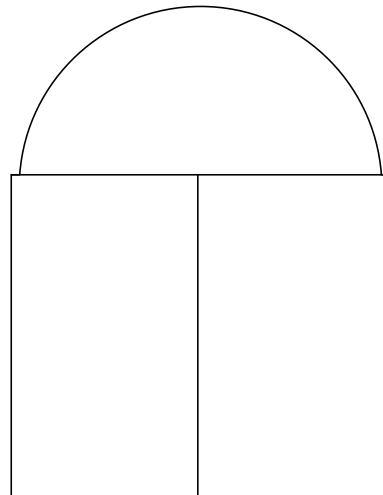


 

FLAT ROOF

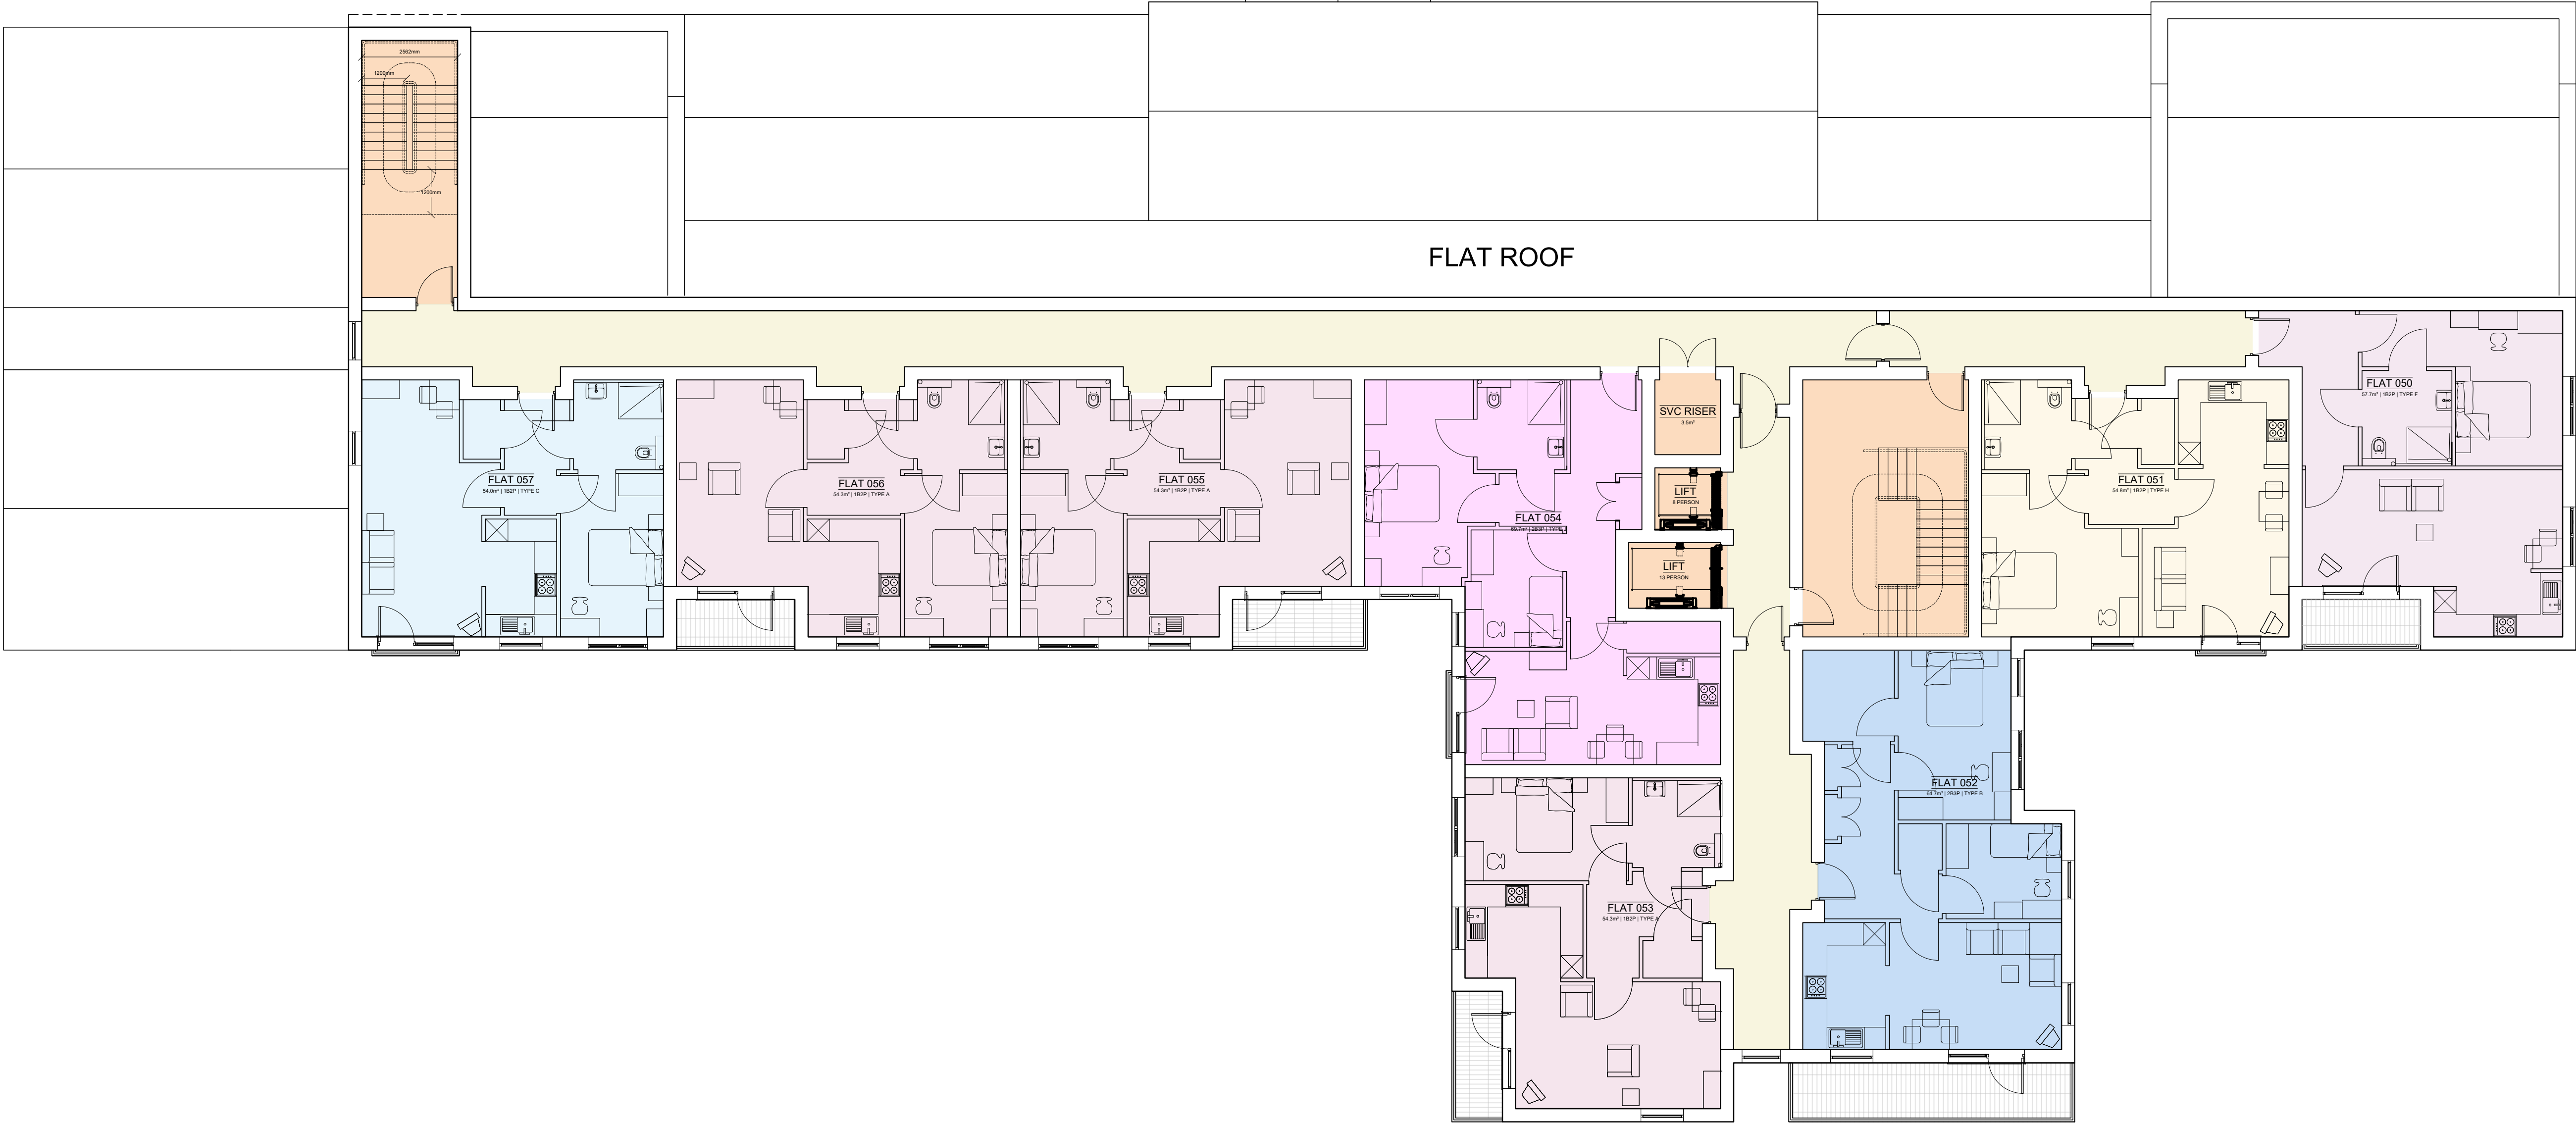

PLANNING
DRAWING

SCHEDULE		
UNIT TYPE	AREA / BEDS	TOTAL
TYPE A	54.3m² - 1B2P	x 022
TYPE B	64.7m² - 2B3P	x 003
TYPE C	54.0m² - 1B2P	x 004
TYPE D	61.8m² - 1B2P	x 001
TYPE E	81.5m² - 2B4P	x 003
TYPE F	57.7m² - 1B2P	x 004
TYPE G	76.7m² - 2B3P	x 004
TYPE H	54.8m² - 1B2P	x 004
TYPE J	69.7m² - 2B3P	x 003
TYPE K	67.3m² - 2B3P	x 001
TYPE L	57.1m² - 1B2P	x 004
TYPE M	55.1m² - 1B2P	x 004
TOTAL UNITS: 57		

- REV. F | DATE: 18/03/22 | DRAWN: AH | CHECKED: MH
Alterations to suit planning comments on elevations. Internal layout altered, with some flats reconfigured and alterations to recesses and projections. Schedule updated to suit.
- REV. E | DATE: 26/01/22 | DRAWN: AH | CHECKED: MH
Colour added to plans
- REV. D | DATE: 17/12/21 | DRAWN: AH | CHECKED: MH
Alterations to suit planning comments on elevations. Alterations to internal layout, flats swapped and alterations to recesses and projections.
- REV. C | DATE: 21/06/21 | DRAWN: AH | CHECKED: MH
Alterations to flat numbers and flat type schedule.
- REV. B | DATE: 02/06/21 | DRAWN: AH | CHECKED: MH
Plan updated. Lift sizes amended to suit Y21 spec. Alterations following Pyrofire comments. Staircase design altered. Alterations to flat 052 layout and external window altered to be a door. Minor alterations to flat 053 windows. Alterations to flat 055 layout to suit additional cross corridor door. Windows added to both corridor end walls. Alterations to schedule.
- REV. A | DATE: 14/05/21 | DRAWN: AH | CHECKED: MH
Plan updated. Alterations to flat 053 layout. Alterations of external window and door locations.

REVISIONS

This design is copyright. ©

Housing21



CONSTRUCTING
GROWTH

PROPOSED RESIDENTIAL
DEVELOPMENT AT
COMPTON MILL, LEEK


PROPOSED THIRD
FLOOR PLAN

Drawn: BC
Date: APRIL 2021

Scale: 1:100 @ A1
Checked: MH

brewsterbye architects

5 NORTH HILL ROAD
HEADINGLEY
LEEDS
LS6 2EN
0113 2784000
0113 2842050
info@brewsterbye.co.uk

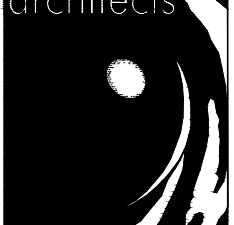

Dwg No: 526/29(02)104 F