


NOTES Copyright of Croft Architecture Limited.
Drawings are not to be reproduced in whole or in part
without the prior written permission of Croft Architecture
Limited. Figured dimensions only are to be taken from
this drawing.
Contractors are responsible for checking dimensions
relative to their work. Croft Architecture Limited are to
be advised of any discrepancies.

REVISIONS

REV.	DESCRIPTION	DRAWN	CHKD.	DATE
1st	FIRST ISSUE	GK	ZB	16/09/21
				..J.J....

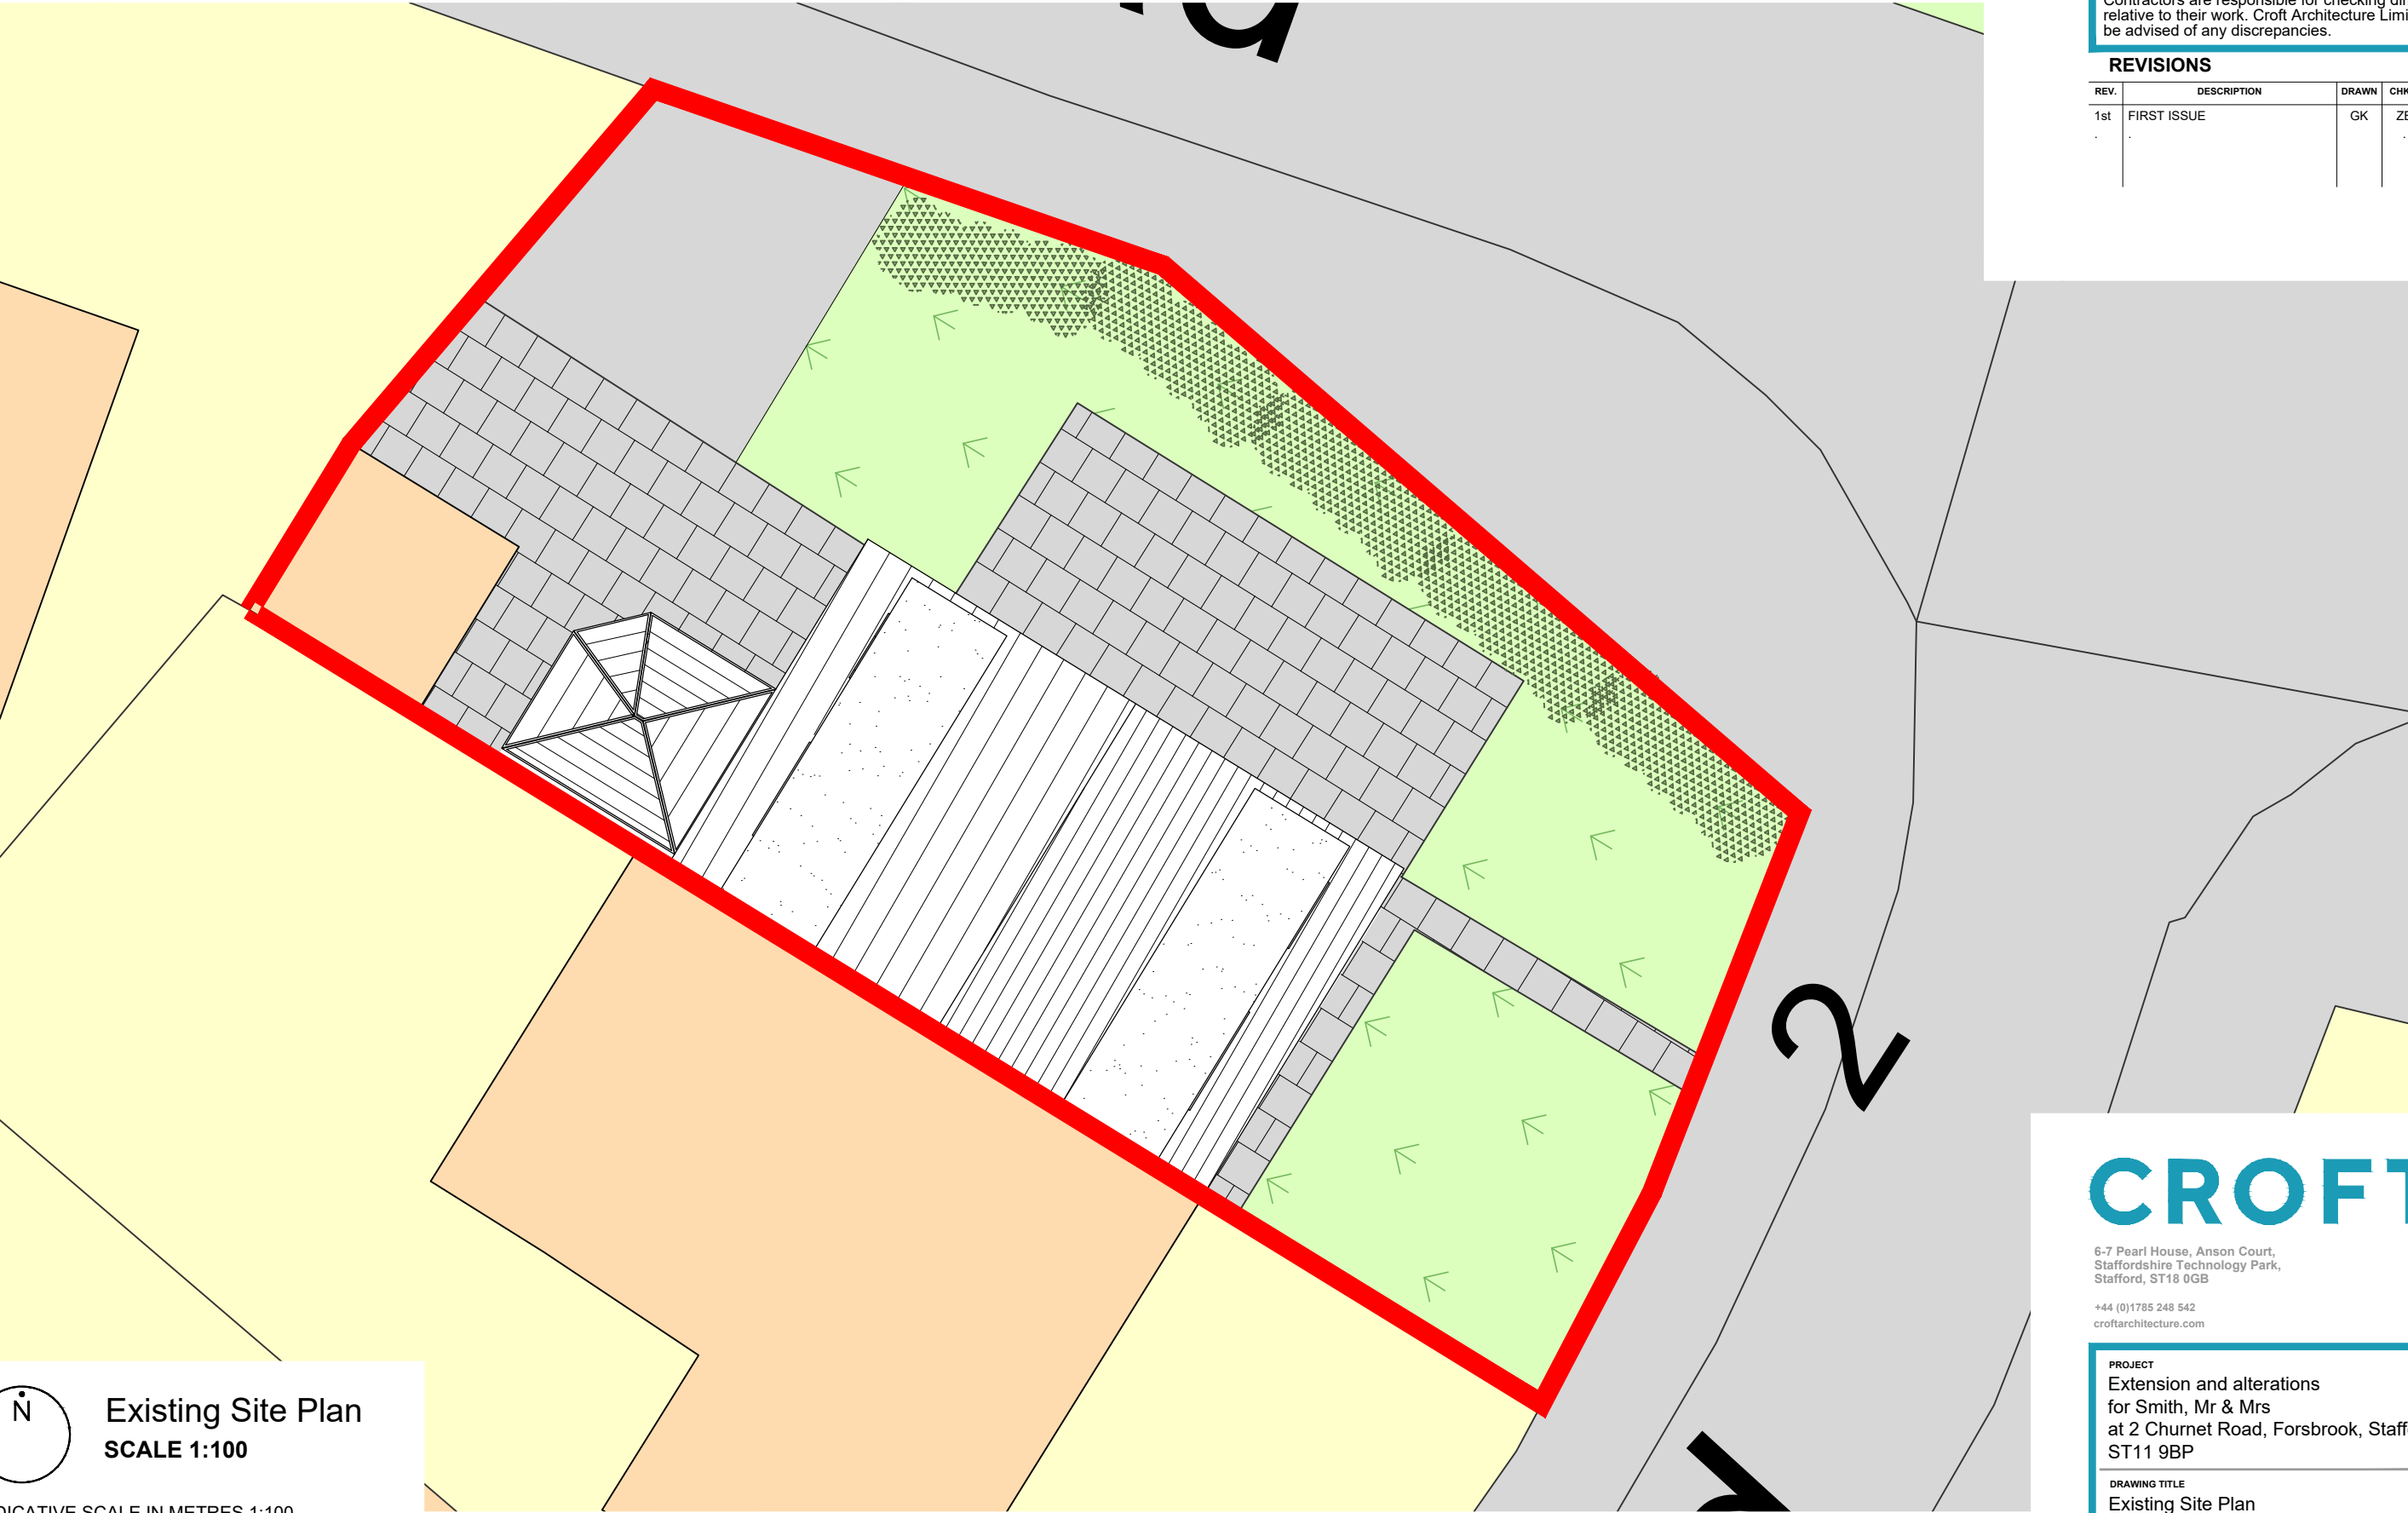

CROFT [®]

6-7 Pearl House, Anson Court,
Staffordshire Technology Park,
Stafford, ST18 0GB

+44 (0)1785 248 542
croftarchitecture.com

PROJECT
Extension and alterations
for Smith, Mr & Mrs
at 2 Churnet Road, Forsbrook, Staffordshire
ST11 9BP

DRAWING TITLE
Existing Site Plan

SCALE 1:100	SHEET SIZE A3	No. of SHEETS 1	SHEET No. 1	CAD FILE
----------------	------------------	--------------------	----------------	----------

DRAWING NUMBER
2621 - 101