

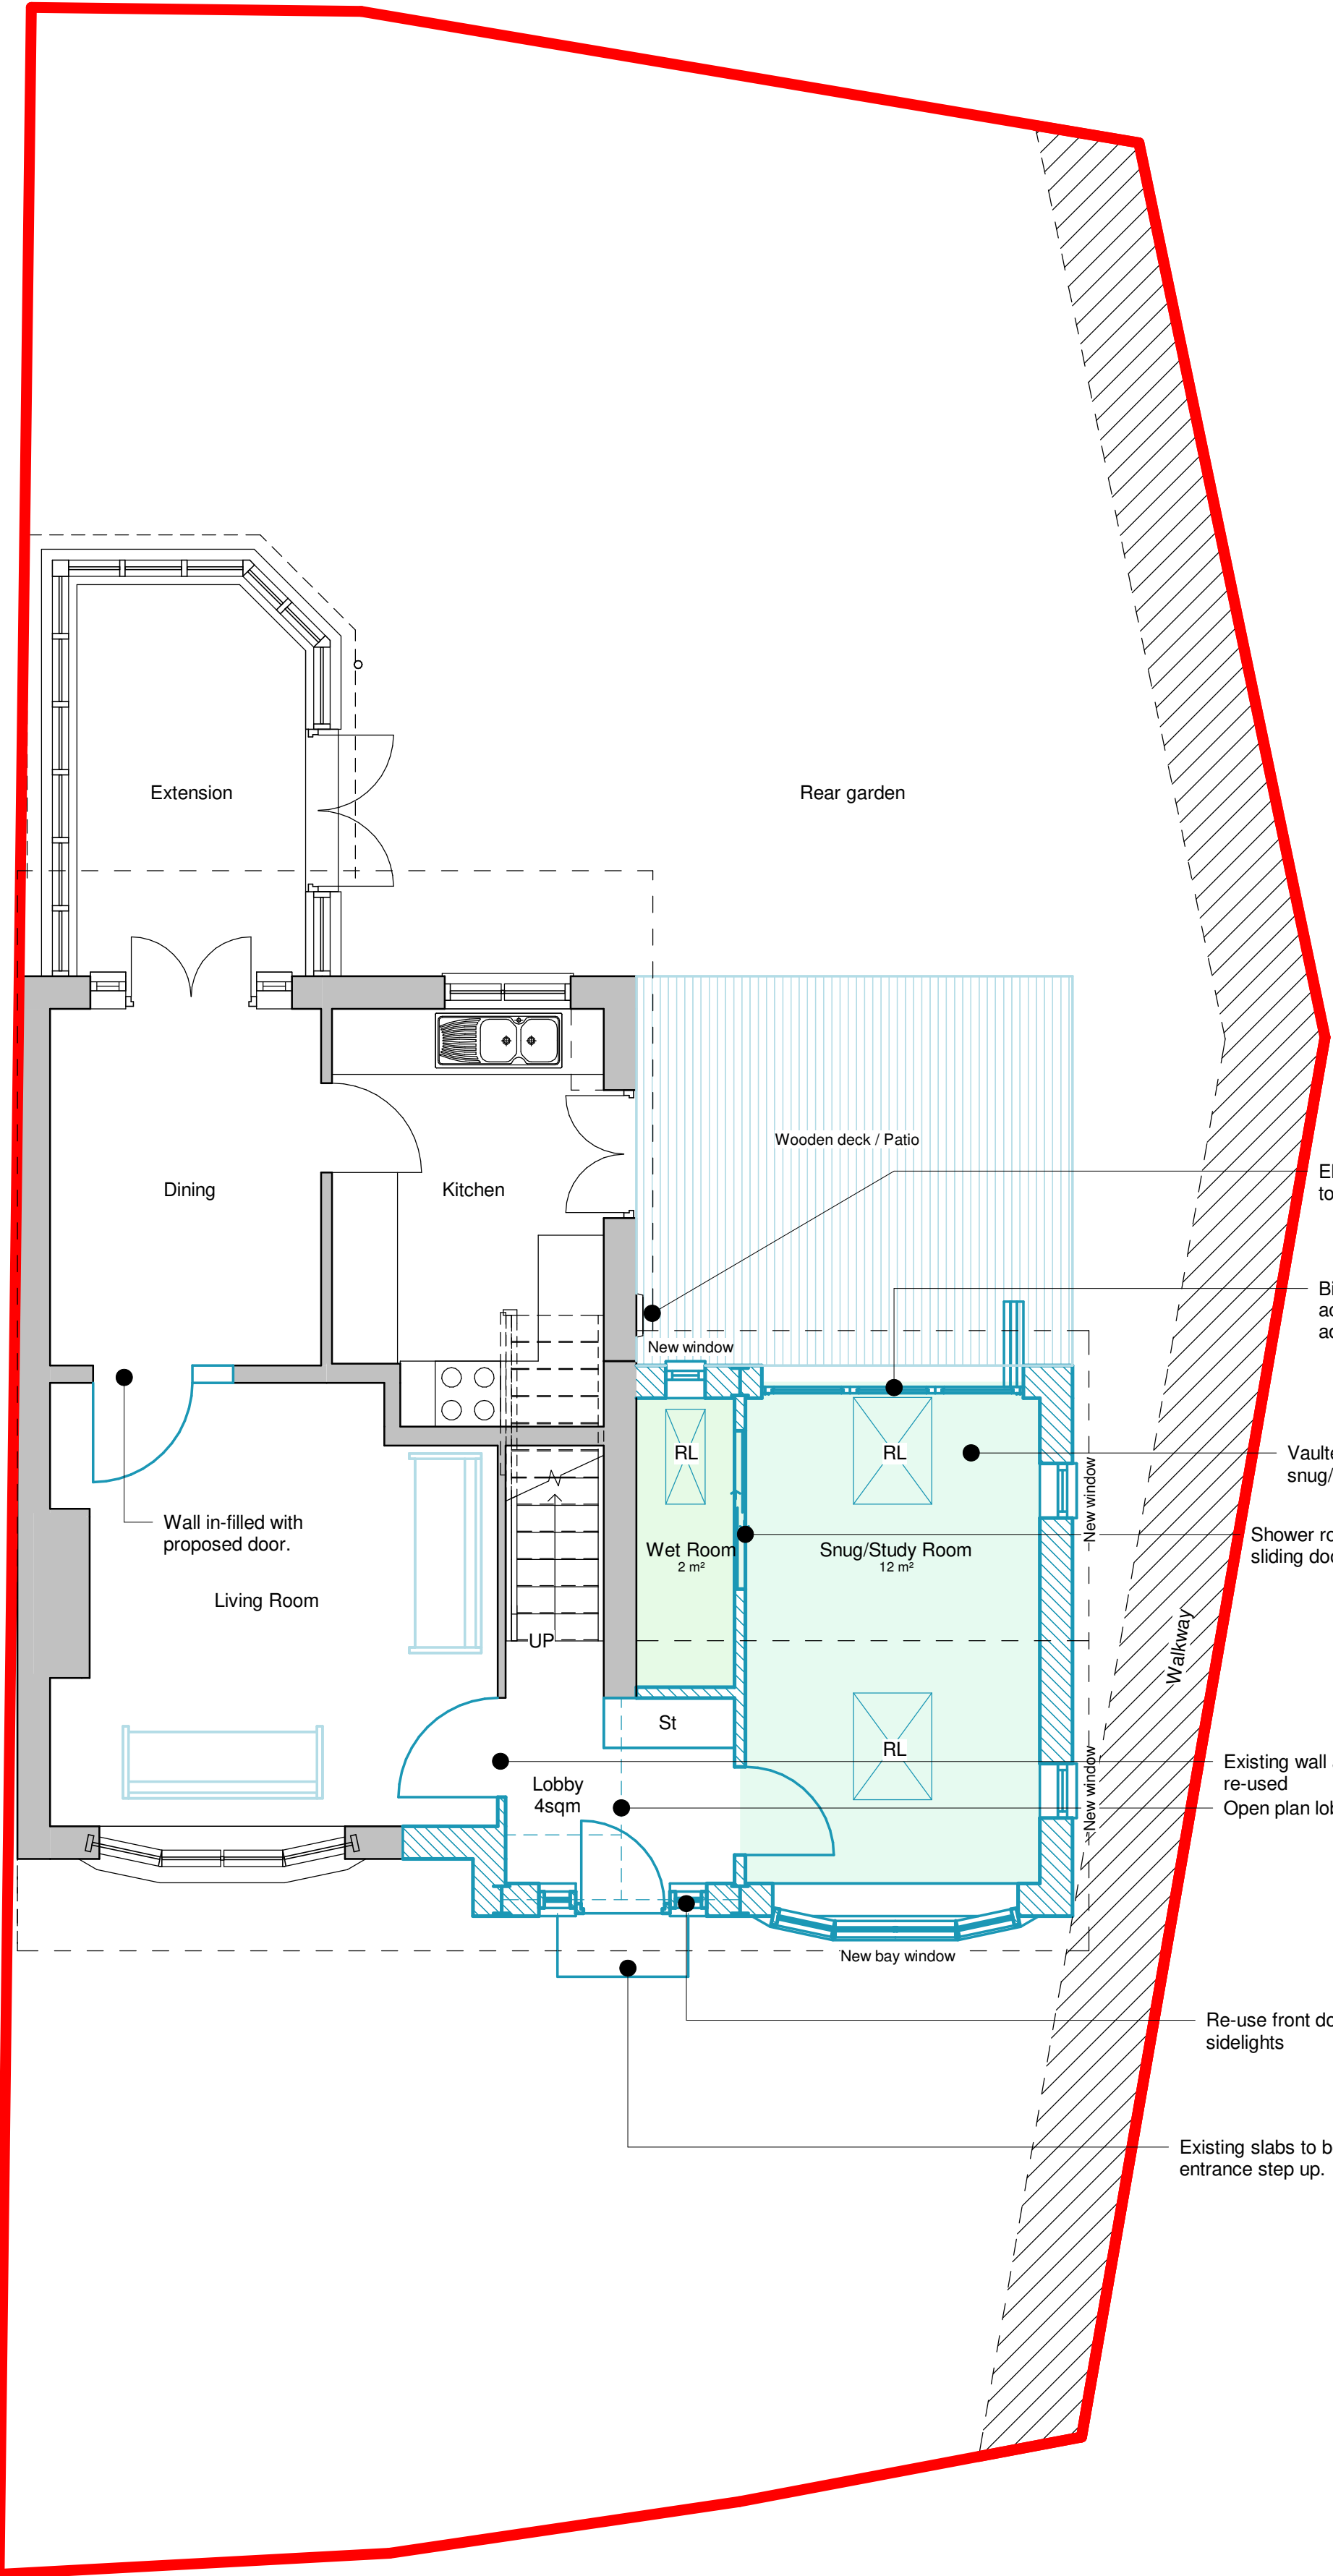


 

- Electric box and electricals to remain as is
- Bi-fold doors to have access to rear garden and additional natural sunlight.
- Vaulted ceiling in snug/study space
- Shower room with pocket sliding door.
- Existing wall altered and door re-used
- Open plan lobby.
- Re-use front door and sidelights
- Existing slabs to be reused for front entrance step up.

Proposed Ground Floor
1 : 50

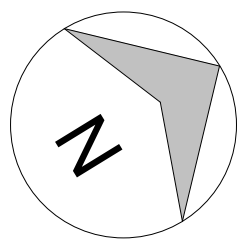


VISUAL SCALE 1:50 @ A1

NOTES

Boundary

Proposed

Existing

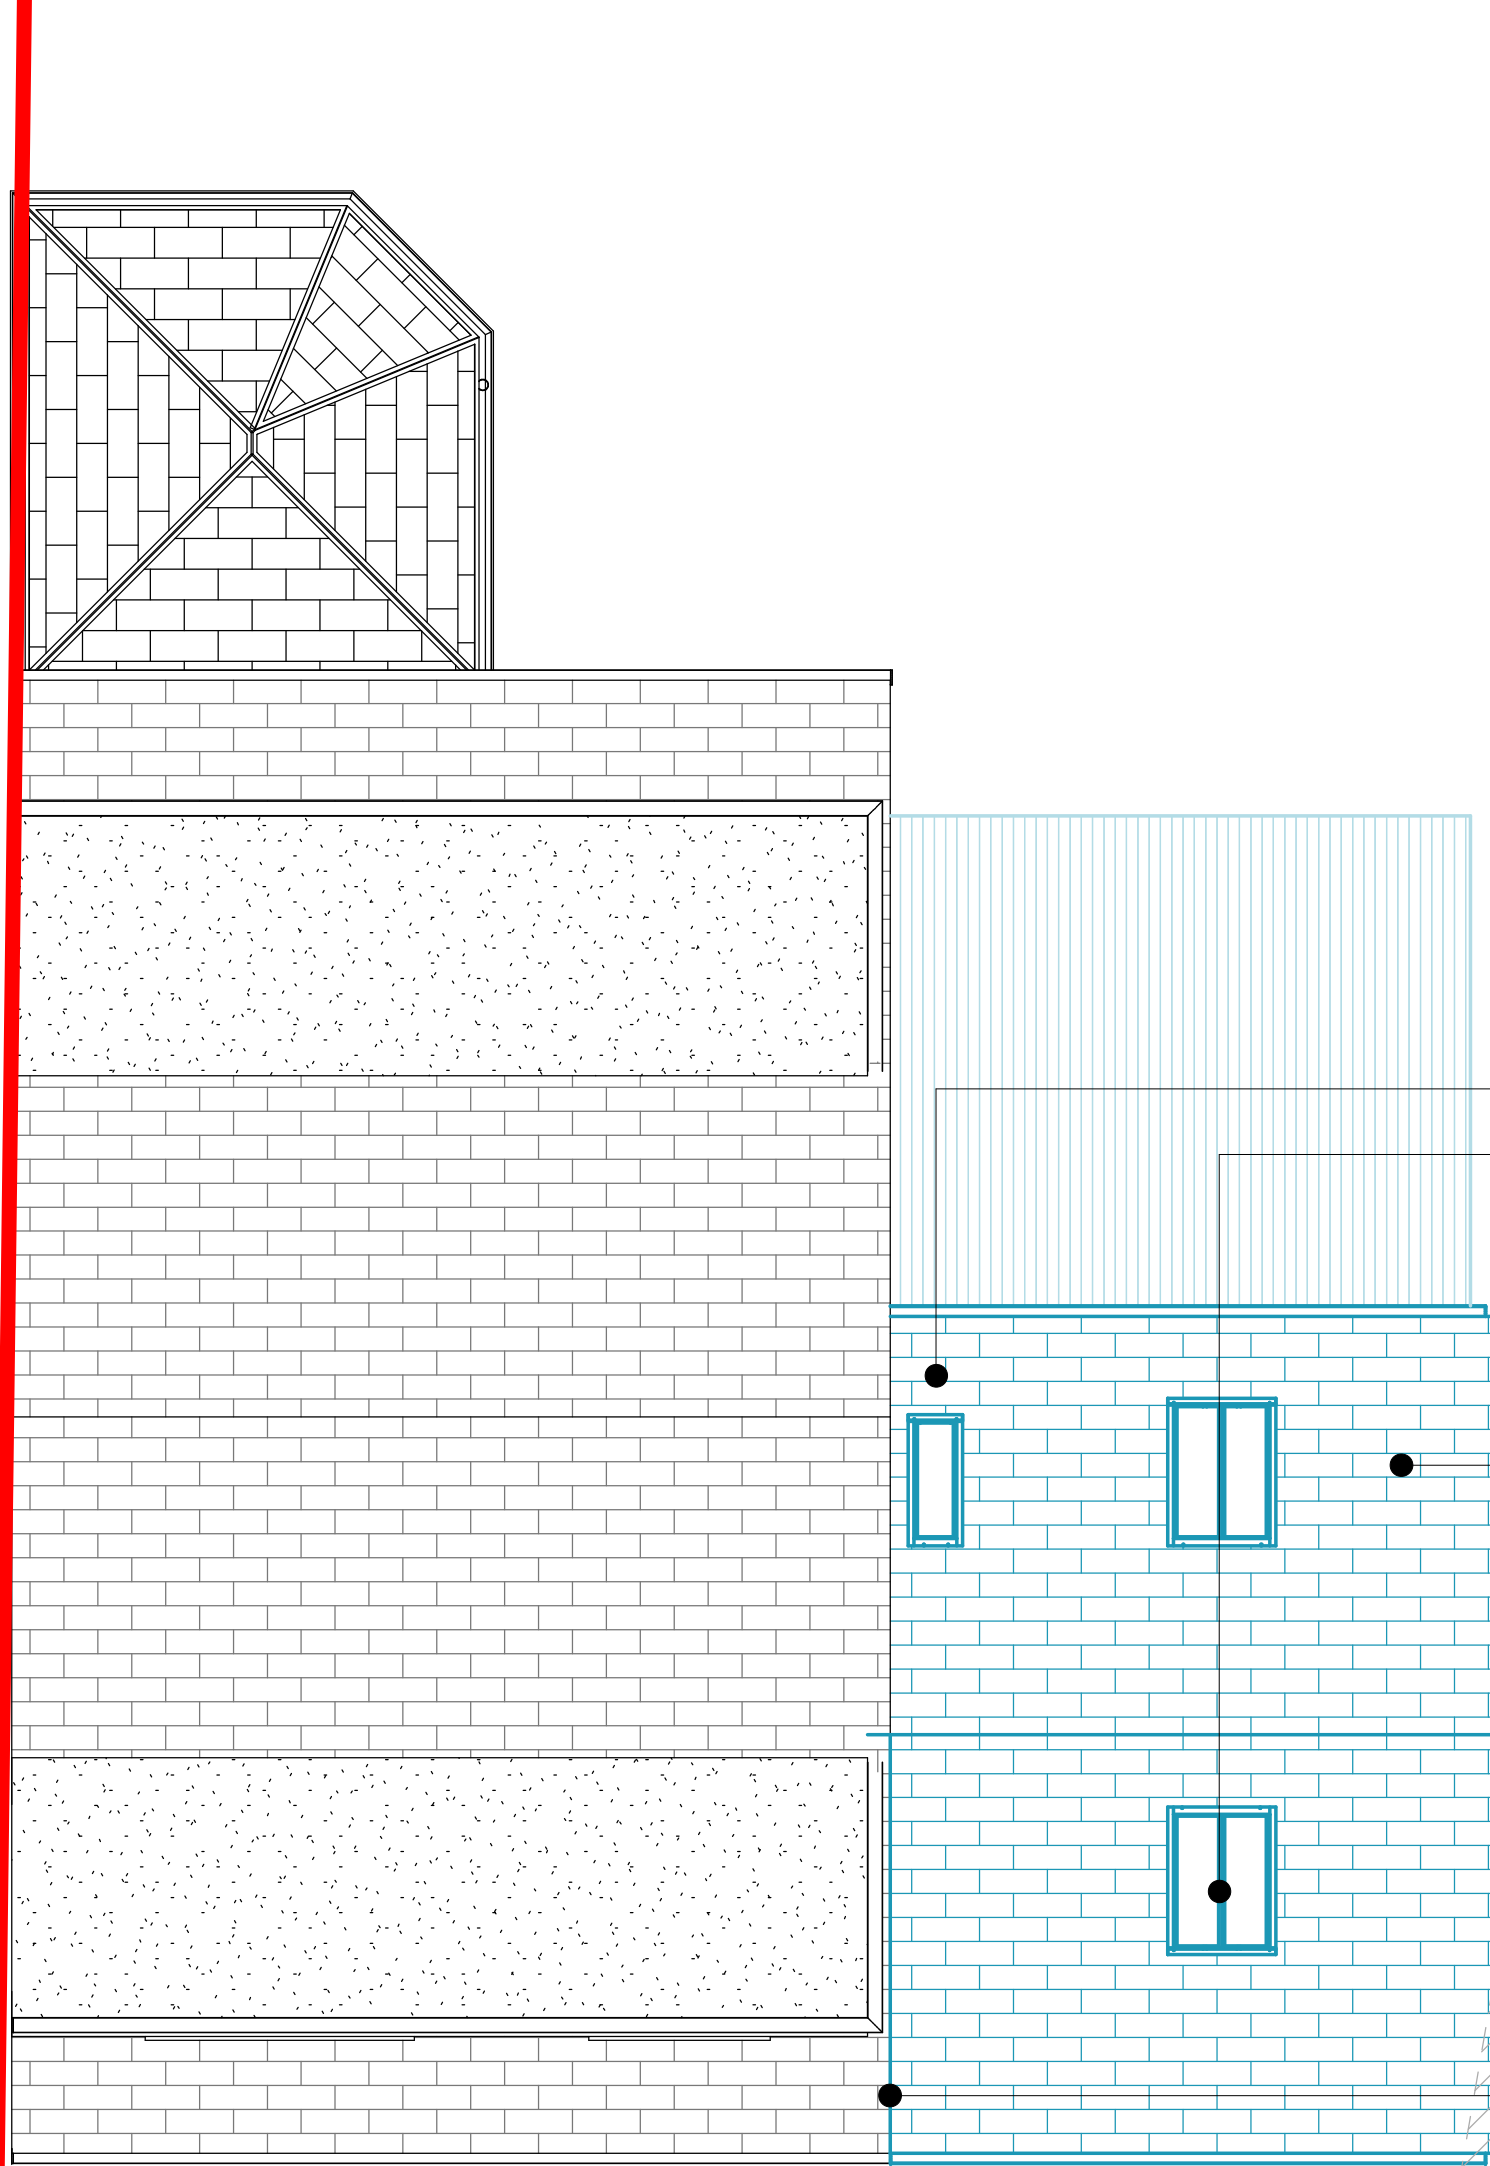

- Velux rooflight type 1
- Velux rooflight type 2
- Tiles to match existing
- Existing roof pitch to line through to proposed

Proposed Roof Plan
1 : 50

NOTES Copyright of Croft Architecture Limited. Drawings are not to be reproduced in whole or in part without the prior written permission of Croft Architecture Limited. Figured dimensions only are to be taken from this drawing. Contractors are responsible for checking dimensions relative to their work. Croft Architecture Limited are to be advised of any discrepancies.

REVISIONS

REV.	DESCRIPTION	DRAWN	CHKD.	DATE
1st	FIRST ISSUE	MI	-	21/03/22

CROFT[®]

6-7 Pearl House, Anson Court,
Staffordshire Technology Park,
Stafford, ST18 6GB

croftarchitecture.com

+44 (0)1785 248 542

PROJECT Extension and alterations Smith, Mr & Mrs 2 Chumet Road, Forsbrook, Staffordshire ST11 9BP			
DRAWING TITLE Proposed Floor & Roof Plan			
SCALE 1 : 50	SHEET SIZE A1	No. of SHEETS 1	SHEET No. 1
DRAWING NUMBER 2621 - 302	REV		