

NOTES Copyright of Croft Architecture Limited.
Drawings are not to be reproduced in whole or in part
without the prior written permission of Croft Architecture
Limited. Figured dimensions only are to be taken from
this drawing.
Contractors are responsible for checking dimensions
relative to their work. Croft Architecture Limited are to
be advised of any discrepancies.

REVISIONS

REV.	DESCRIPTION	DRAWN	CHKD.	DATE
1st	FIRST ISSUE	MI	-	21/03/22




Proposed East Elevation
1 : 50



Proposed North Elevation
1 : 50



Proposed West Elevation
1 : 50

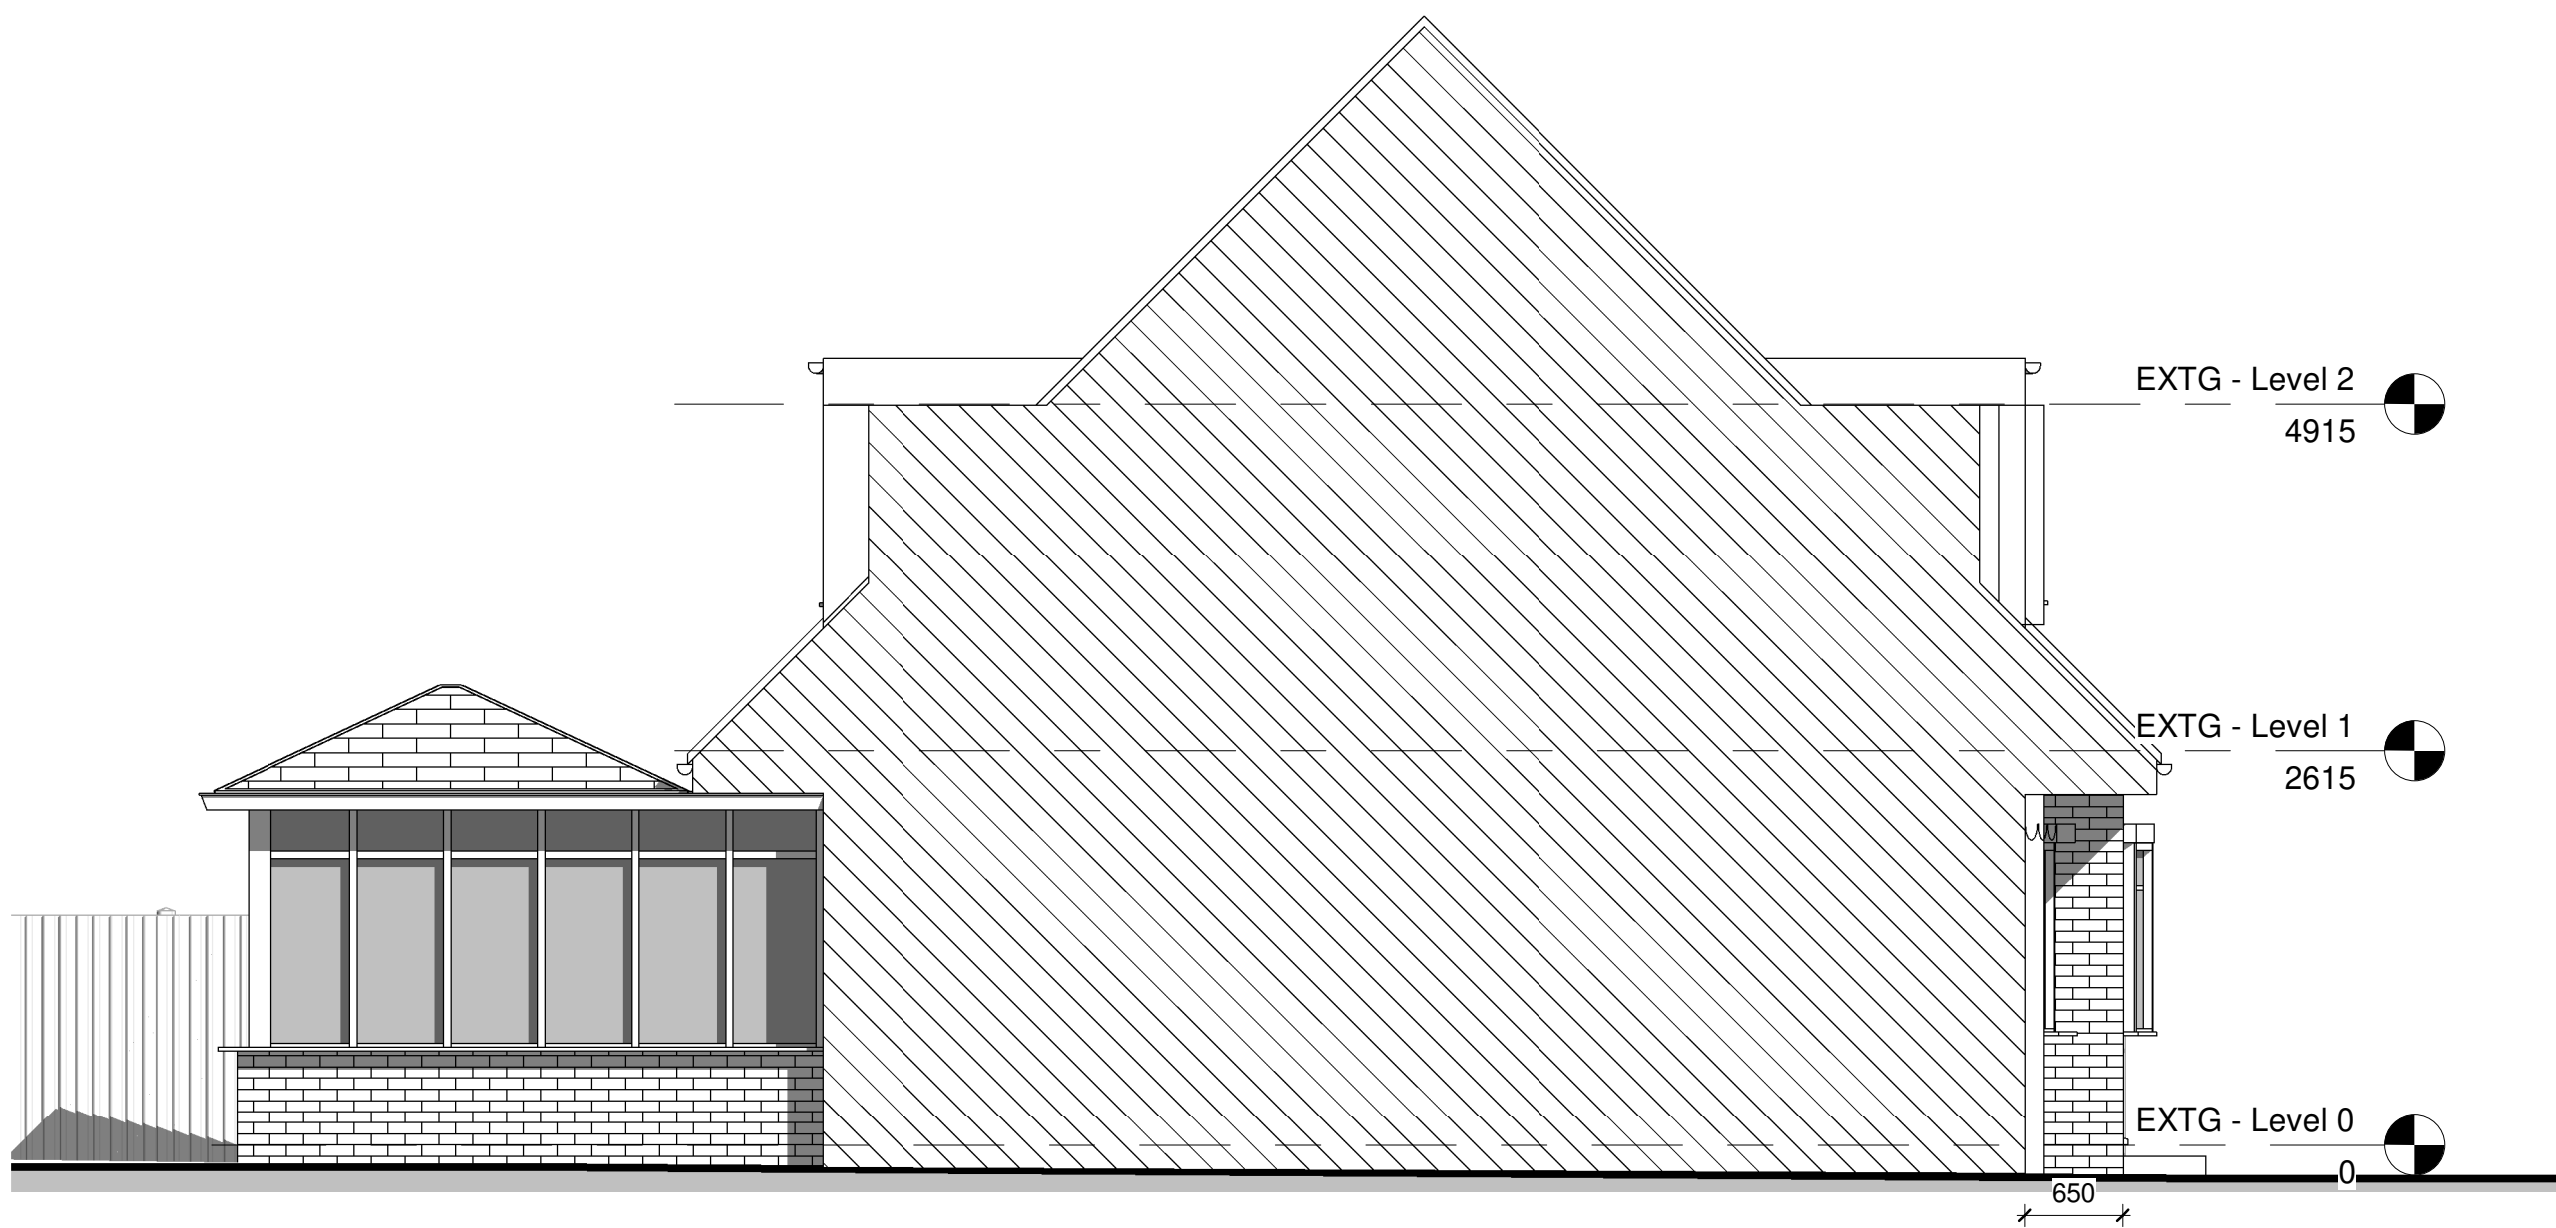

Proposed South Elevation
1 : 50

CROFT[®]

6-7 Pearl House, Anson Court,
Staffordshire Technology Park,
Stafford, ST19 6GB

croftarchitecture.com
+44 (0)1785 248 542

PROJECT
Extension and alterations
Smith, Mr & Mrs
2 Chumet Road, Forsbrook, Staffordshire
ST11 9BP

DRAWING TITLE
Proposed Elevations

SCALE	SHEET SIZE	No. of SHEETS	SHEET No.
1 : 50	A1	1	1

DRAWING NUMBER	REV
2621 - 303	