


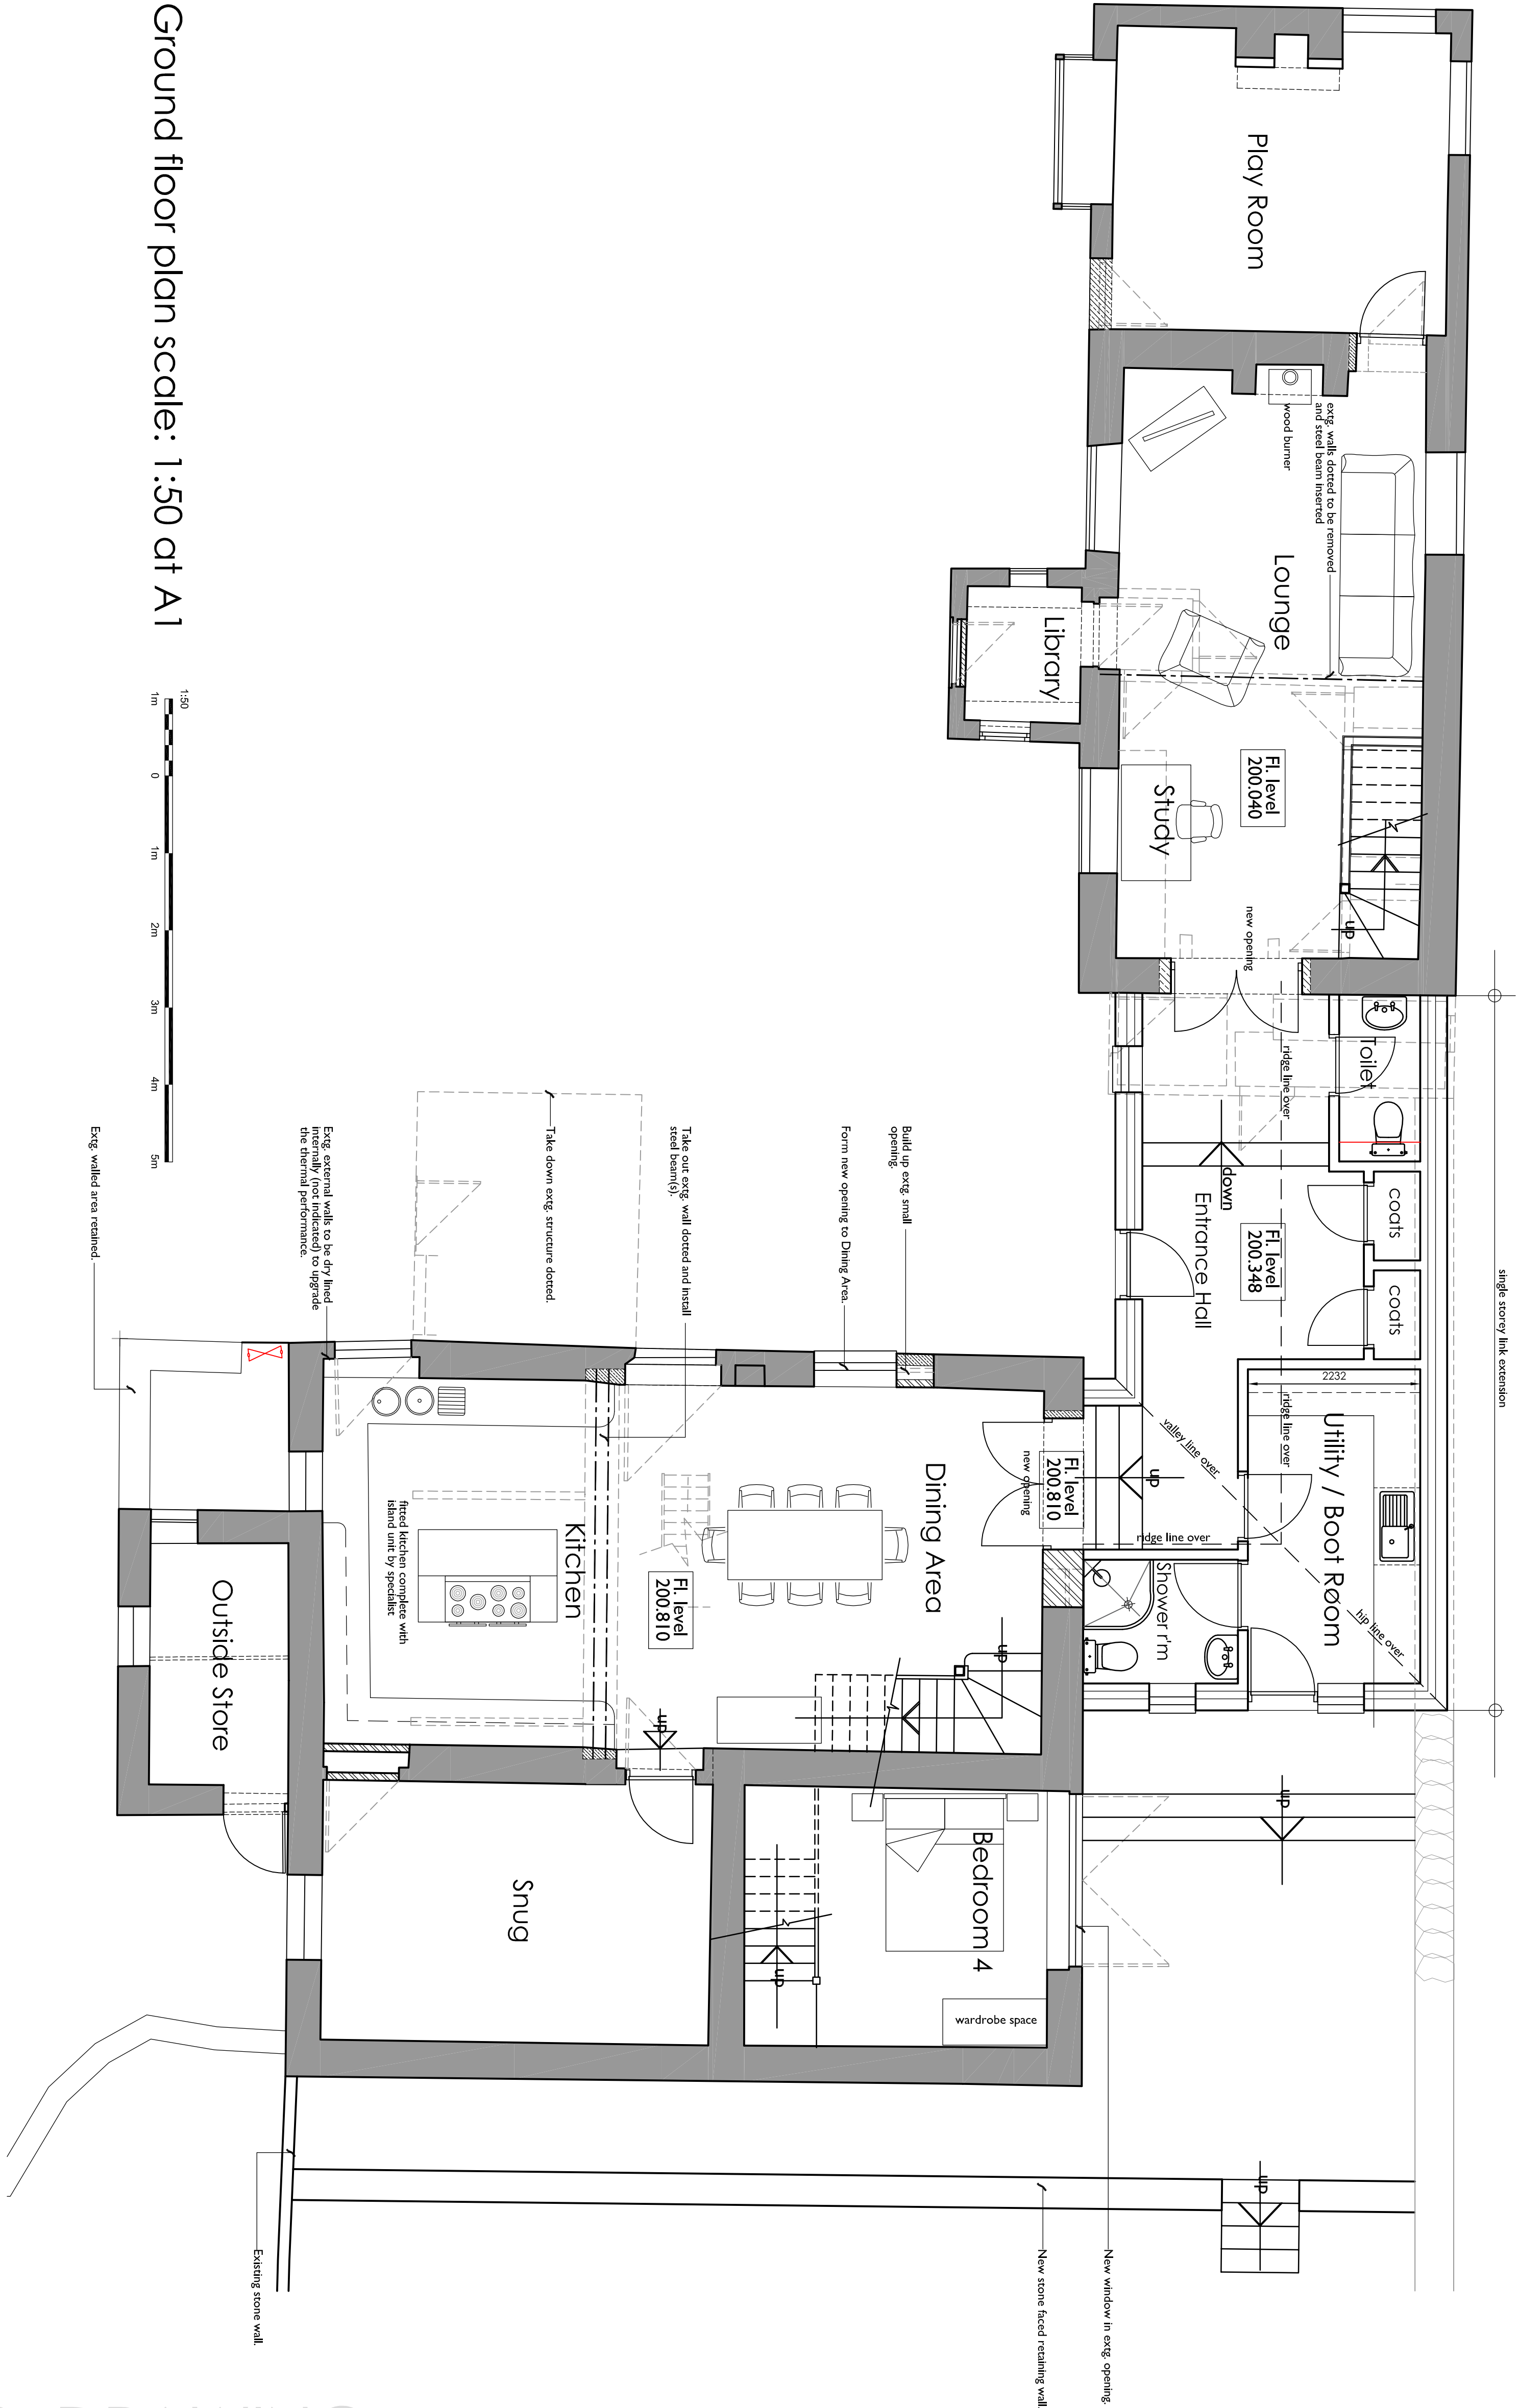

Ground floor plan scale: 1:50 at A1

