



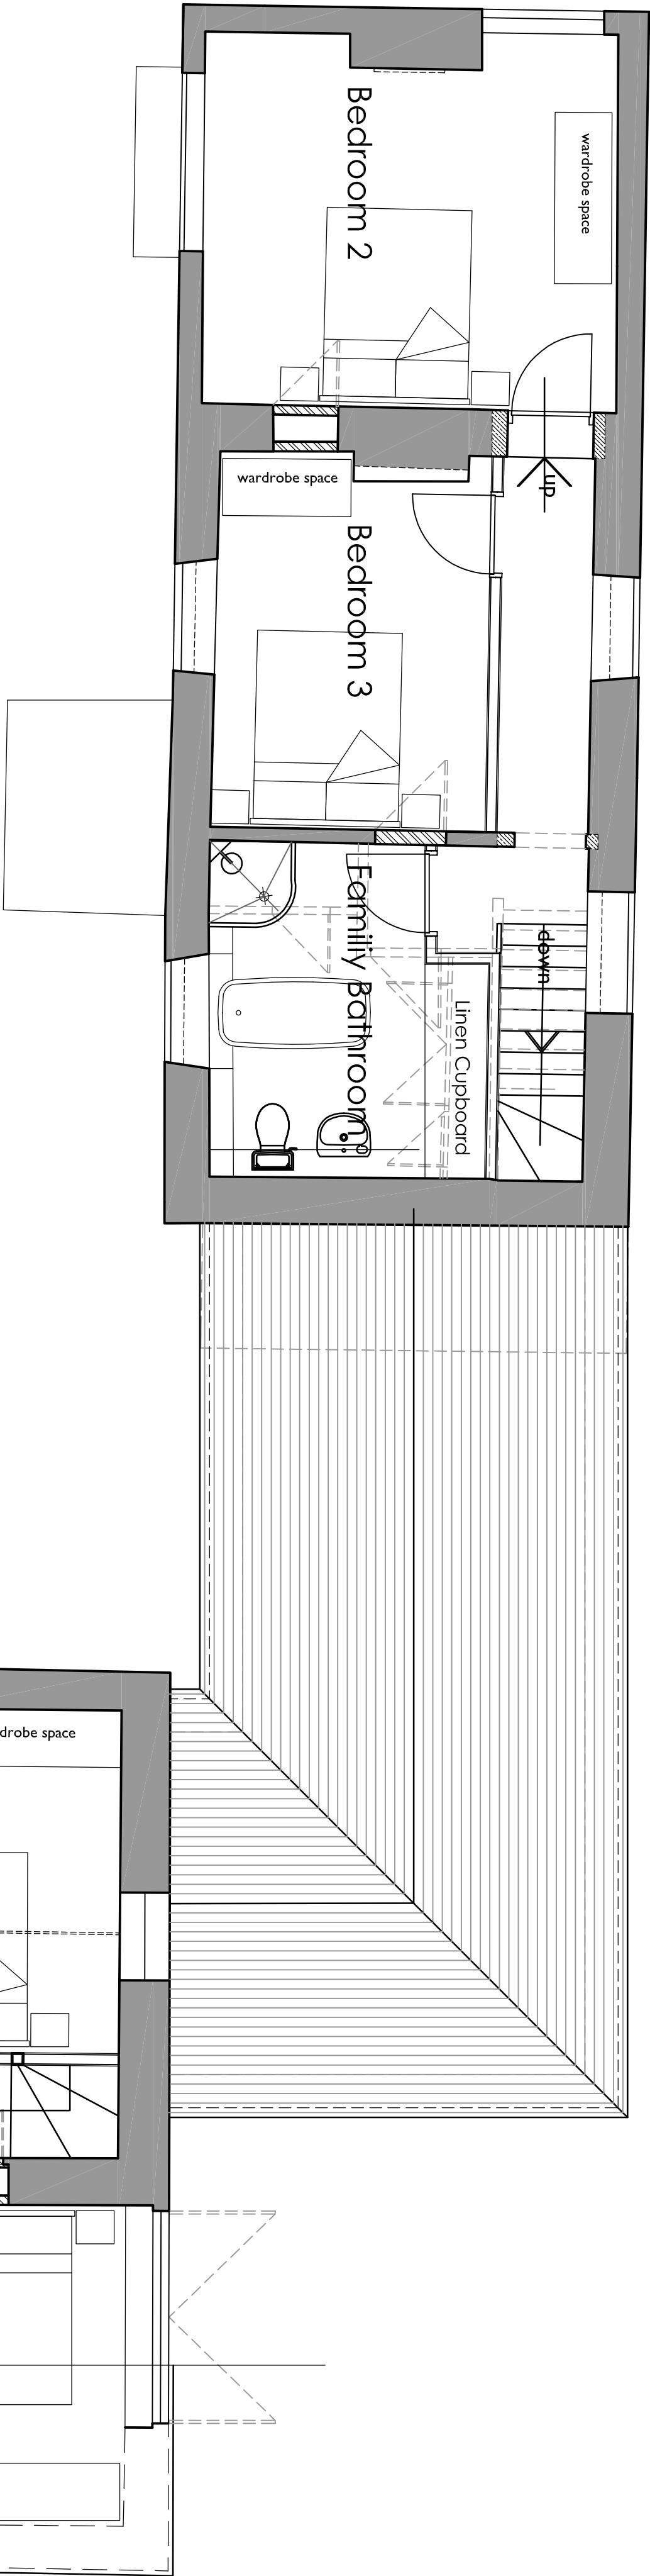

First floor plan scale: 1:50 at A1

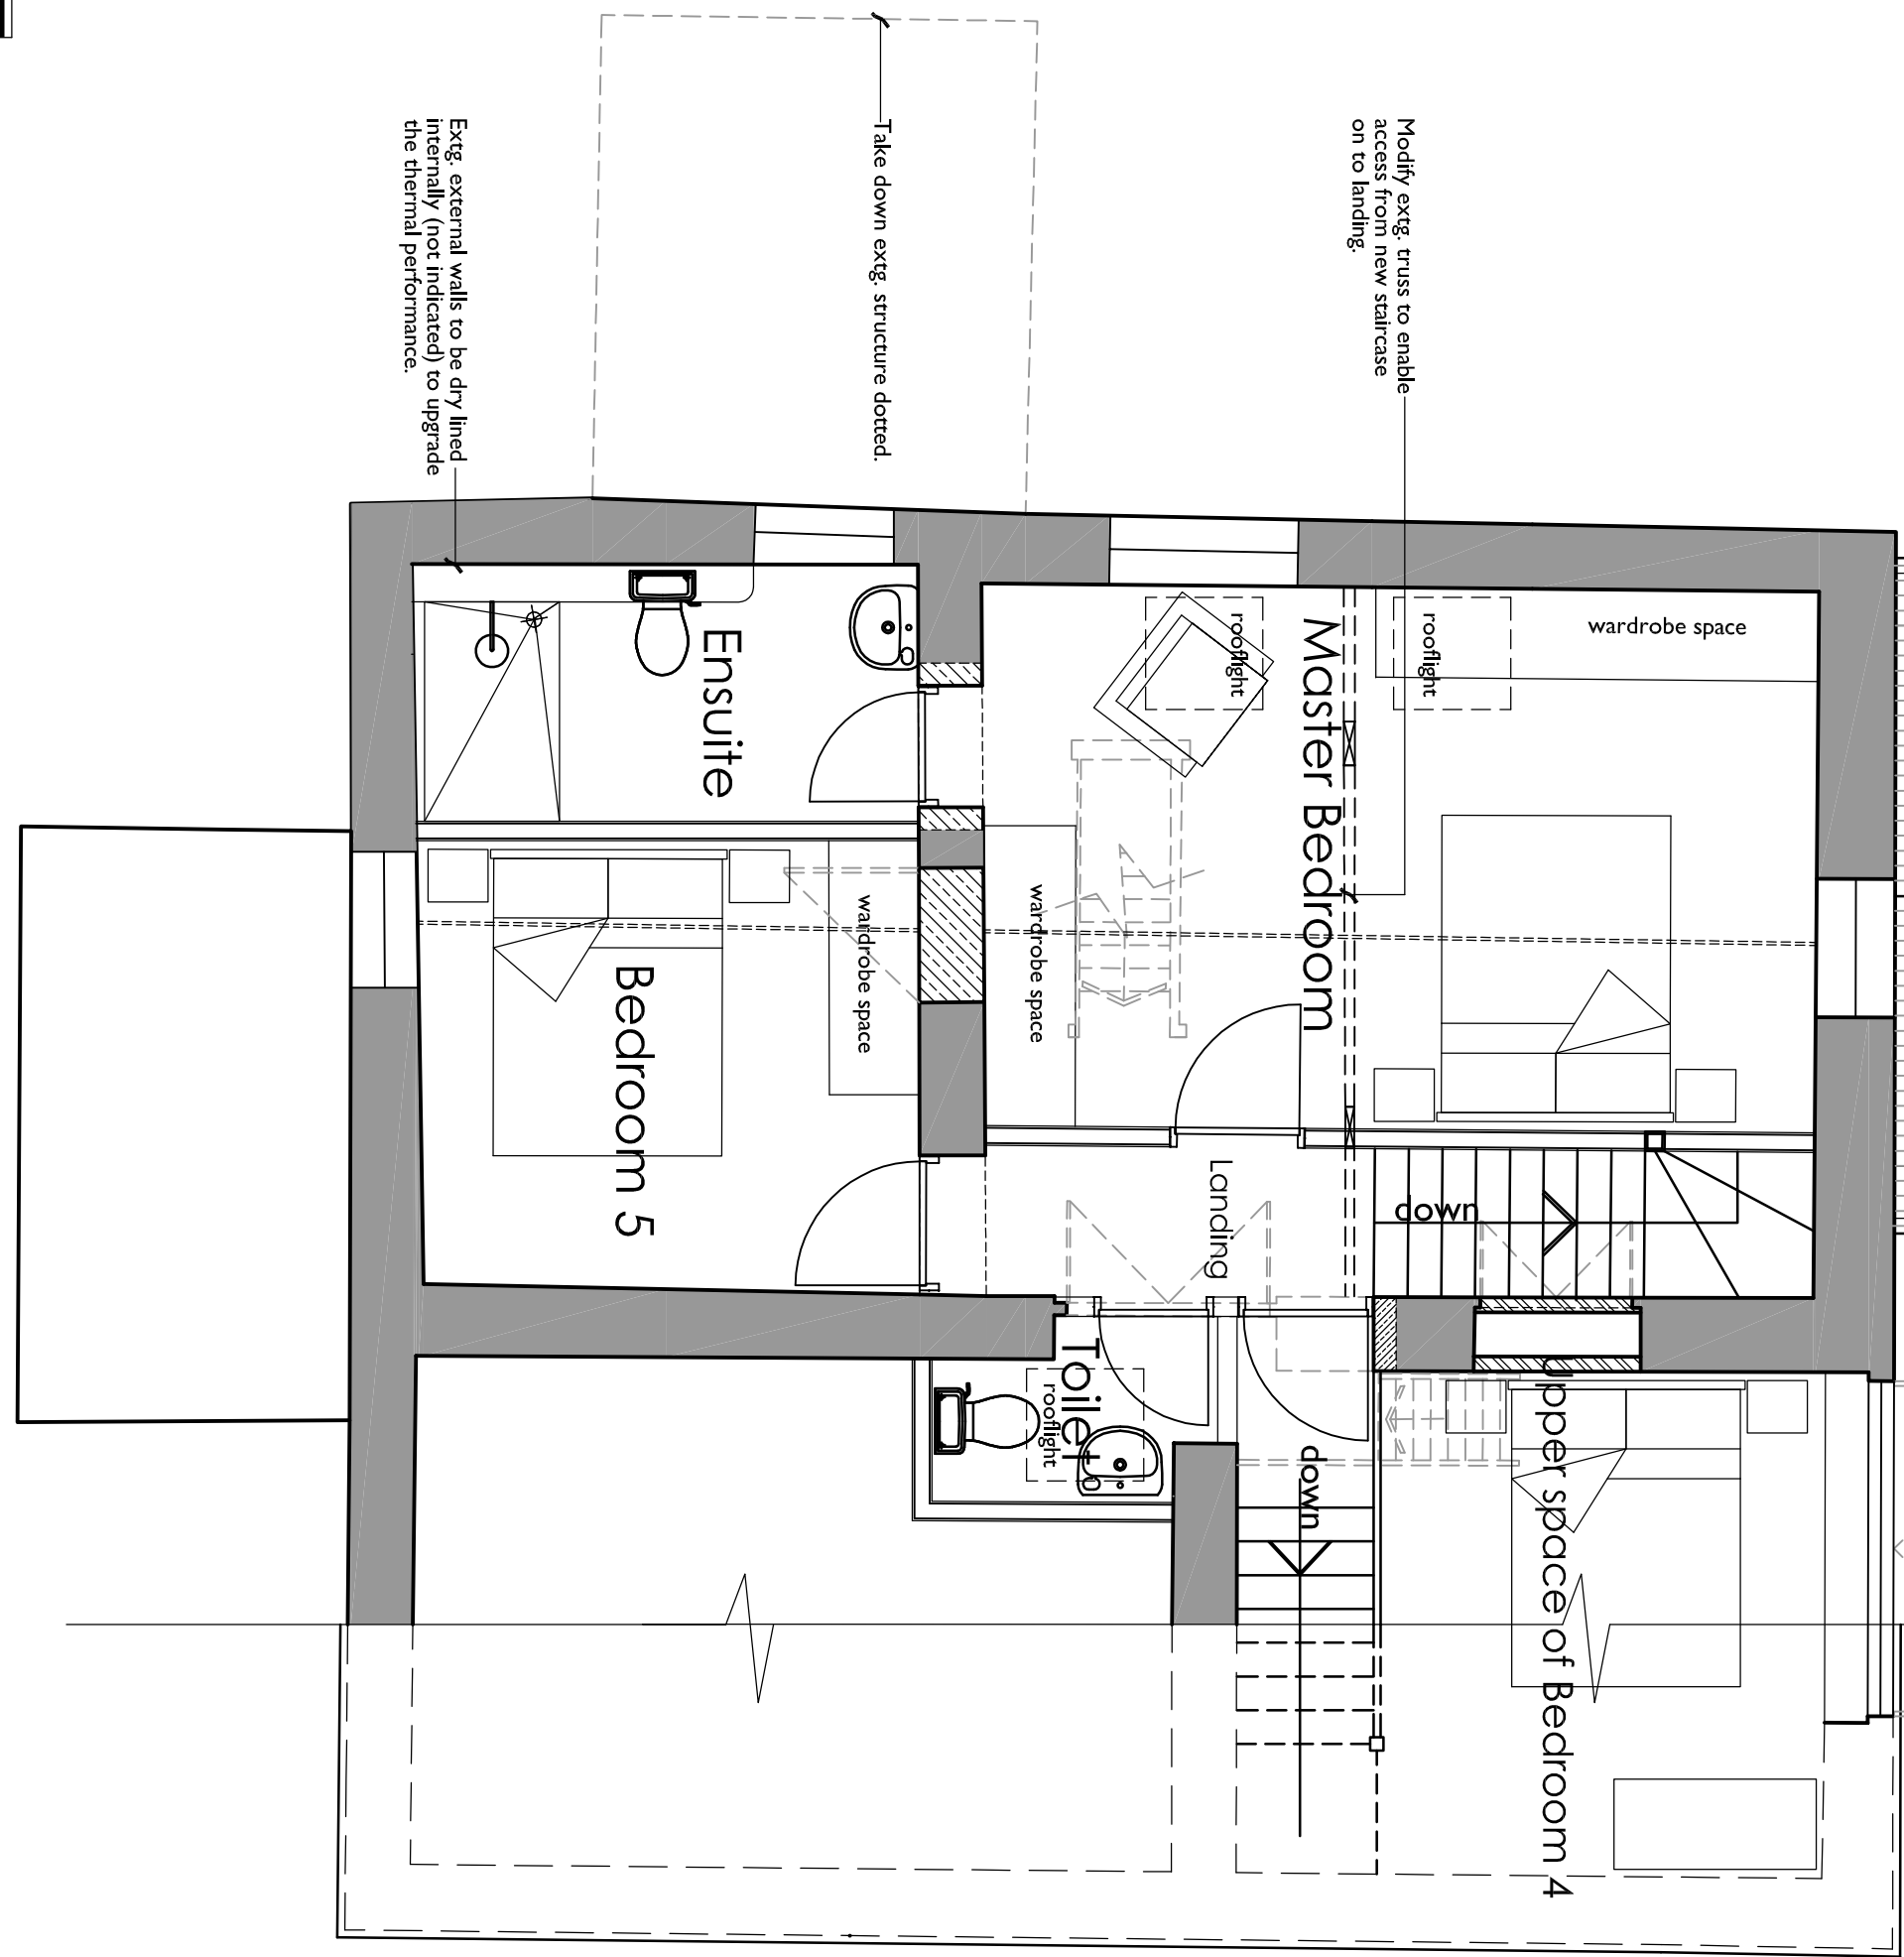

PLANNING DRAWING

Hewitt&Carr Architects

A: Design&Architects 117-119 Leek Road | Cheddle | ST10 1JE
E: enquiries@hccarchitects.co.uk
W: www.hccarchitects.co.uk

Client
Mr & Mrs E Bateman.

Project
Retubism't & alter's to farmhouse with
conversion of adjacent barn to single
dwelling. Stone Barn Farm, Longsdon, S-o-T
Title
Proposed first floor plan.
(Revised scheme.)

Date
PLANNING

Date
March 2022

Scale
Scale @A1 1:50

Project No.
01129 PL(0)06

Drawing No.
01129 PL(0)06

Drawn
SM

Checked

Rev