

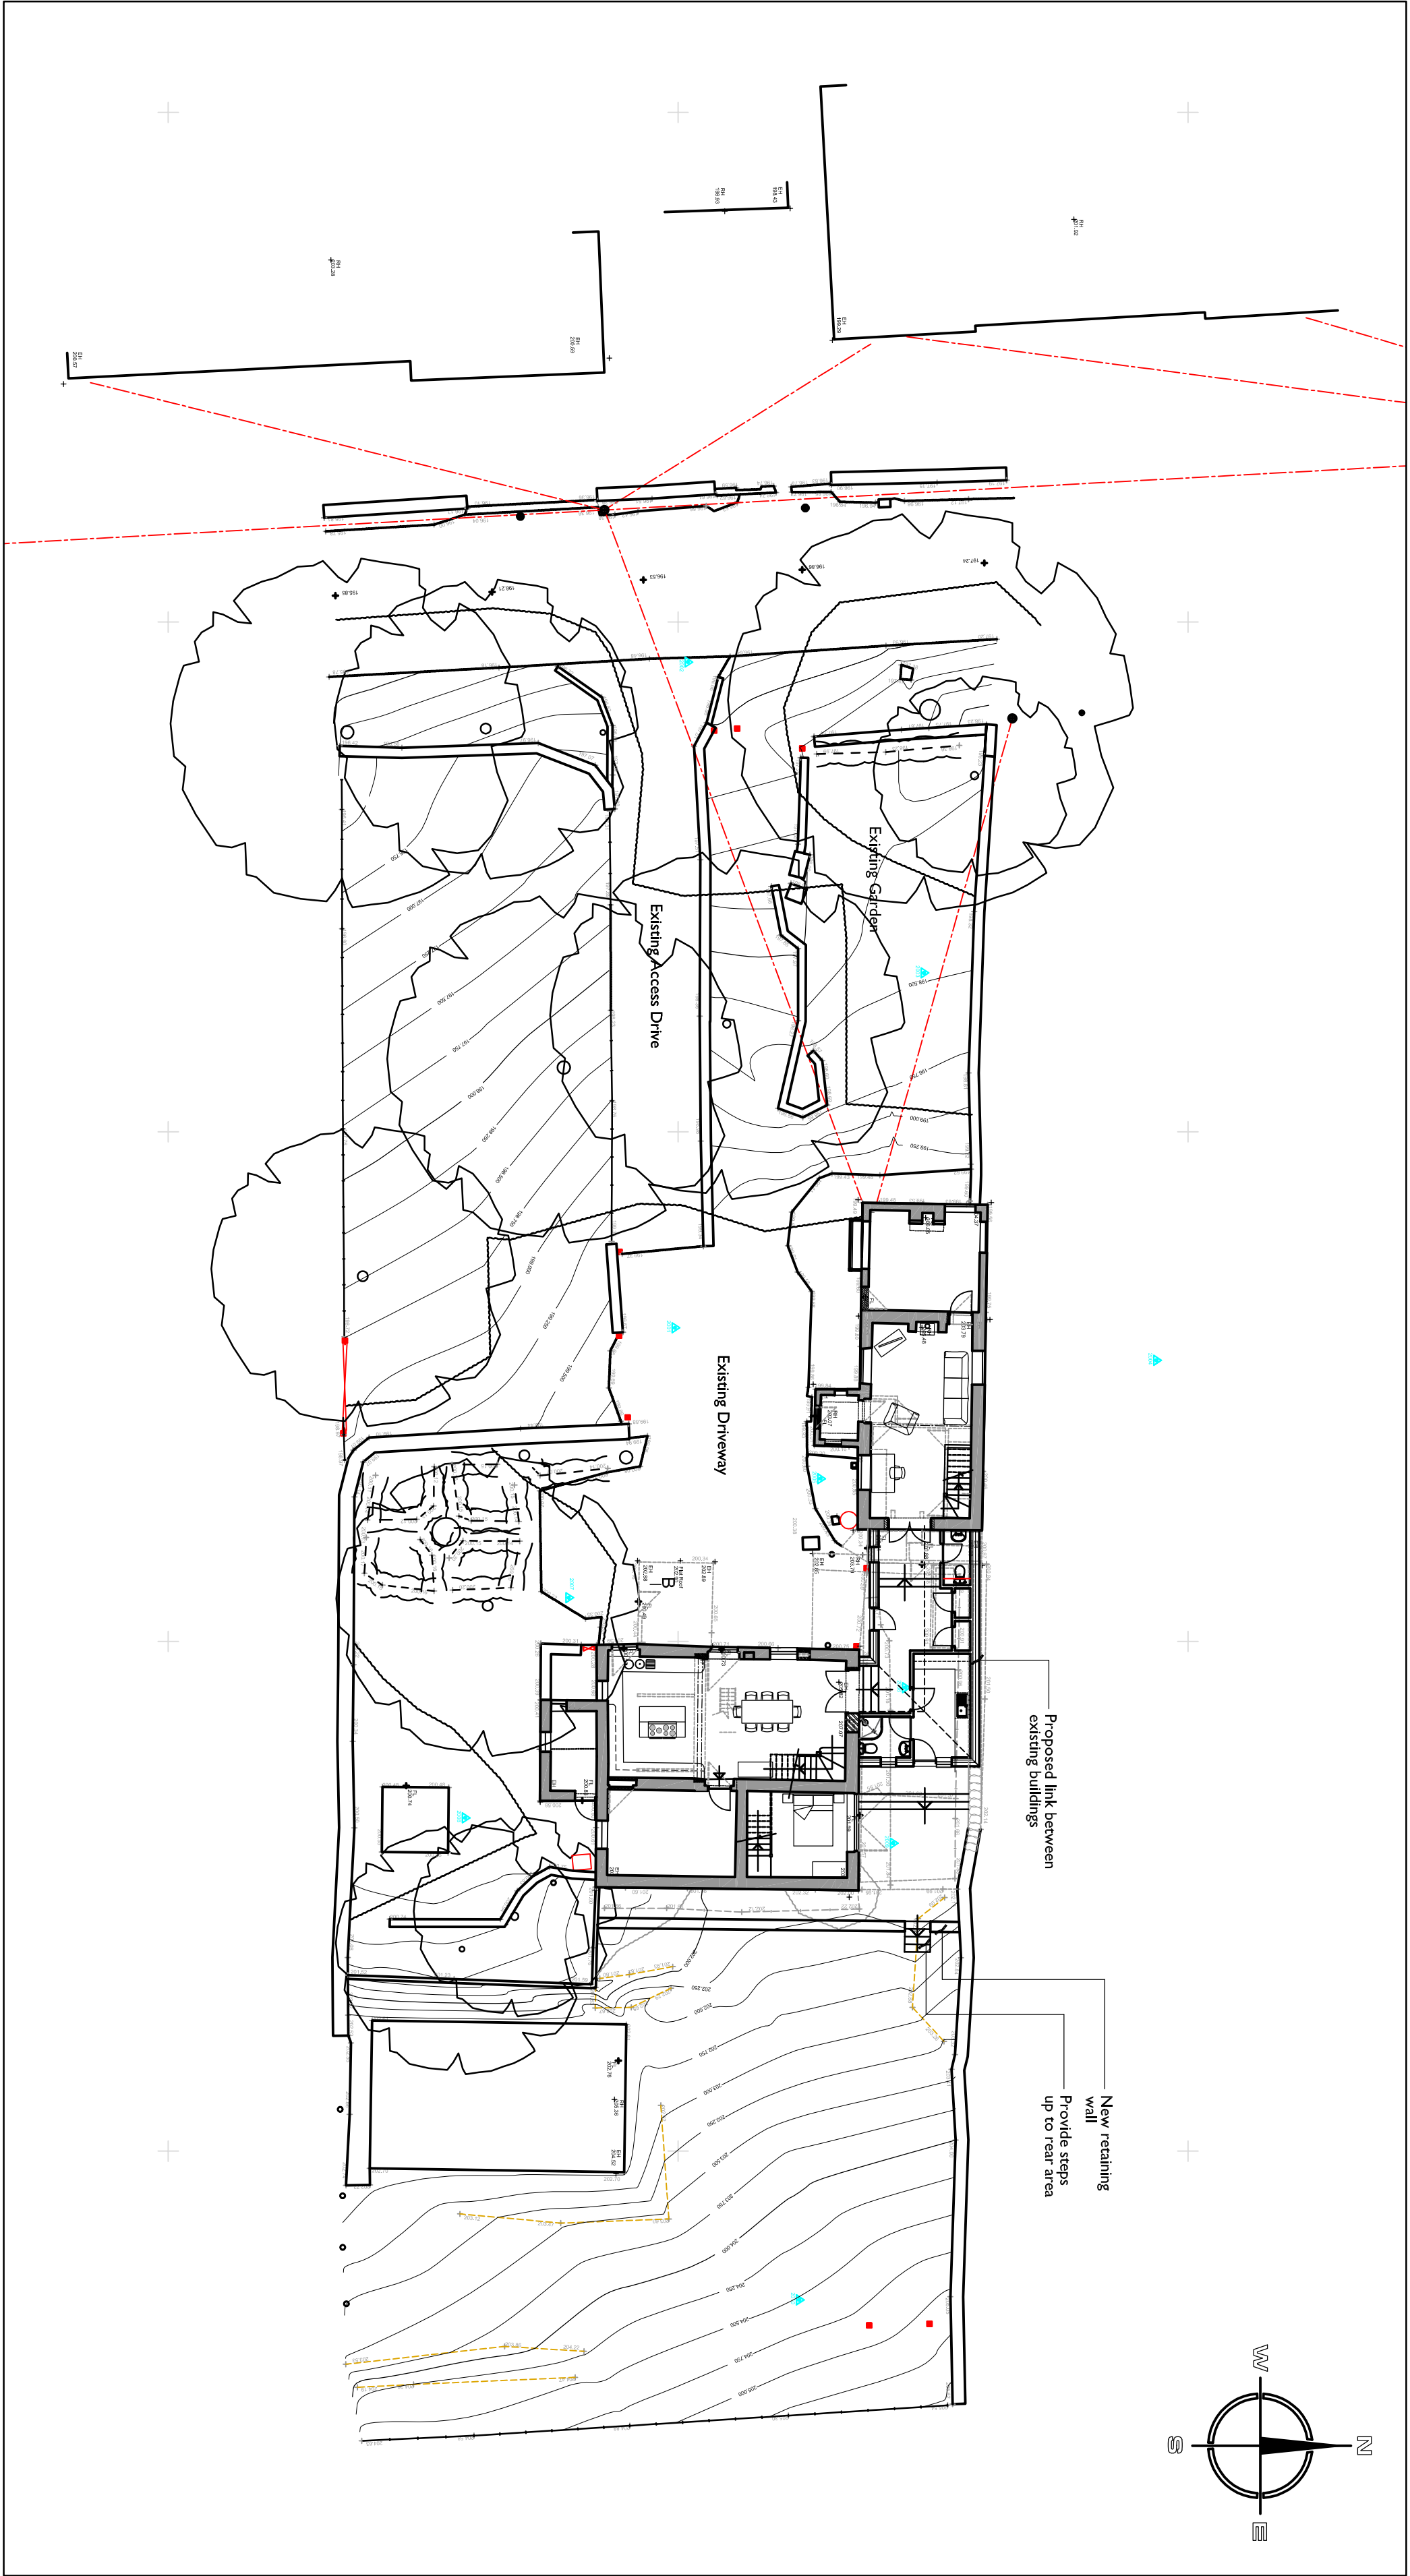


Copyright of this drawing is vested in the Architect and it must not be copied or reproduced without consent. Figure dimensions only, are to be taken from the drawing. All dimensions must be taken from the drawing and not from the site. The Architect is not responsible for any errors or omissions in the drawing and is not liable for any loss or damage caused by the use of the drawing. 


Rev	Down	Comments	Date
-----	------	----------	------

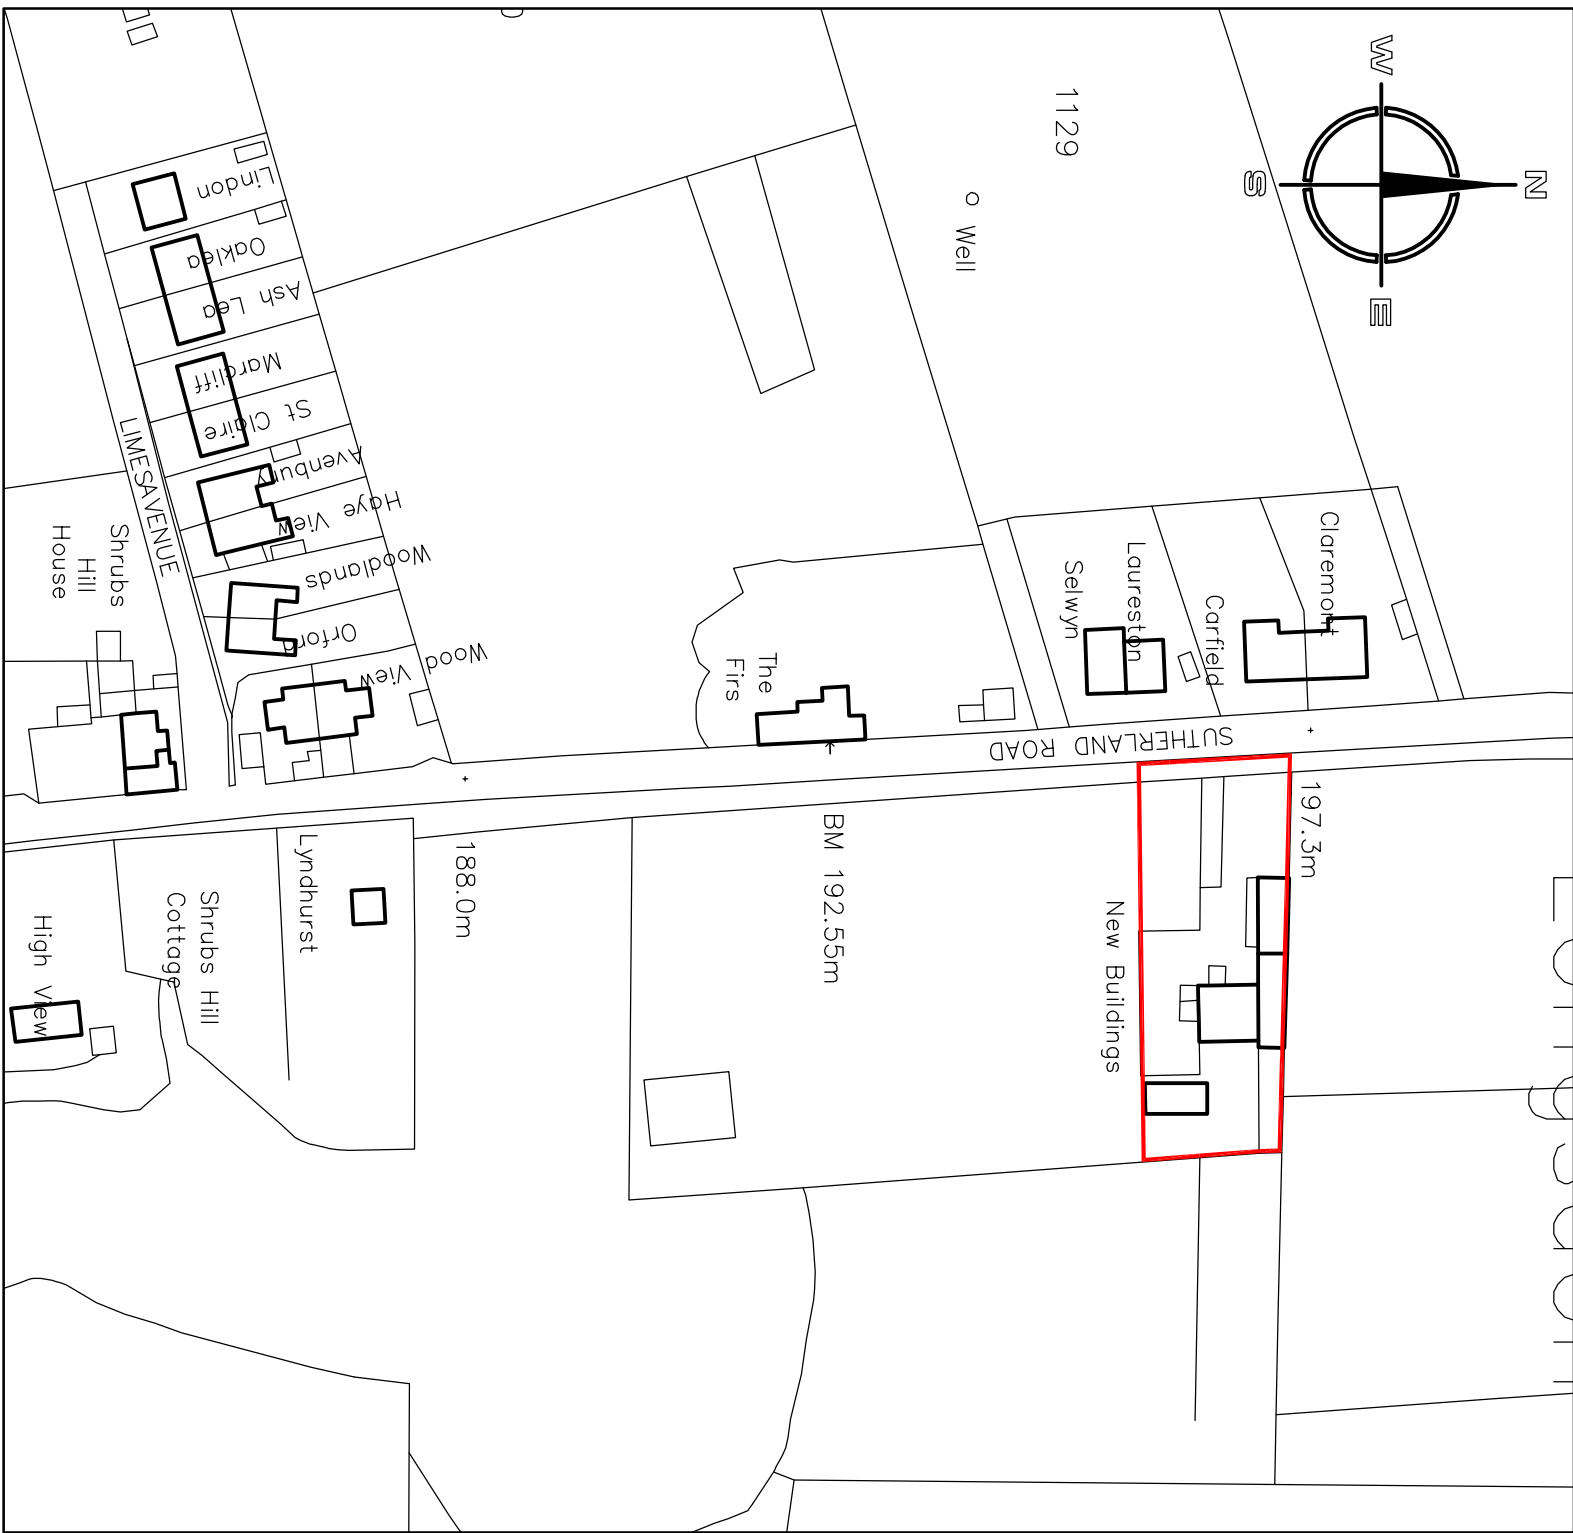

Site Plan scale: 1:200 at A1

 

Site Location Plan scale: 1:1250 at A1

 

PLANNING DRAWING

Hewitt&Carr Architects

A: Design & House 1 17-19 Leek Road | Cheddle | ST10 1JE
E: 0189 555889
W: enquiries@hccarchitects.co.uk
W: www.hccarchitects.co.uk

Client
Mr & Mrs E Bateman.

Project
Returbism't & alter's to farmhouse with conversion of adjacent barn to single dwelling. Stone Barn Farm, Longdon, S-o-T

Title
Site plan and site location plan.
(Revised scheme.)

Date
PLANNING

Date
March 2022

Scale
Scale @A1 1:200 & 1:1250

Project No
01129 PL(0)08

Drawing No.
Rev