


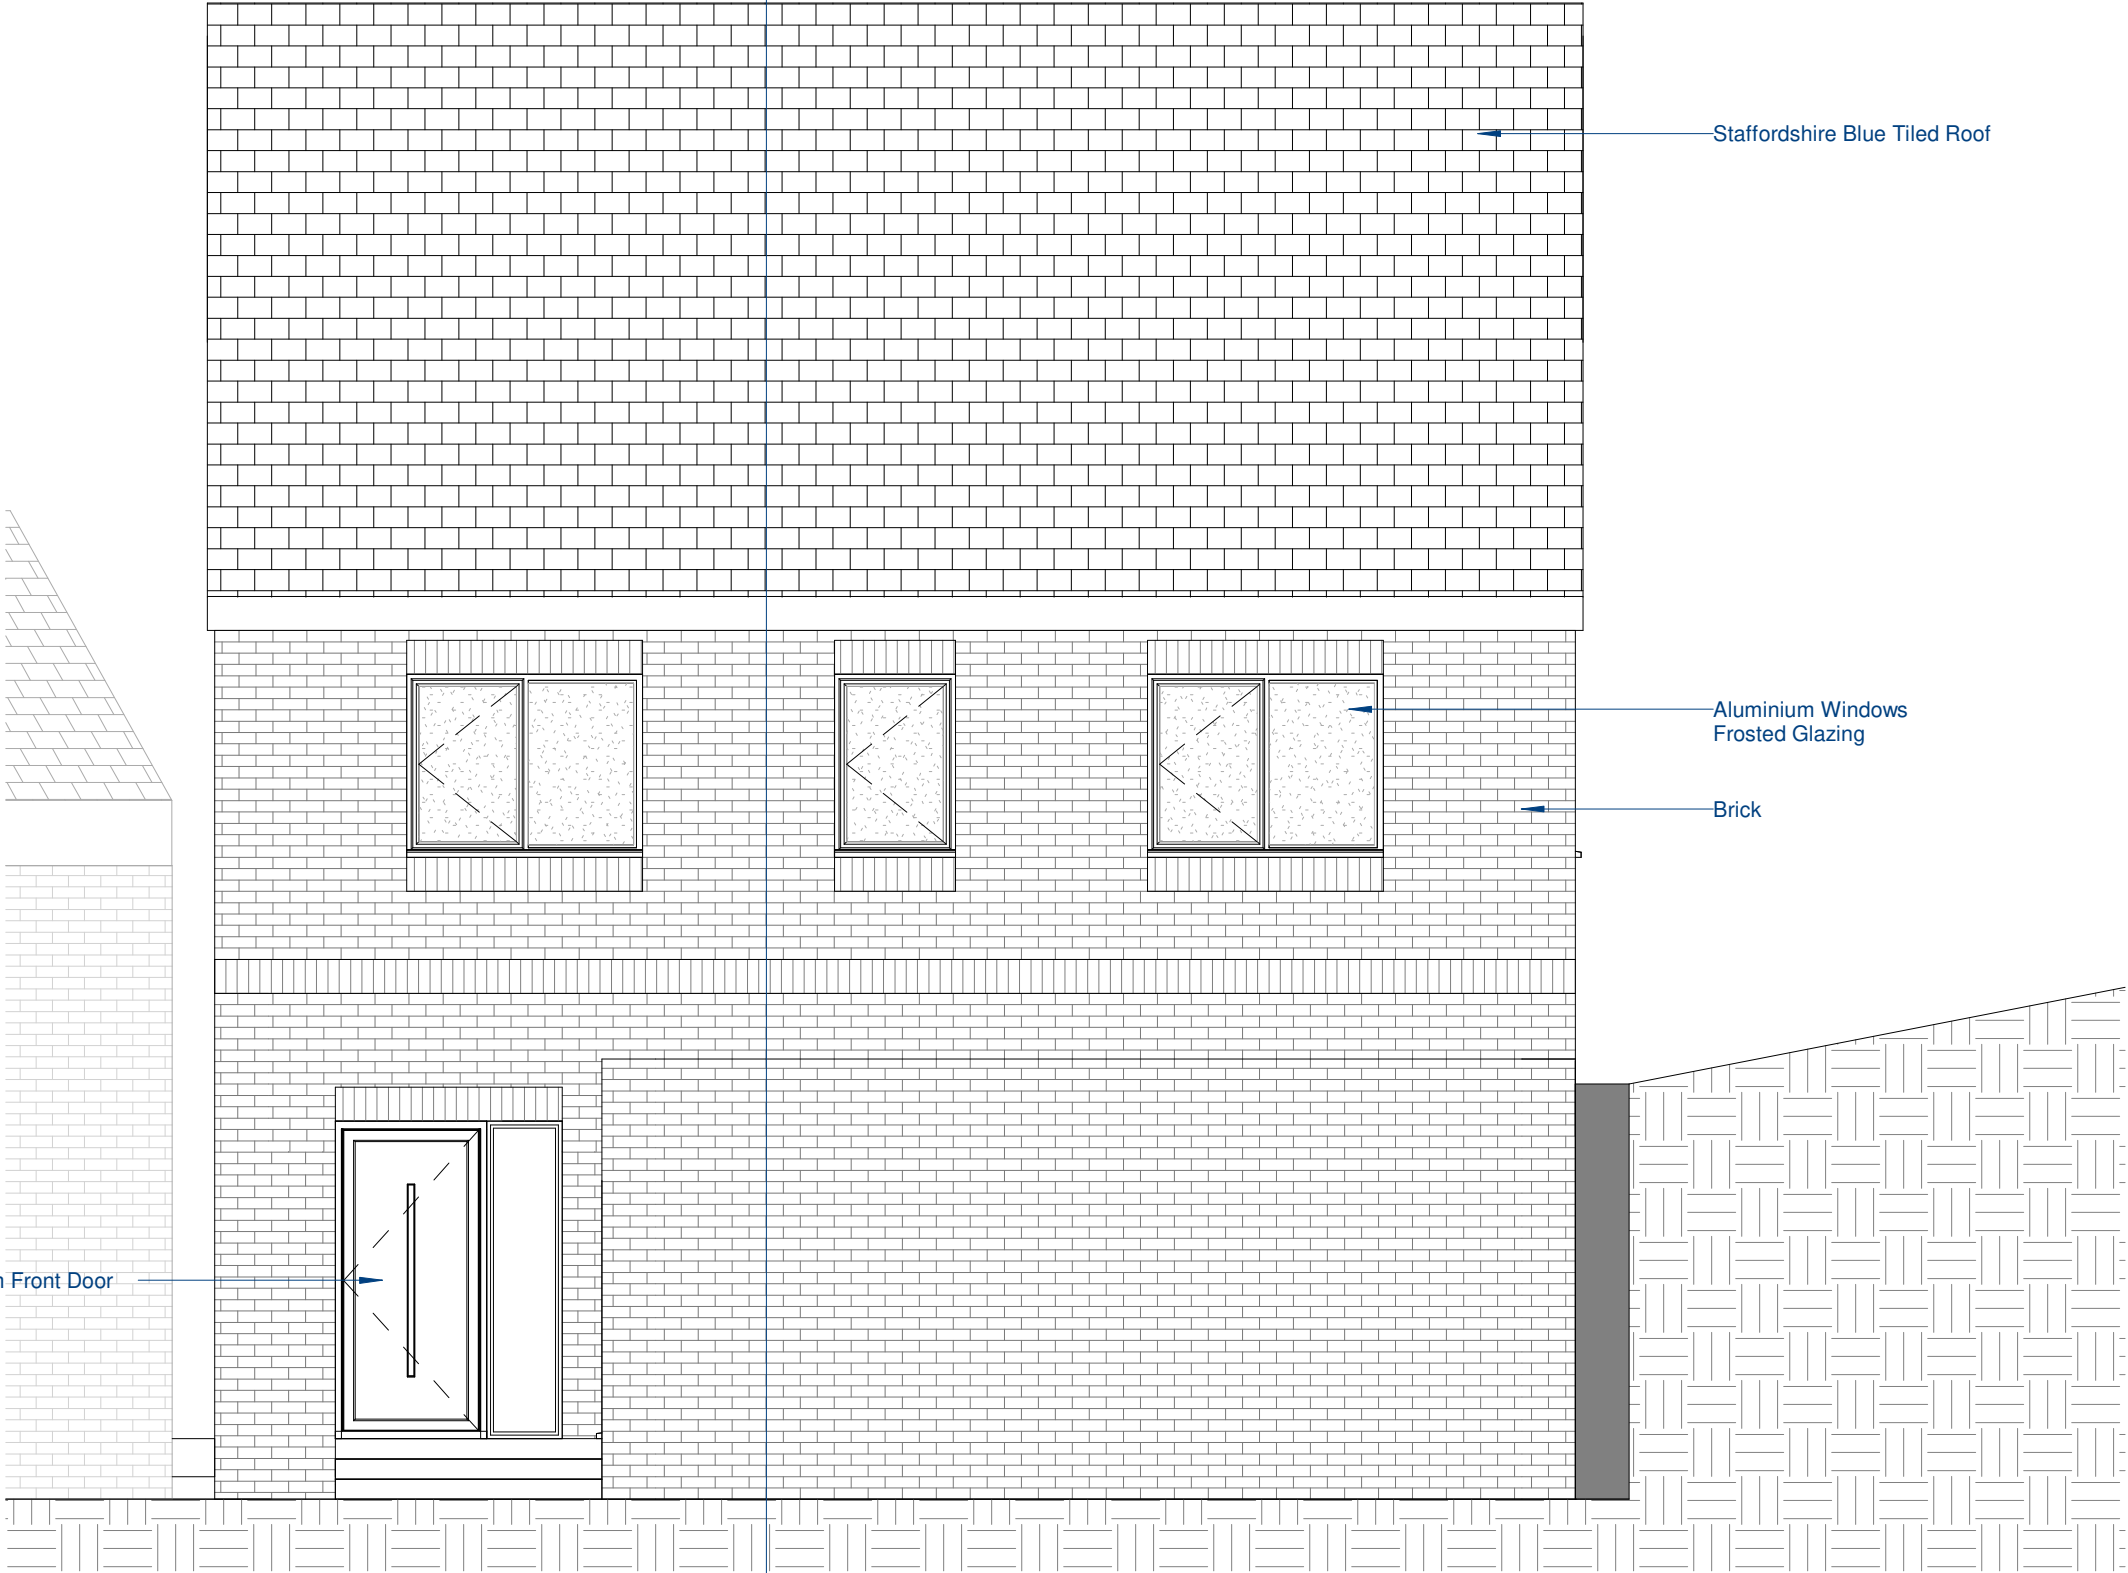

West Elevation - Proposed

1 : 50

Client's Name
Dan & Jenny

Drawing Title
West Elevation - Proposed

Date
Mar 2022

0.5	0	0.5	1	1.5	2	2.5	Number	Rev
							0303	
Scale 1:50@A3								

Title
The Bungalow Caravan,
Cheadle Road, Cheddleton

Status
Planning

Rev Date Revision Details Dr Ch

CAD Plot Date: 30/03/2022 17:05:29