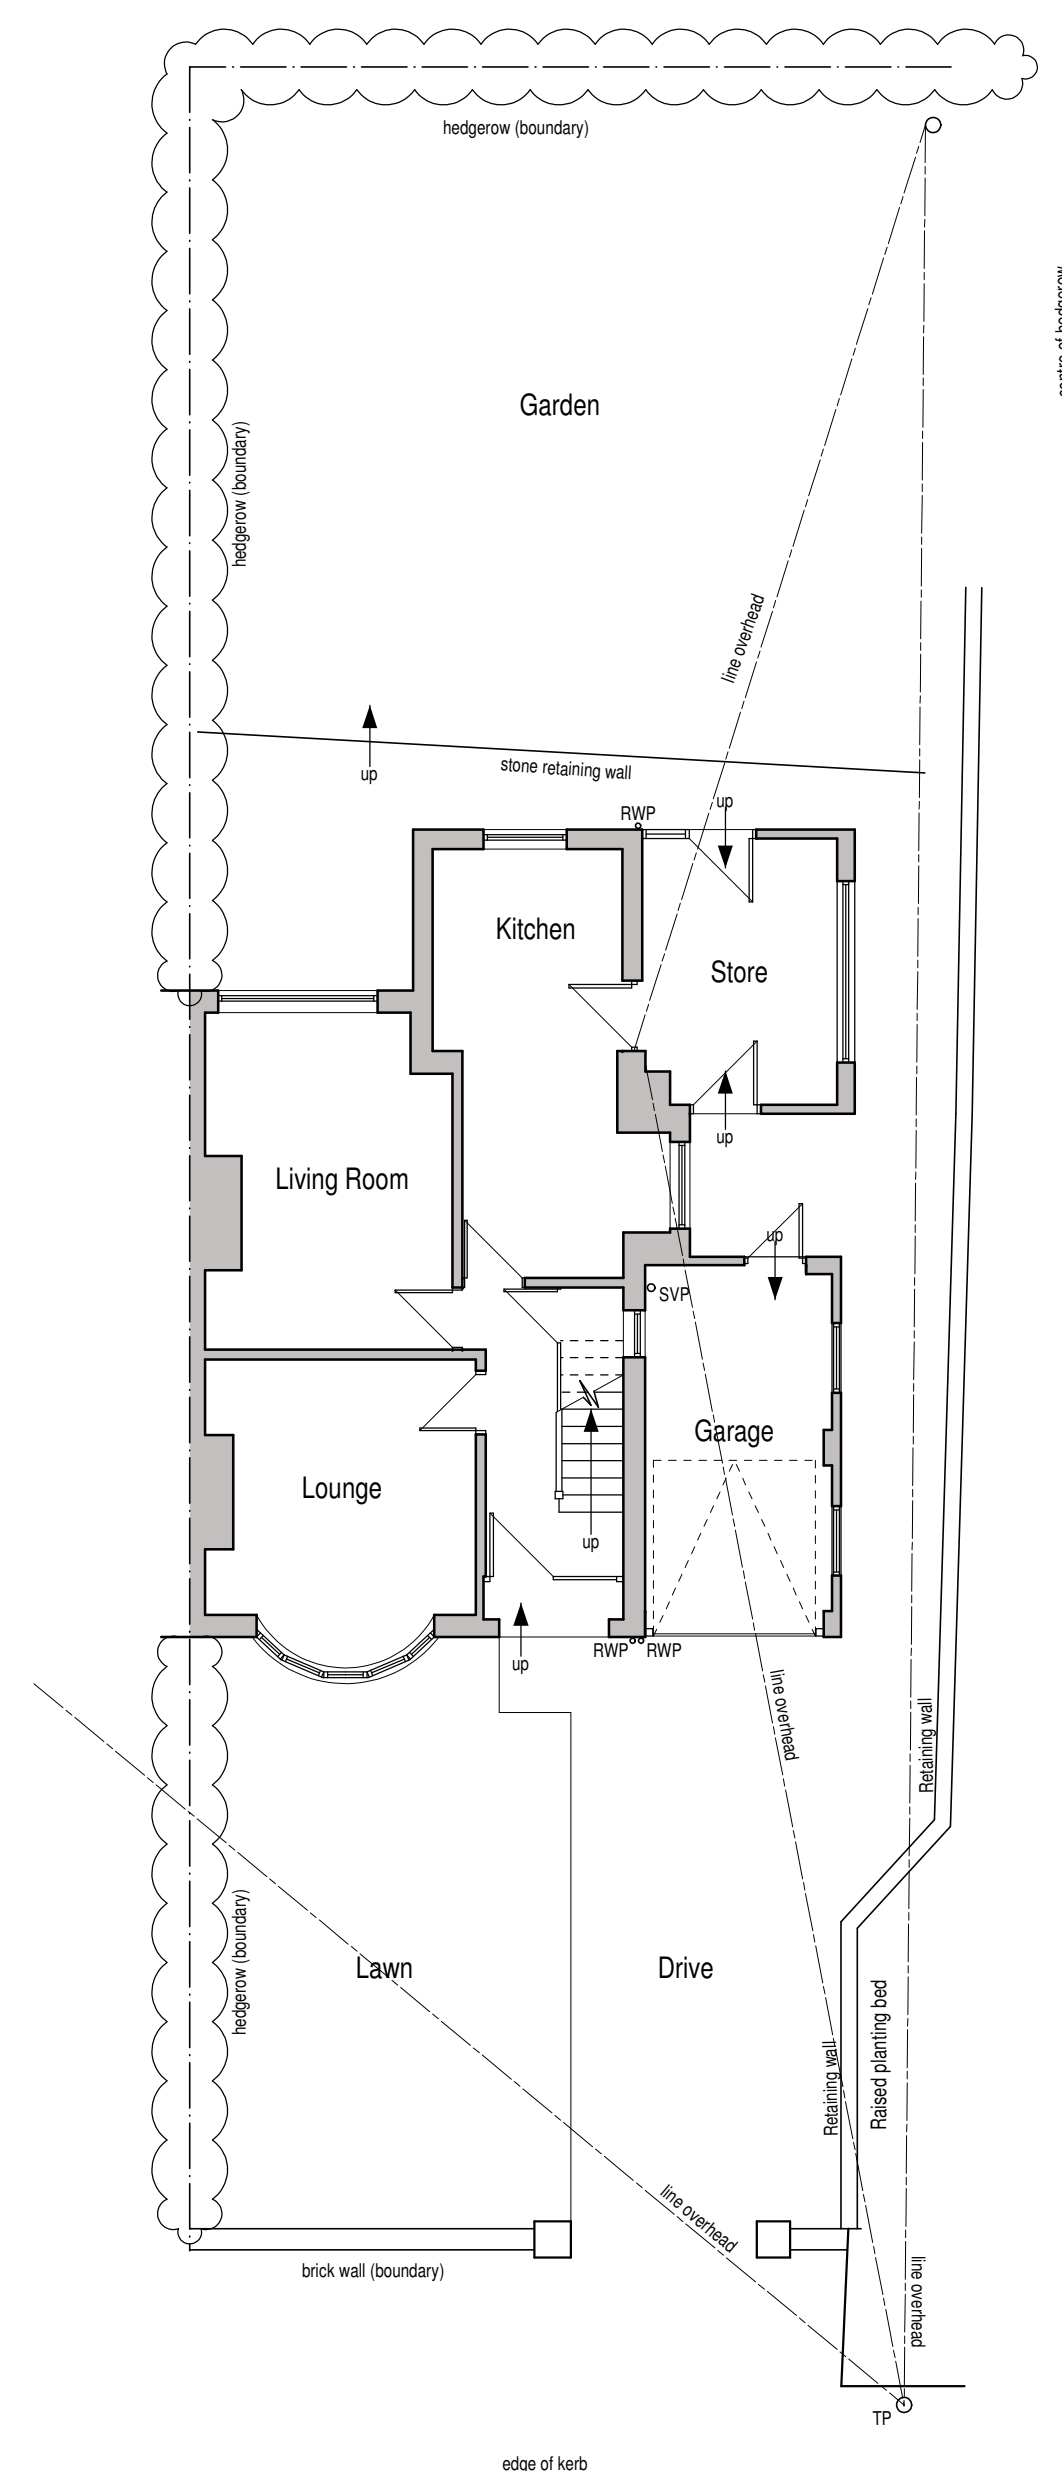
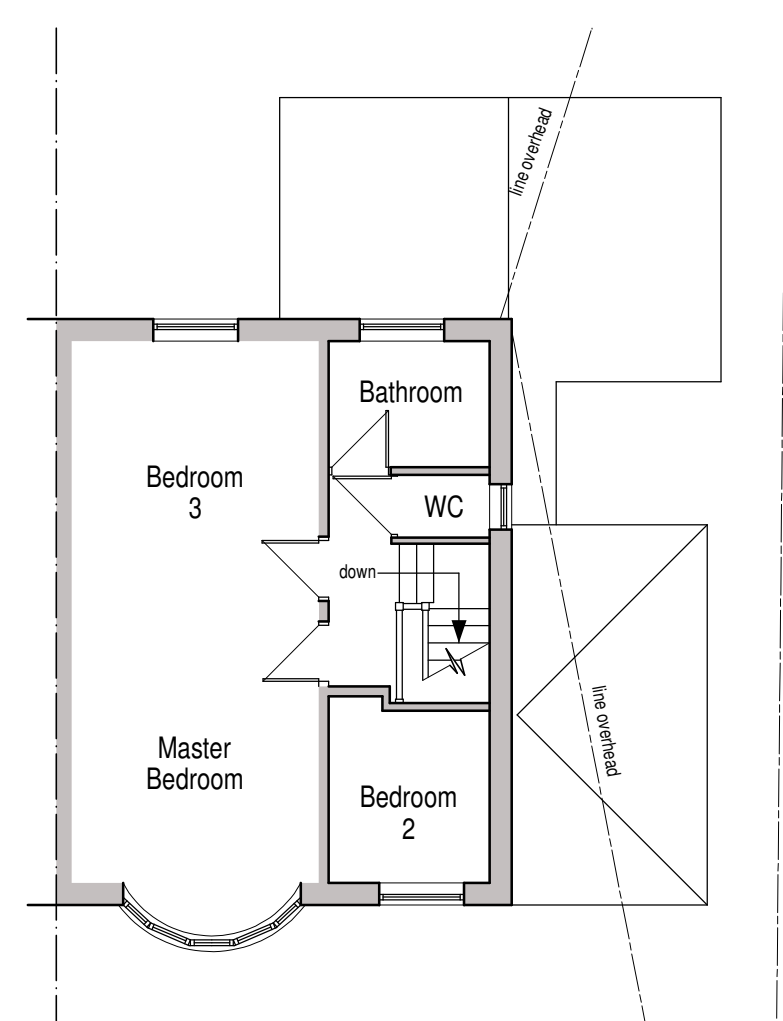
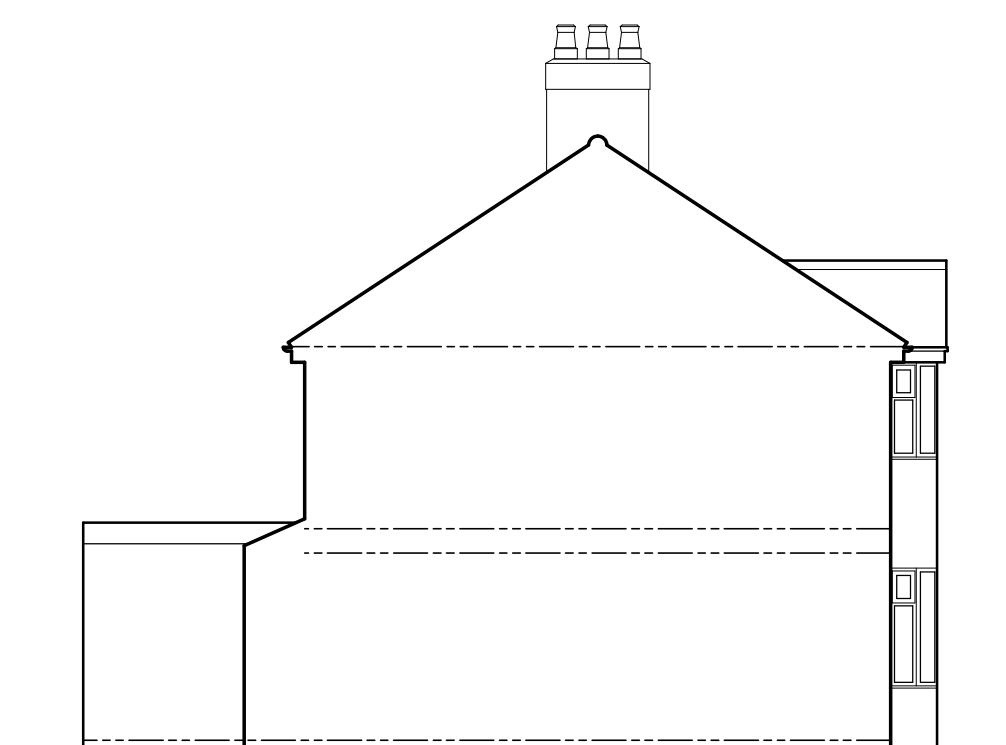
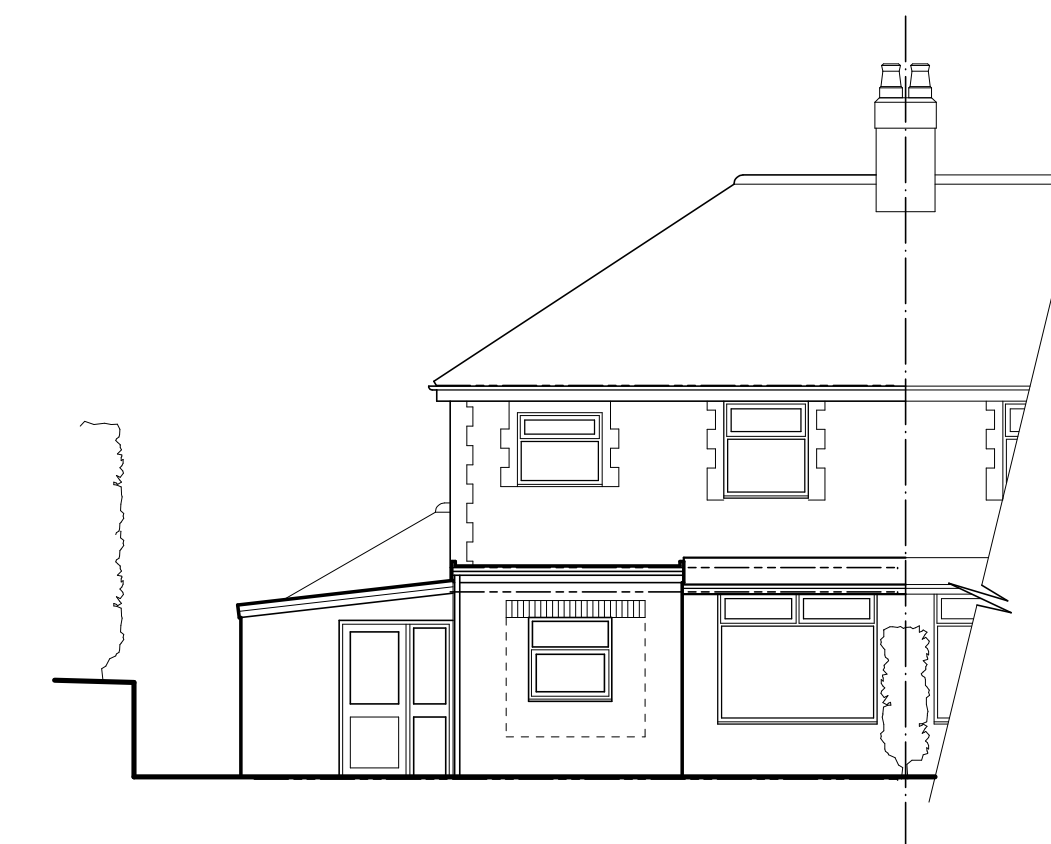


MR HOLDCROFT

Proposed extension + alterations at
Loreto,
Clewloes Bank,
Stockton Brook,
Stoke-on-Trent,
ST9 9LN

Existing Conditions
Floor Plans + Elevations

Date	Sheet	Scale
August 2021	A1	1:100
Dwg No.	Rev.	Drawn
2021-2621-01	A	NAW

A 8/2/2022 RETAINING WALL TO RIGHT HAND SIDE ADJ



10 Cawdry Buildings, Fountain Street, Leek. ST13 6JF
Telephone: 01538 386002
E-mail: info@sammonsLtd.co.uk
Web: www.sammonsLtd.co.uk

This drawing is copyright.
All dimensions must be checked prior to commencement