



F R O N T E L E V A T I O N

R E A R E L E V A T I O N

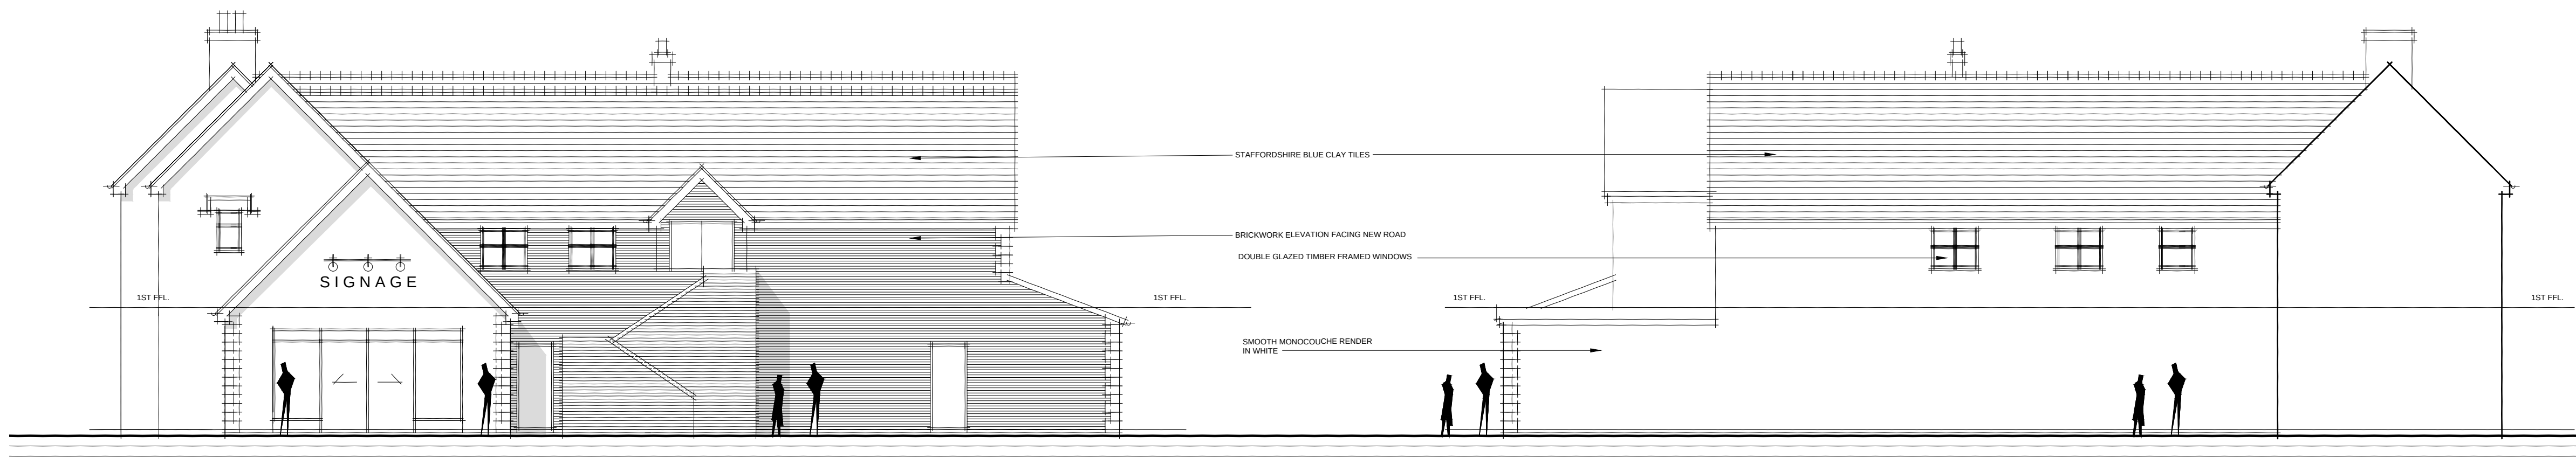


S I D E E L E V A T I O N


S I D E E L E V A T I O N

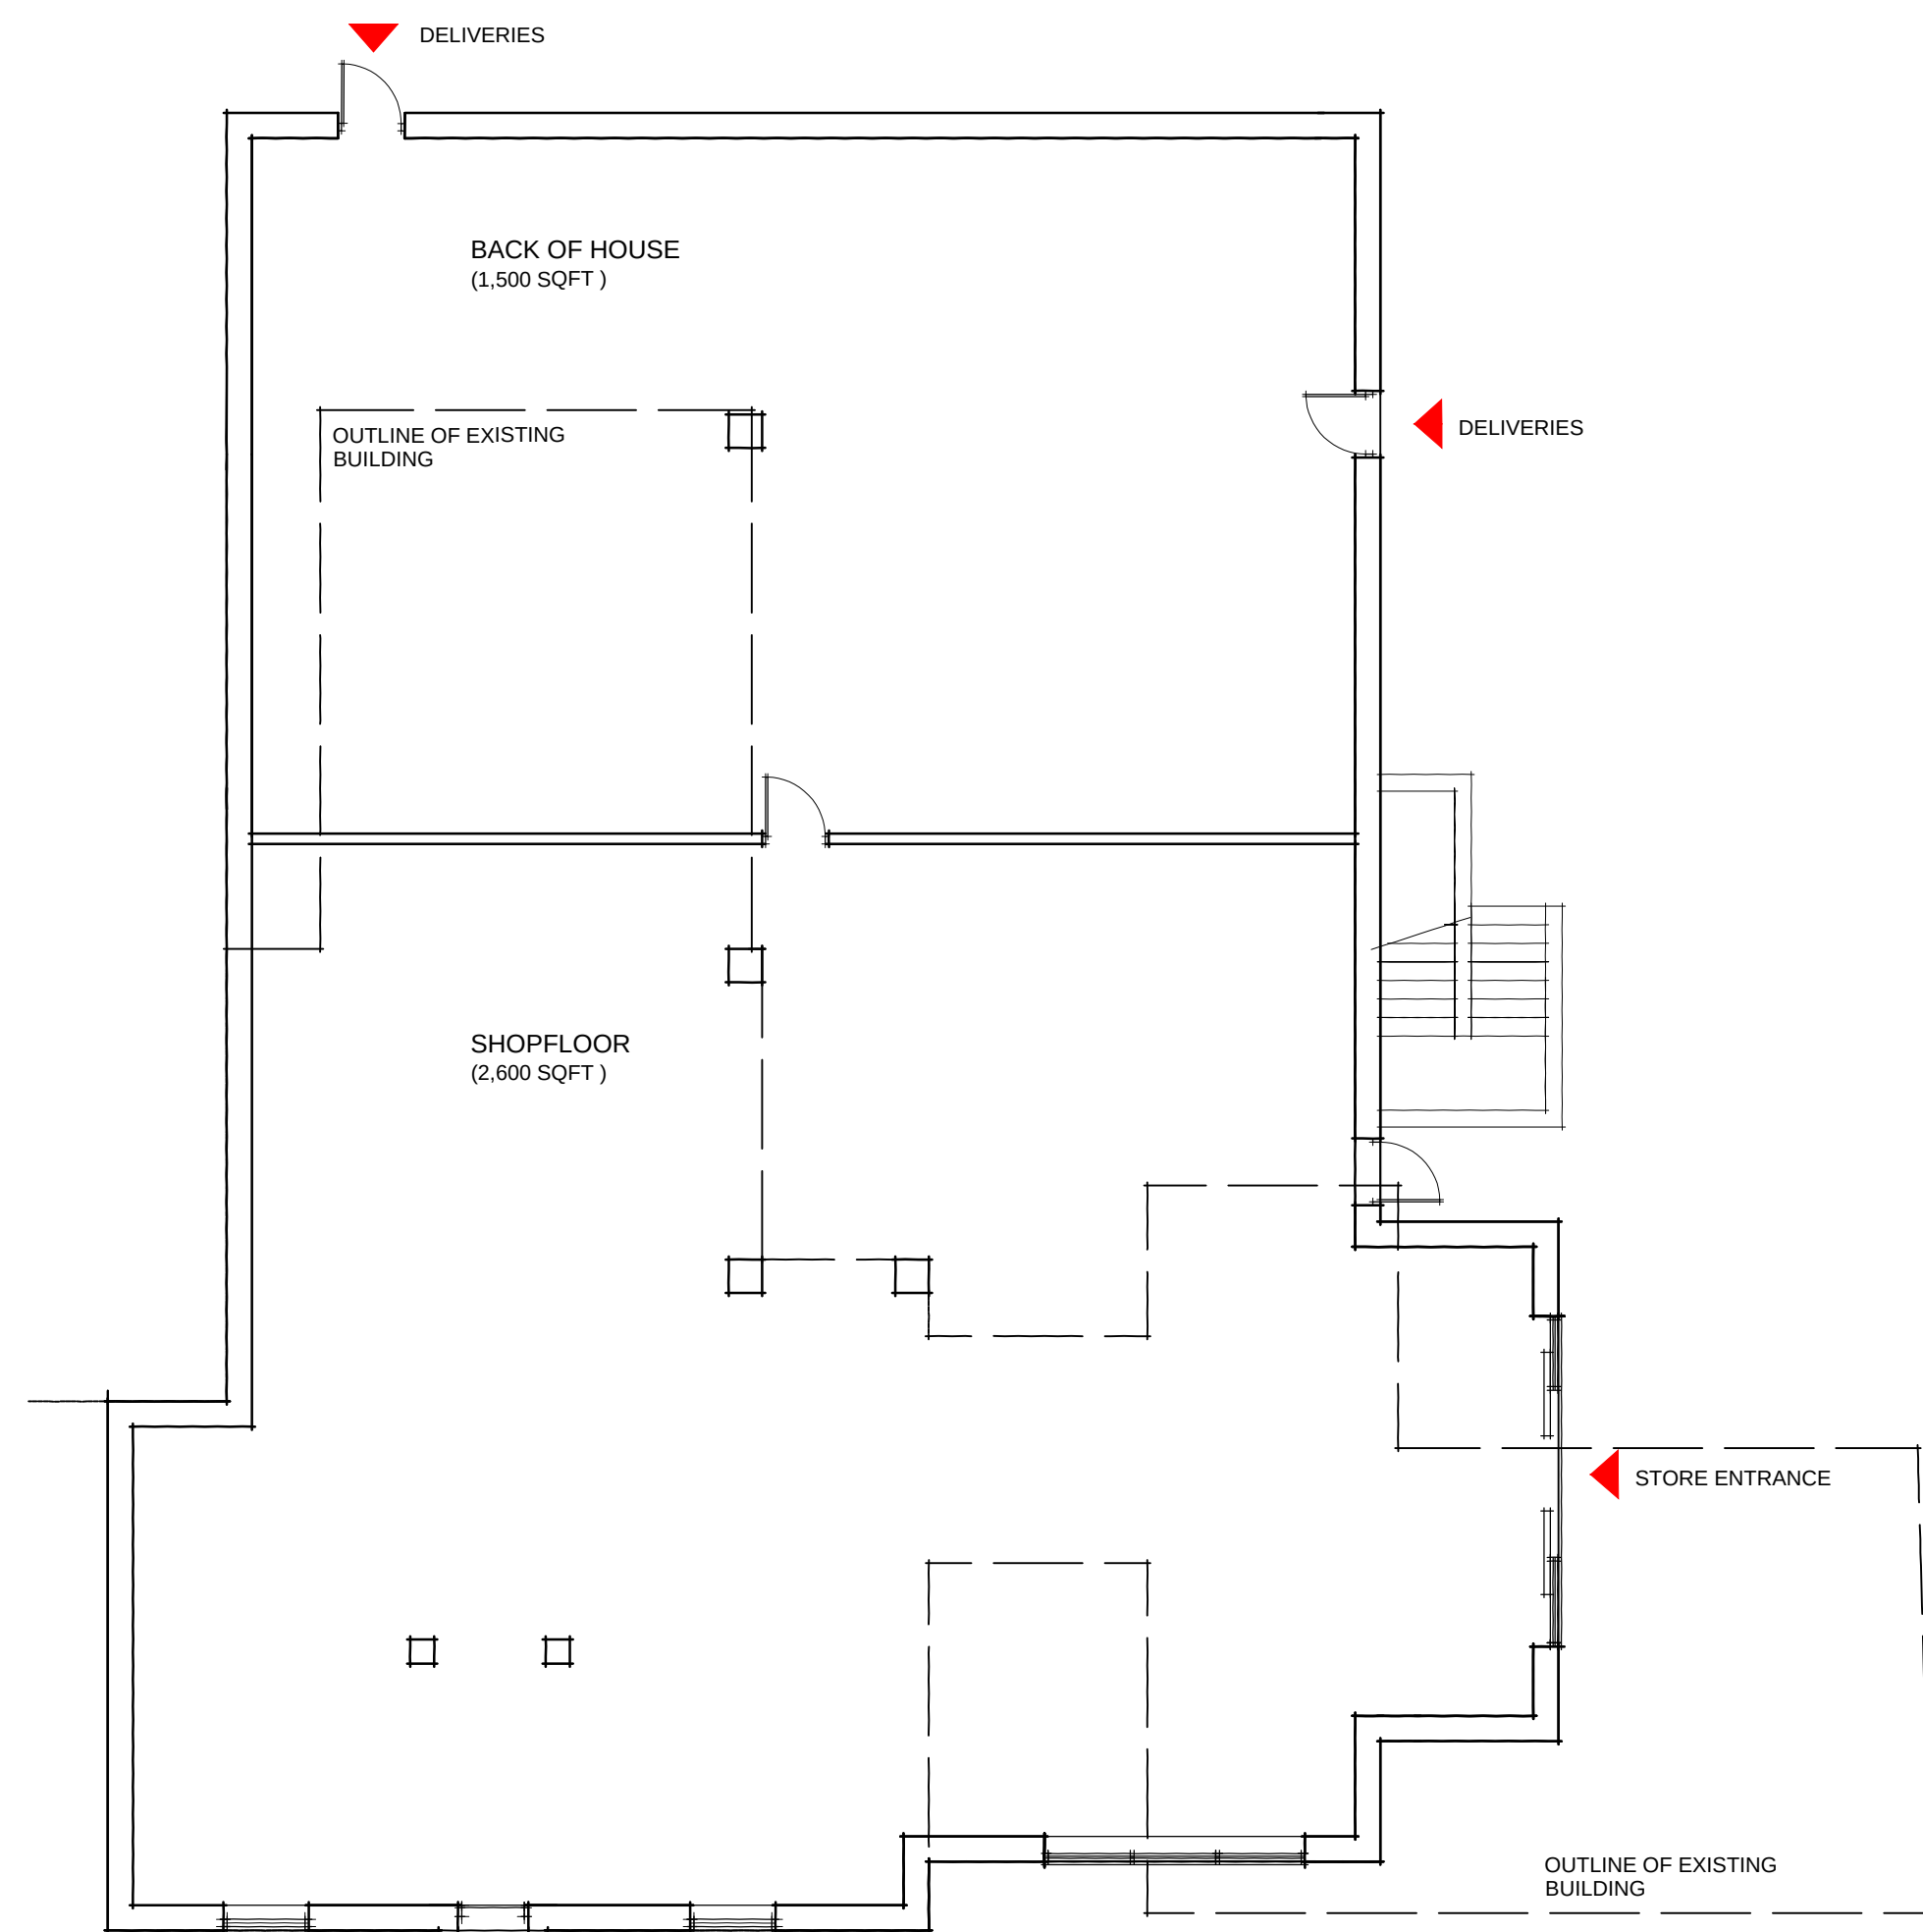

G R O U N D F L O O R P L A N

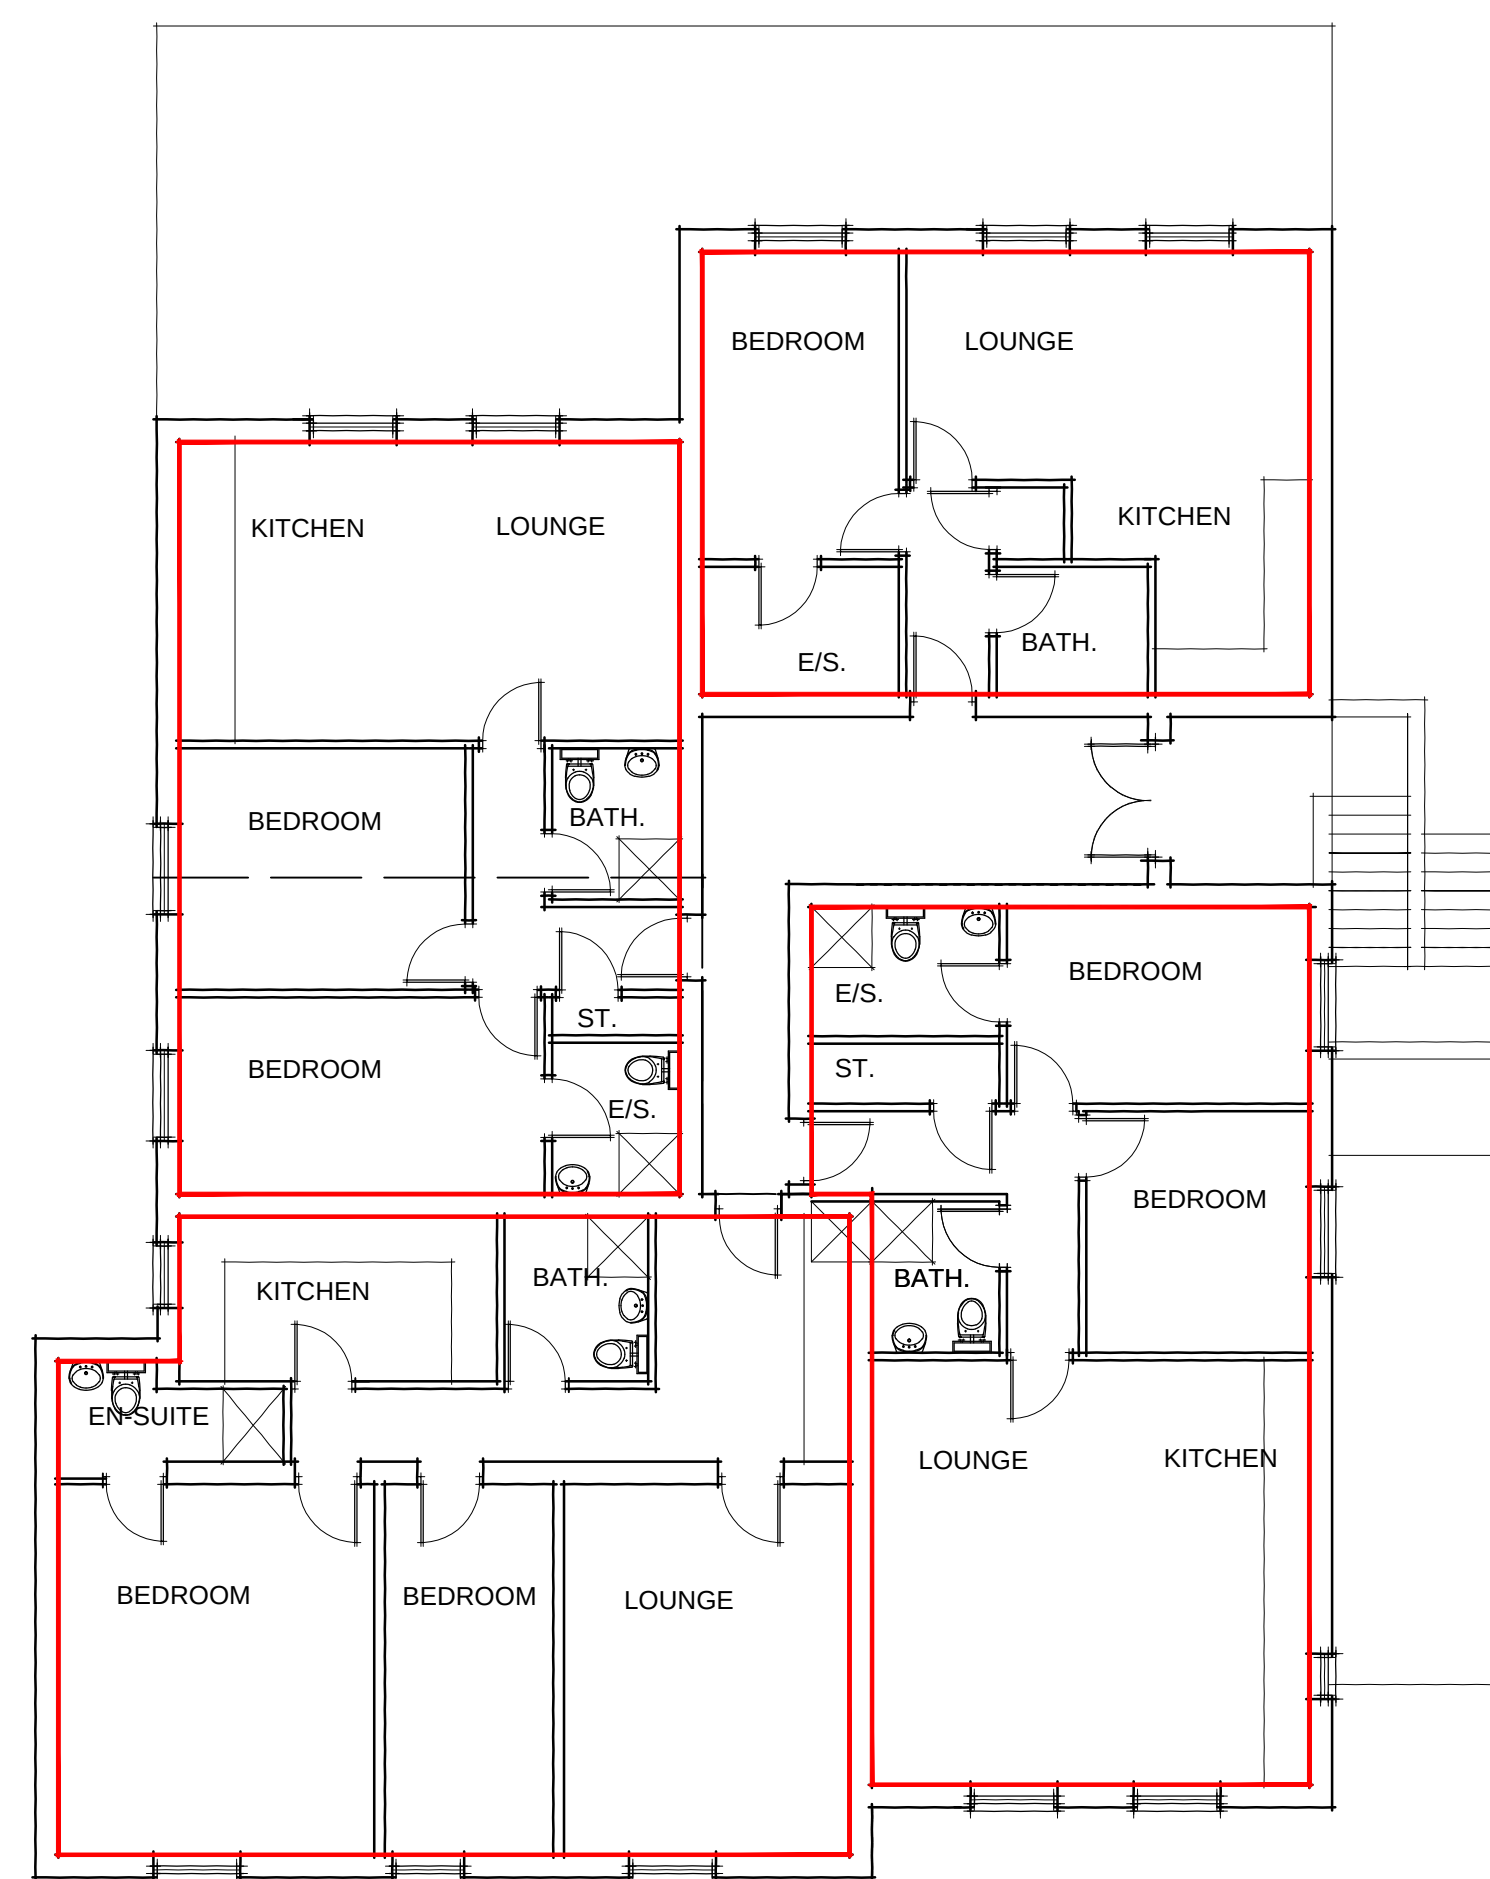

F I R S T F L O O R P L A N

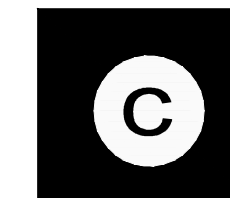

CONCEPT ARCHITECTURAL DESIGN ARE TO BE NOTIFIED OF ANY DISCREPANCIES IN FIGURED DIMENSIONS. CONTRACTOR TO VERIFY ALL DIMENSIONS.
THIS DRAWING IS COPYRIGHT.



TEL : 07809 580481 EMAIL : concept-designs@outlook.com

Project
PROPOSED DEVELOPMENT AT
HIGH STREET, TEAN

Drawing Title
PROPOSED FLOOR PLANS & ELEVATIONS

Client
SEP PROPERTIES

Drawing No.
CA-SEP-06-02

Revision
J

Scale
1:50/100@A1 OCT 19

Date
SG

ARCHITECTURAL DESIGN • PROJECT MANAGEMENT • DEVELOPMENT CONSULTANTS