



CONCEPT ARCHITECTURAL DESIGN ARE TO BE NOTIFIED OF ANY DISCREPANCIES IN FIGURED DIMENSIONS. CONTRACTOR TO VERIFY ALL DIMENSIONS.
THIS DRAWING IS COPYRIGHT.

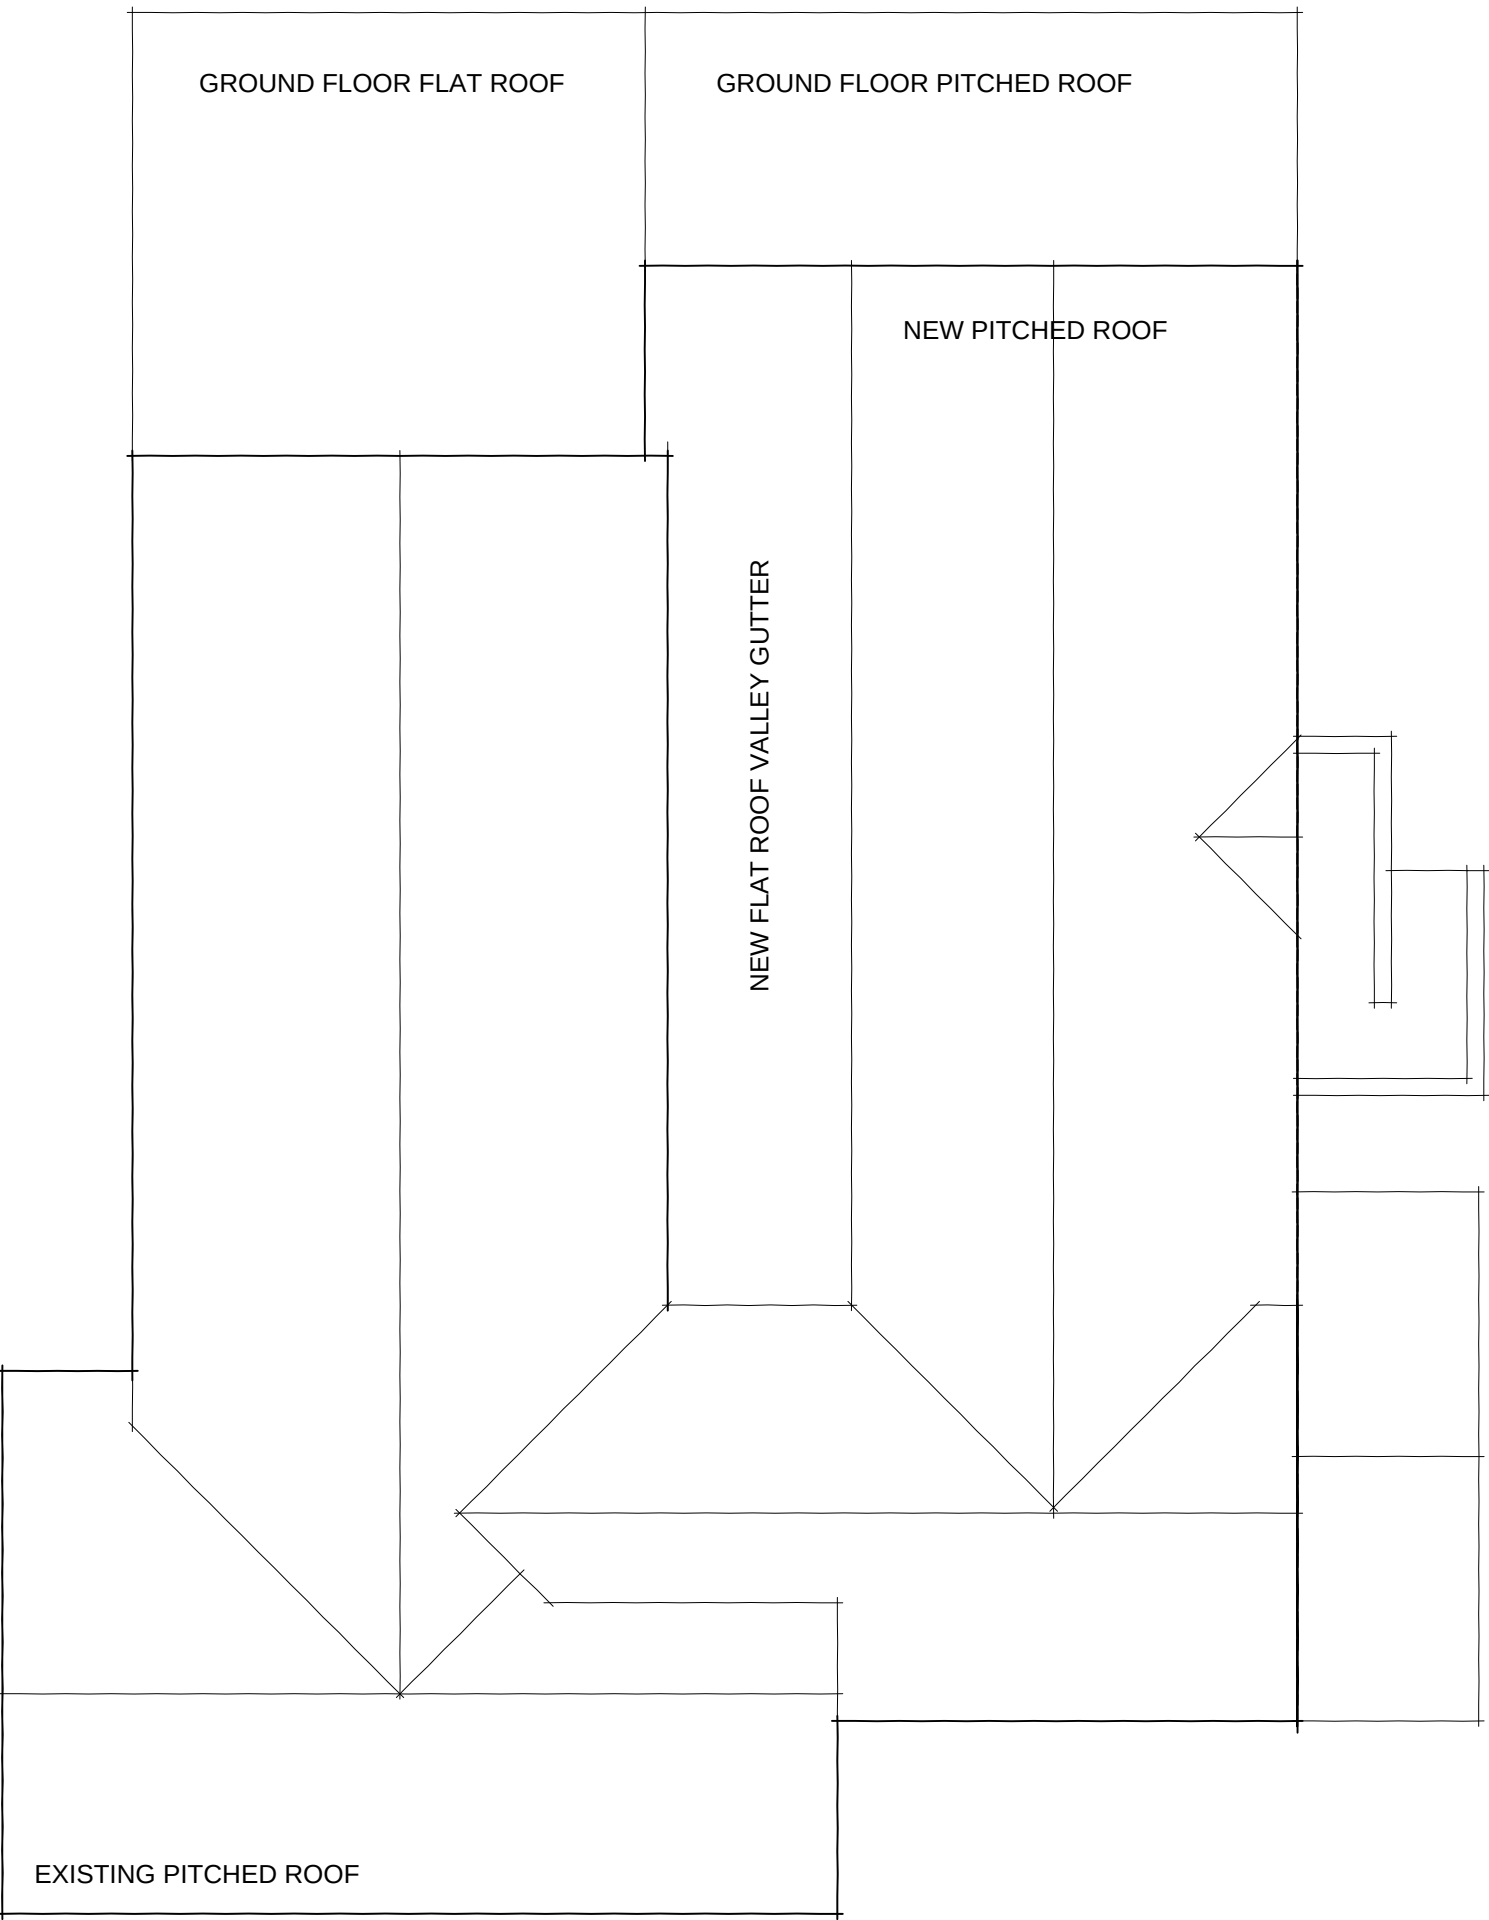

PROPOSED ROOF PLAN

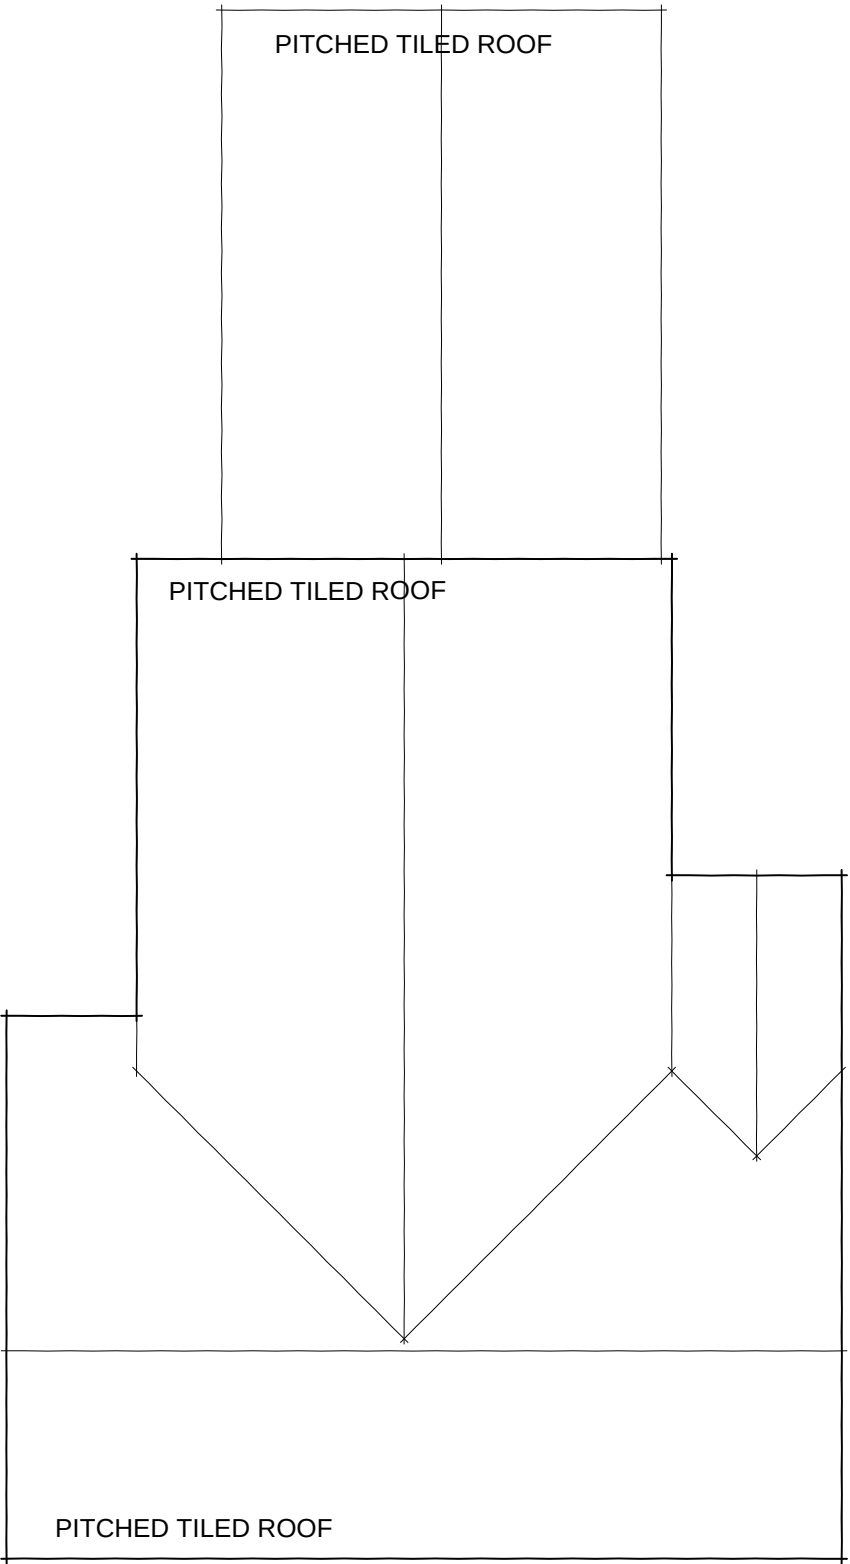

EXISTING ROOF PLAN

ARCHITECTURAL DESIGN • PROJECT MANAGEMENT • DEVELOPMENT CONSULTANTS



TEL : 07809 580481 EMAIL : concept-designs@outlook.com

Project

PROPOSED DEVELOPMENT AT
HIGH STREET, TEAN

Drawing Title

ROOF PLANS

Client

SEP PROPERTIES

Drawing No.

CA-SEP-06-05

Revision

C

Scale

1:100@A2

Date

OCT 19

Drawn by

SG