


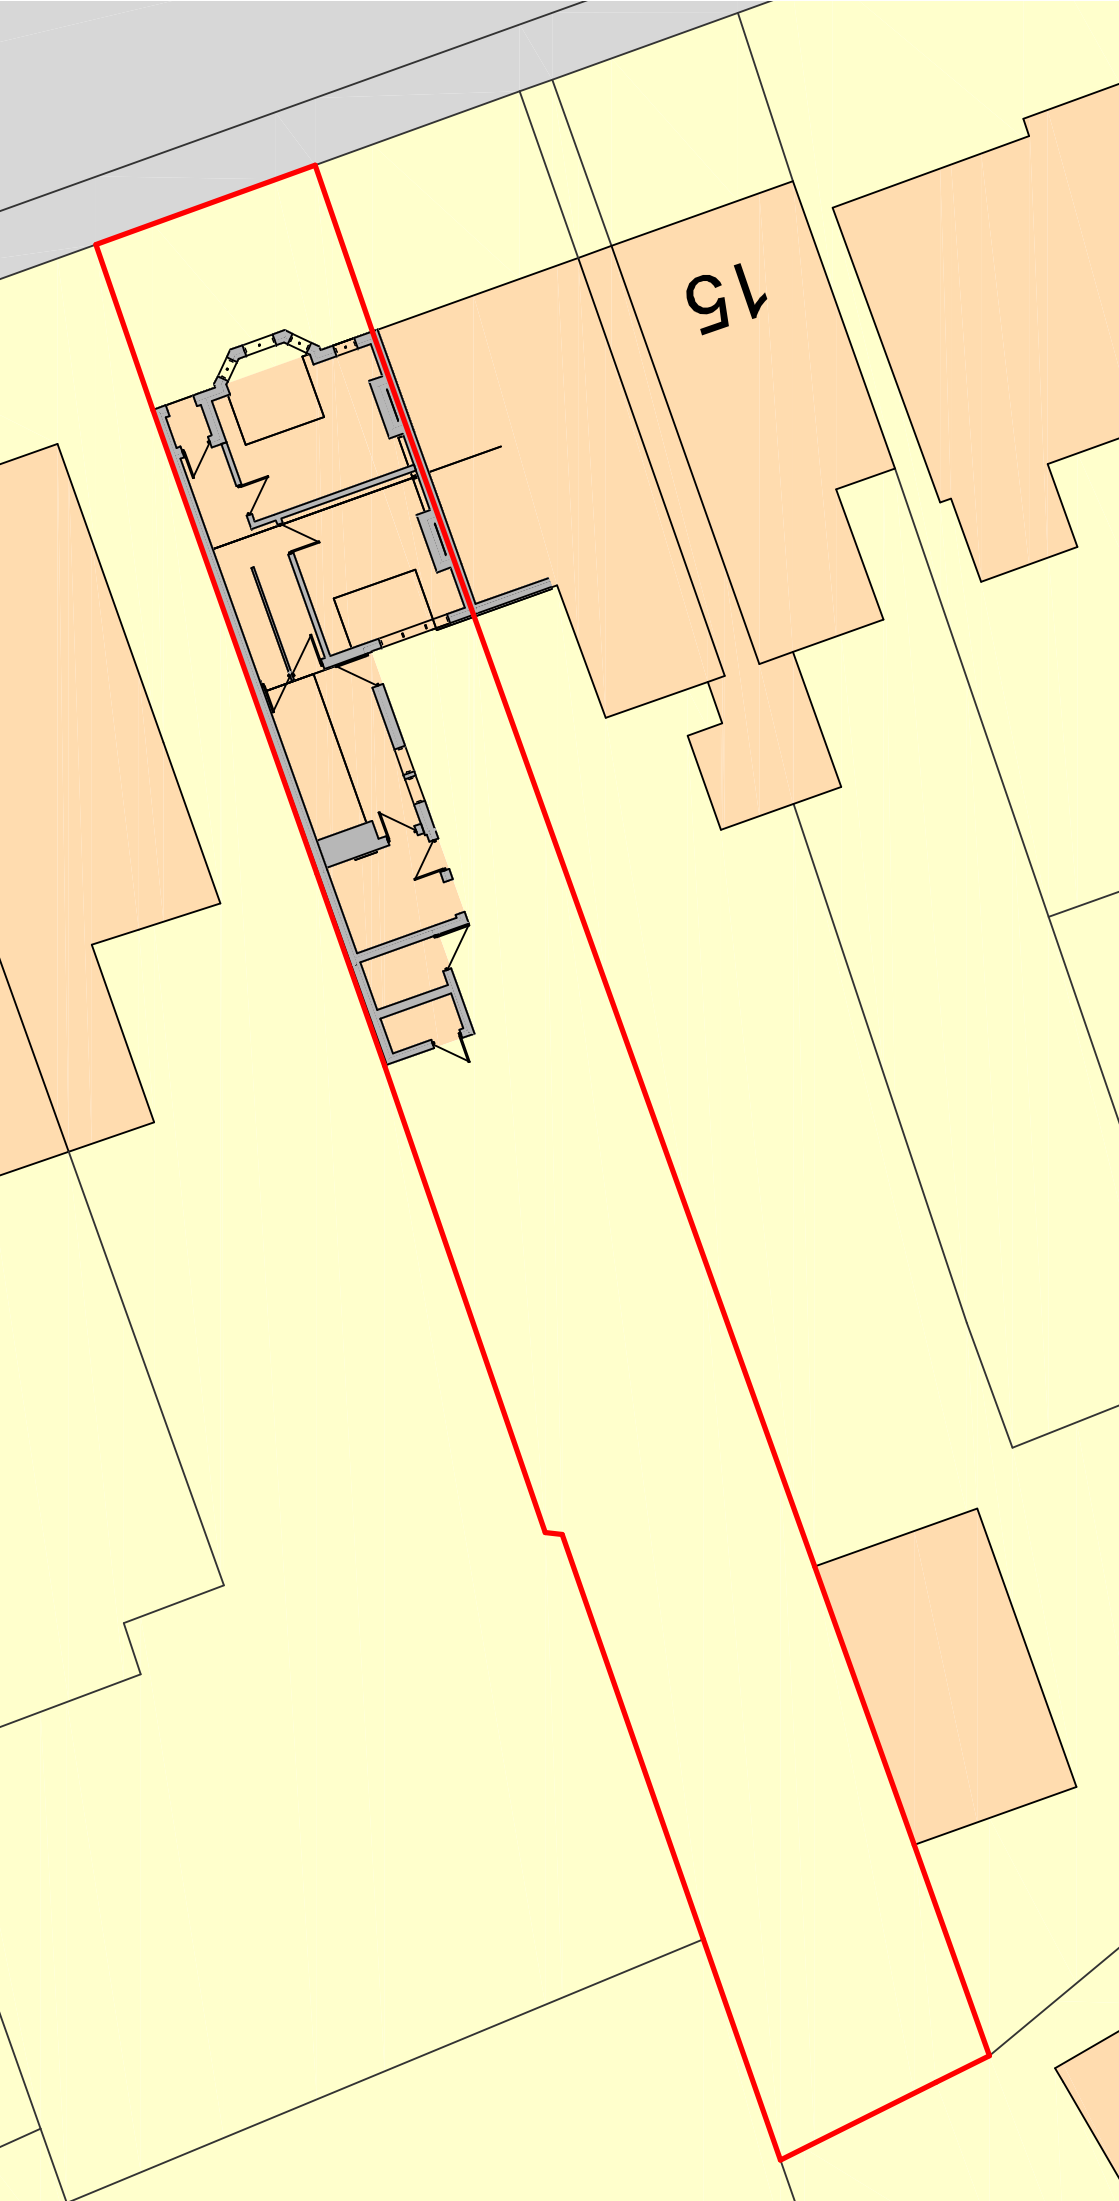
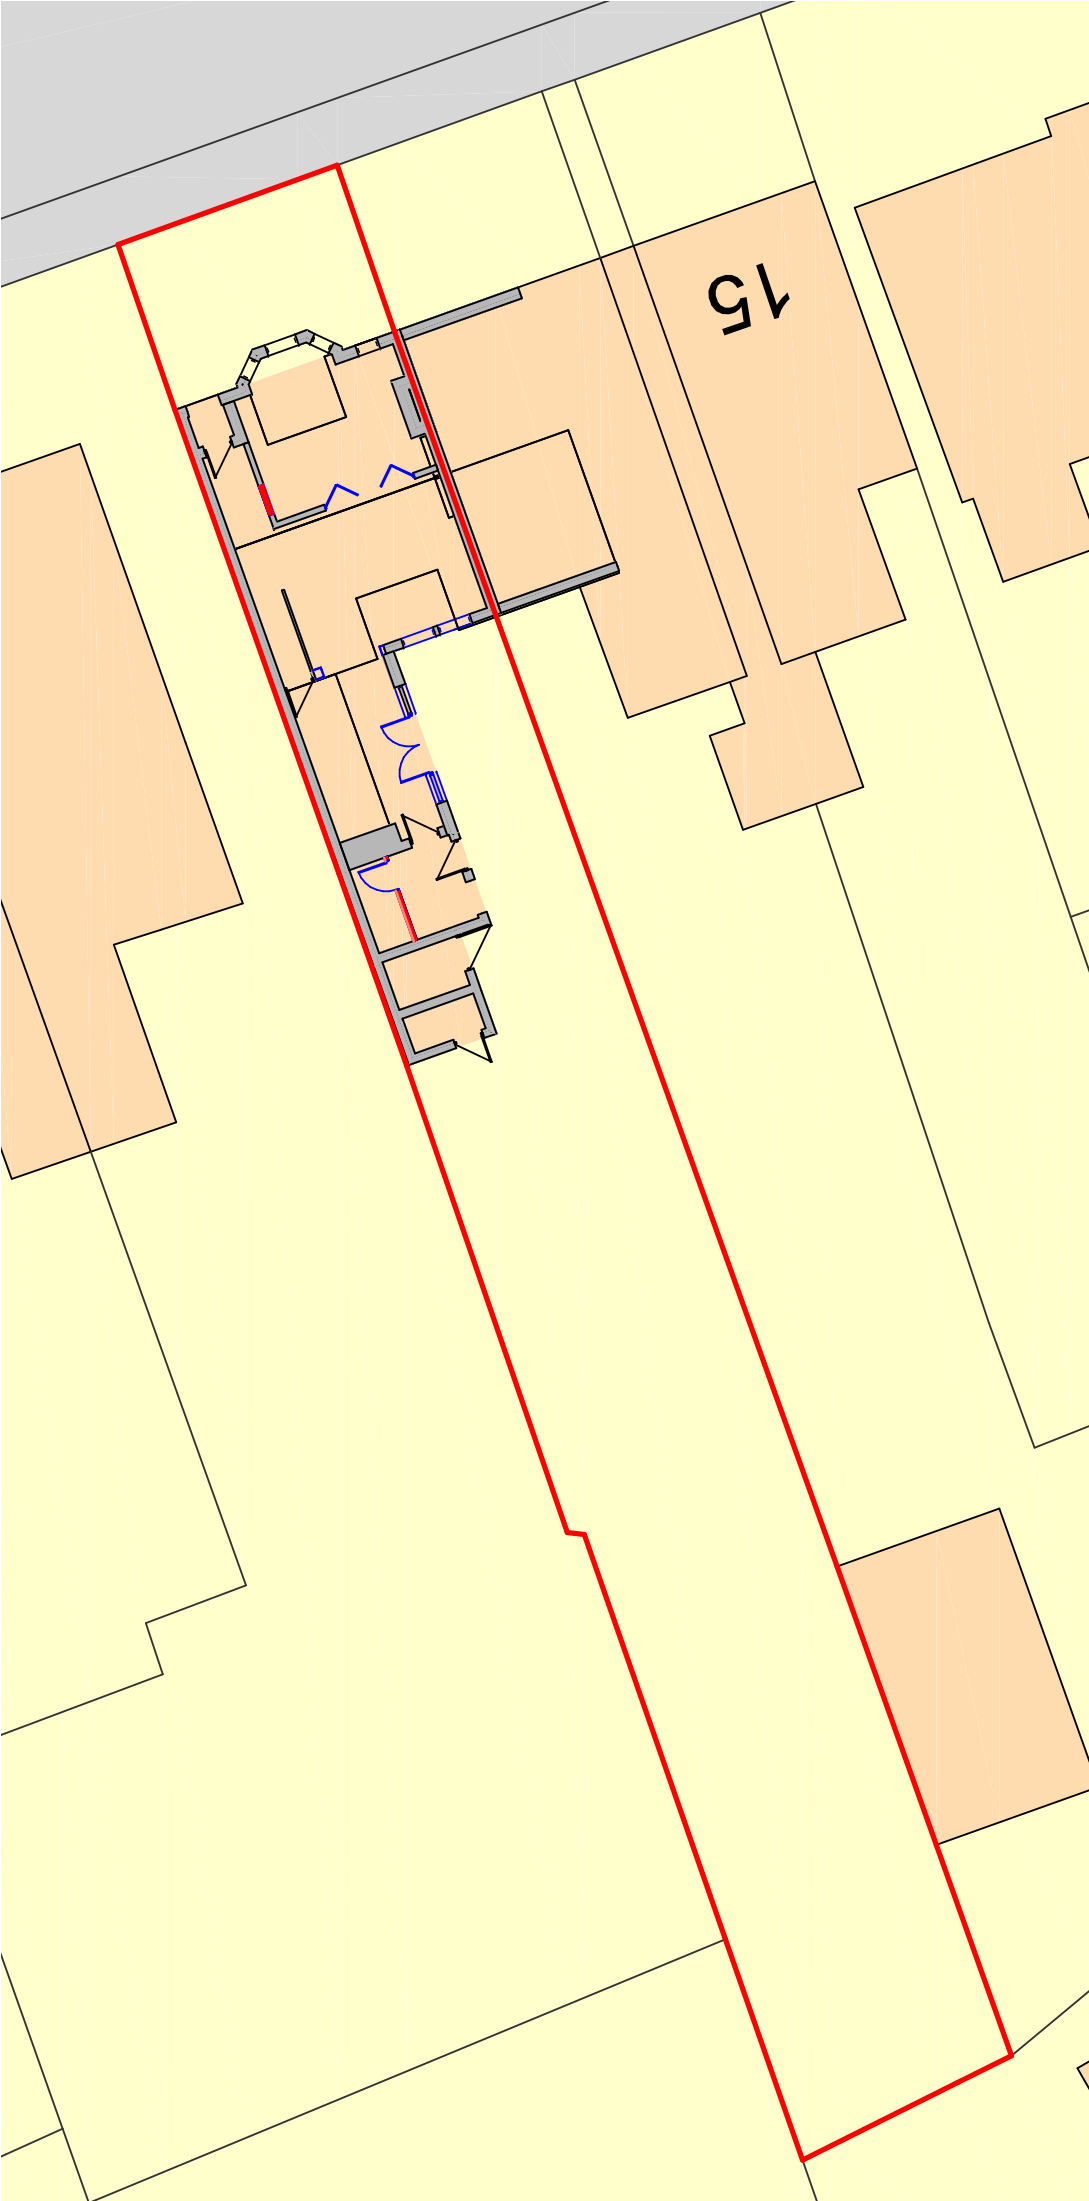


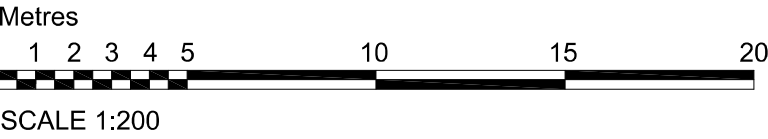

Site Plan as Existing


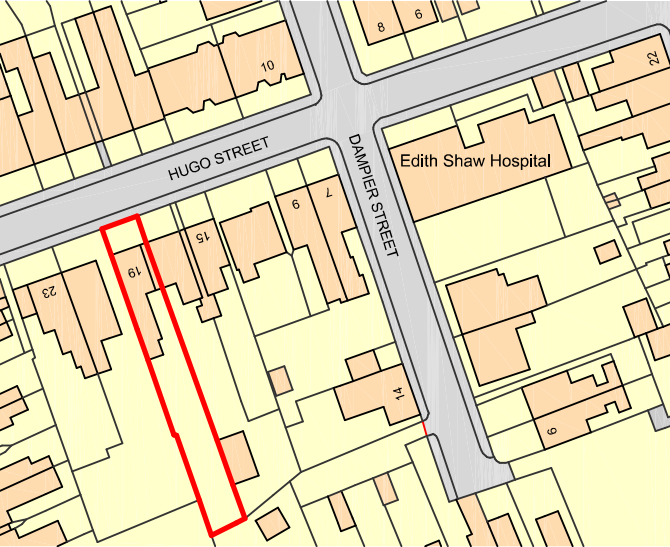


Site Plan as Proposed

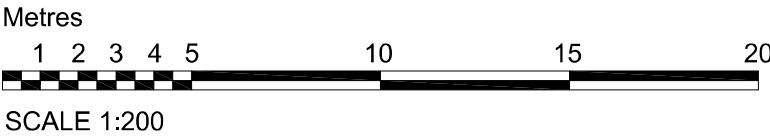

Ordnance Survey, (c) Crown Copyright 2022. All rights reserved. Licence number 100022432

Site Location Plan

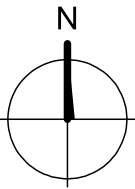 

DBD Architectural Consultancy Ltd ©2022

1. Copyright is vested with DBD Architectural Consultancy Ltd.
2. All dimensions to be checked on site before proceeding.
3. Contractor to check/adjust dimensions of new work to suit existing conditions. Do not assume existing structure or details are plumb, square or level.
4. Contractor must notify the architect of any discrepancies before proceeding.
5. All drawings to be read in conjunction with all other consultants drawings and specs.

Rev	Date	Description



DBD Architectural Consultancy Ltd
50 Broad Street, Leek,
Staffordshire ST13 5NS
01538 363118
mail@dbdconsultants.co.uk
www.dbdconsultants.co.uk

Mr and Mrs Ford
19 Hugo Street
Leek
ST13 5PE
Owner

Single storey rear extension

Site Plans

Drawn: Planning	Date: 14.12.21	Job No: 2205
Size: A2	Scale: 1:200	Planning Number: PL 01