




ELEVATIONS TO 40 FOOT CONTAINER

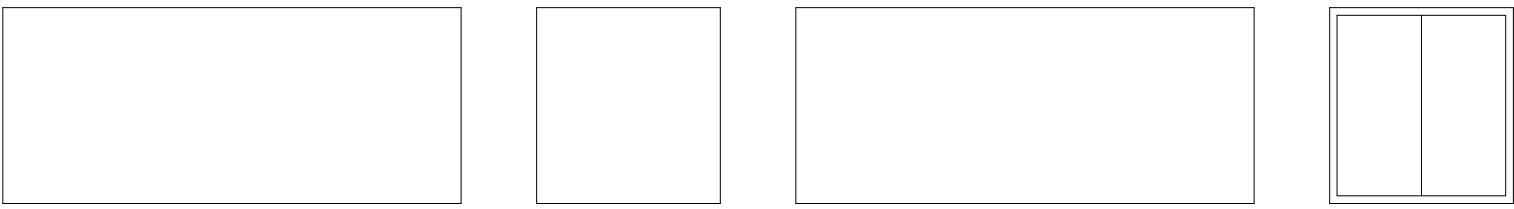

ELEVATIONS TO BUFFER TANK

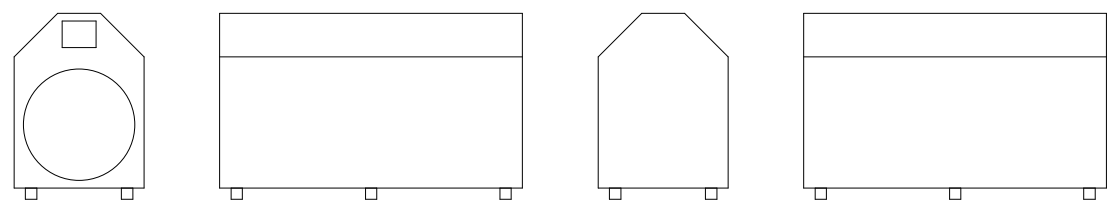

ELEVATIONS TO
BIOMASS BOILER

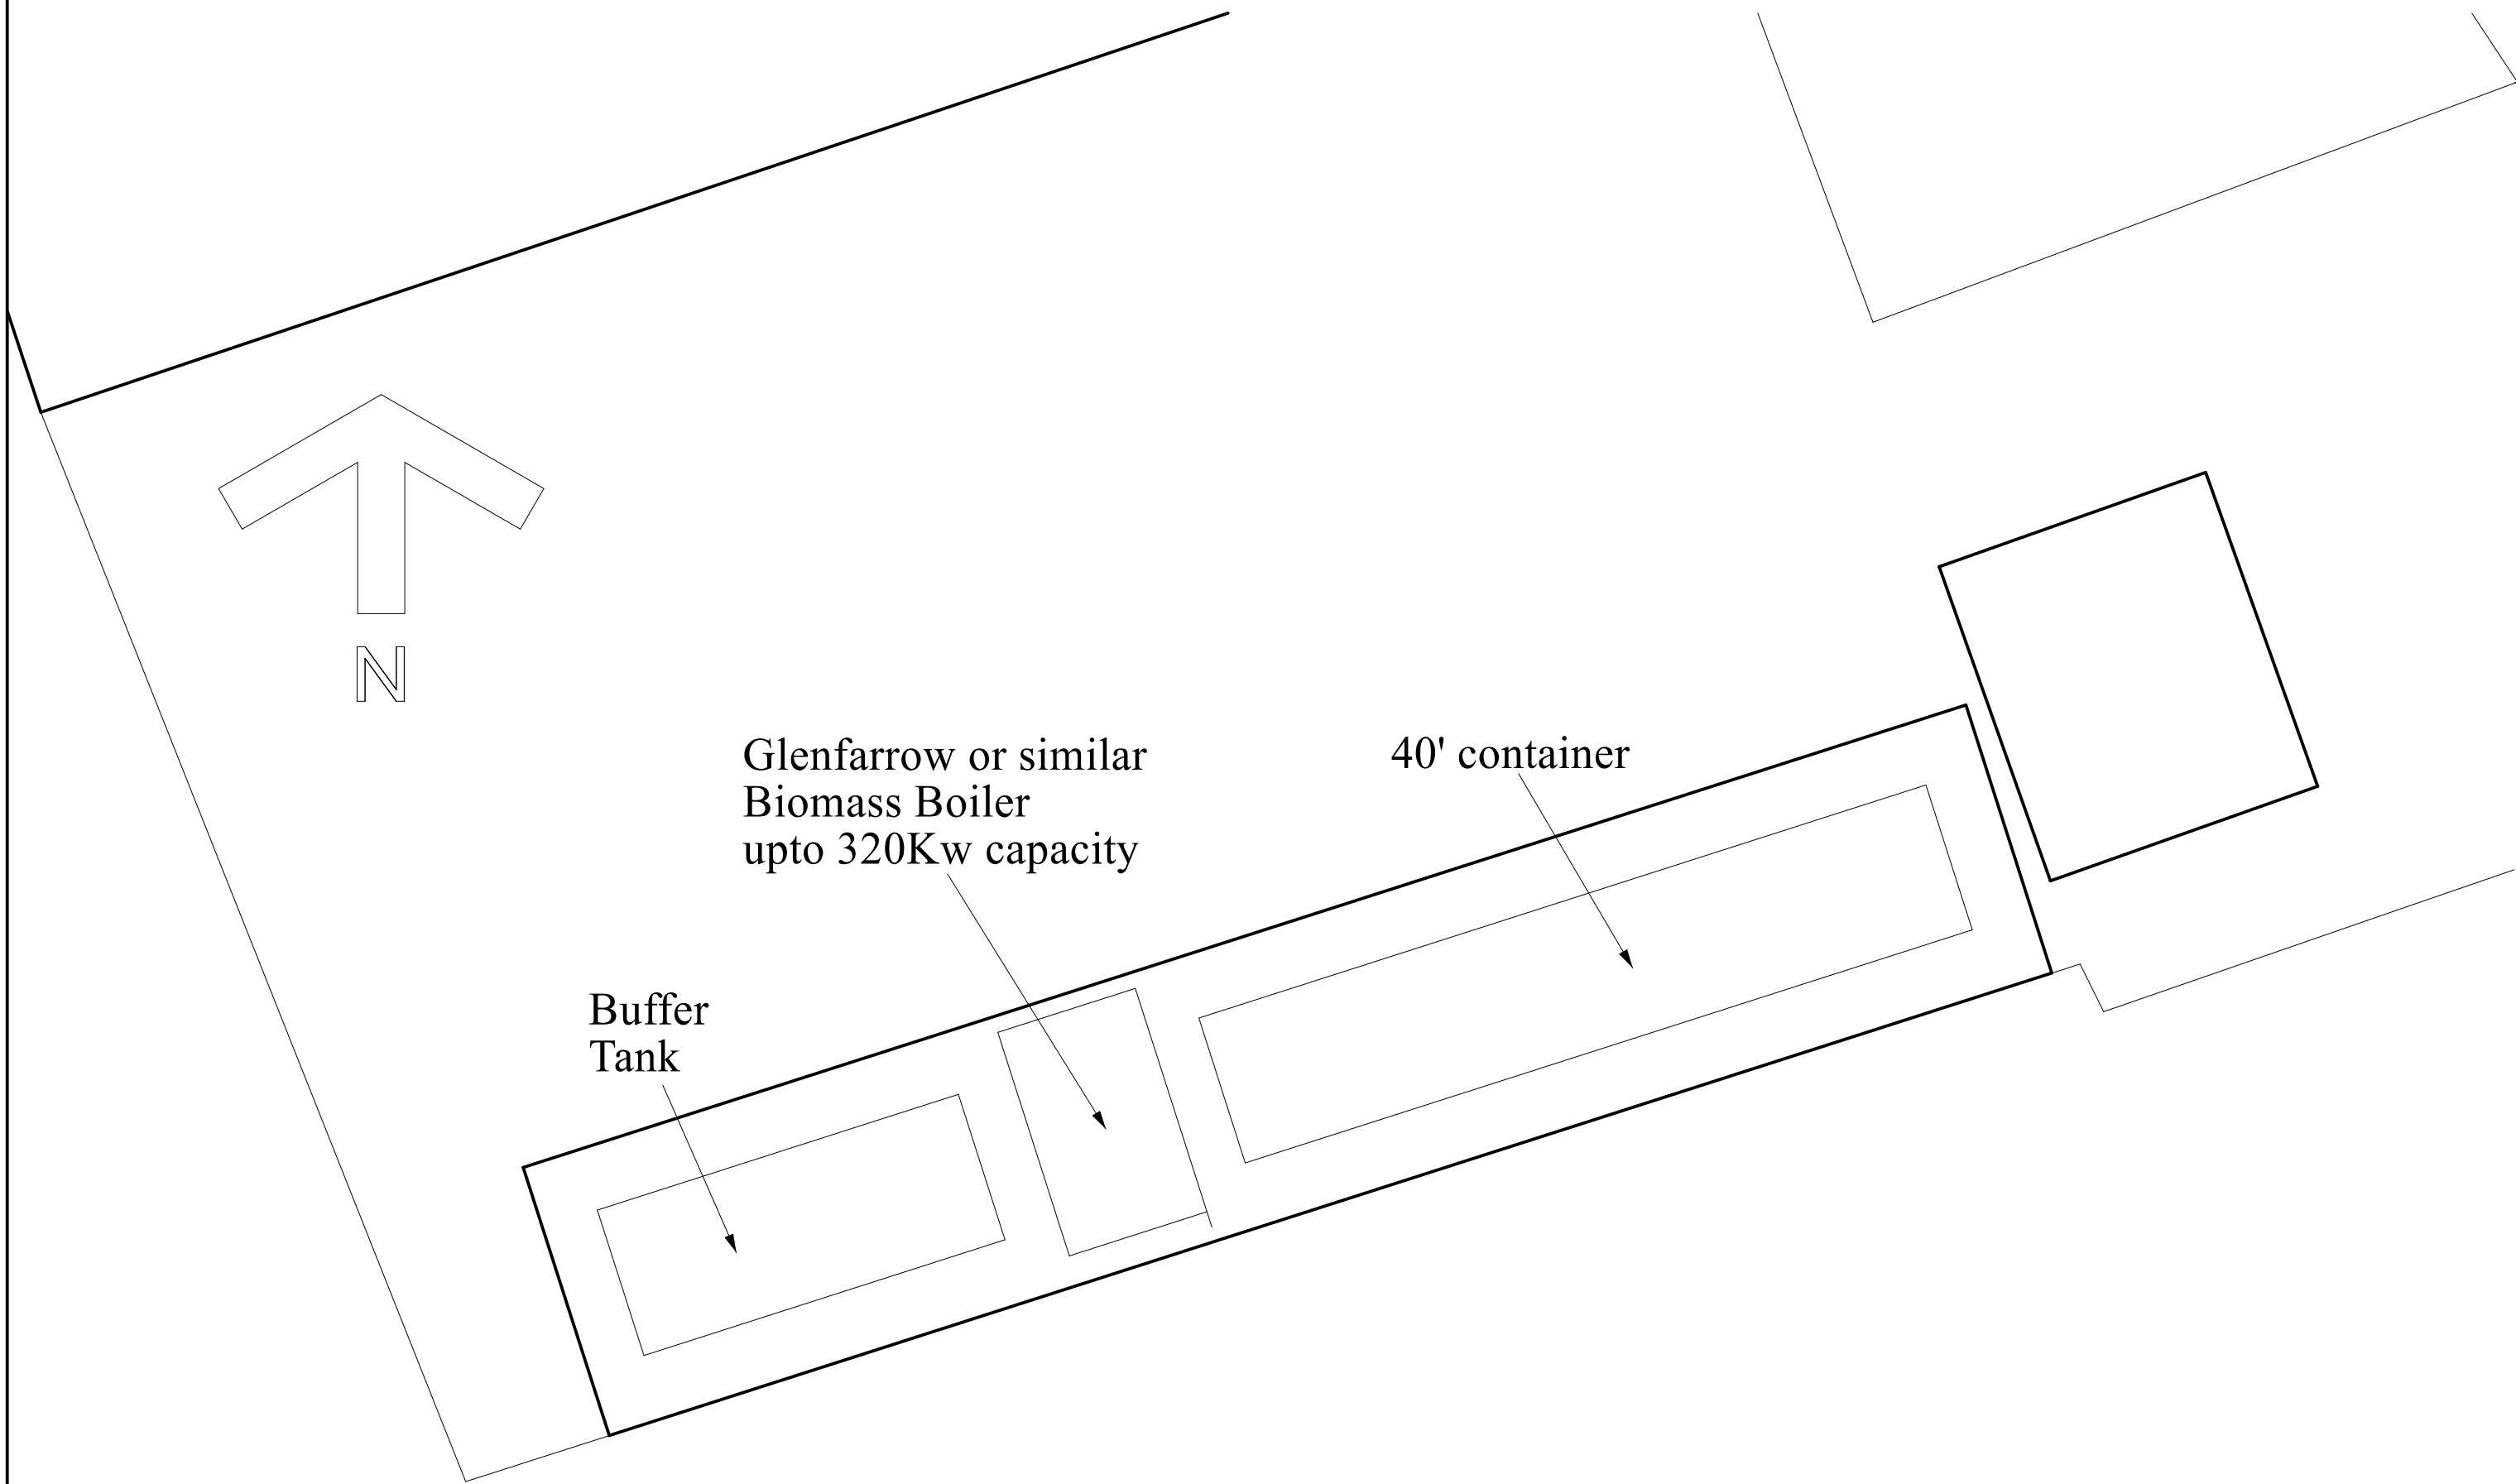

SITE PLAN

BRITISH OAK BARRELS

DATE: MARCH 2022
PROPOSED BIOMASS BOILER
AT
LES OAKES & SONS ARCHITECTURAL
RECLAMATION YARD,
OAKAMOOD ROAD,
CHEADLE,
STOKE-ON-TRENT,
ST10 4QR.
DRAWN BY:
MALCOLM SALES
QUANTITY SURVEYORS, DESIGNERS
& BUILDING COST CONSULTANTS
CURCHILL SUITE,
LULWORTH HOUSE,
51, HIGH STREET,
CHEADLE, STOKE-ON-TRENT,
STAFFS. ST10 1AR
TEL: 01538 757233
MOB: 07889 225437
E-MAIL: Malcolm.sales@salesqs.co.uk

SCALE (at A1):
ELEVATIONS 1:100
SITE PLAN 1:100

AS PROPOSED

FOR PLANNING APPLICATION

DRAWING NR. 2202/20/04