


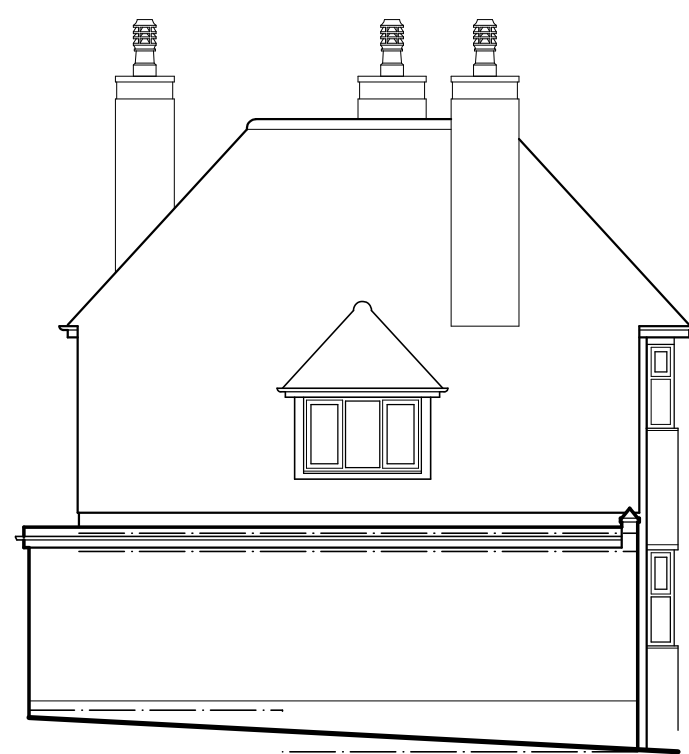


WEST ELEVATION




EAST ELEVATION




NORTH ELEVATION

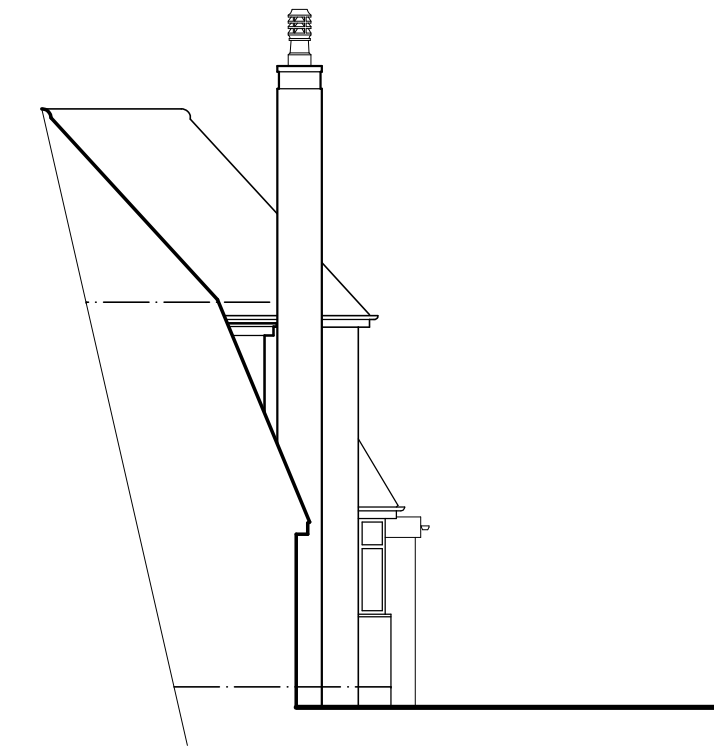


SOUTH ELEVATION

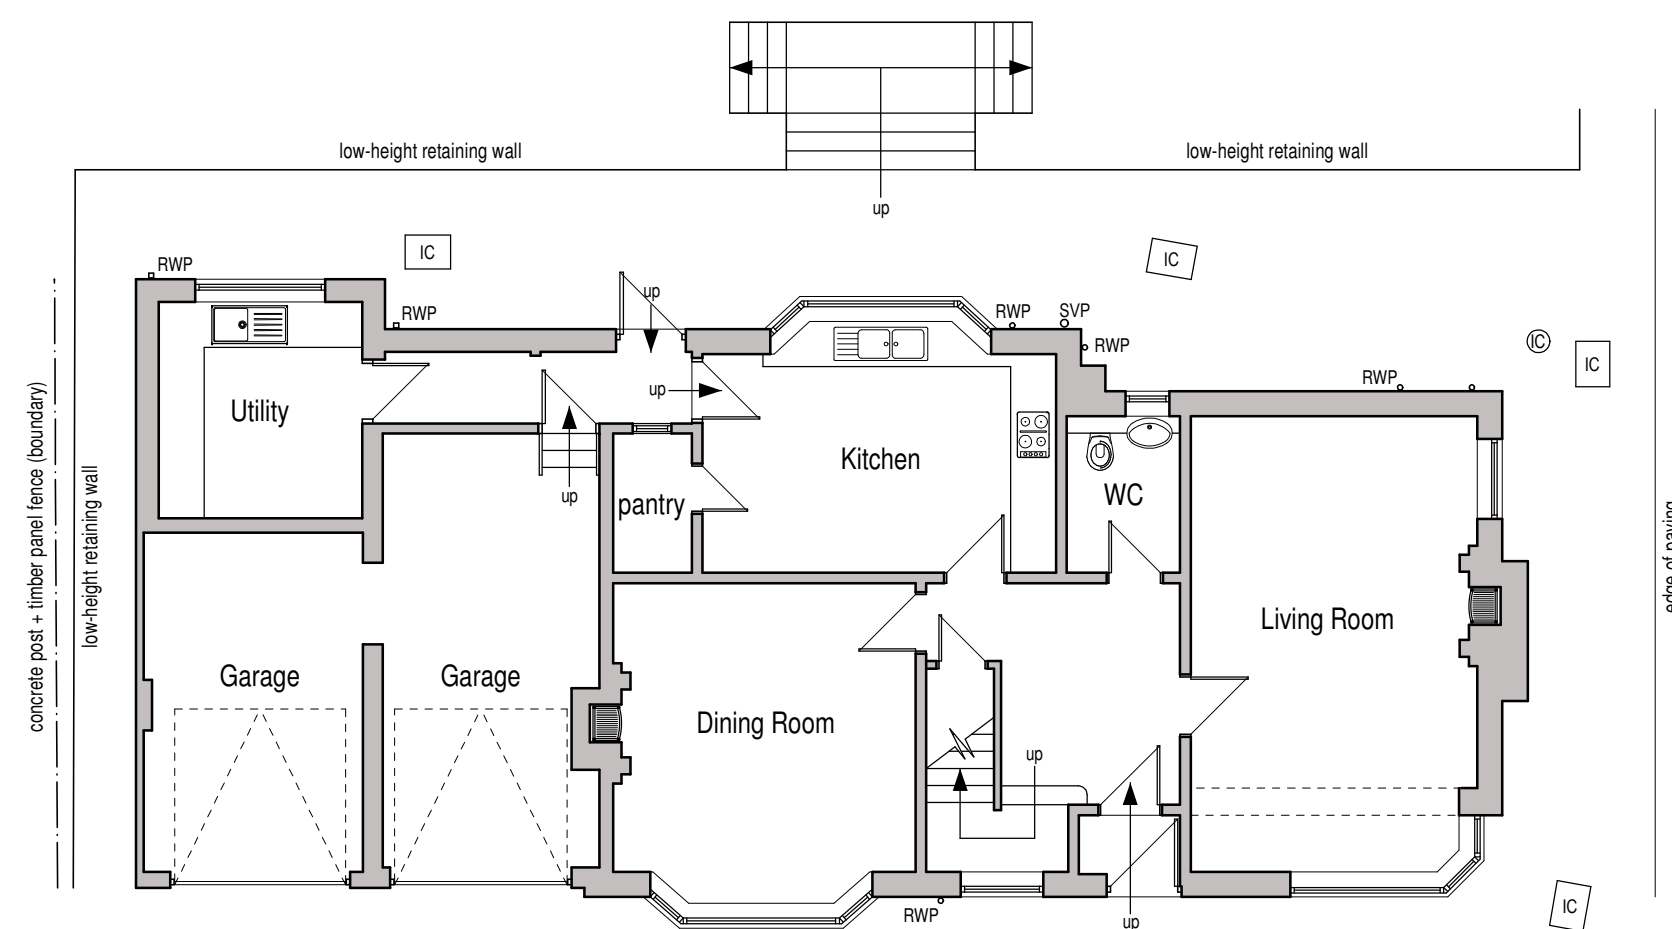

GROUND FLOOR PLAN

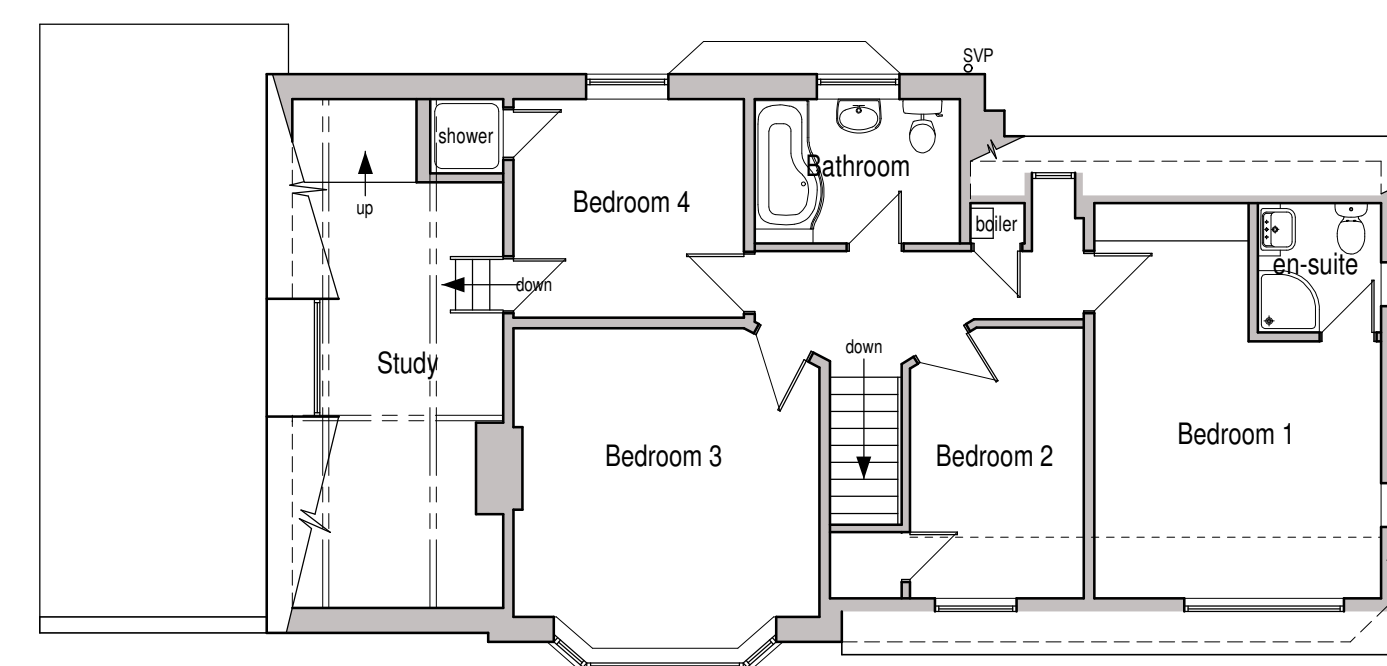

FIRST FLOOR PLAN

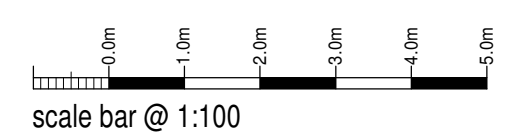

MR ONIONS & MRS FINDLER

Proposed Extensions and Alterations
Hillcroft
Cheddleton Road
Birchall, Leek
ST13 5QZ

Existing Conditions
Floor Plans and Elevations

Date	February 2022	Sheet	A1	Scale	1:100
Dwg No.	2022-2671-01	Rev.	-	Drawn	NAW



10 Cawdry Buildings, Fountain Street, Leek, ST13 6JP
Telephone: 01538 386002
E-mail: info@sammonsltd.co.uk
Web: www.sammonsltd.co.uk

This drawing is copyright.
All dimensions must be checked prior to commencement.