

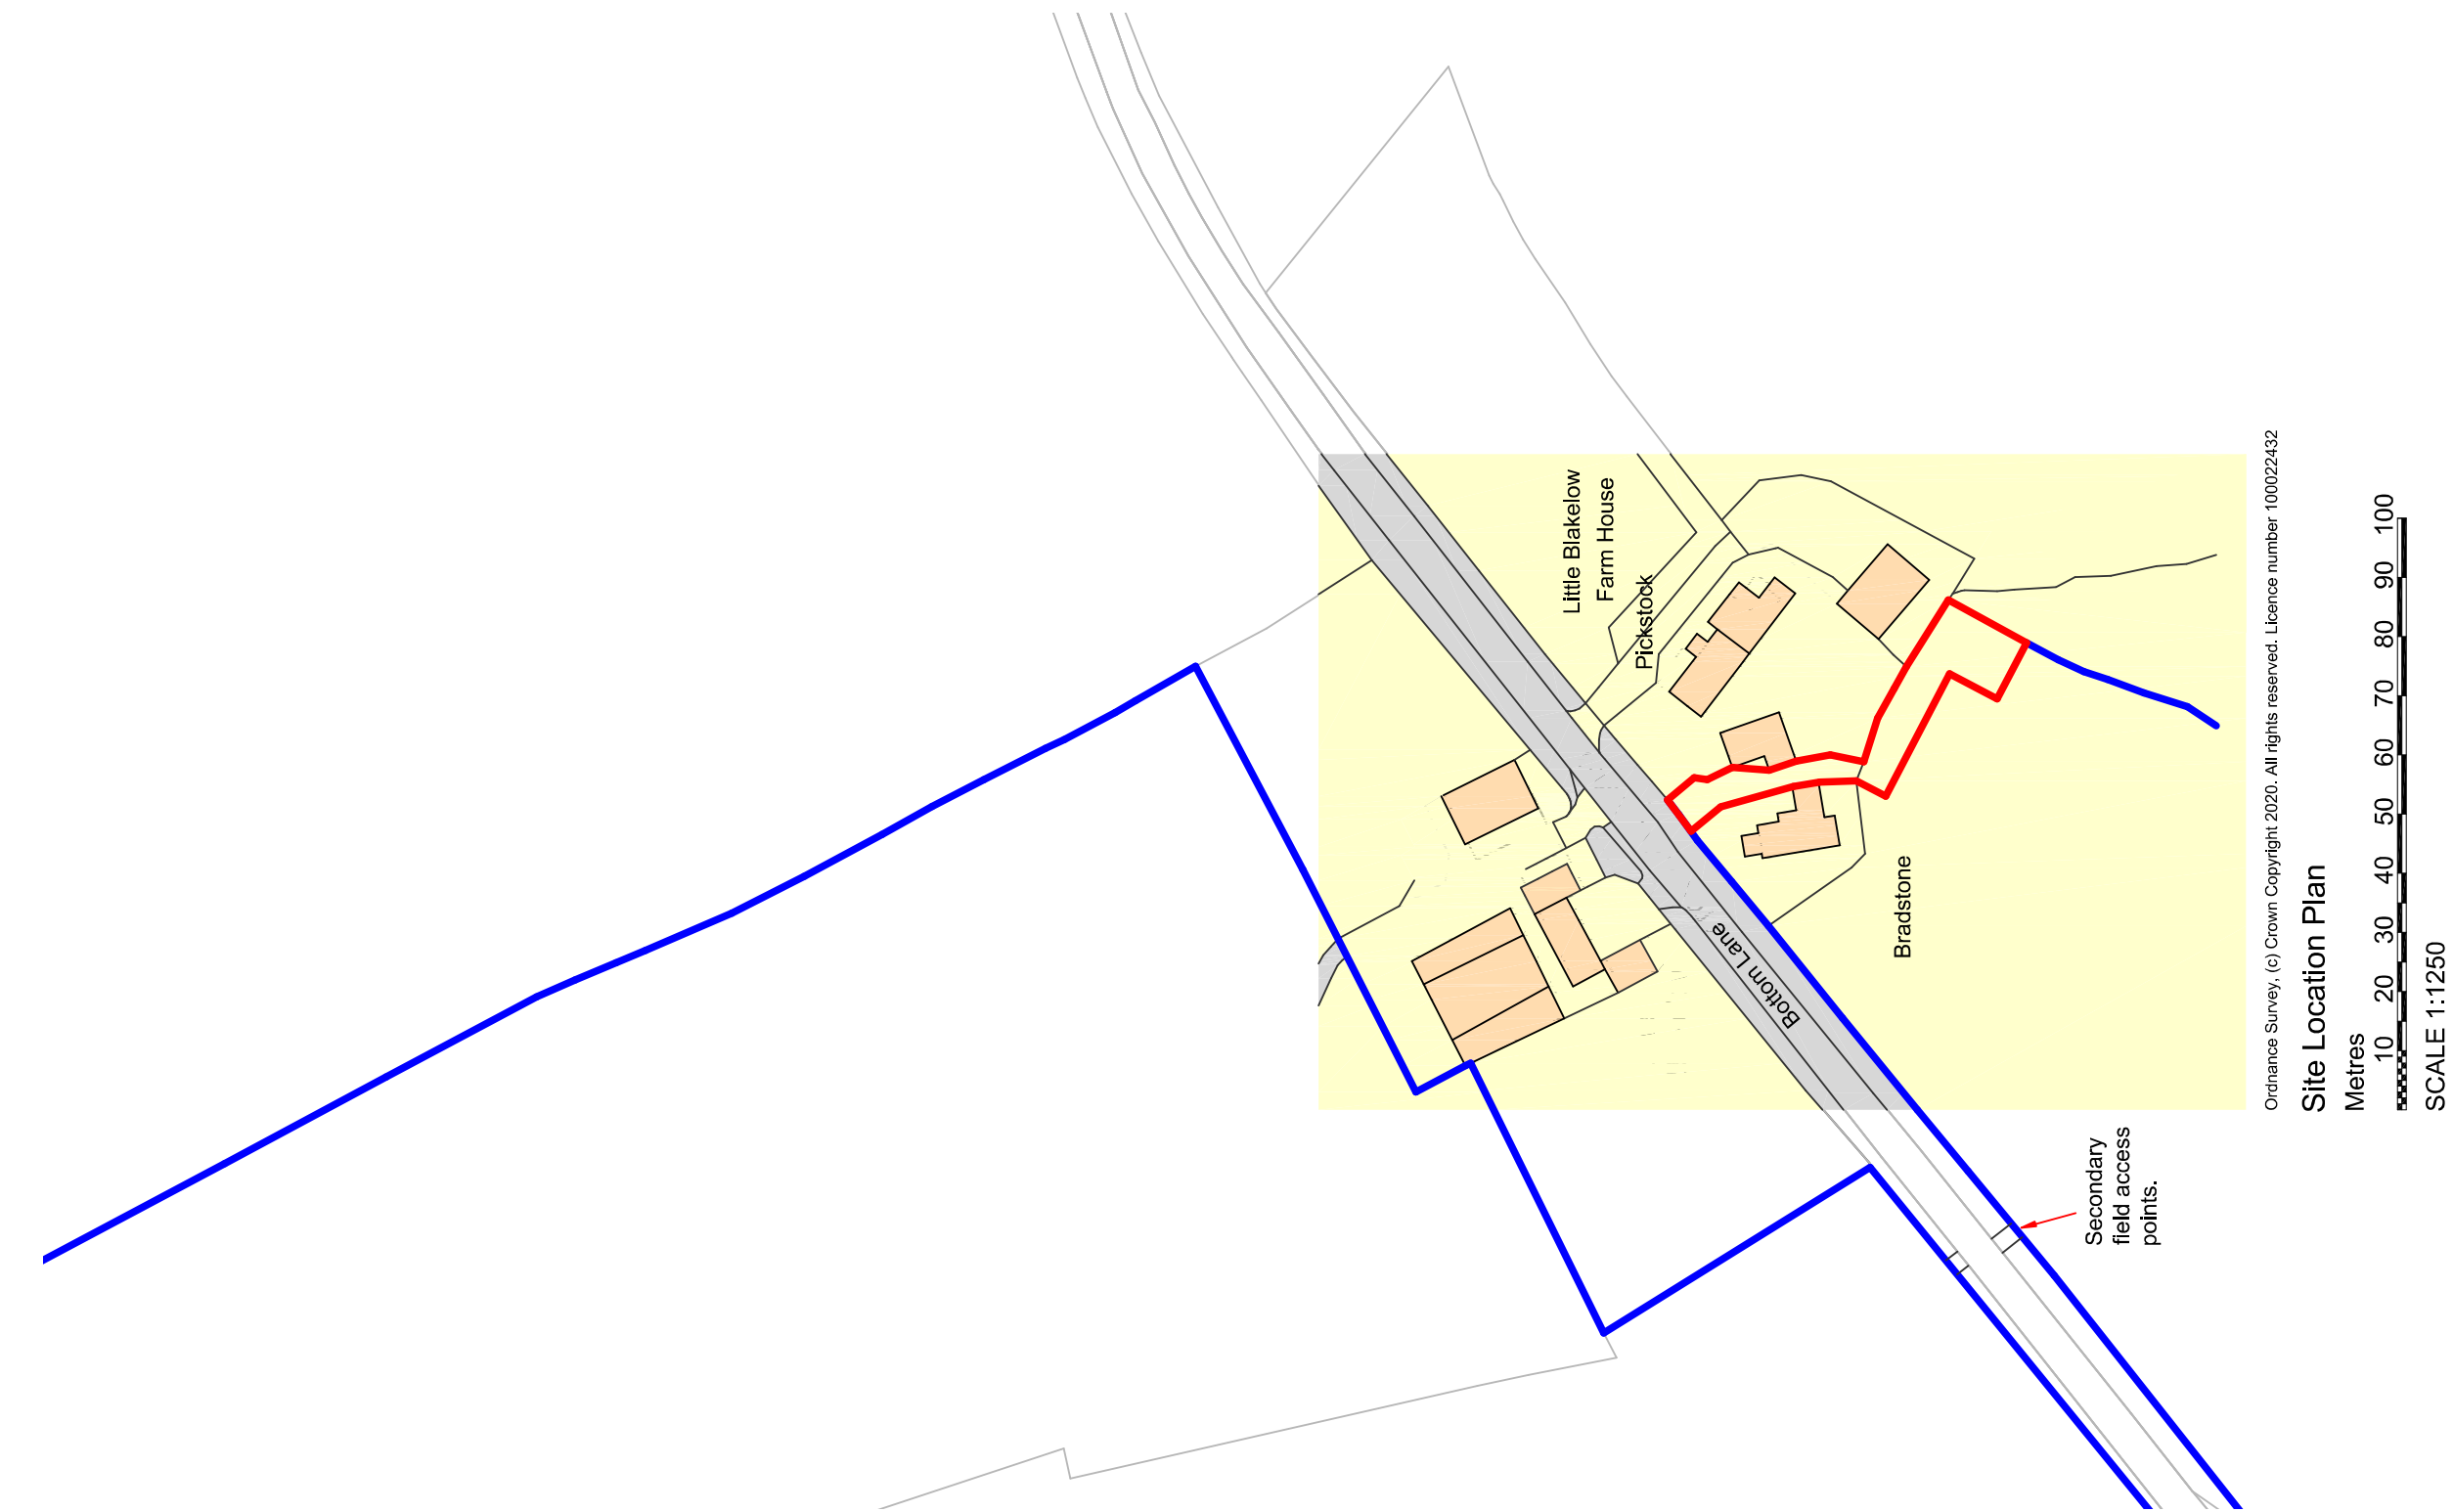


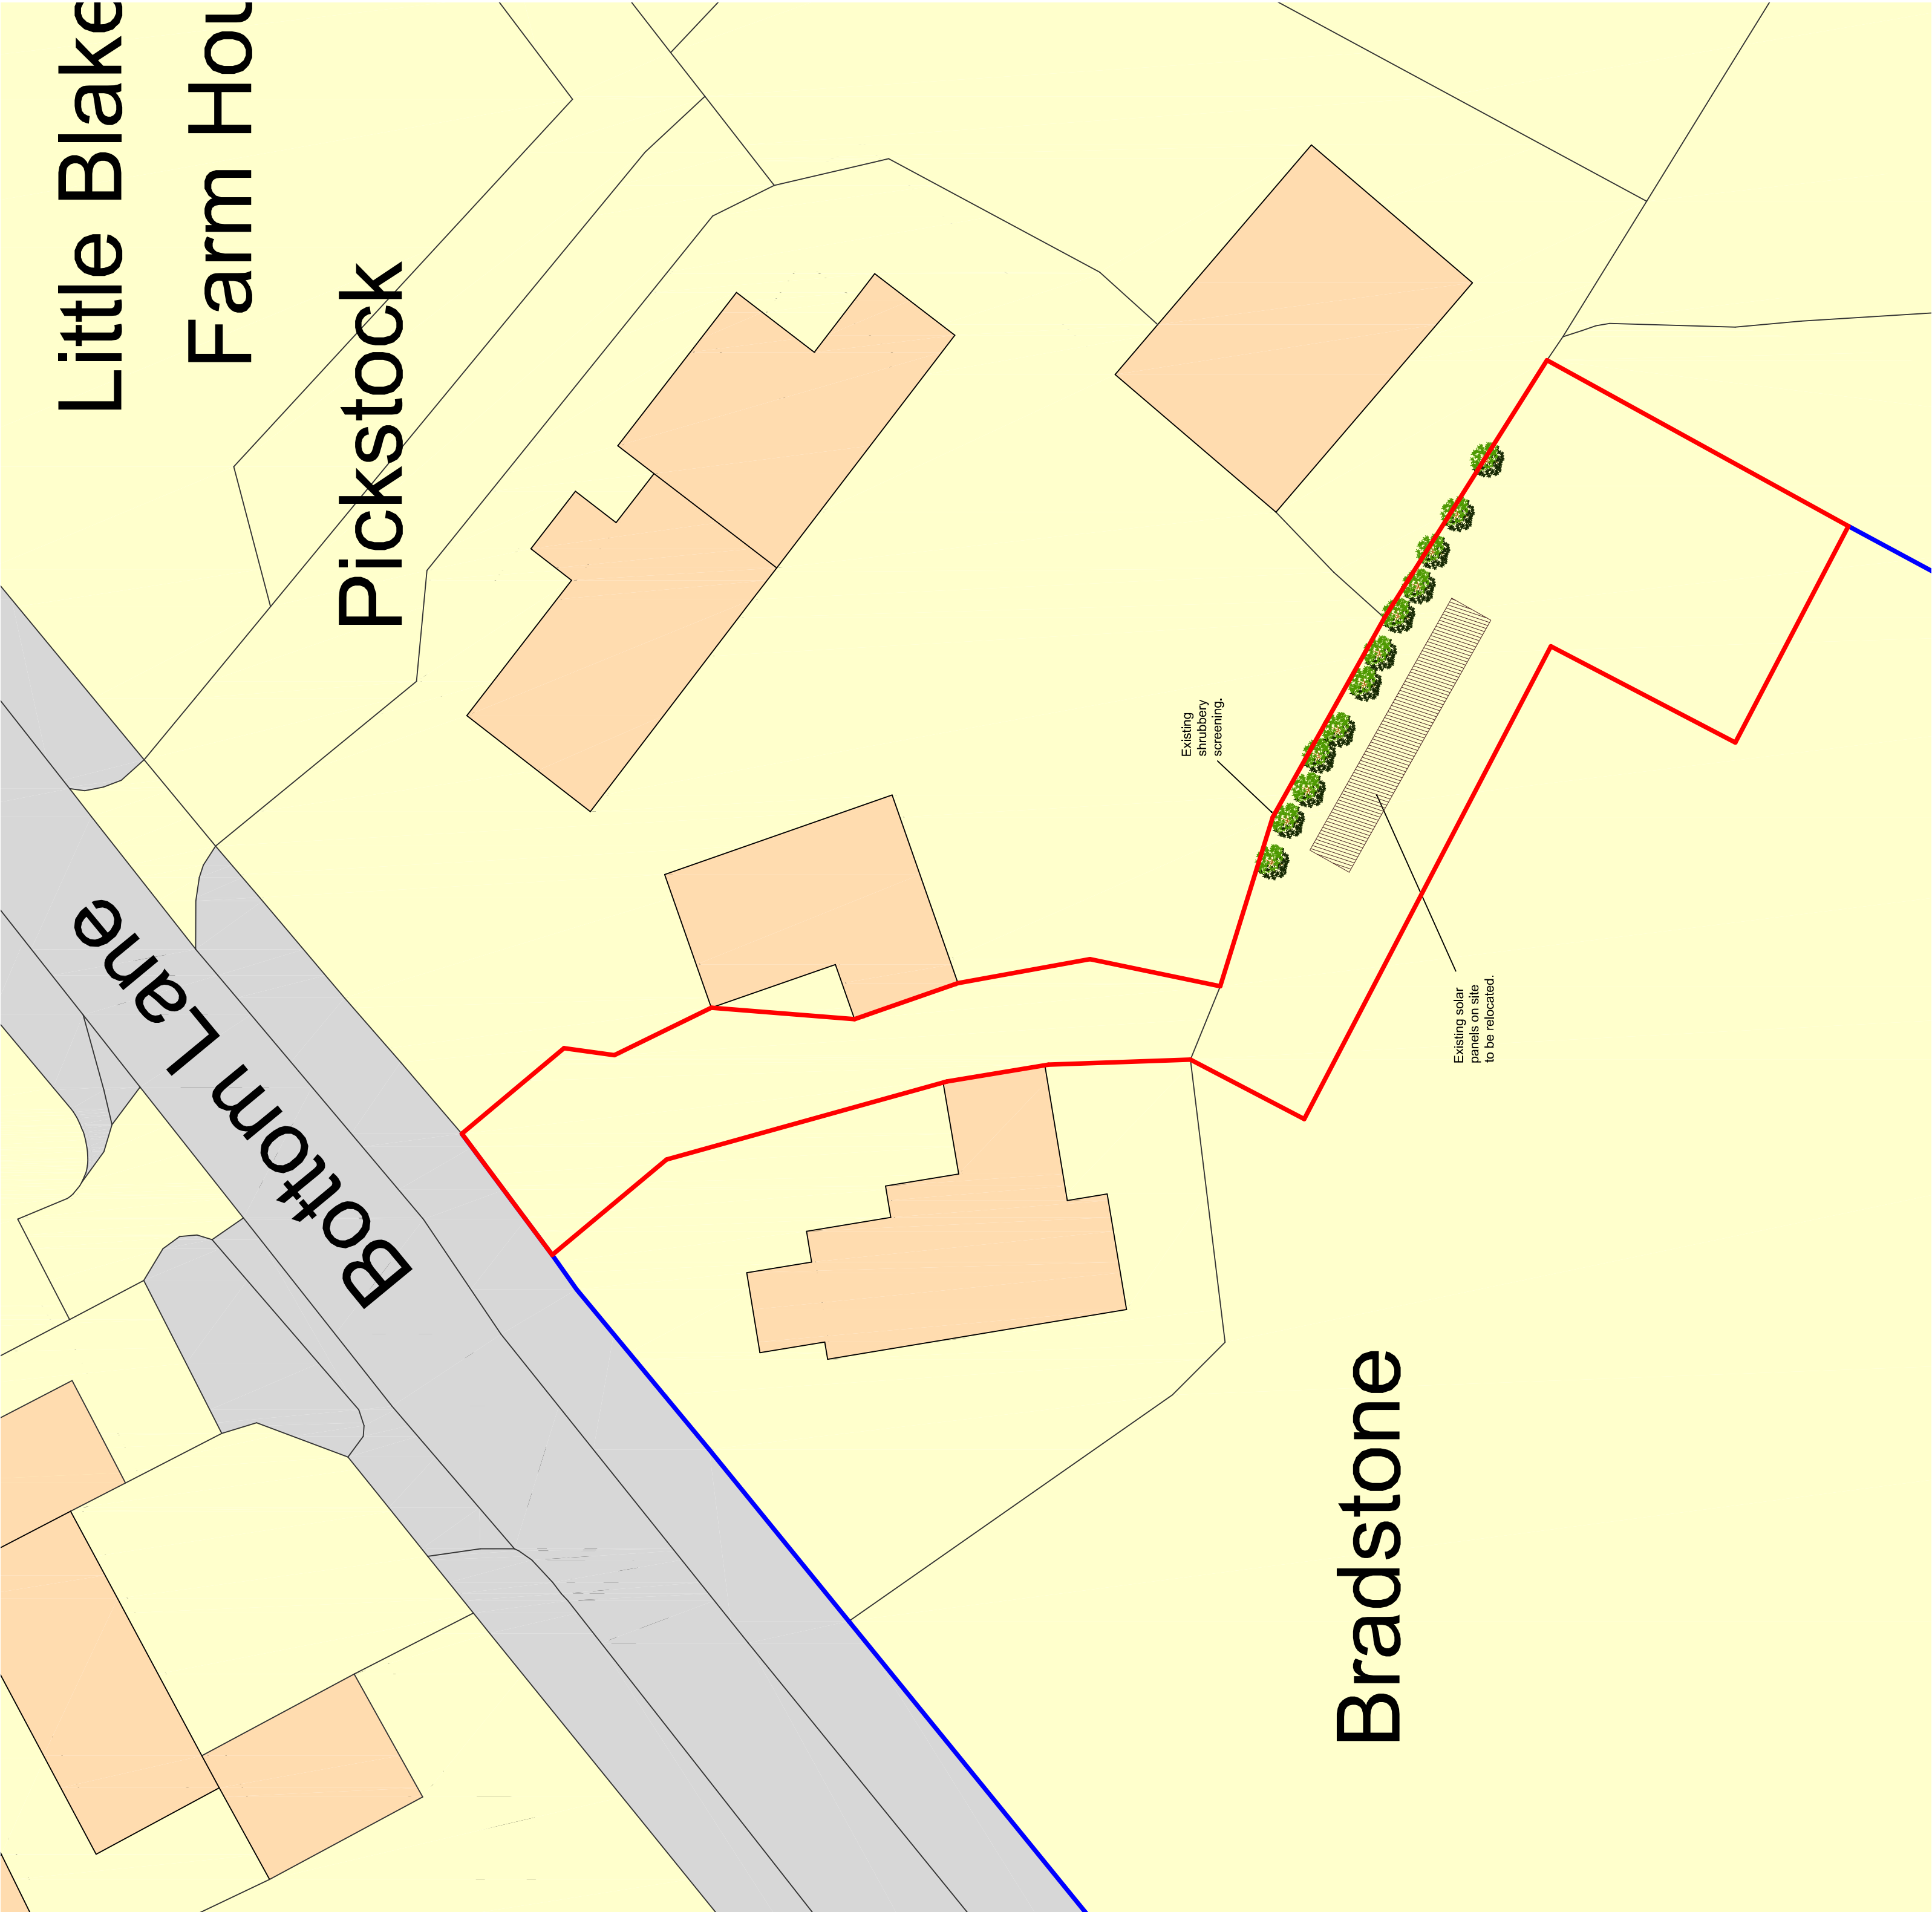

Ordnance Survey (c) Crown Copyright 2020. All rights reserved. Licence number 100022432

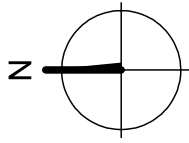

DBD Architectural
Consultancy Ltd ©2022

1. Copyright is vested with DBD Architectural Consultancy Ltd.
2. All drawings are to be checked on site before construction.
3. Contractors are responsible for obtaining all necessary permissions for any work on the site.
4. The drawings are not to be used for any other purpose without the written consent of DBD Architectural Consultancy Ltd.
5. All drawings to be read in conjunction with all other documents, drawings and specifications.

1.1.1	Site Location Plan	1:1250
1.1.2	Site Plan as Existing	1:200
1.1.3	Site Plan as Proposed	1:200
1.1.4	Site Plan as Proposed with Screening	1:200
1.1.5	Site Plan as Proposed with Solar Panels	1:200
1.1.6	Site Plan as Proposed with Solar Panels and Screening	1:200
1.1.7	Site Plan as Proposed with Solar Panels and Screening and Access	1:200
1.1.8	Site Plan as Proposed with Solar Panels and Screening and Access and Fencing	1:200
1.1.9	Site Plan as Proposed with Solar Panels and Screening and Access and Fencing and Landscaping	1:200
1.1.10	Site Plan as Proposed with Solar Panels and Screening and Access and Fencing and Landscaping and Planting	1:200



Mr P. Heath
Bradstone Little Blake Farm
Pickstock
ST10 2LN

New Agricultural Building

Site Plans

Scale: 1:200 Date: 10.12.2020 Page: 10 of 10

PL 11D