




staffordshire blue plain clay tiles

coursed natural stone

timber painted flush casement windows

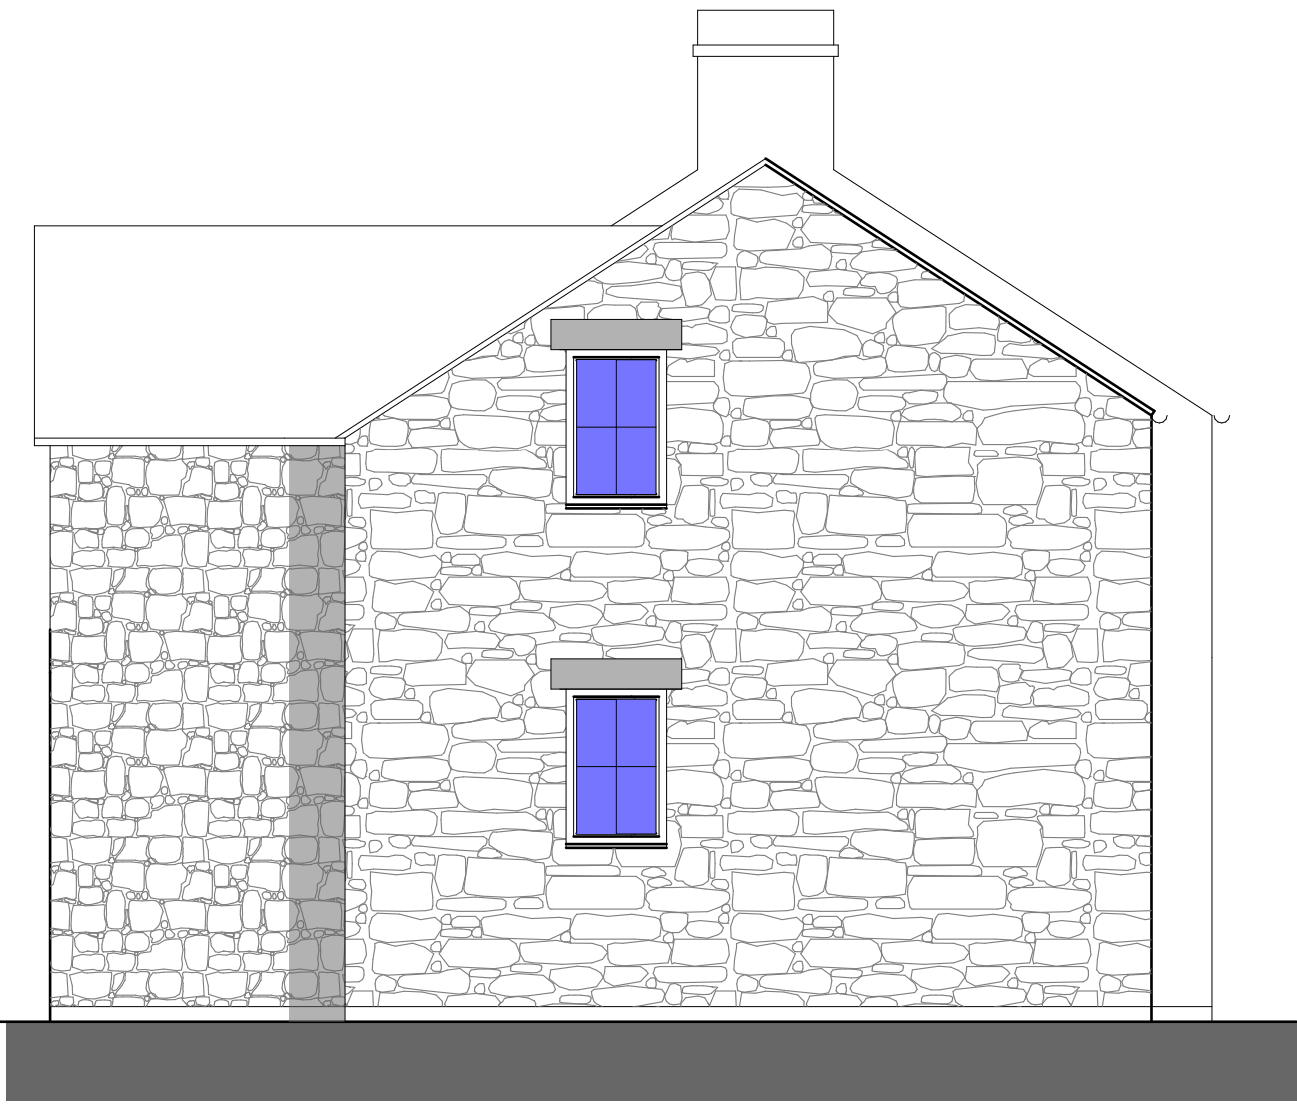

PROPOSED SIDE ELEVATION

1:50


PROPOSED REAR ELEVATION

1:50




PROPOSED FRONT ELEVATION

1:50

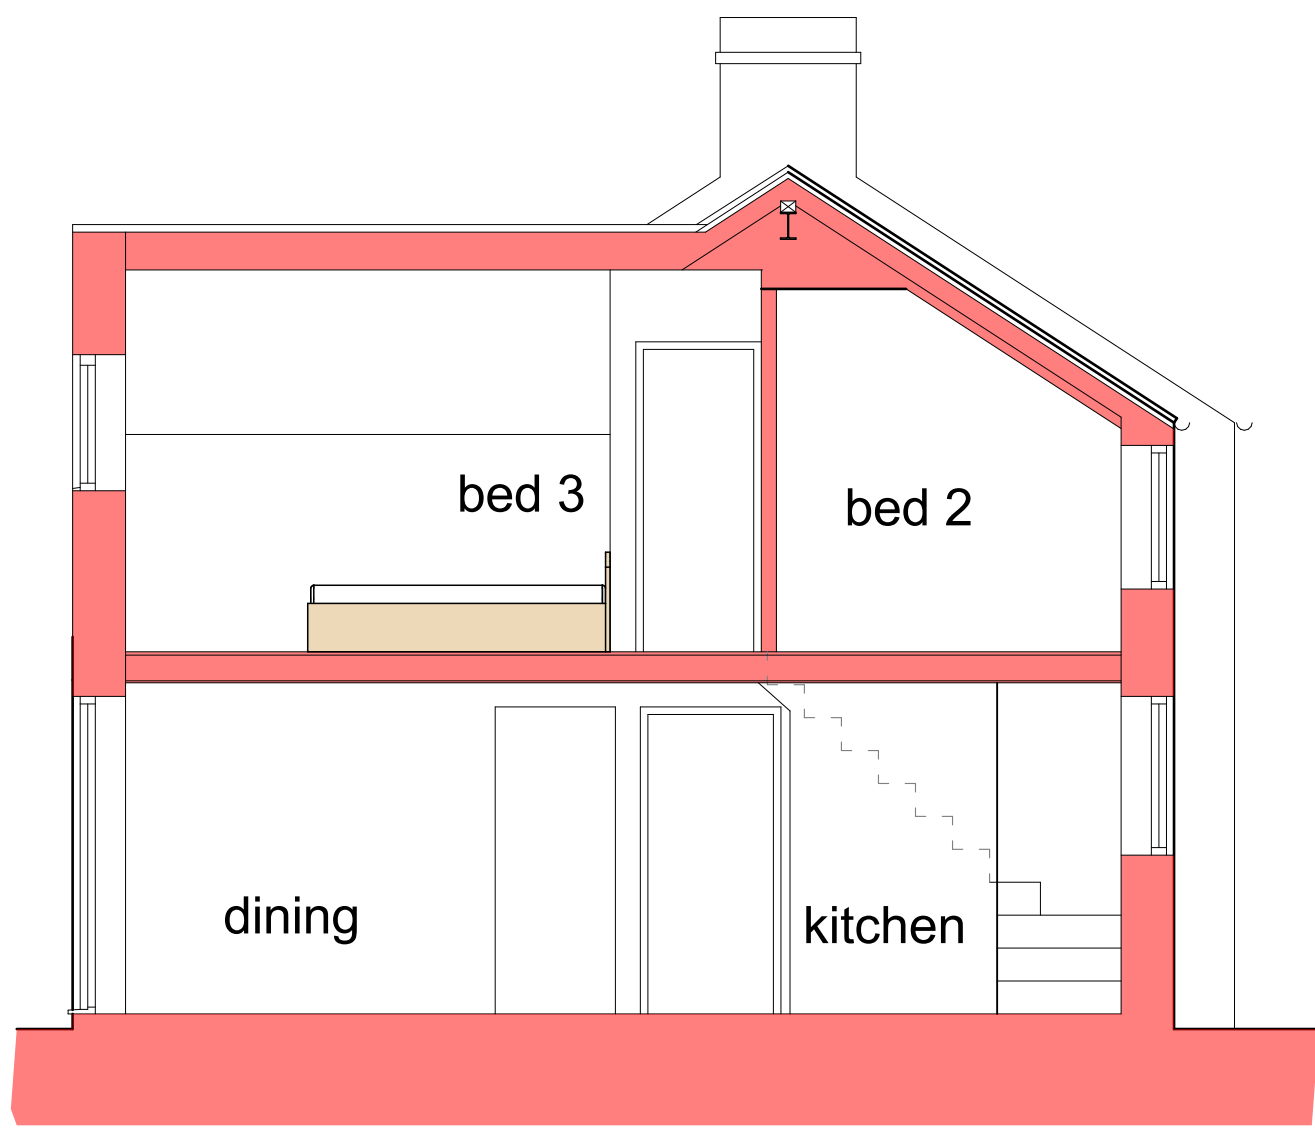


CROSS SECTION

1:50

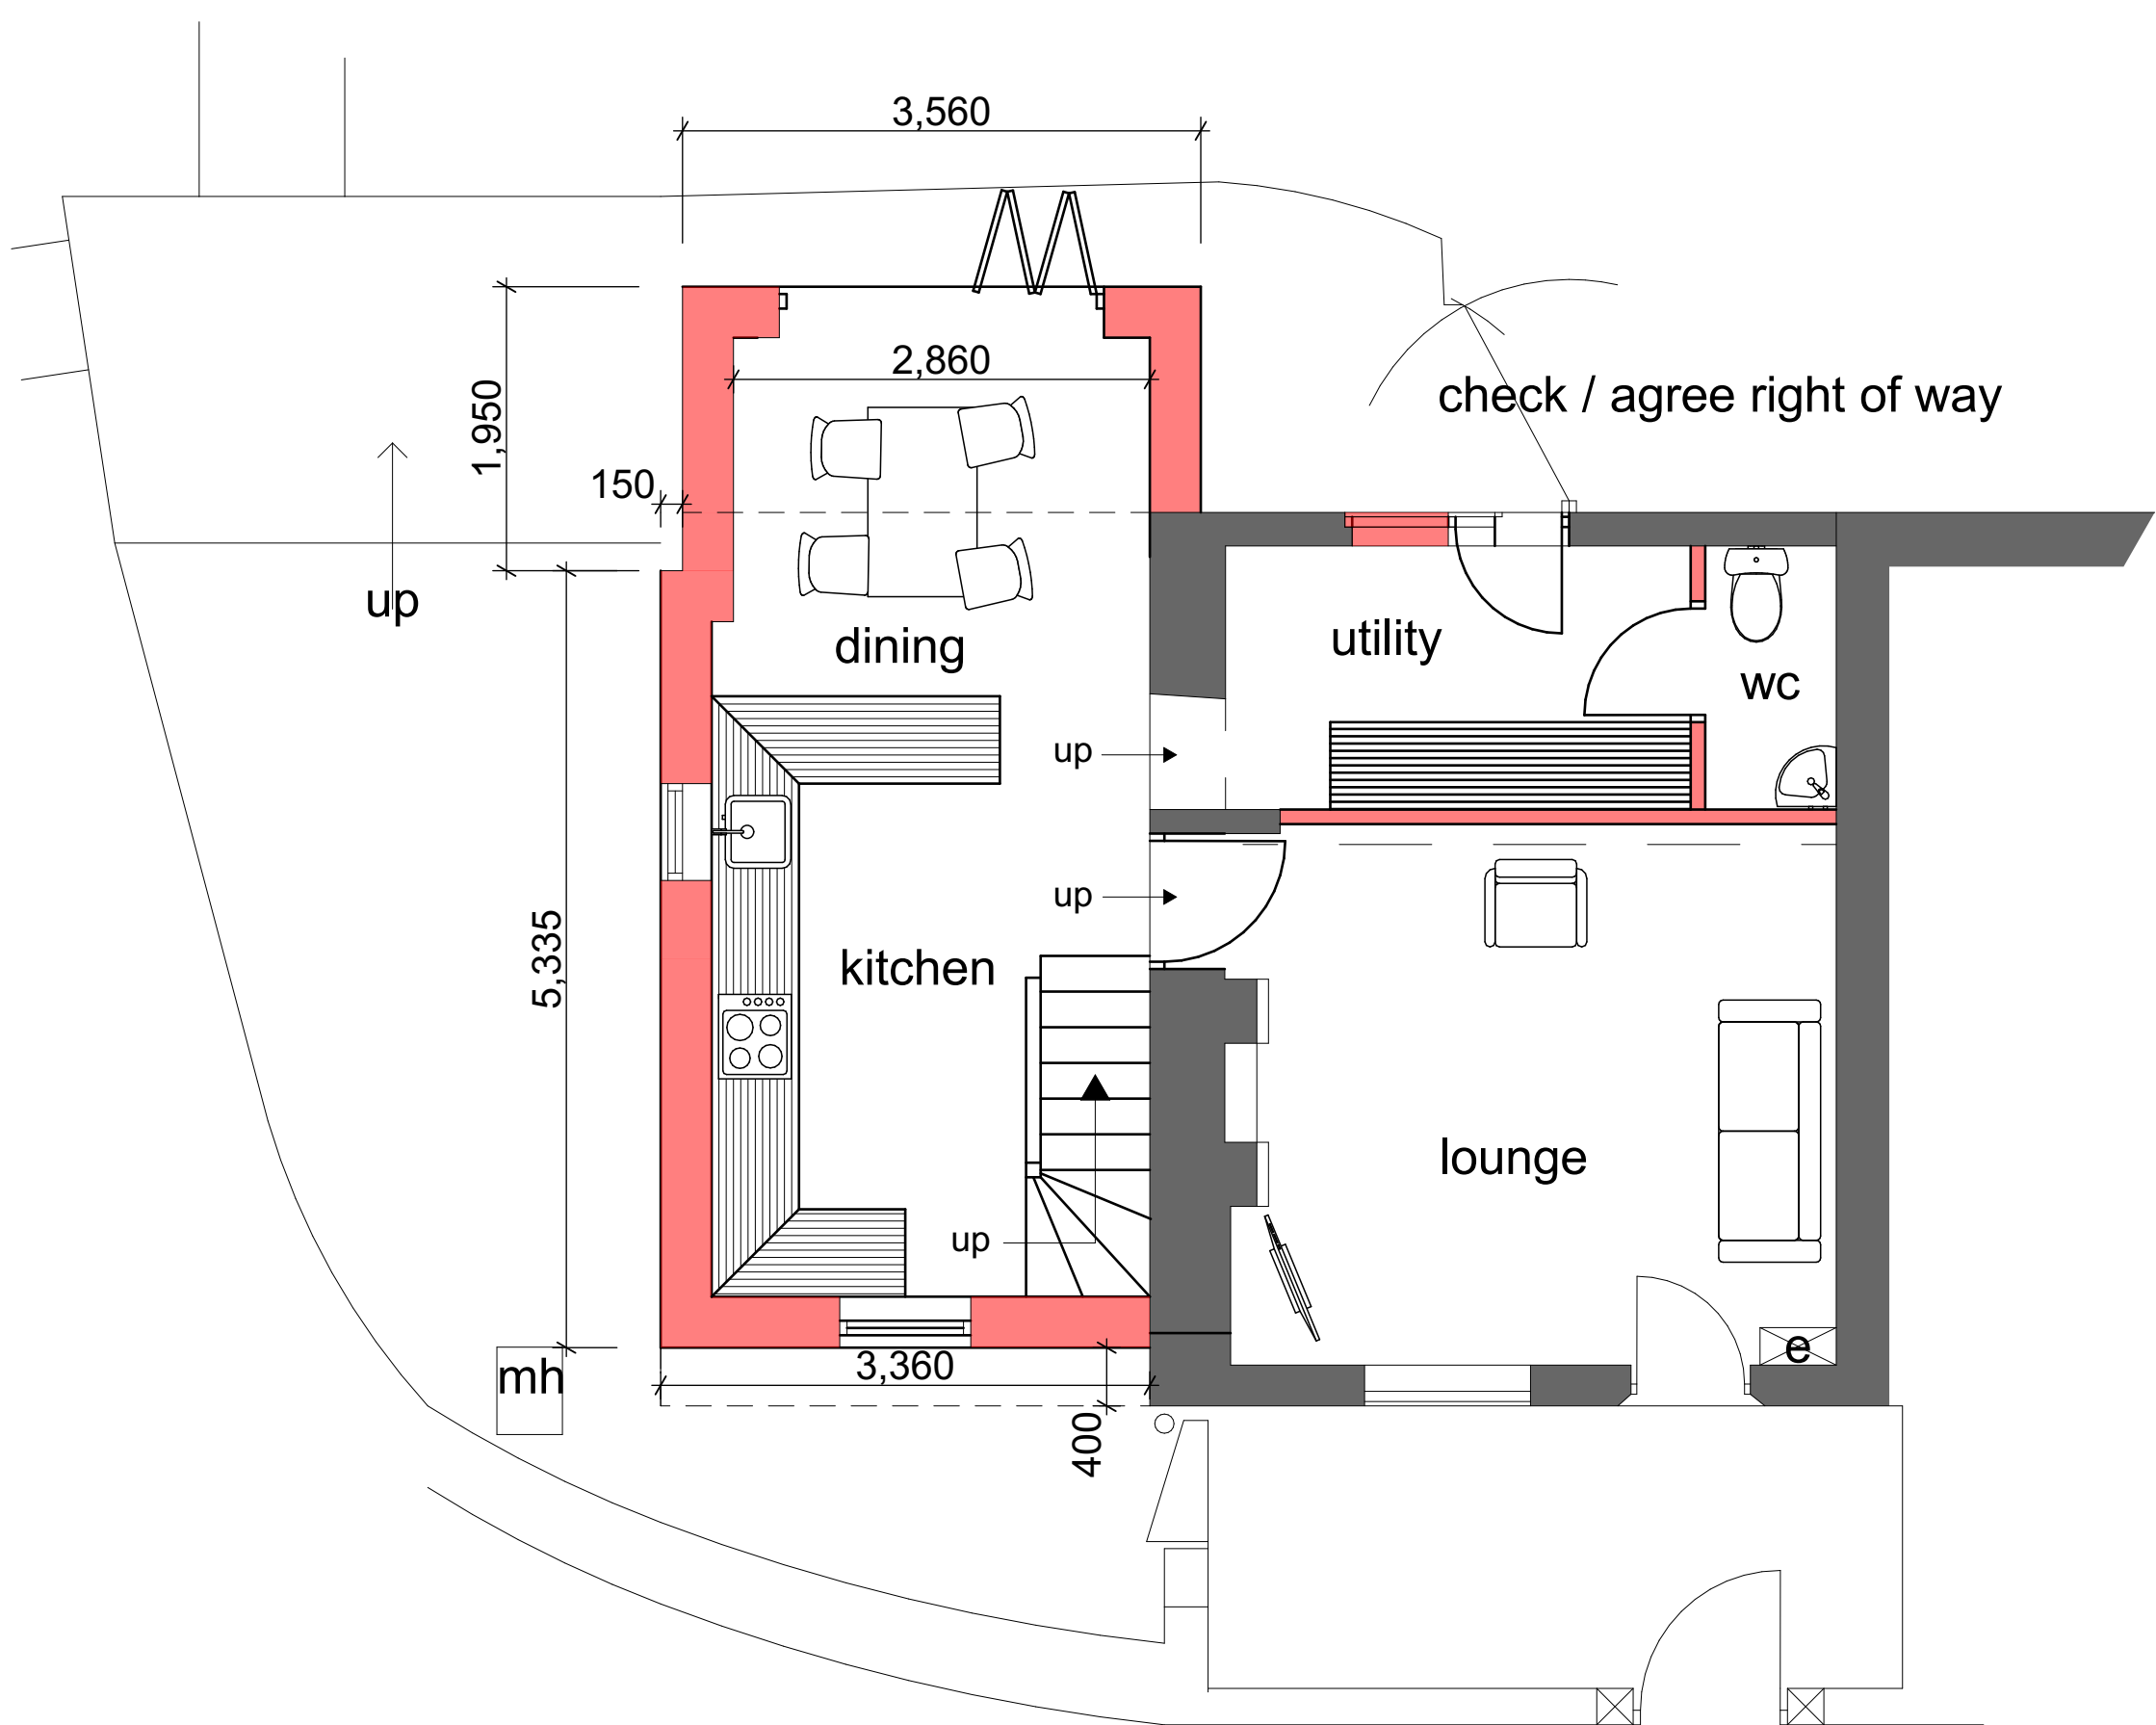

PROPOSED GROUND FLOOR PLAN

1:50

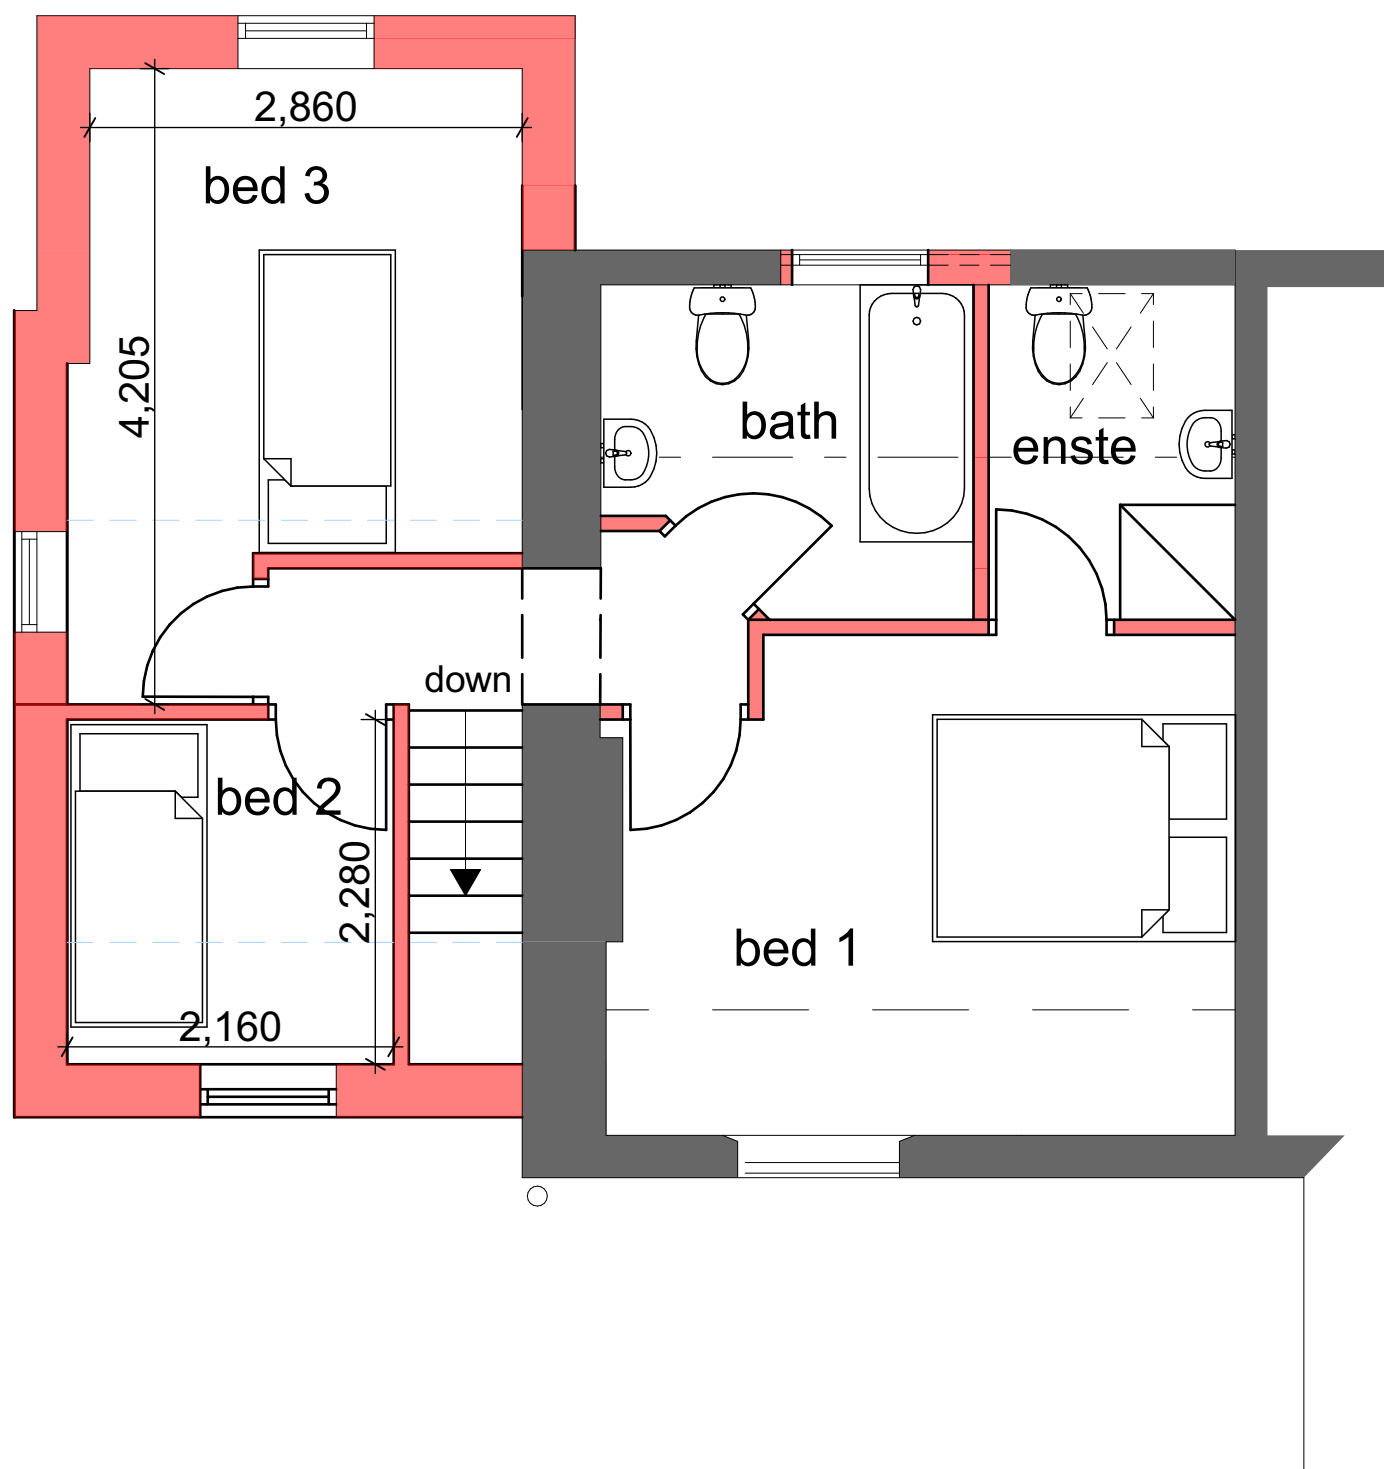

PROPOSED FIRST FLOOR PLAN

1:50

d 17-1-22 amended to suit planning officers requests

Rev ID Date Comment

wood|goldstraw|yorath
ARCHITECTS QUANTITY SURVEYORS CDM CO-ORDINATORS
Churchill House, Regent Road, Stoke on Trent, ST5 3PW
Tel: 01782 208000 Fax: 01782 208112 E-mail: info@woodgoldstraw.co.uk
www.woodgoldstraw.co.uk

Client:
Mr J Newton-Taylor

Project:
proposed extension

Scale: 1:50
Sheet Size: A0

Drawn

Title:
SCHEME DRAWING 2

Drawing Number:
4797-01-02d

CAD file path:
X:\PROJECTS\4797-01-02d\4797-01-02d.dwg
Drawn by: J Newton-Taylor
Copyright: Wood Goldstraw Yorath LLP

Contractors are to check all dimensions on site and refer any discrepancies to the Architect immediately. This drawing has been prepared for planning purposes only and to the best of our knowledge the original digital document is accurate at the stated scale. However, we cannot accept liability for the accuracy of third party data (OS mappings, topographical survey information, etc) used in the production of this document which we have relied upon in good faith. Key dimensions are noted for reference and any further specific dimensional information can be provided upon request.