


Copyright of this drawing is vested in the Designer and it must not be copied or reproduced without consent.


Rev.	Drawn	Comments	Date
A	ME	Roof amended to planners requirements	Apr 22

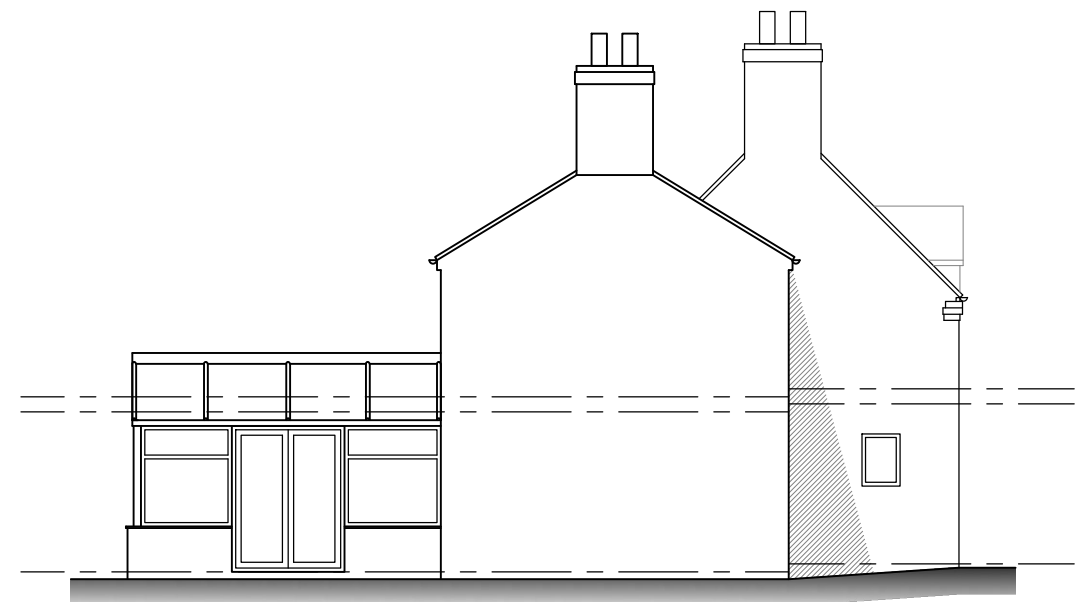


Existing side elevation
Scale 1:100




Existing front elevation
Scale 1:100

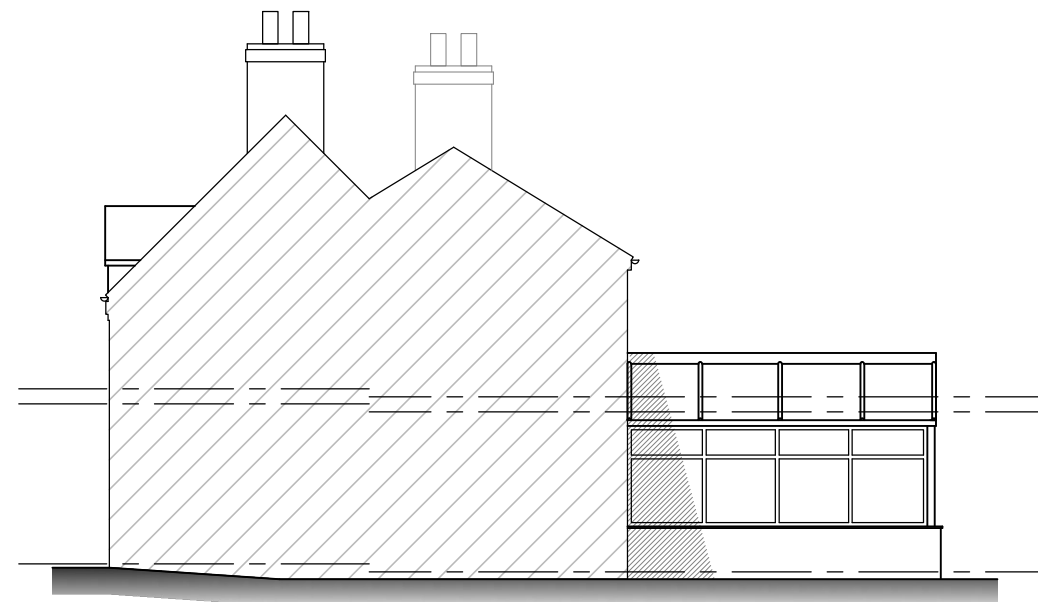

Existing side elevation
Scale 1:100

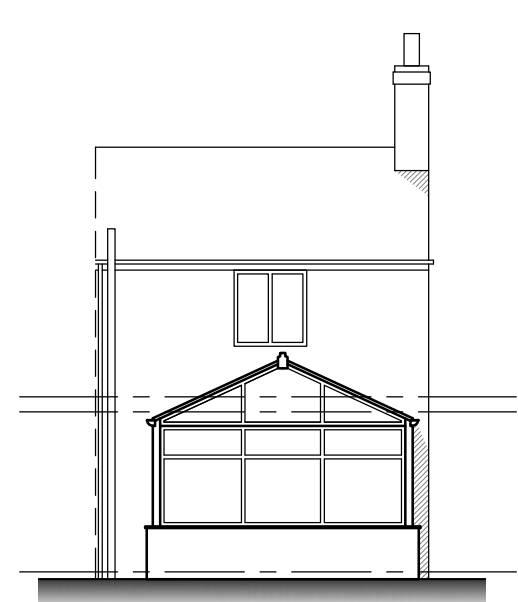


Existing rear elevation
Scale 1:100

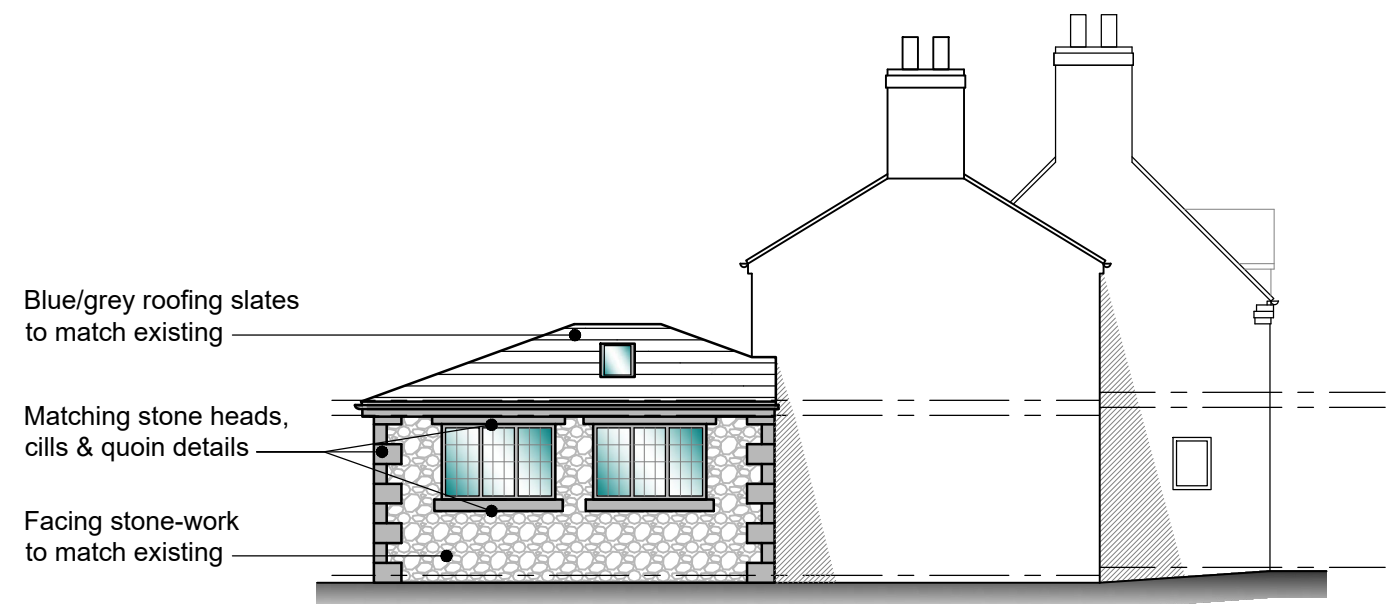


Proposed side elevation
Scale 1:100





Proposed front elevation
Scale 1:100

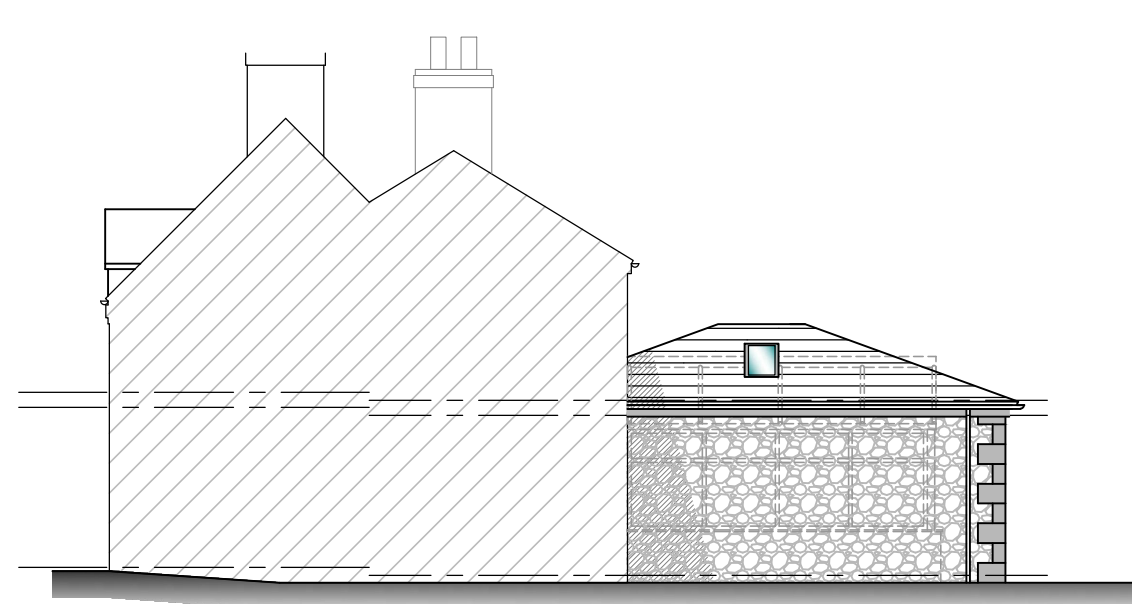


Proposed side elevation
Scale 1:100

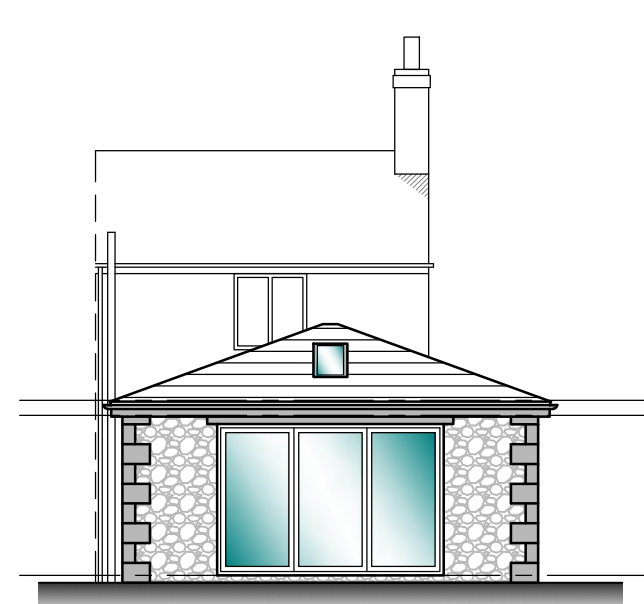


Proposed rear elevation
Scale 1:100

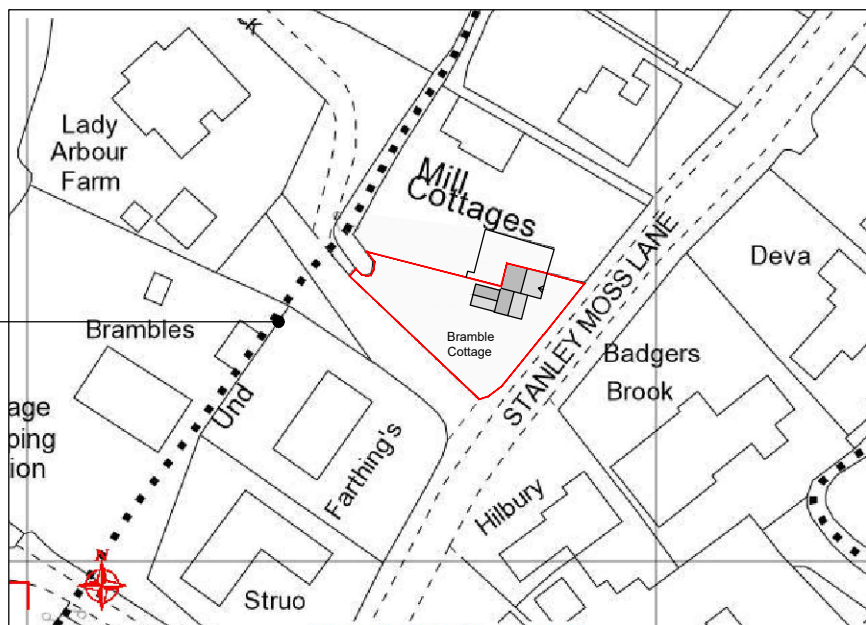 

Site location plan
Scale 1:1250

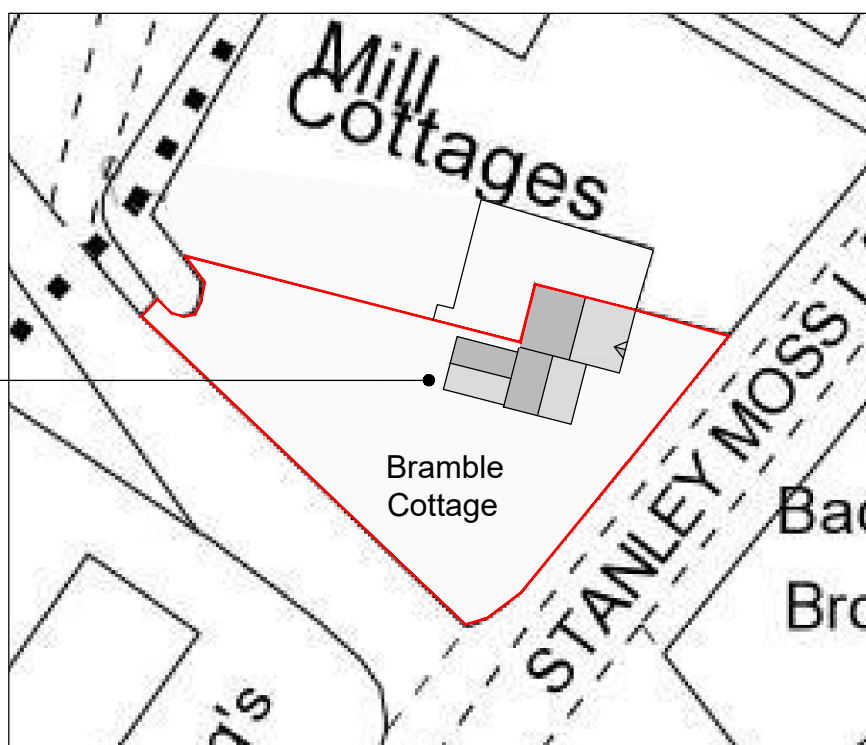


Existing site plan
Scale 1:500

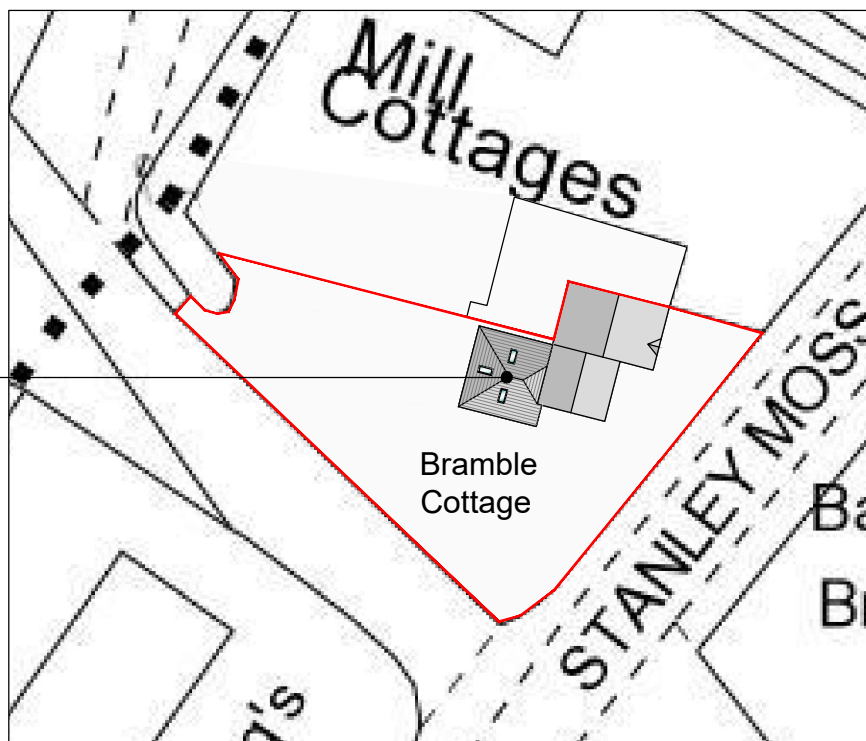


Proposed site plan
Scale 1:500

Reproduced from the Ordnance Survey map with the permission of Ordnance Survey on behalf of The Controller of Her Majesty's Stationary Office
Licence No. AL 100001834

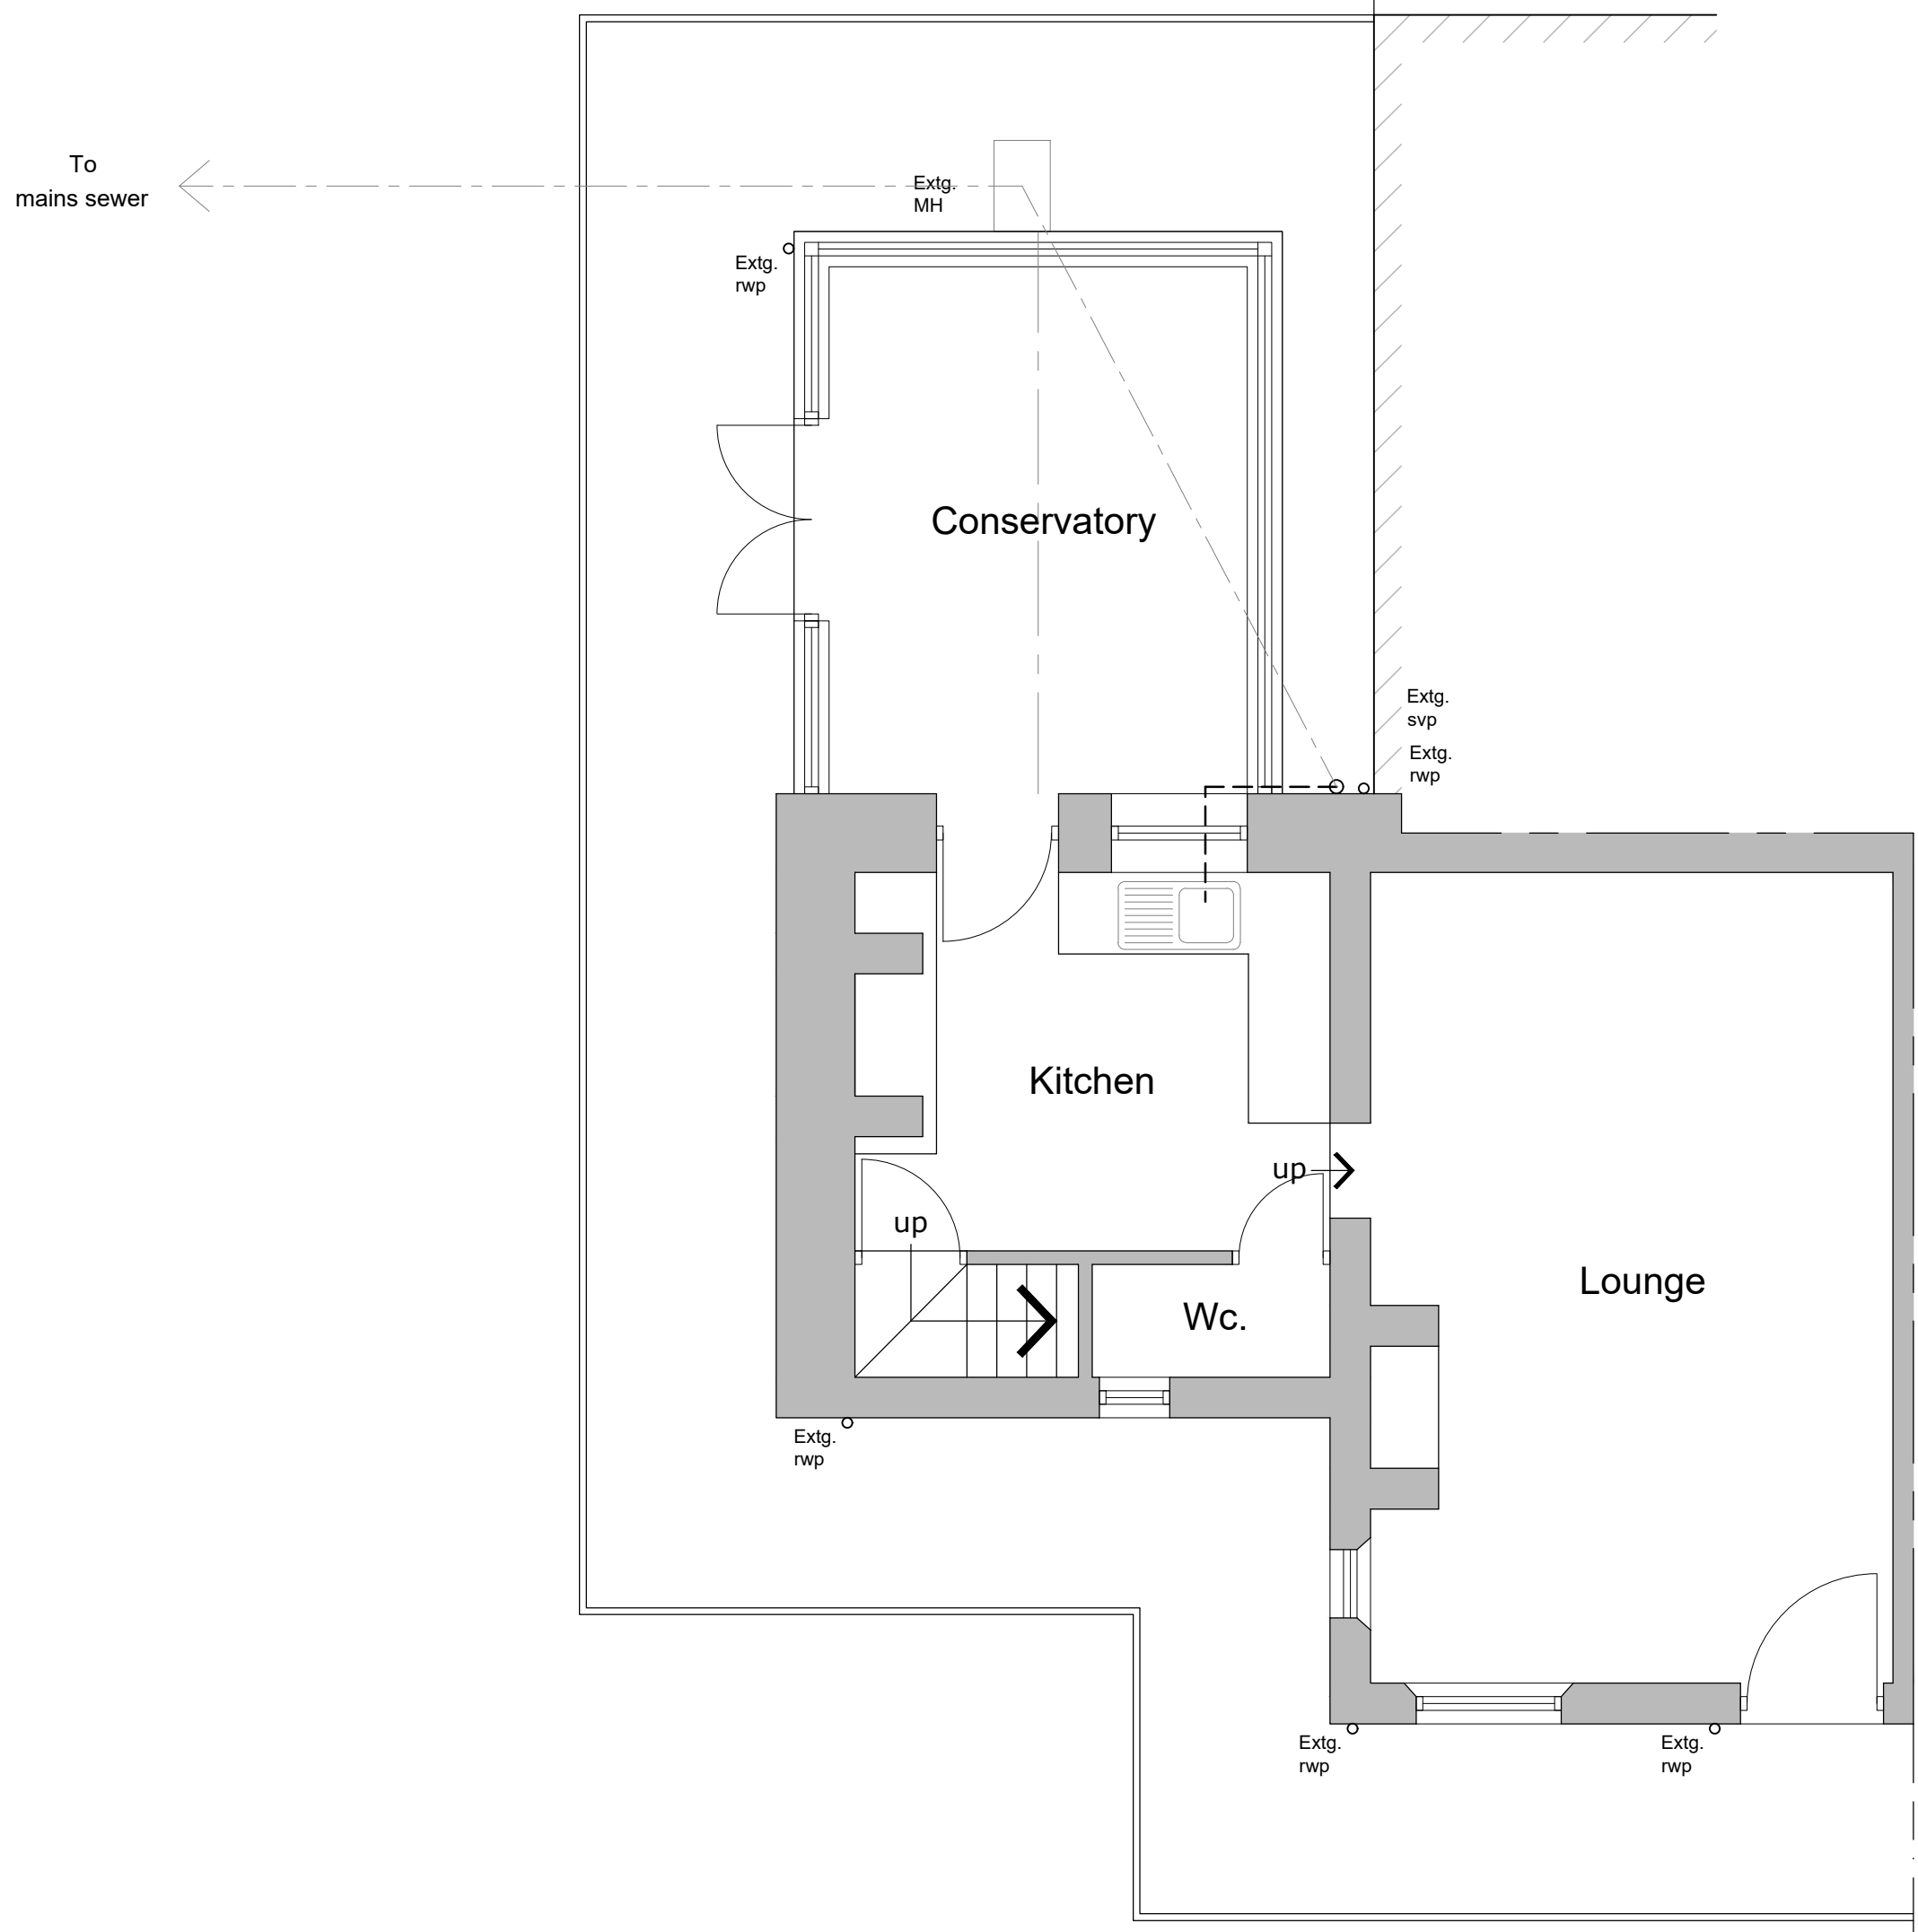

Existing ground floor plan
Scale 1:50

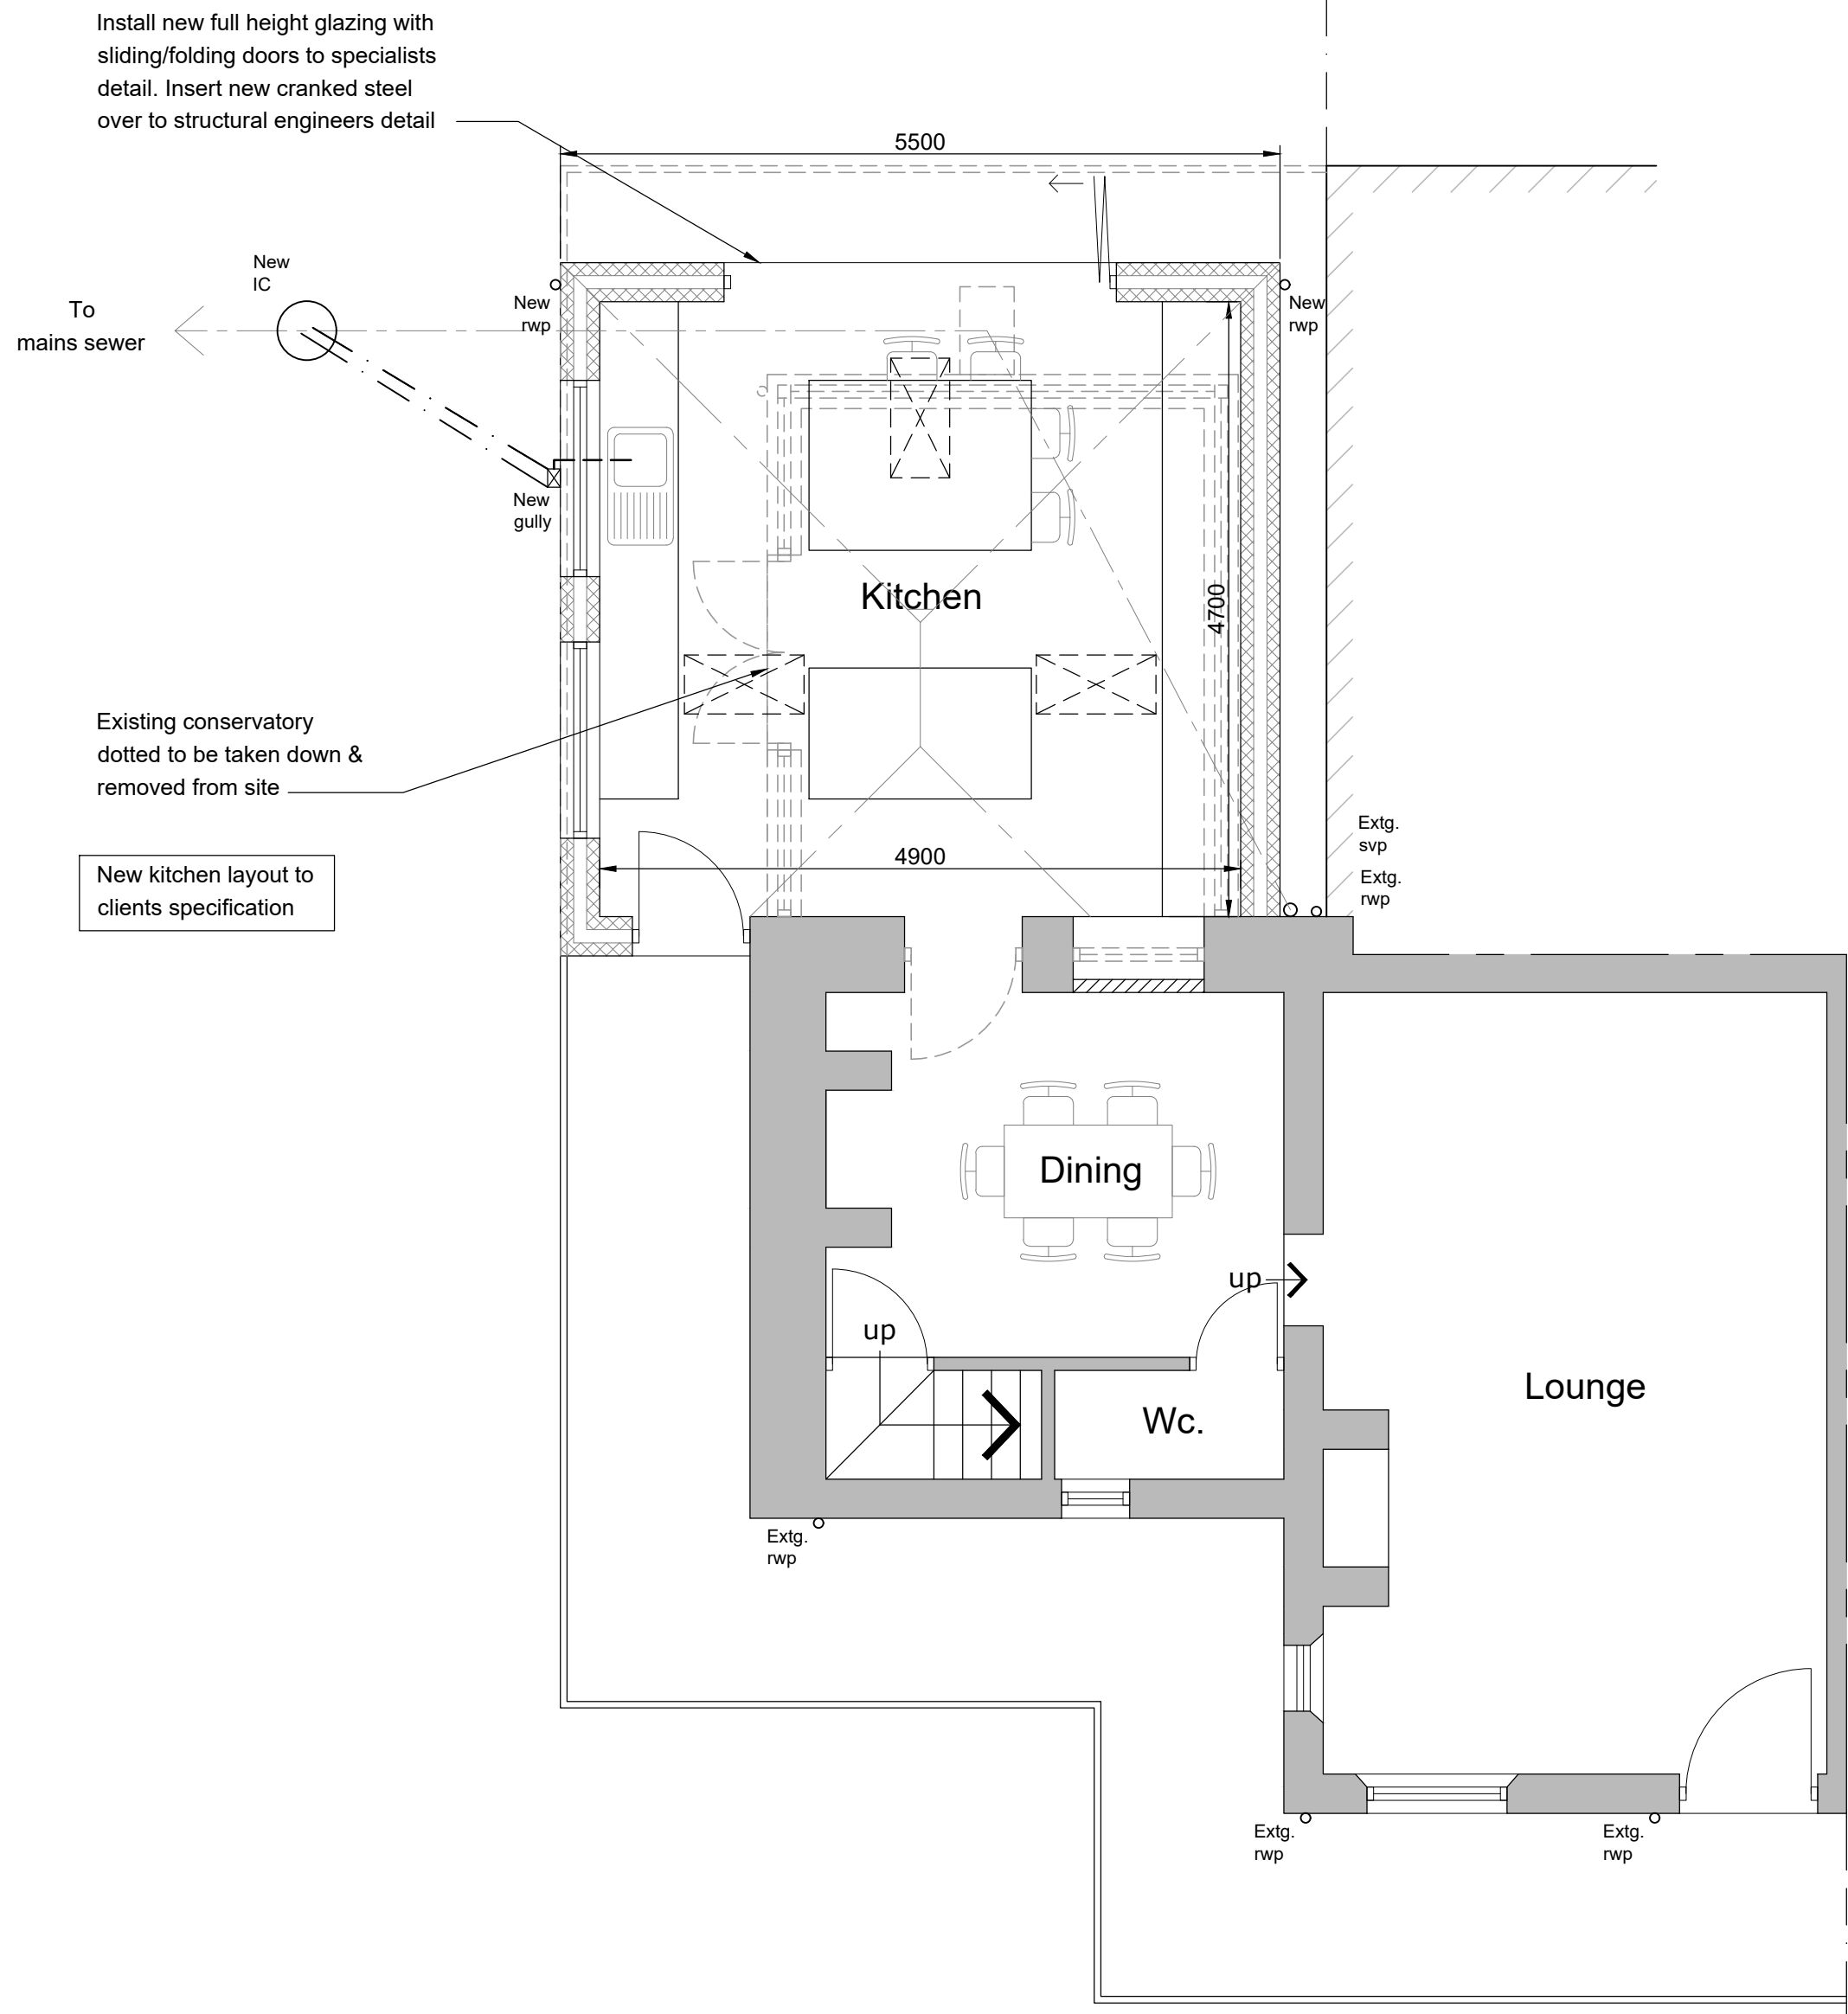

Proposed ground floor plan
Scale 1:50

Client	MR & MRS AMISON		
Project	PROPOSED ALTERATIONS & EXTENSION TO BRAMBLE COTTAGE, STANLEY MOSS LANE, ST9 9LH		
Title	EXISTING / PROPOSED PLANS		
Status	PLANNING PERMISSION		
Date	NOVEMBER 2021	Drawn	ME
Scale	@A1	AS SHOWN	Checked
Project No.	100-01A	Drawing No.	
			Rev
Copyright ©M&E Design Sol. 2019. All rights reserved.			