



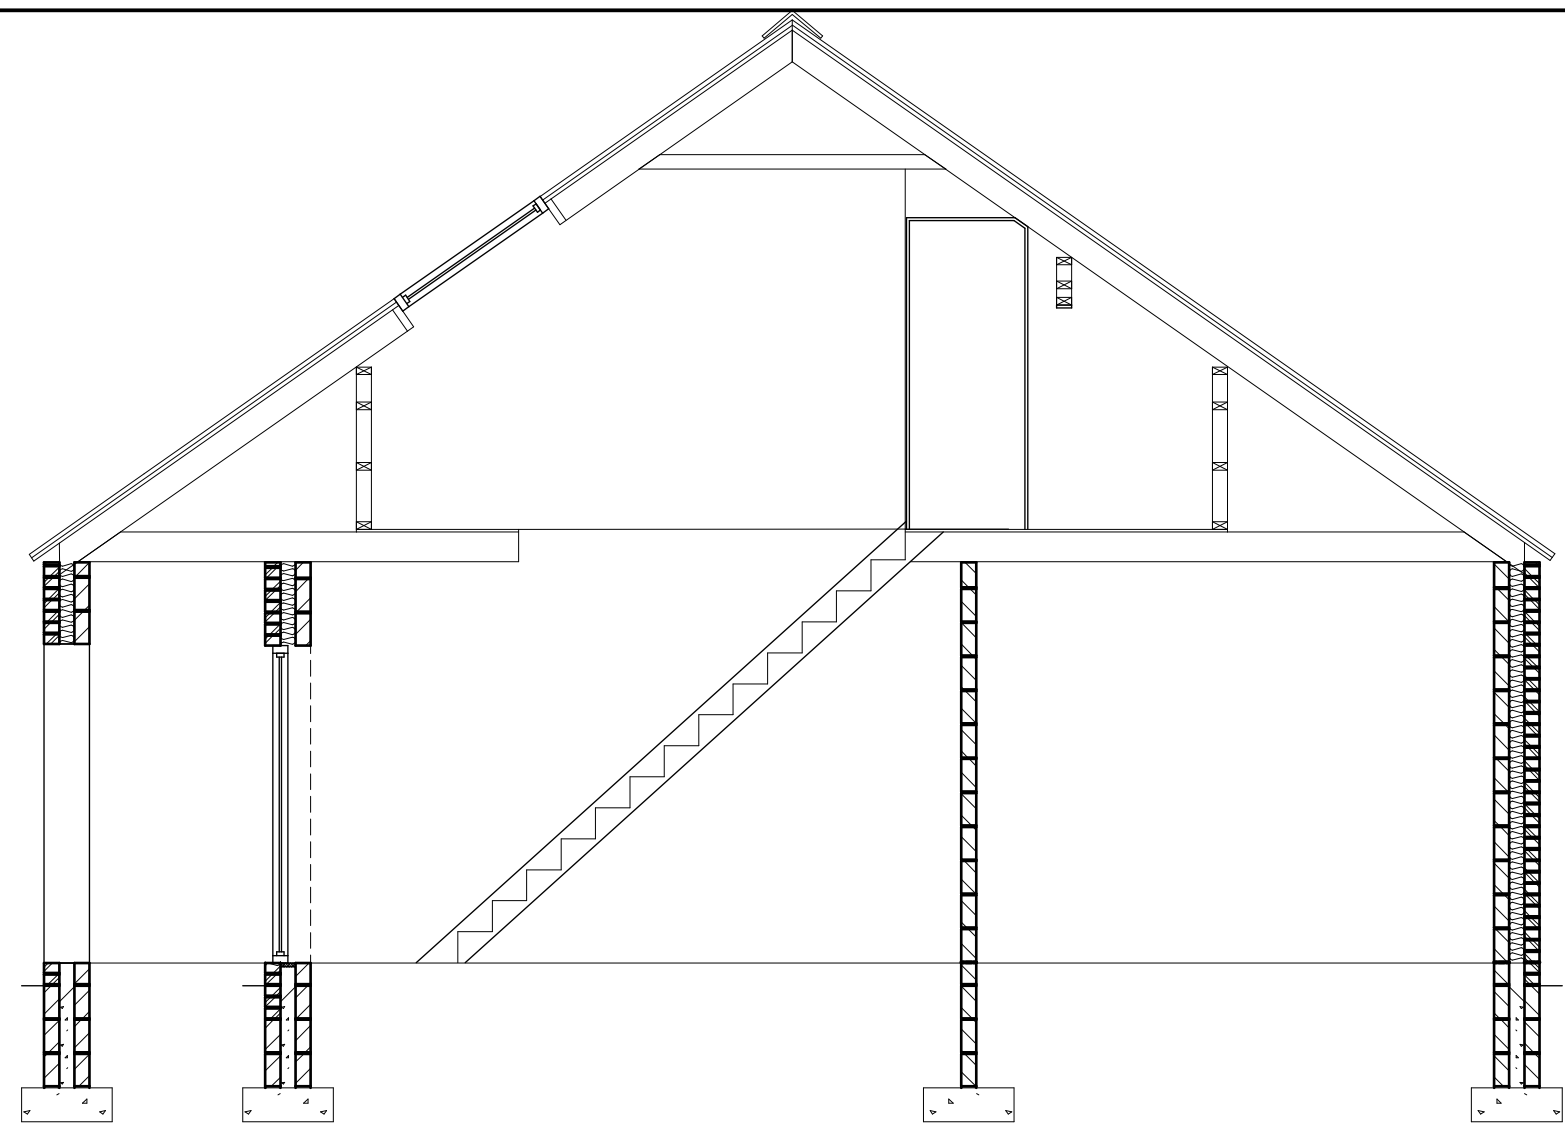


SECTION A - A

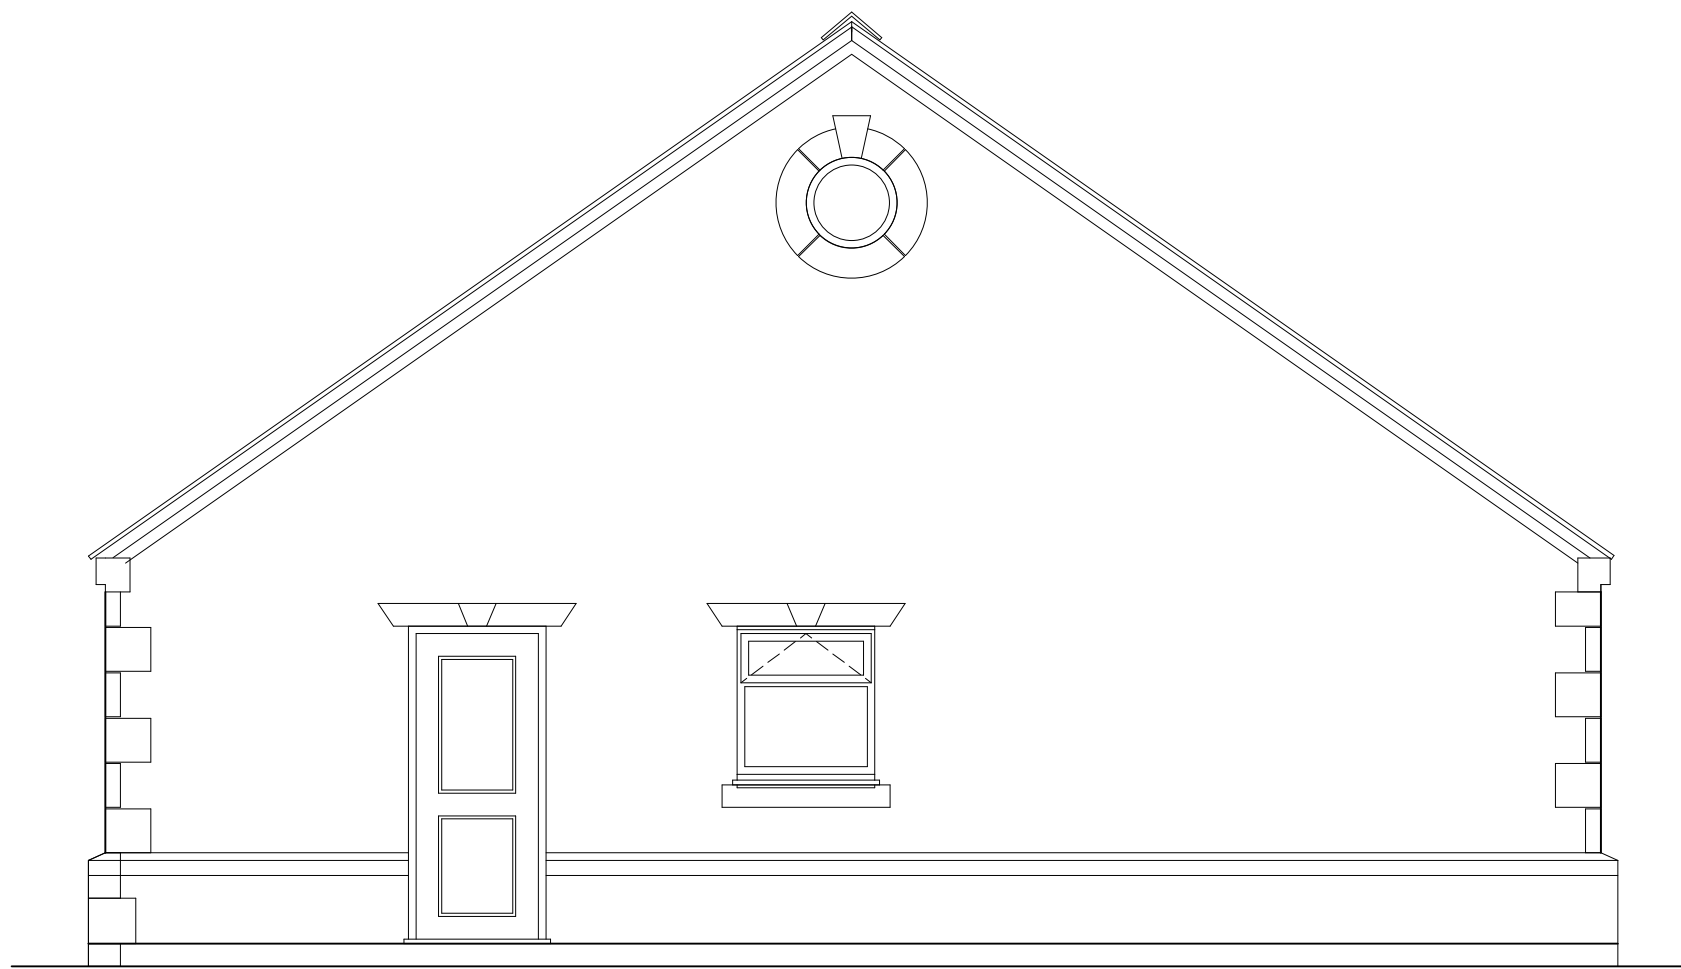

PROPOSED END ELEVATION (SOUTH)




PROPOSED REAR ELEVATION

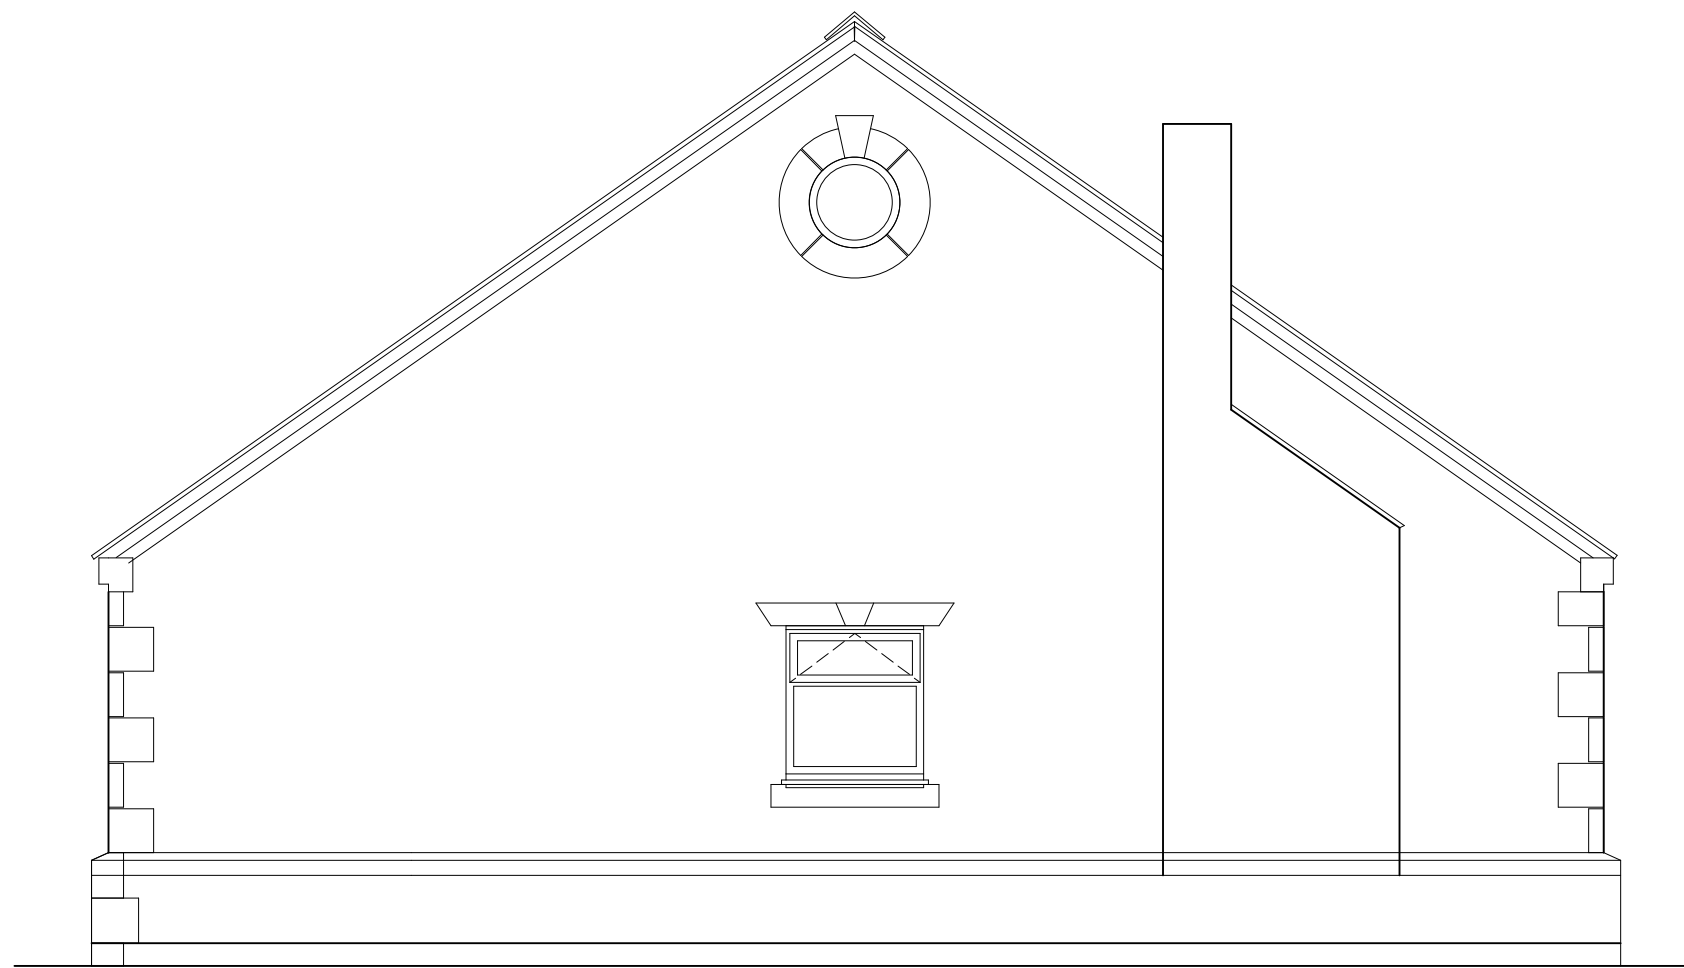


PROPOSED END ELEVATION (NORTH)




PROPOSED FRONT ELEVATION

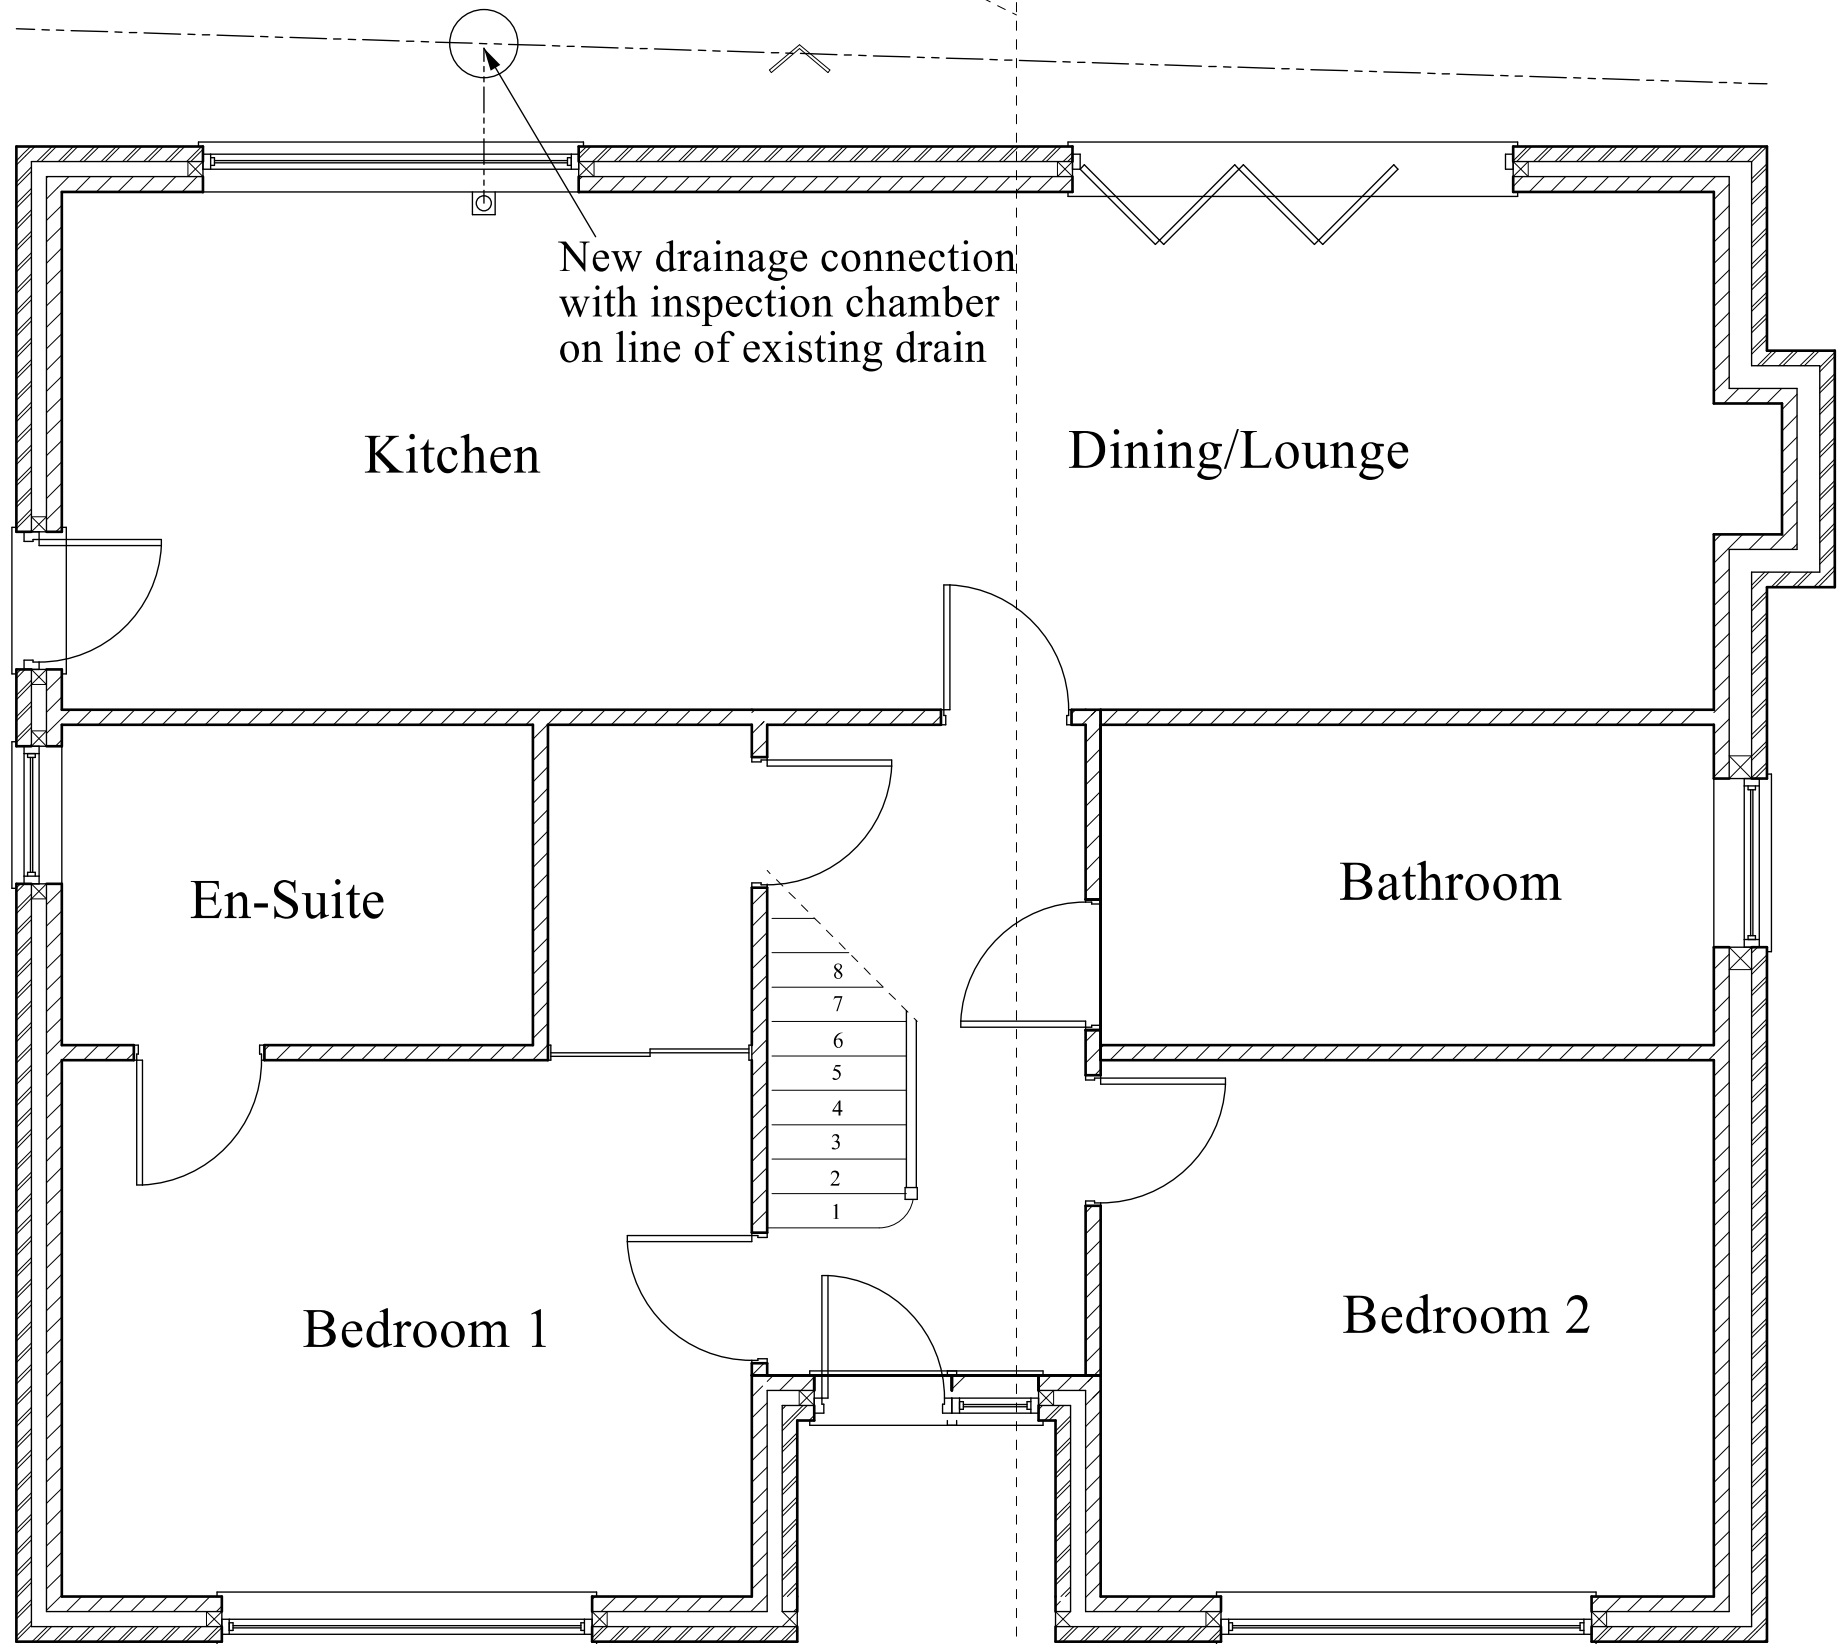

PROPOSED GROUND FLOOR PLAN

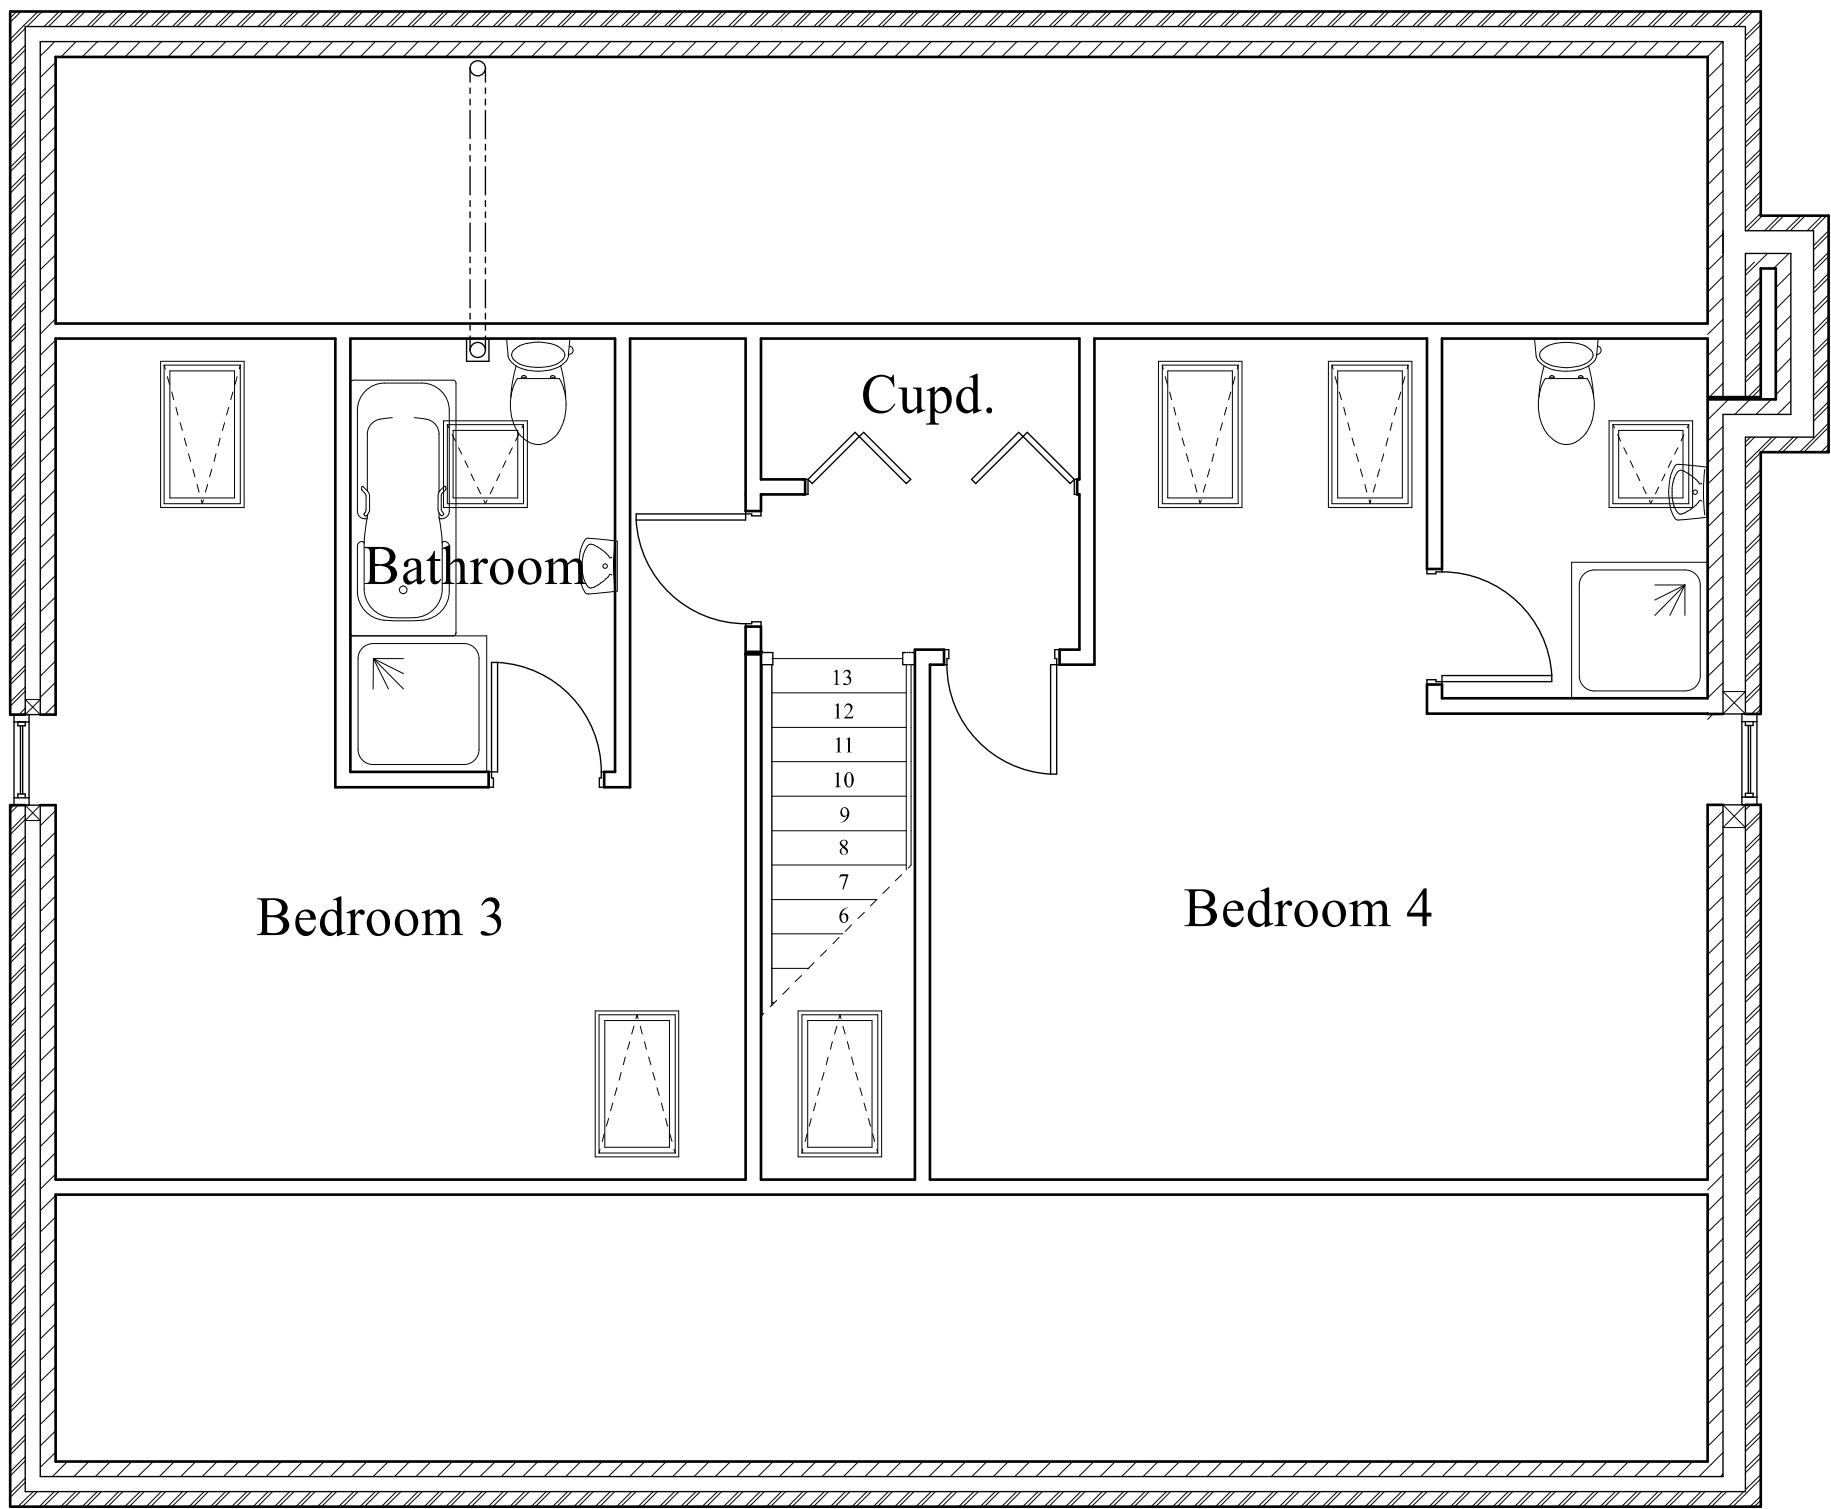

PROPOSED FIRST FLOOR PLAN

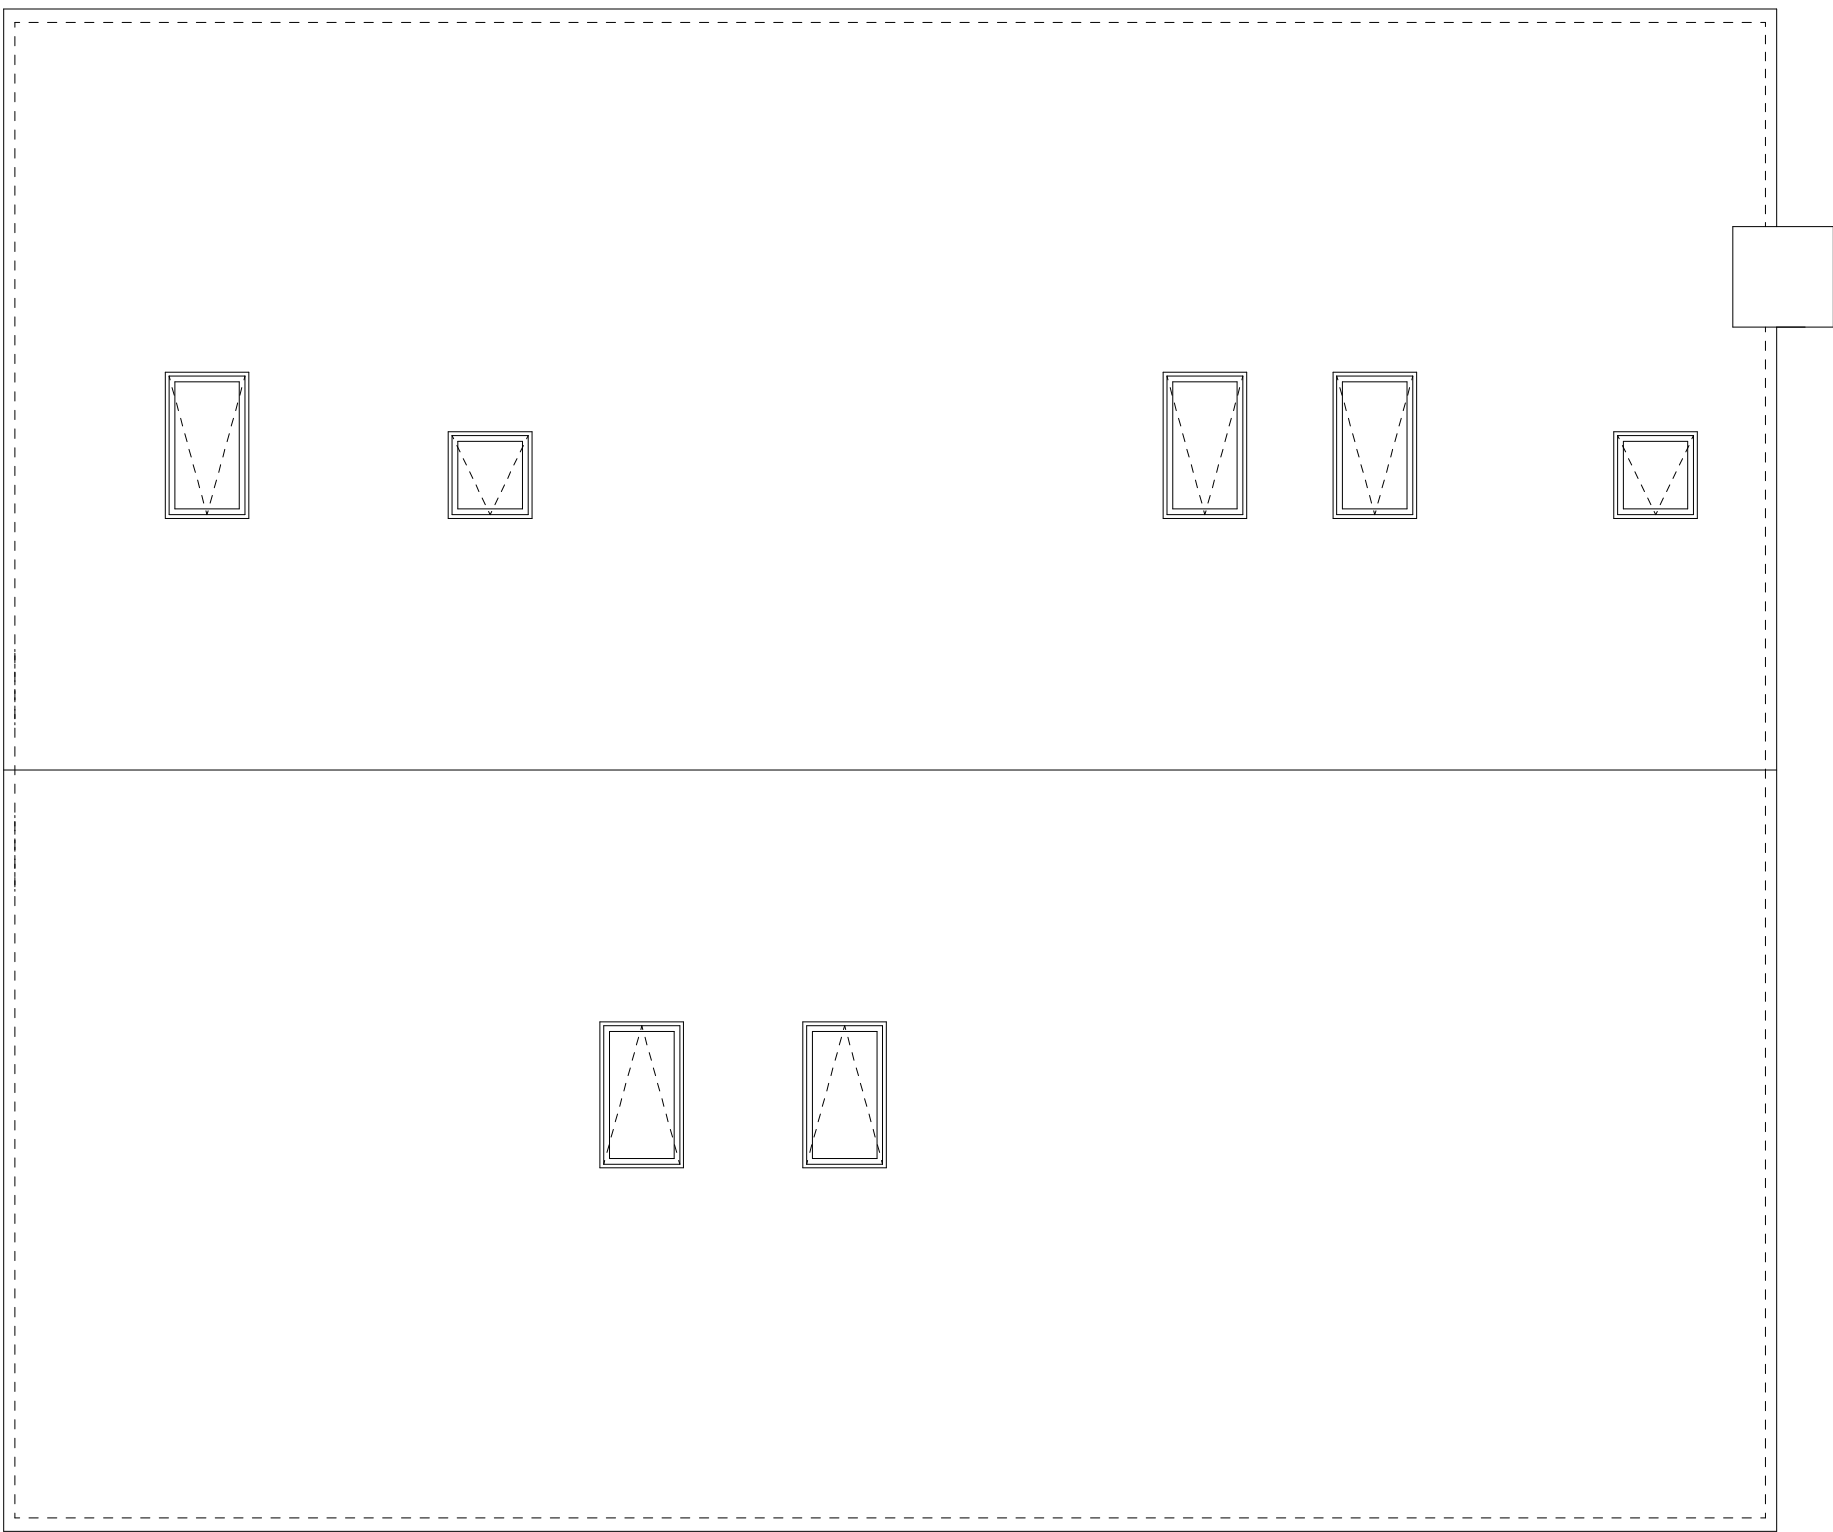

PROPOSED ROOF PLAN

- AMENDMENTS:
- A 15-12-2021 Amended to suit amended layout
 - B 05-04-2022 Layouts corrected
 - C 08-04-2022 Rooflights corrected on elevations

MR. J. REEVES

DATE MARCH 2021

PROPOSED ROOF SPACE CONVERSION

AT
4, MOSS CLOSE,
DILHORNE,
STOKE-ON-TRENT,
STAFFS. ST10 2QA

SCALES (at A1):
PLANS 1:50
ELEVATIONS 1:50
SECTION 1:50

DRAWN BY:

MALCOLM SALES
QUANTITY SURVEYORS, DESIGNERS
& BUILDING COST CONSULTANTS
CHURCHILL SUITE,
LULWORTH HOUSE,
51, HIGH STREET,
CHEADLE, STOKE-ON-TRENT,
STAFFS. ST10 1AR
TEL: 01538 757233
MOB: 07889 225437
E-MAIL: Malcolm.sales@salesqs.co.uk

AS PROPOSED

FOR PLANNING APPLICATION

DRAWING NR. 2112/02/02/C