
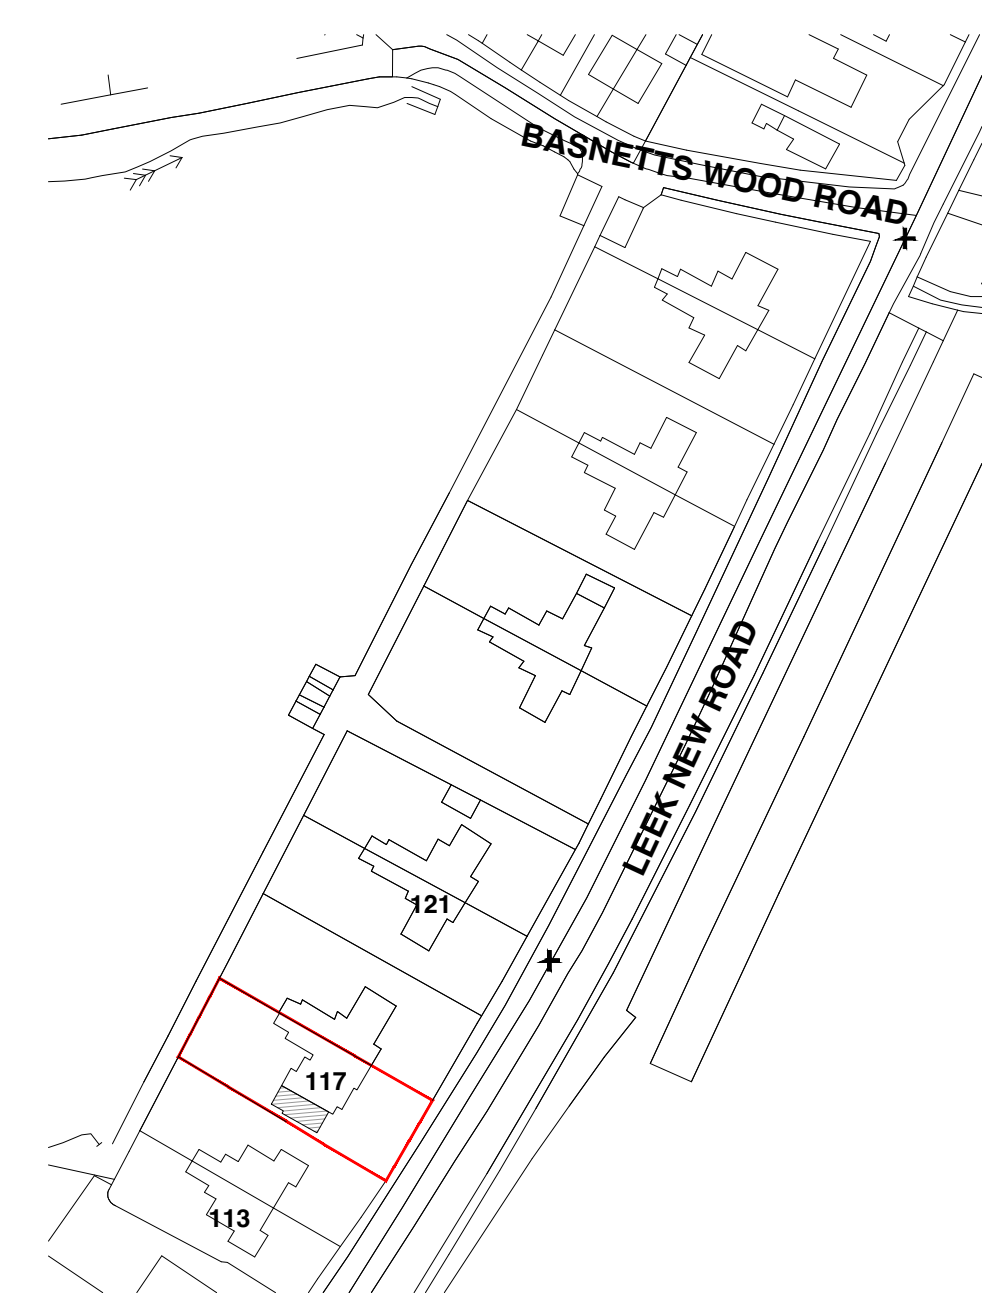
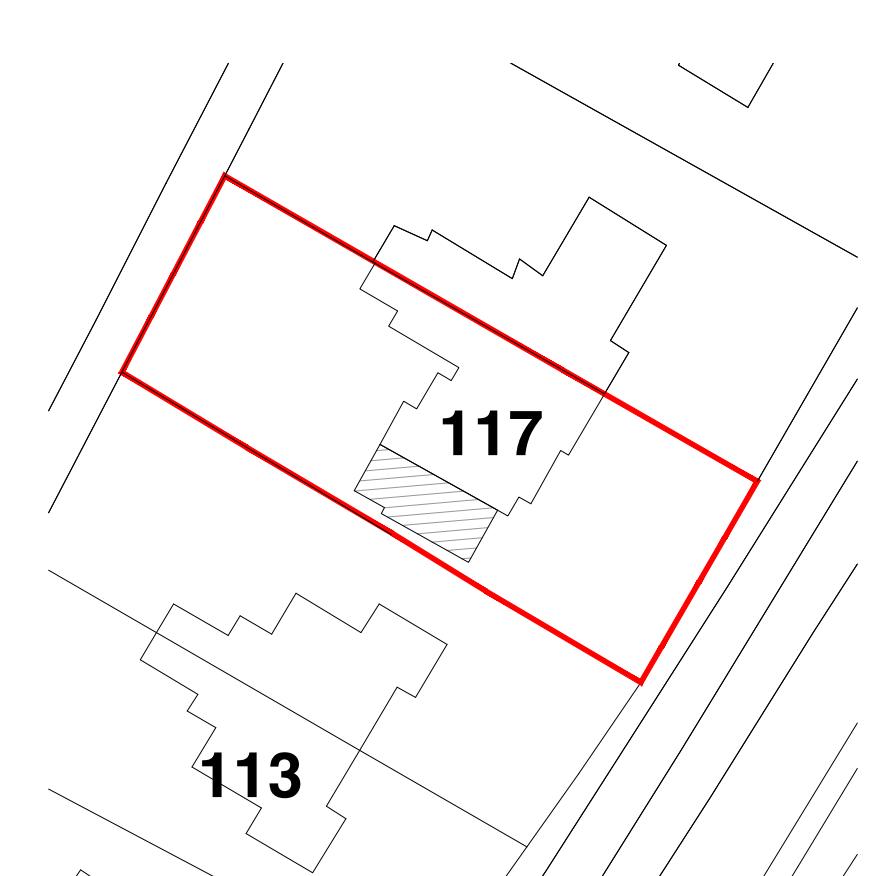
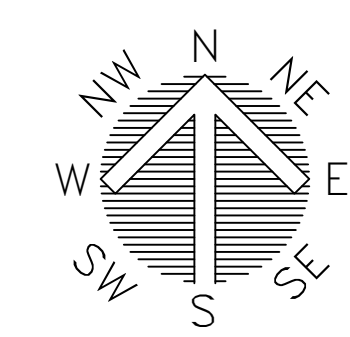


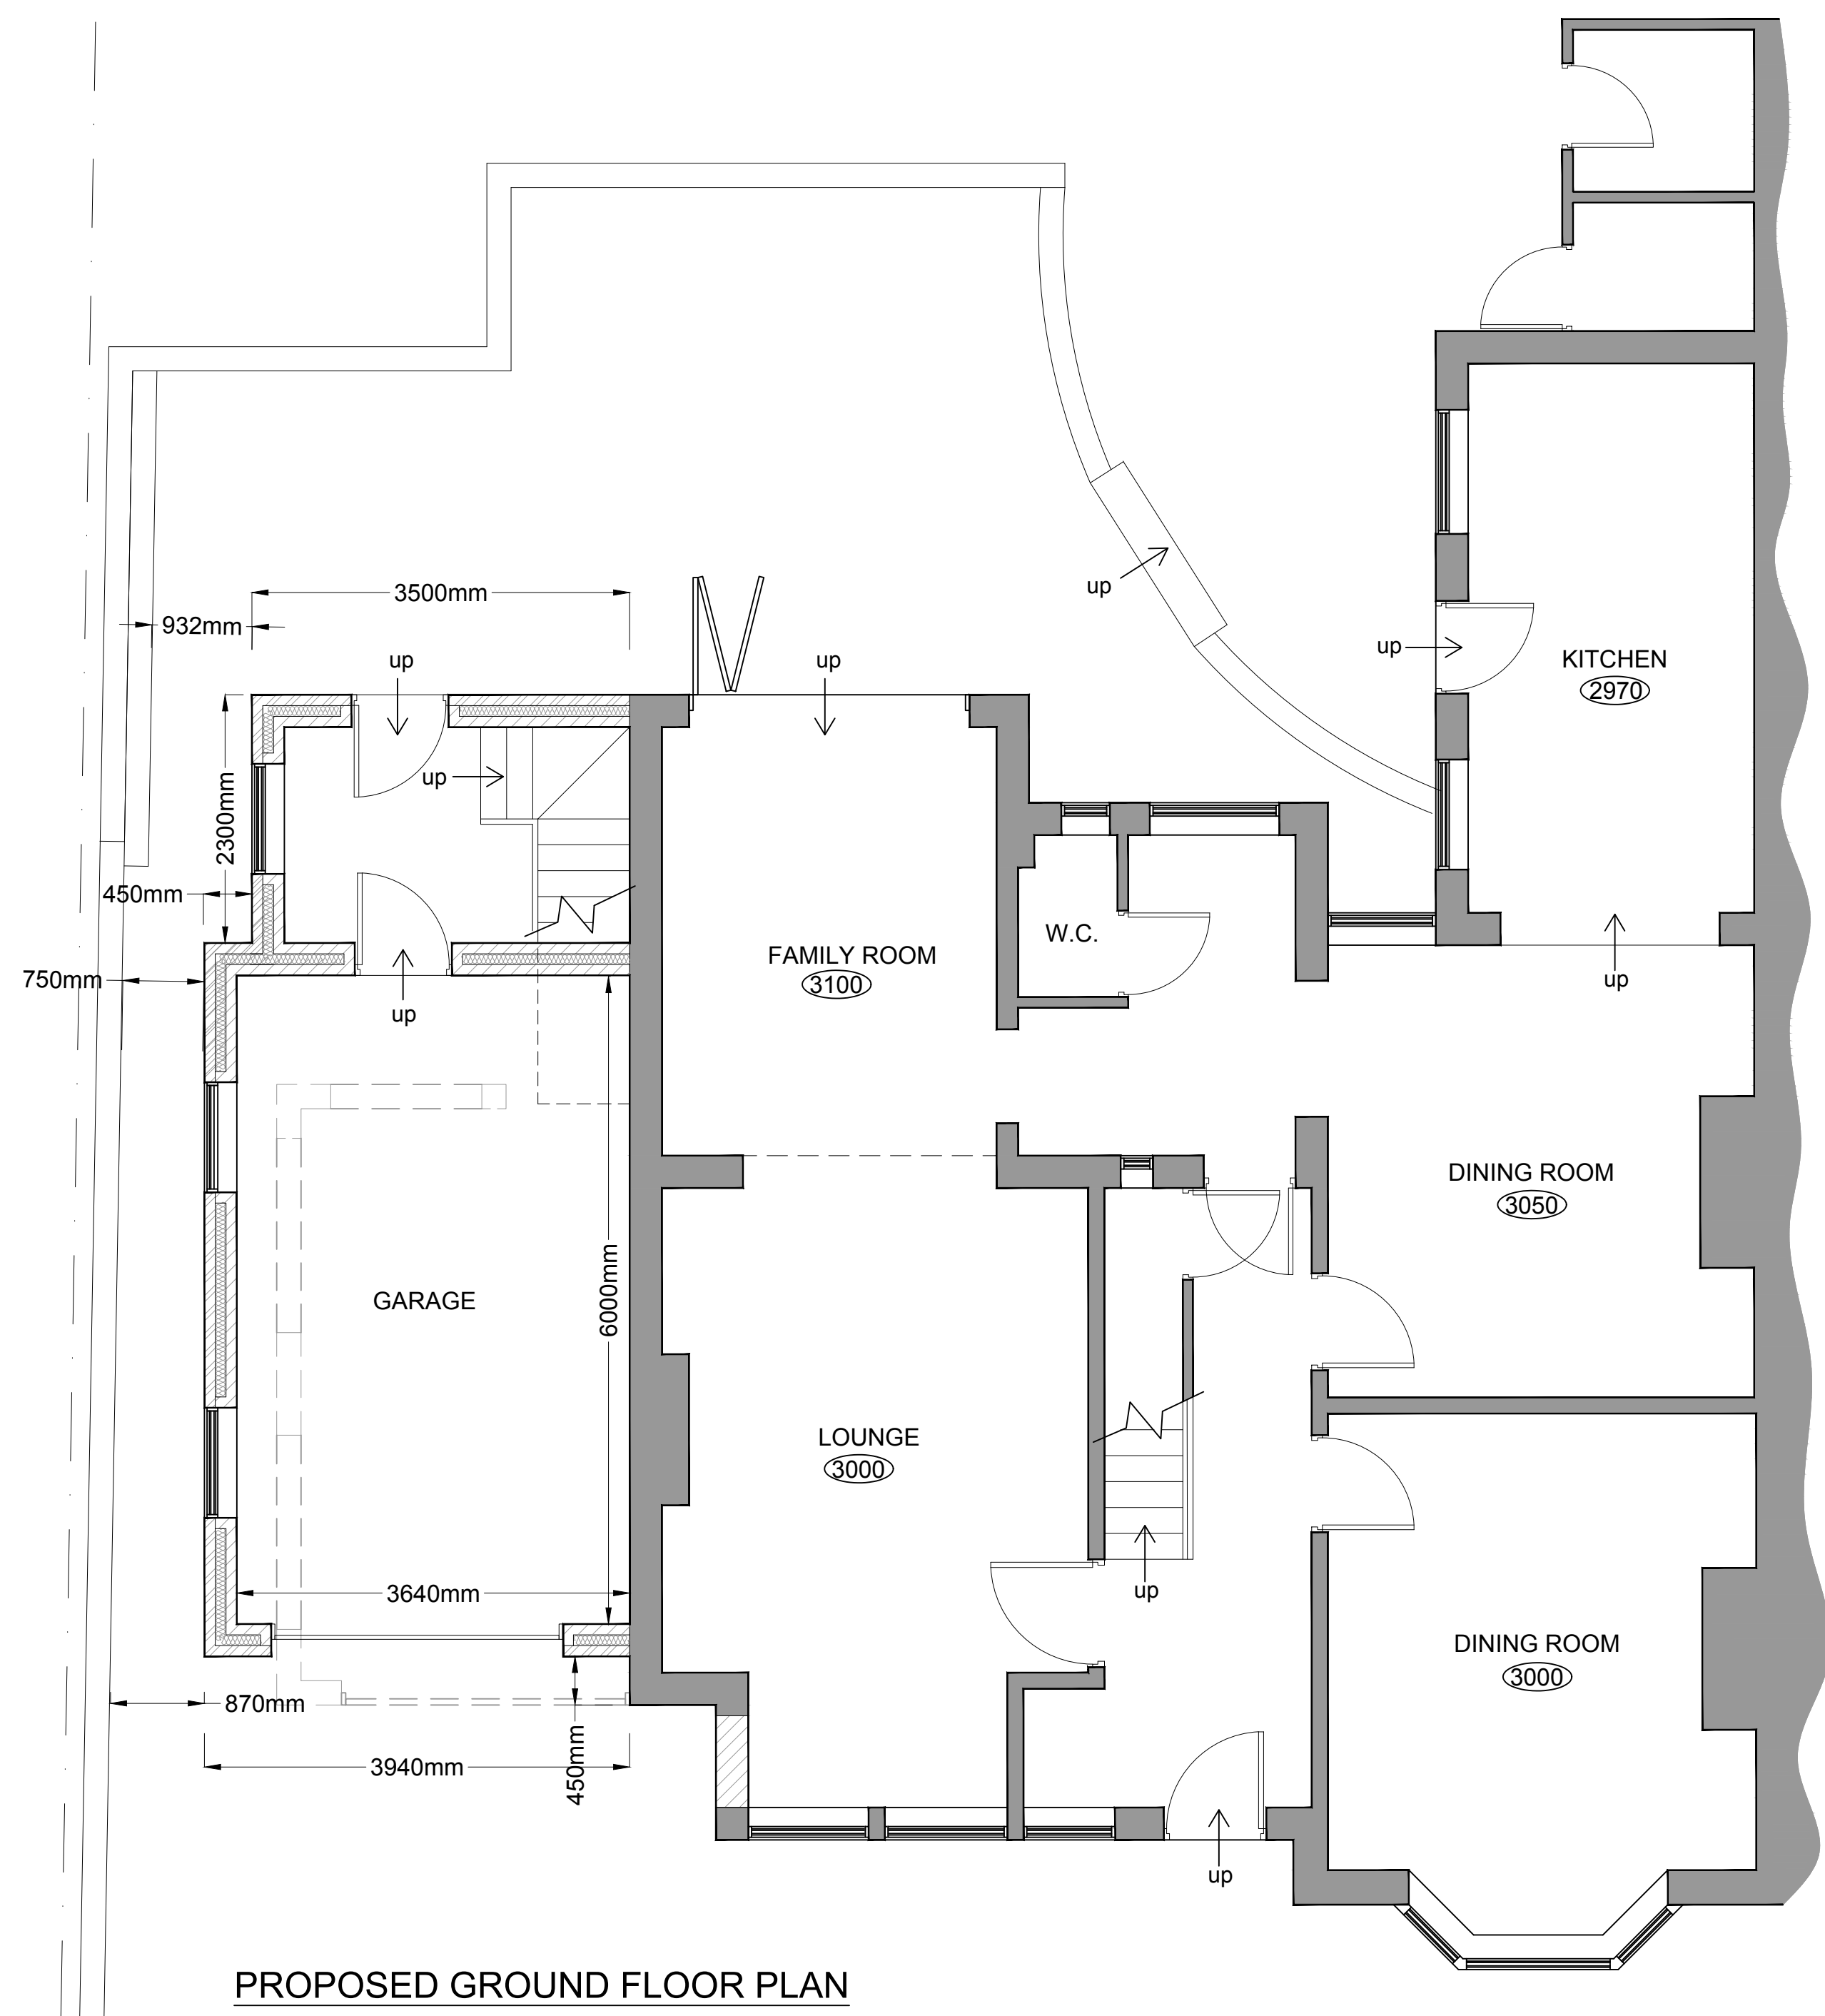

FOREFRONT
DEVELOPMENT CONSULTING

4 Ridge House, Ridge House Drive, Festival Park, S.O.-T. ST1 5SJ
Office 01782 216912 WWW.FOREFRONTDC.COM

CLIENT

MR & MRS L TAYLOR

PROJECT

Proposed demolition of existing Garage and erection of two storey side extension at 117 Leek New Road, Stockton Brook, Stoke-on-Trent, Staffs. ST9 9NJ

TITLE

Proposed Floor Plans
Crown copyright and Ordnance Survey 0100031673

SCALE DRAWN

1:50 @ A1 ATG

DRG NO. DATE

21-LT-03 02 / 04 / 21

REV.	DESCRIPTION	DATE
A	General revisions	11-04-22

The contents of this drawing are the copyright of Forefront Development Consulting Ltd