



52 Parkway
Trentham
Stoke-On-Trent
Staffordshire
ST4 8AG

tel: 07974 243439

www.kadarchitectural.co.uk
jon@kadarchitectural.co.uk

Copyright
KAD Architectural Design & Surveying Services.
This drawing and the designs depicted may not be reproduced in whole or in part without the prior written permission of KAD Architectural Design & Surveying Services




EXISTING FRONT ELEVATION
scale 1:100





EXISTING SIDE ELEVATION
scale 1:100




EXISTING REAR ELEVATION
scale 1:100

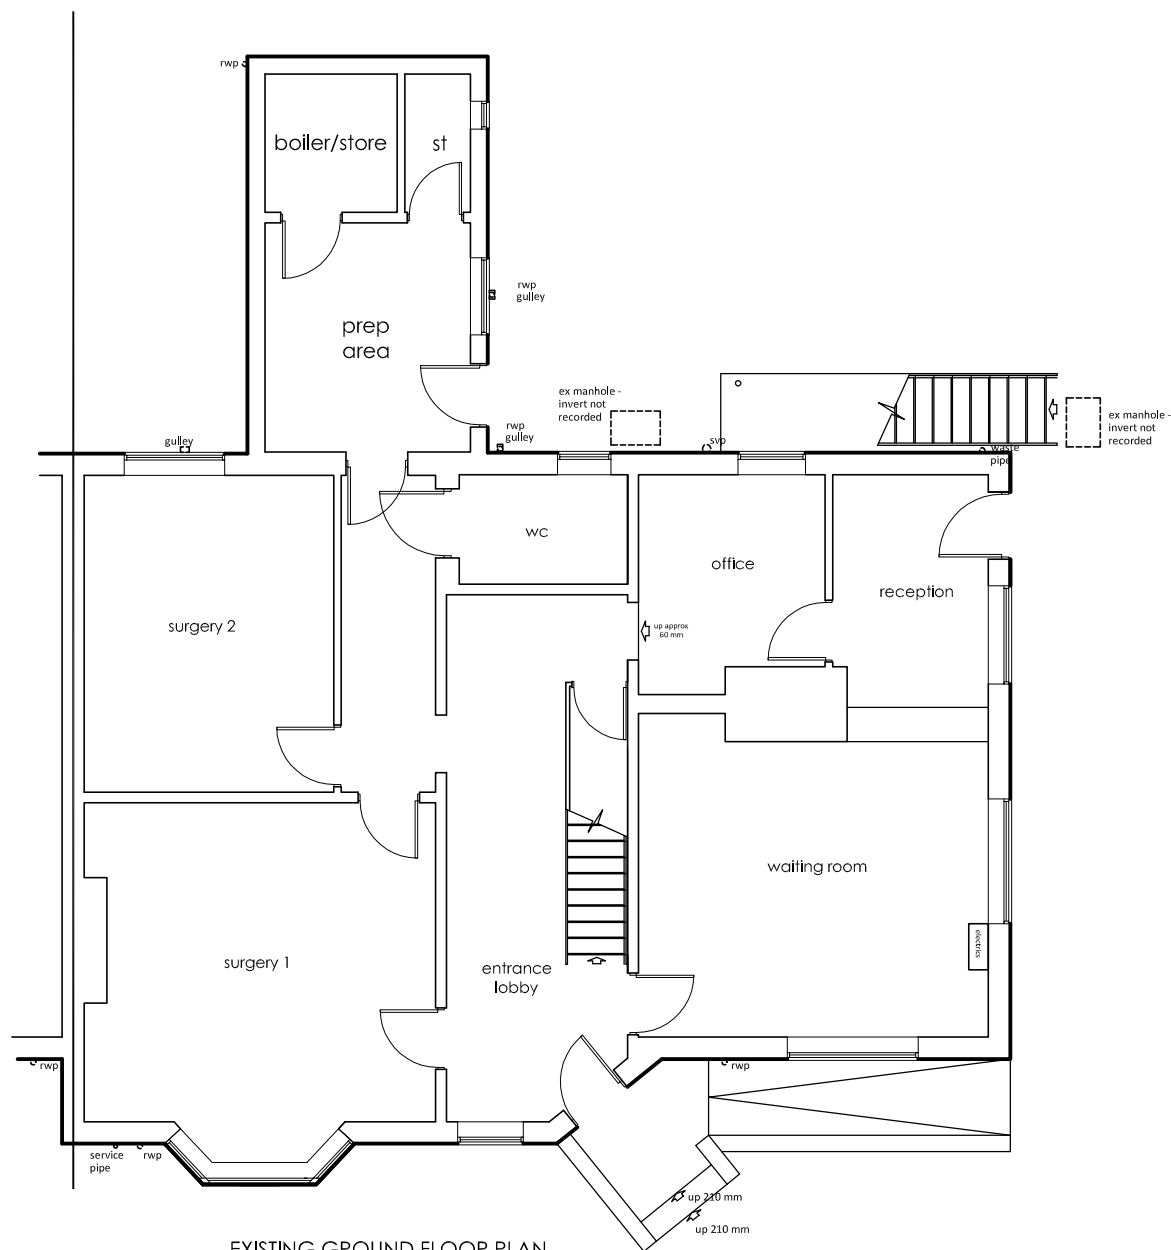


EXISTING GROUND FLOOR PLAN
scale 1:100

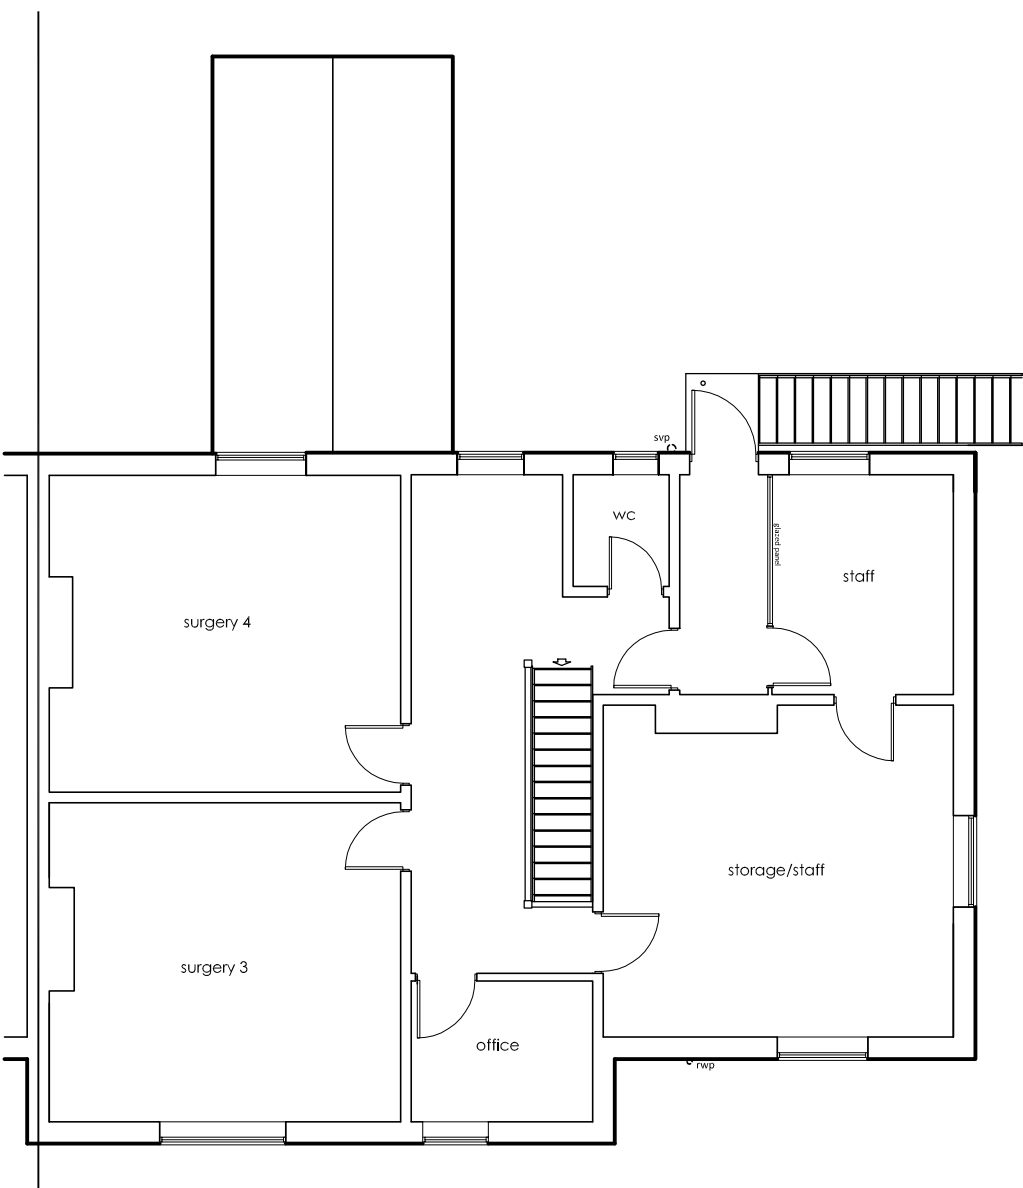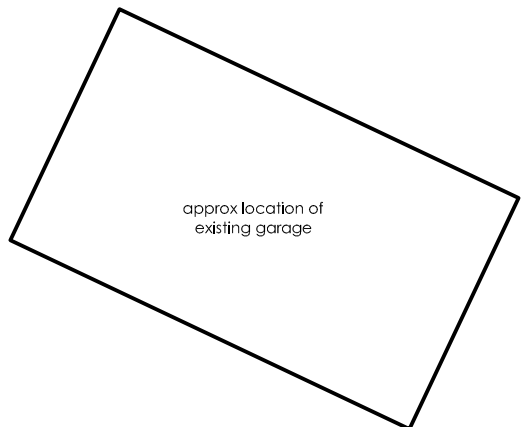

EXISTING FIRST FLOOR PLAN
scale 1:100

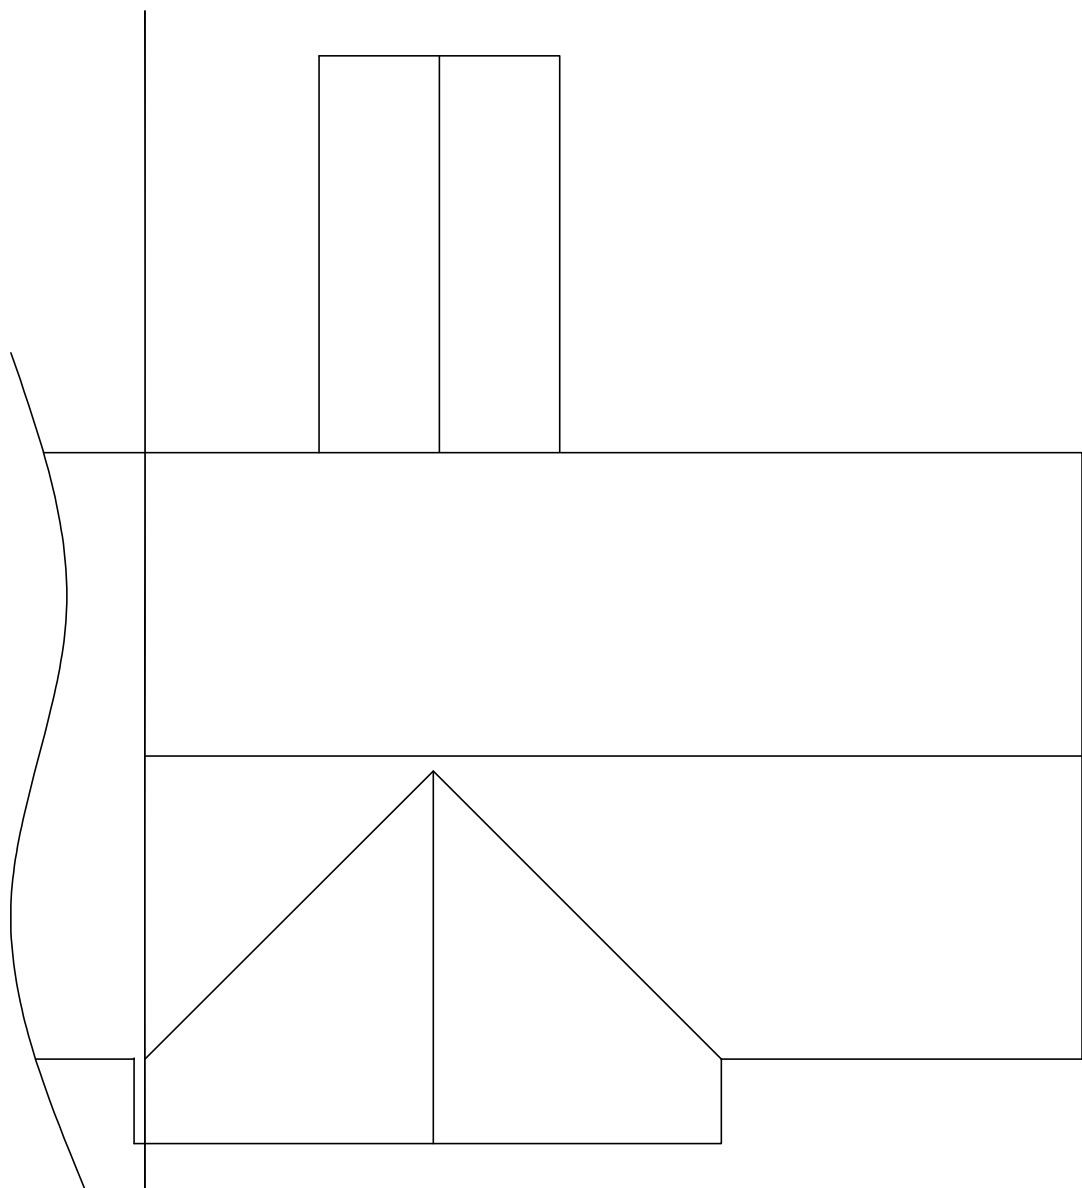

EXISTING ROOF PLAN
scale 1:100

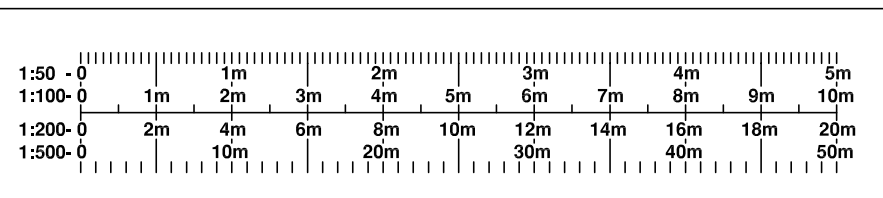

THE PARTY WALL ACT 1996 - The Client's attention is drawn to the Party Wall Act 1996 which requires notification and agreement to be made with adjoining owners, where the building owner undertakes any building works on, adjacent to or near to the party wall line between the properties, the Client shall ensure that all legal obligations in this regard are complied with.

REVISIONS & PUBLICATION DATES

**Planning & Building Regulation
Purposes Only**

PROJECT NUMBER / DRAWING NUMBER

2564/22/02

CLIENT
Dr E Noble
The Avenue Dentistry
2 The Avenue
Cheadle
Stoke On Trent
ST10 1EG

DRAWING TITLE

Existing Details

FIRST PUBLICATION DATE
April 2022

Jon Bennett

SCALE:-

1:100

printed @ A1

PROJECT

Proposed Extension at
The Avenue Dentistry
2 The Avenue
Cheadle
Stoke On Trent
ST10 1EG