




03 SITE PLAN

1:500




04 COURTS PLAN

1:100

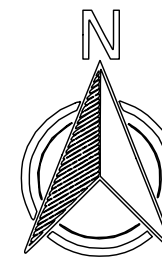 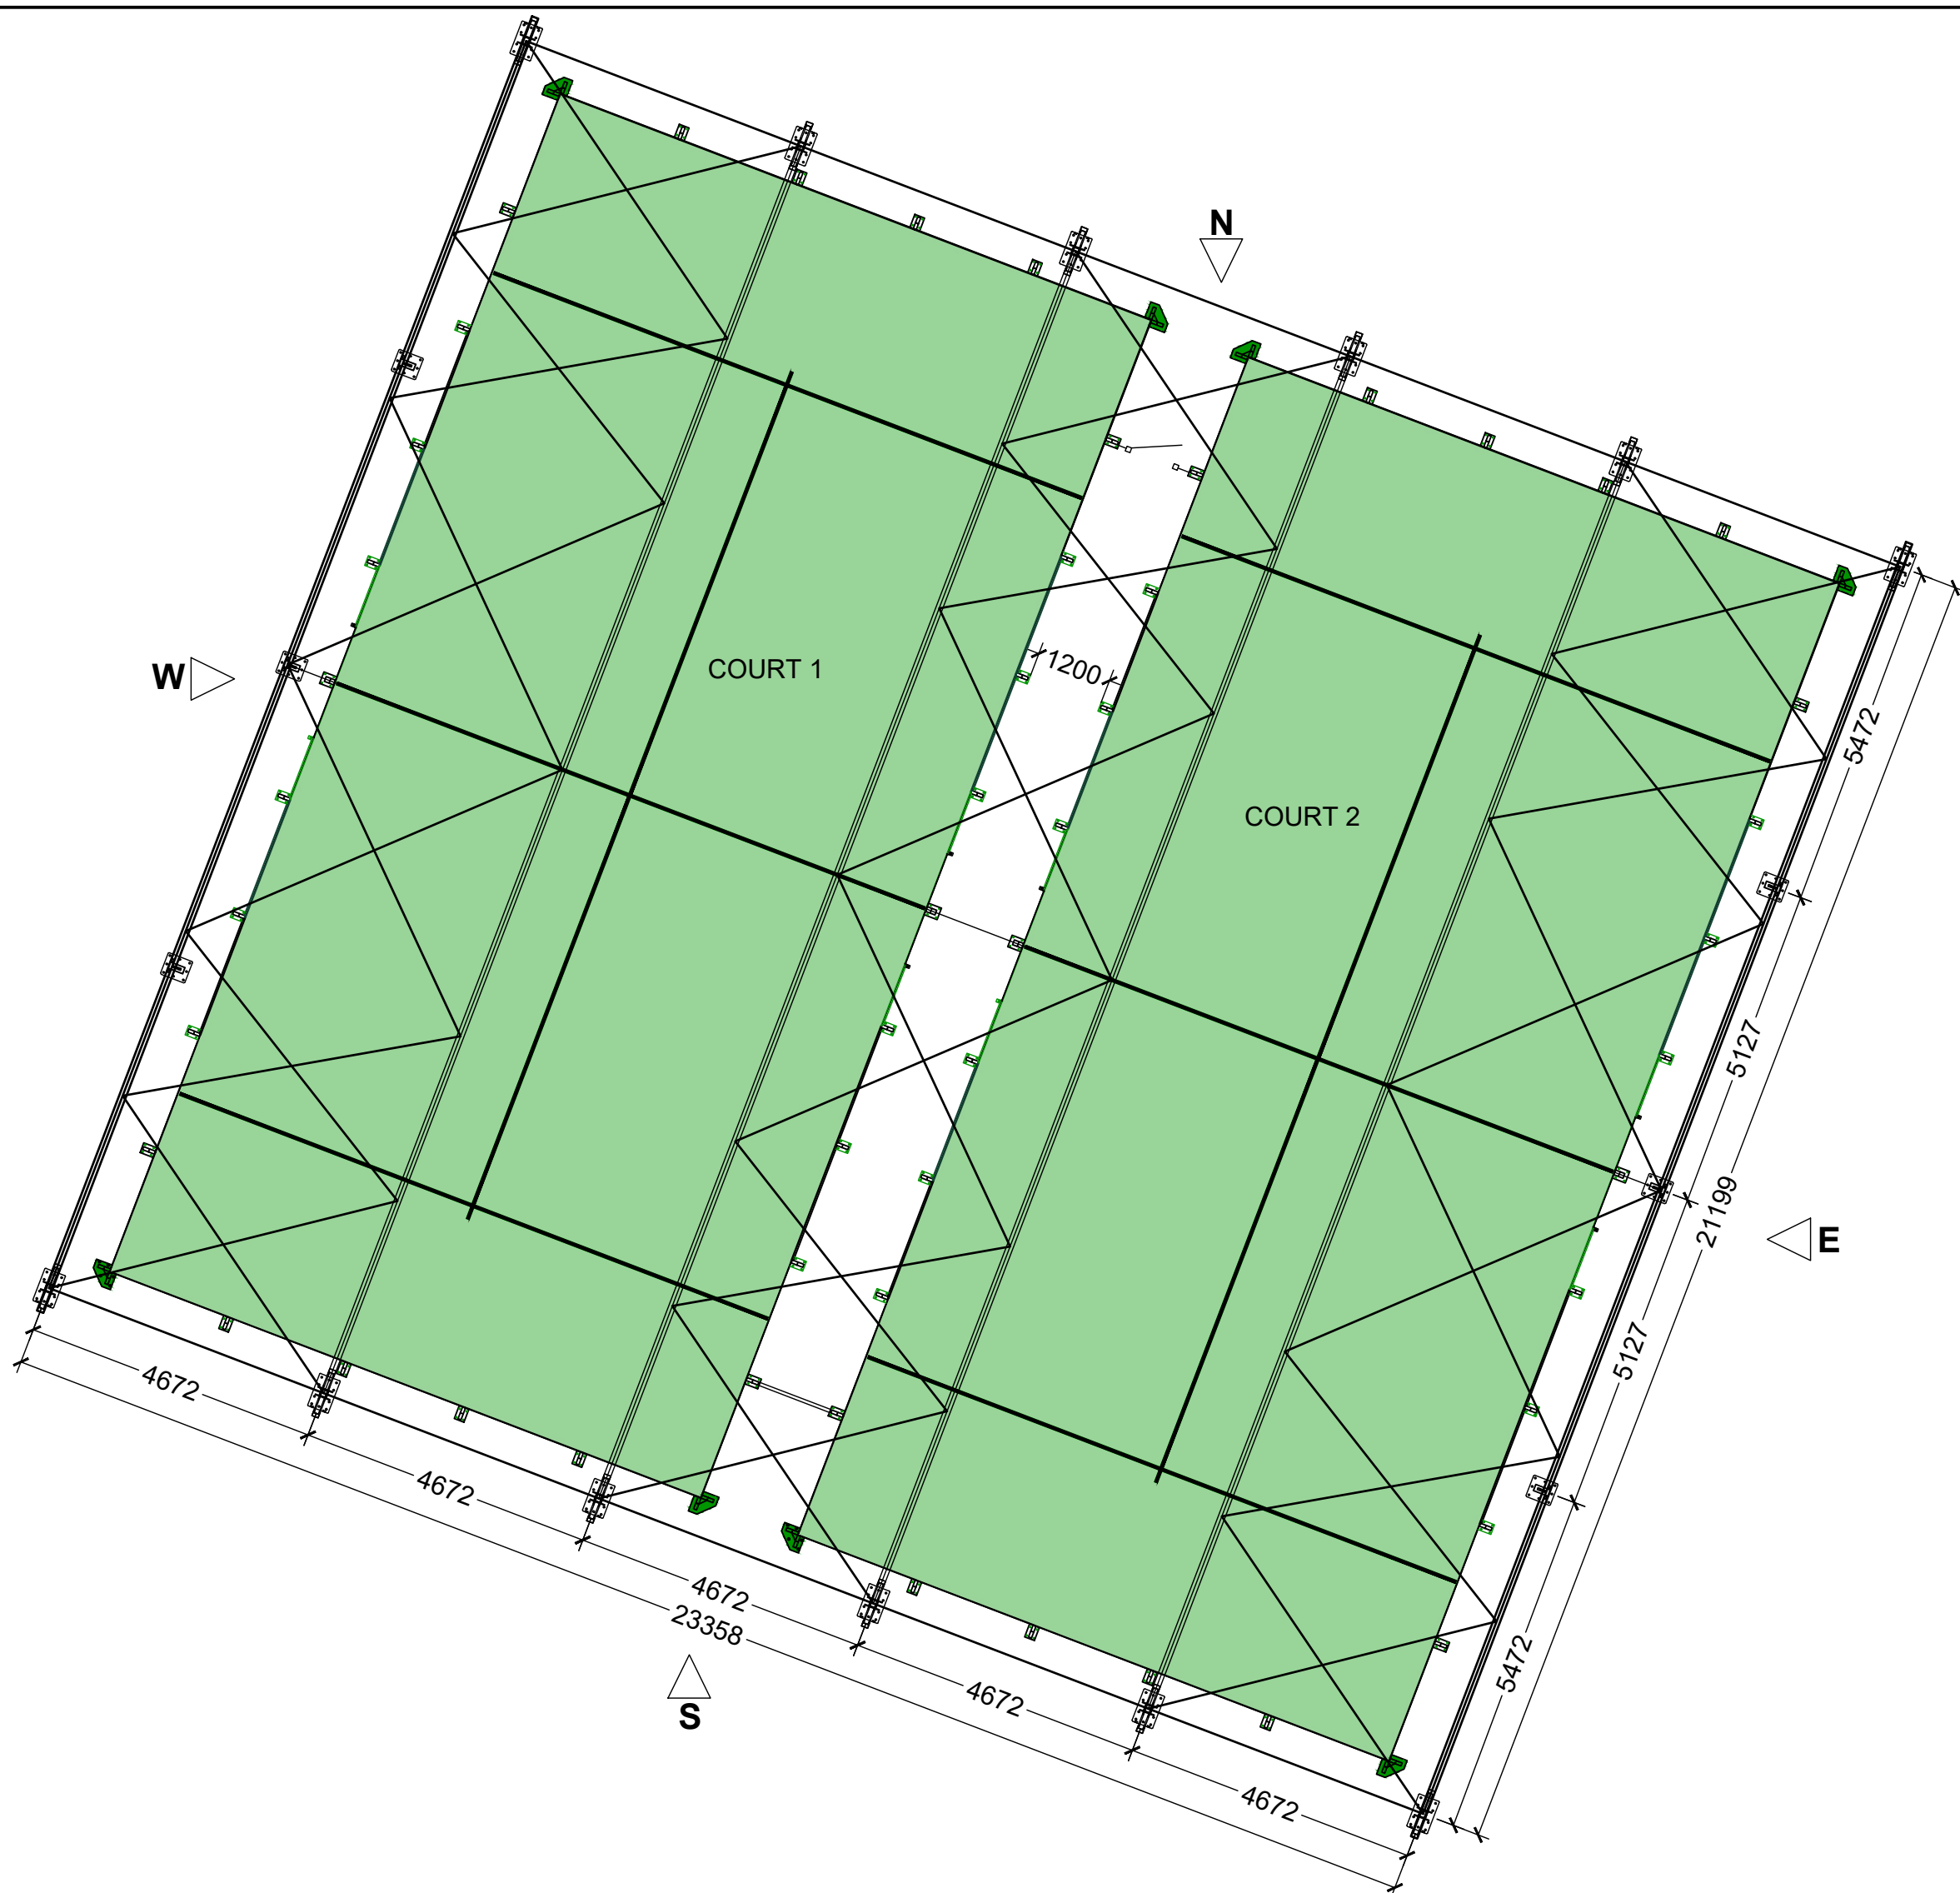

07 EAST ELEVATION


1:100

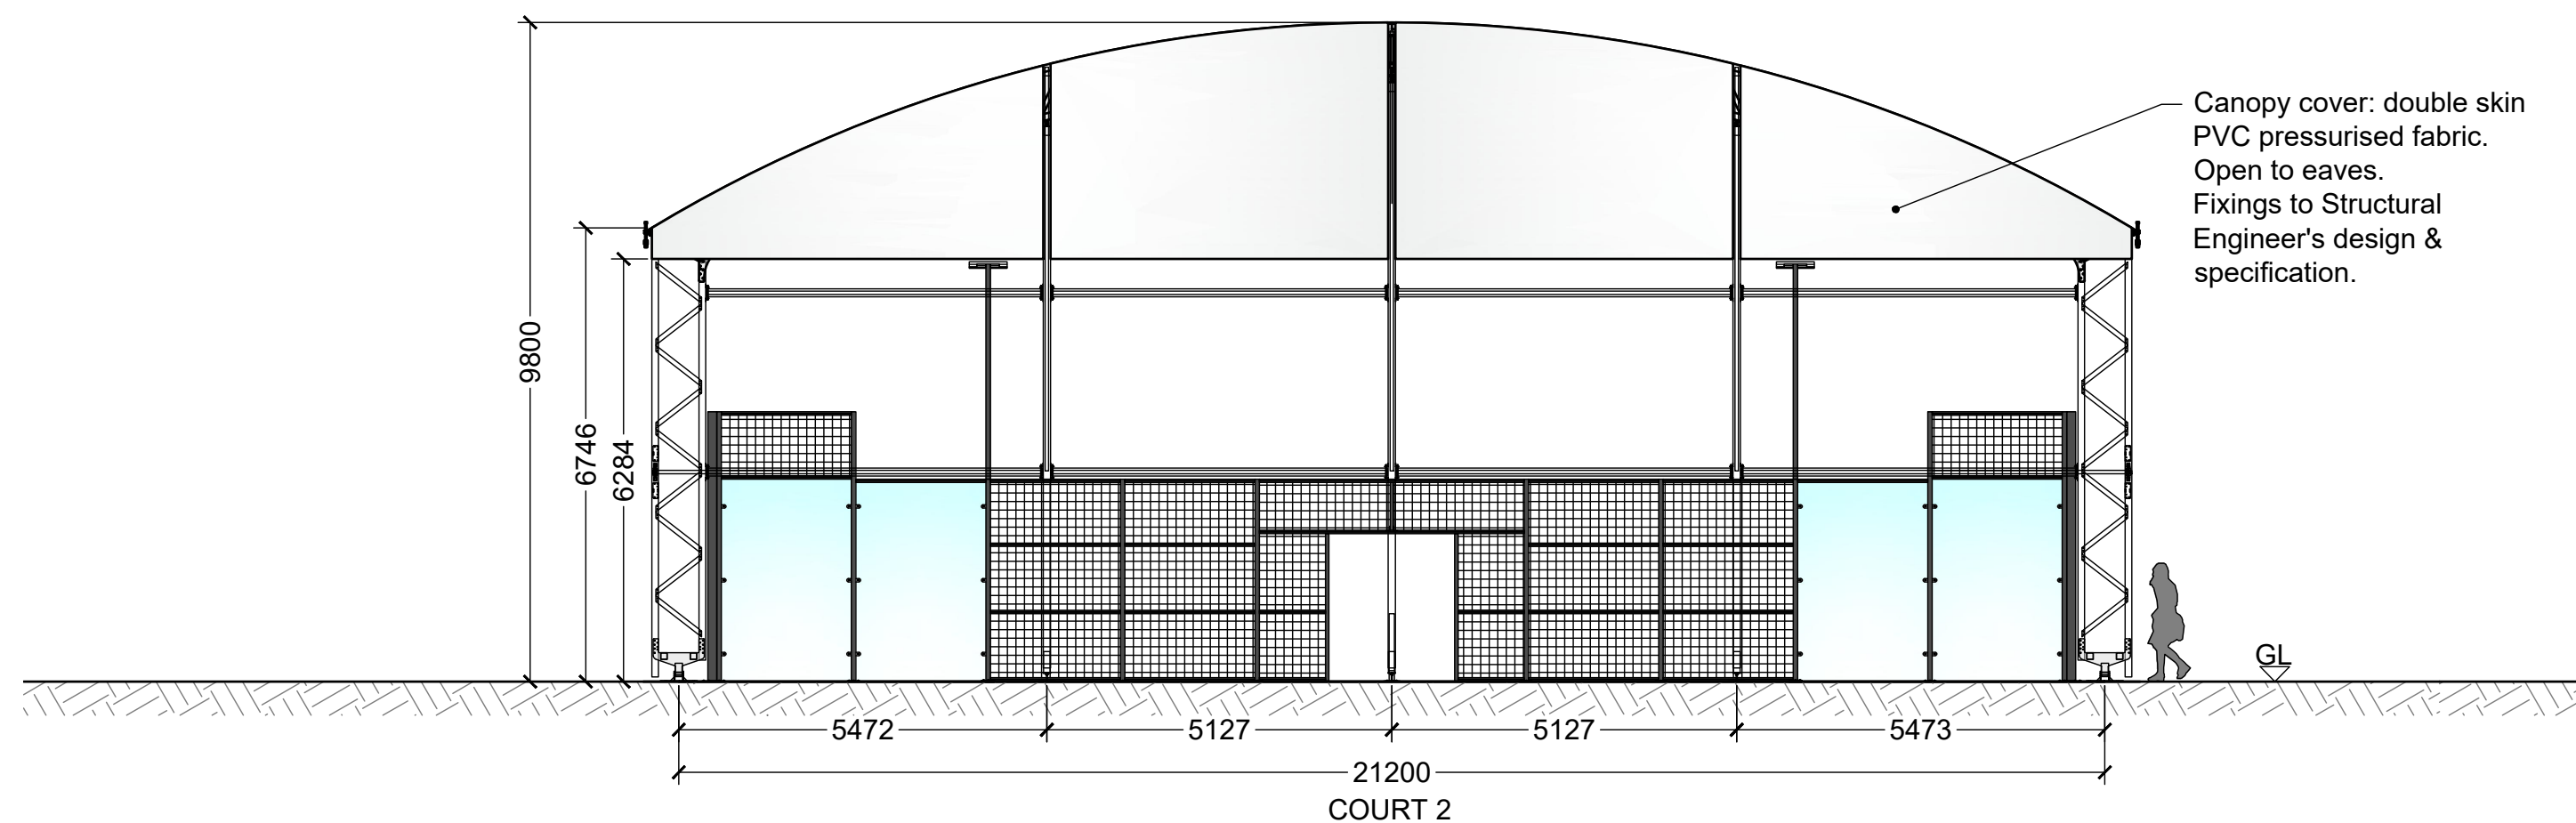

Canopy cover: double skin
PVC pressurised fabric.
Open to eaves.
Fixings to Structural
Engineer's design &
specification.

08 WEST ELEVATION

1:100

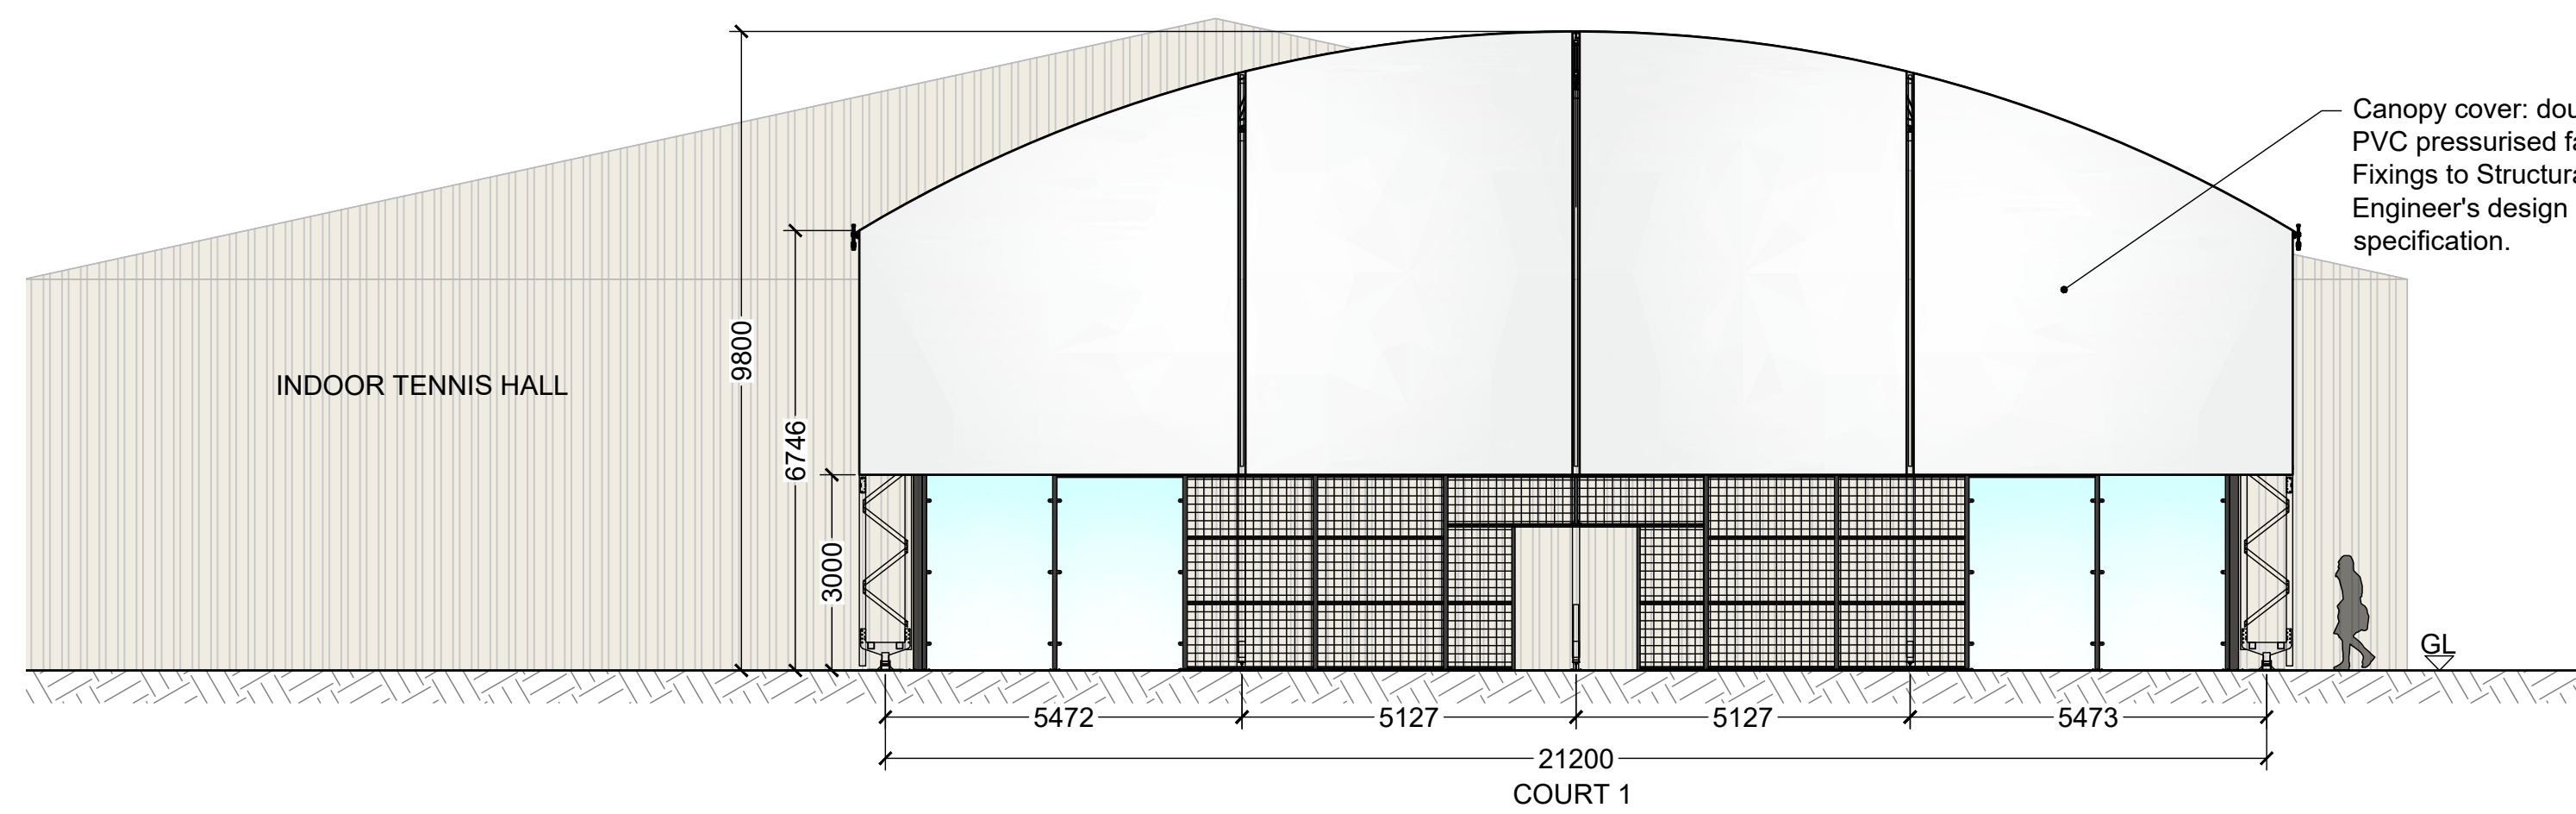

Canopy cover: double skin
PVC pressurised fabric.
Fixings to Structural
Engineer's design &
specification.

NOTES

Canopy design based on Okatent
Backspin 5.

C	Update canopy & reduce height to 9.8m	LS	29.03.22
REV:	DESCRIPTION:	BY:	DATE:
STATUS:	PLANNING		
CLIENT:	Game 4 Padel		
SITE:	Draycott Sports Centre		
TITLE:	ELEVATION - E&W		
SCALE AT A1:	DATE:	DRAWN:	CHECKED:
1:100	26.05.21	LS	AP
PROJECT No:	DRAWING No:	REVISION:	
2101-09	005	A	

PADEL TECH

Head office
Unit 12, 4-5 Lochside Way, Edinburgh, EH12 9DT
+44(0)131 581 8683

Southern office
Suite 3, Lake View House, Wilton Drive, Tournament Fields,
Warwick, CV34 6RG
+44(0)1926 679 586