


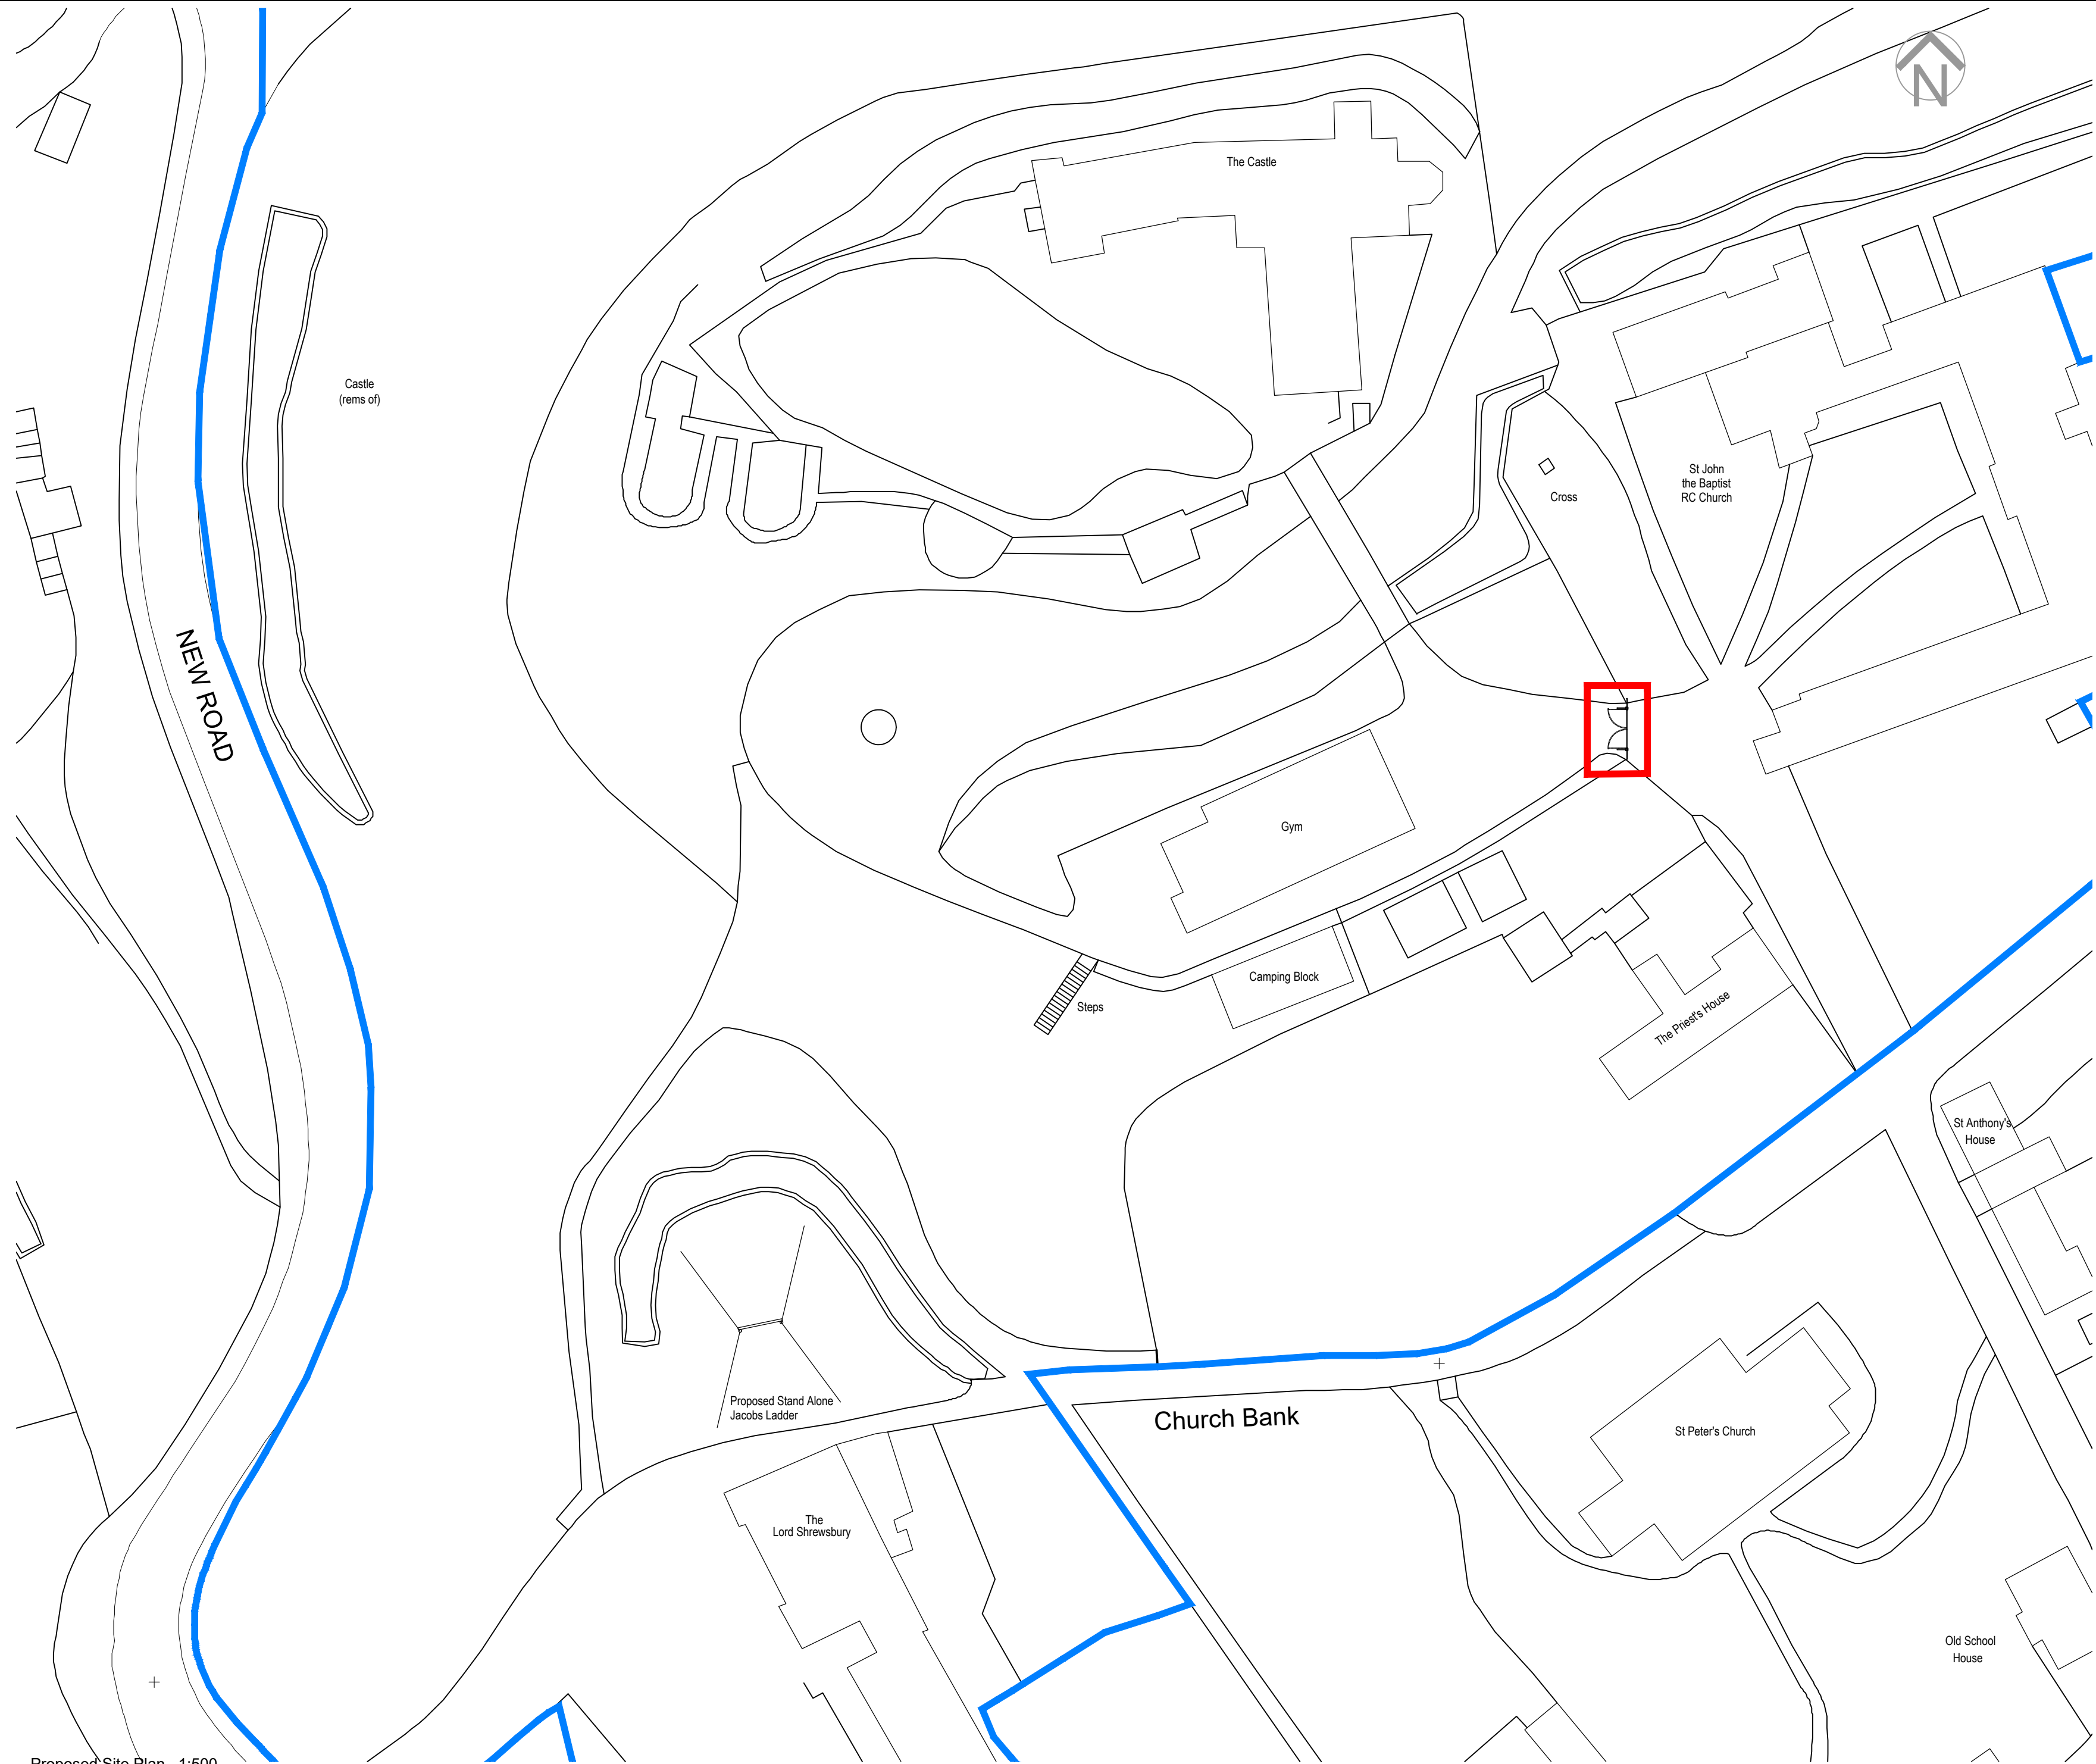

Proposed Site Plan 1:500

Safety Health and Environmental Information	A2
The following risks are identified as unusual or unfamiliar to a competent contractor	
CONSTRUCTION RISKS tbc	
DEMOLITION RISKS (FUTURE) tbc	
It is assumed that all work will be carried out by a competent contractor working, where appropriate, to an approved method statement	

Notes:

FOR GUIDANCE ONLY

1:20 0 200mm 400mm 600mm 800mm 1000

1:100 0 1m 2m 3m 4m 5m

1:50 0 1m 2m

1:5 0 100mm 200mm

Application Site Boundary

Other land in control of Applicant

REV	DETAILS	DATE	CHECKED
01543 254357 - mail@bhbarchitects.co.uk			
Proposed replacement external entrance gates, Alton Castle			DRAWING NO. 3339 - 26
Proposed Site Plan			REV DATE Jan'22
Kenelm Youth Trust			
LBC		DRAWN MK	CHECKED AM
		SCALE 1:500 @ A2	
		The copyright of this drawing and design is vested in the Architect and must not be copied or reproduced without written consent. All dimensions given are to be verified on site by the responsible contractor.	