



128 Churnet Valley Road, Kingsley Holt


Residential Development

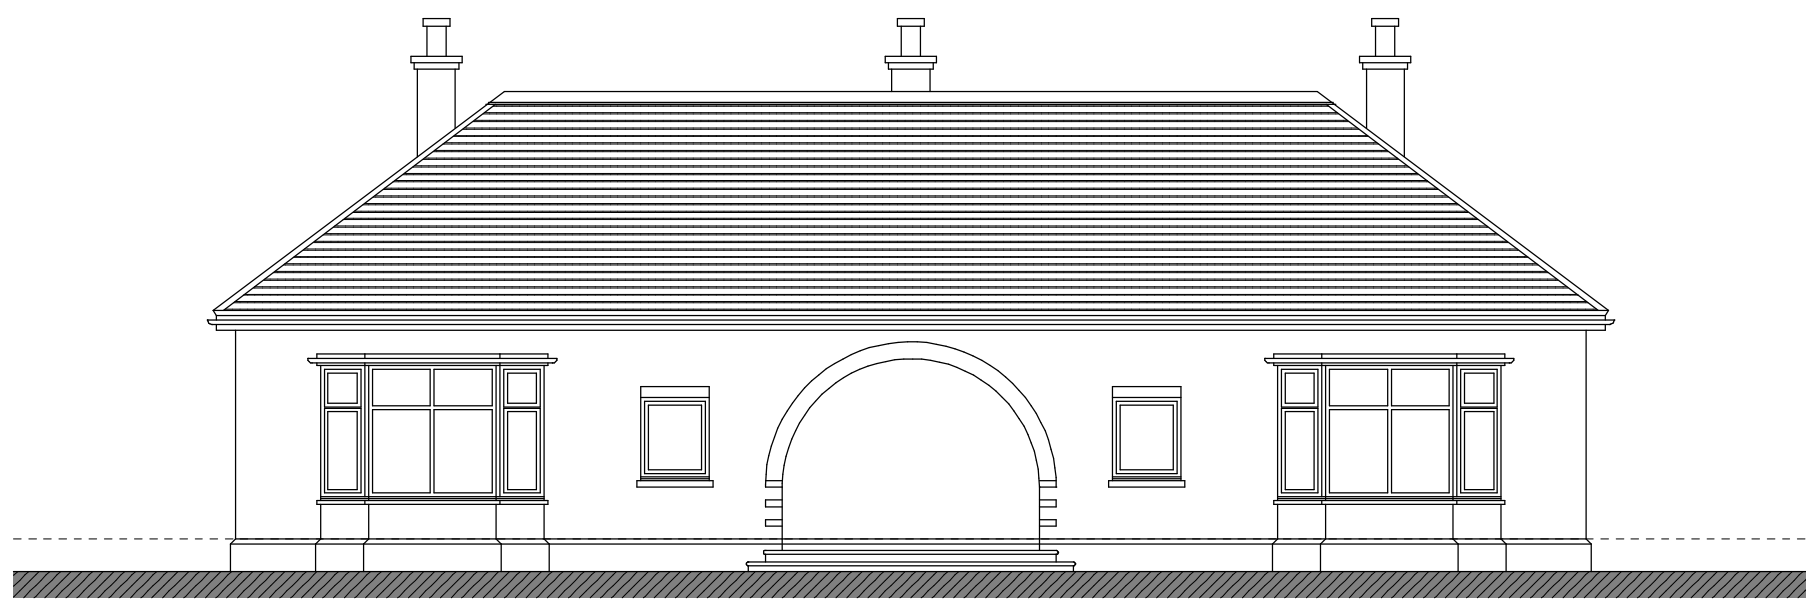


front elevation

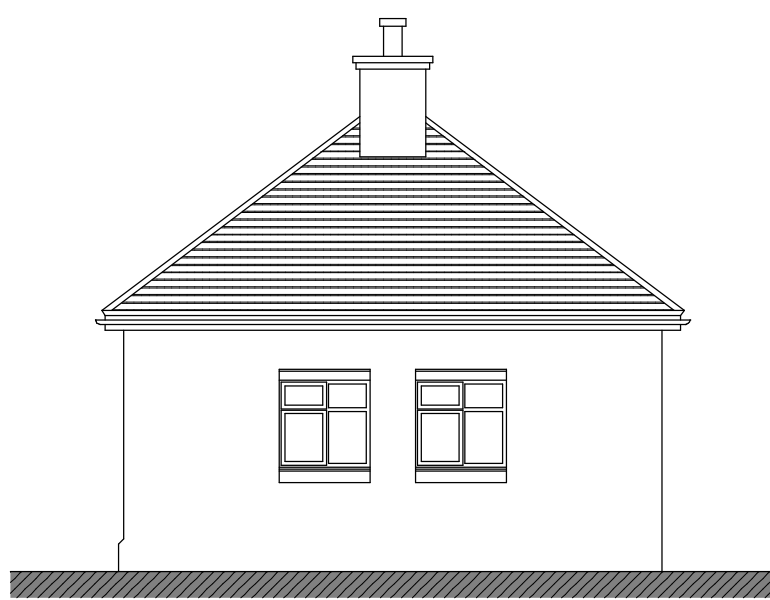


side elevation

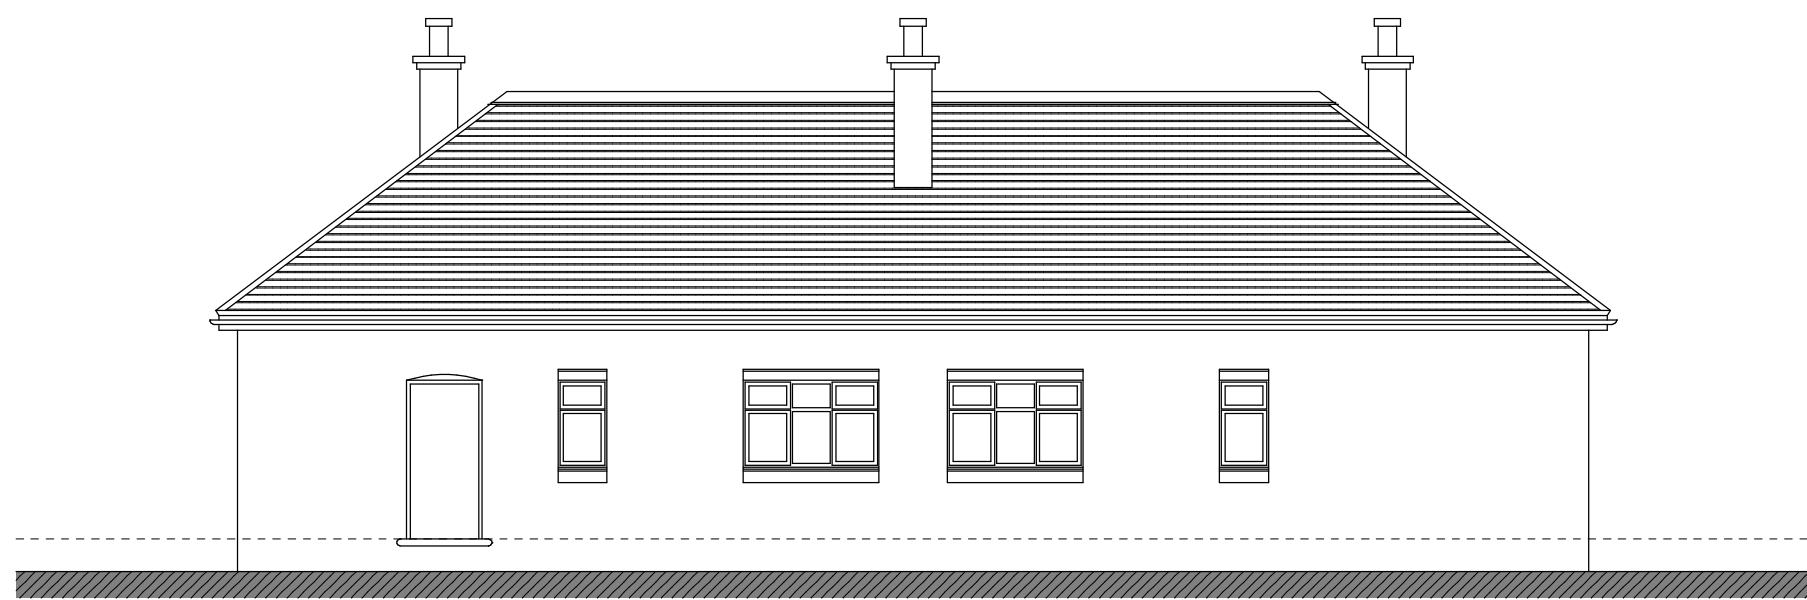

rear elevation

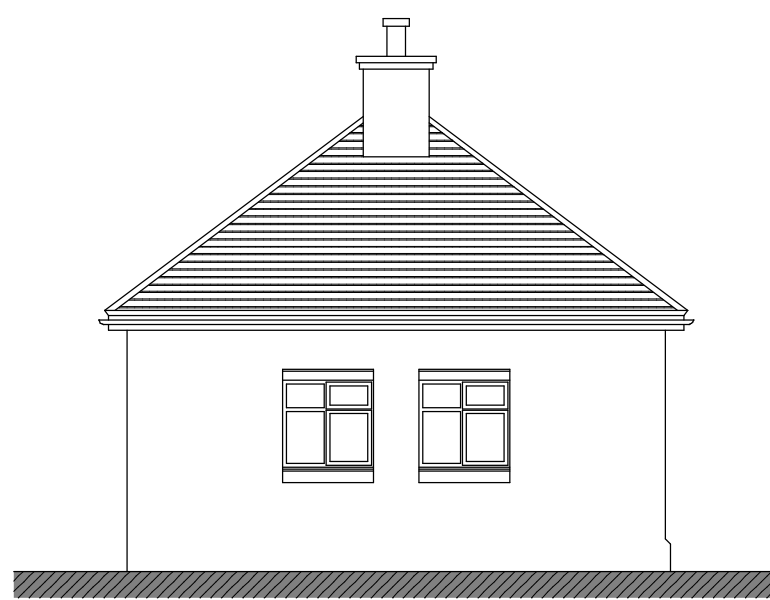

side elevation

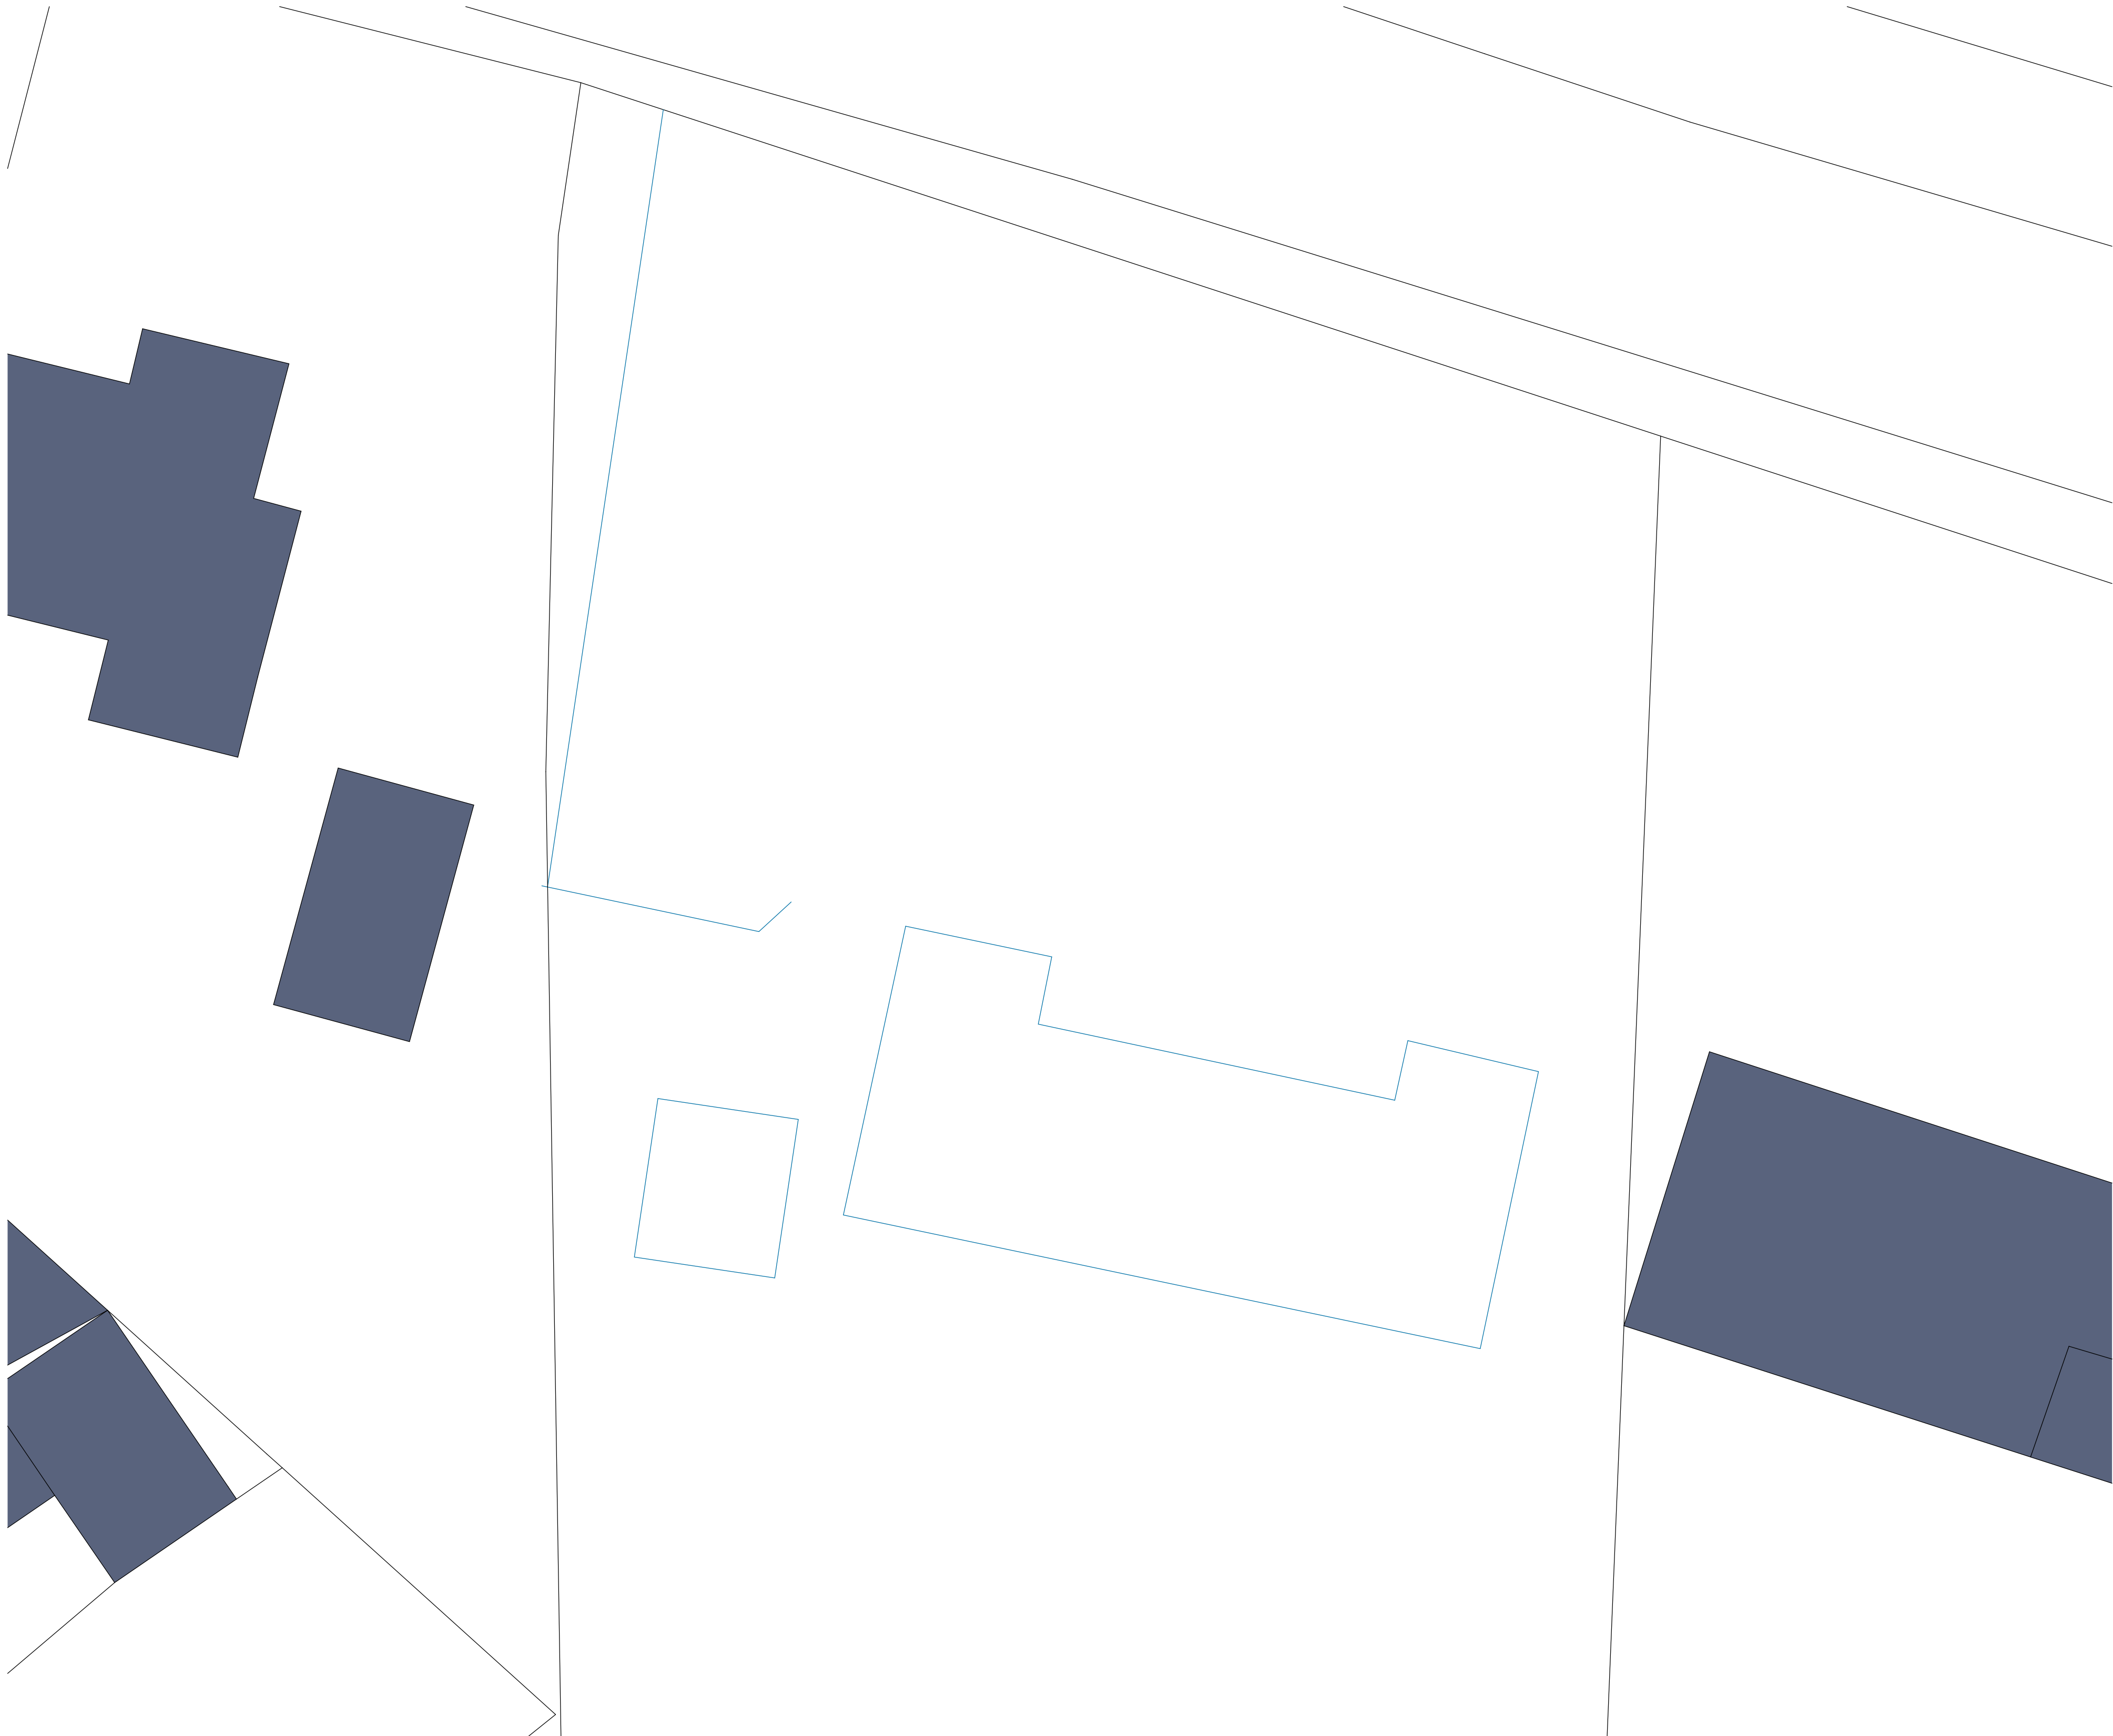

Client			
TBC			
Contract			
Proposed Demolition of existing bungalow & development of 3 Bungalow at 128 Churnet Valley Road, Kingsley Holt, Staffordshire. ST10 2BQ			
Drawing Title			
Existing Conditions Elevations			
Date	November 2021	Status	Preliminary
Scale	1:100	Contract Number	5705
Org. No.	5705 - 005	Revision Suffix	
Revisions			