


128 Churnet Valley Road, Kingsley Holt


Residential Development




front elevation

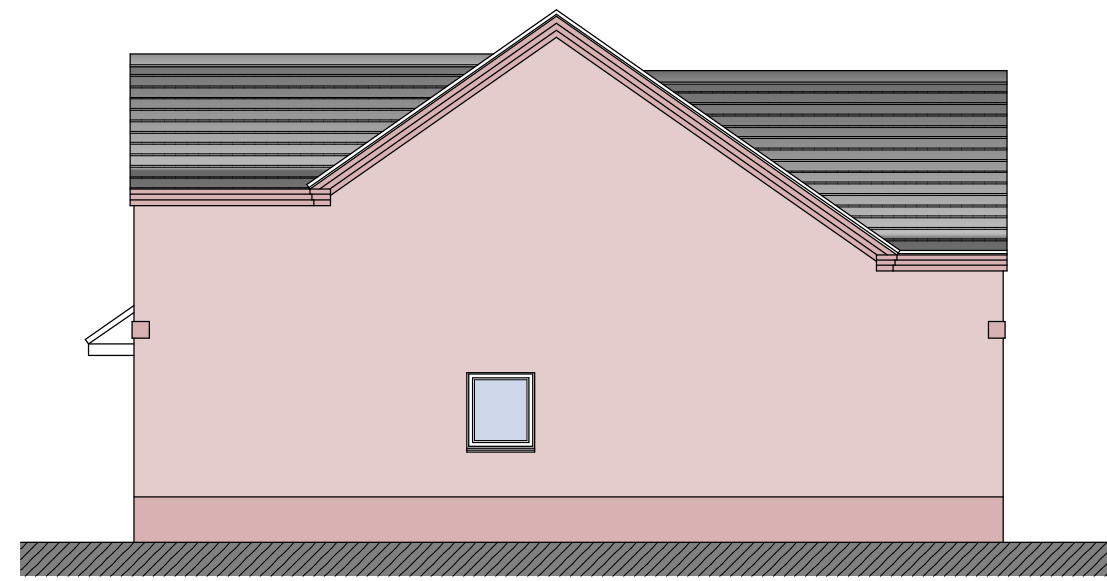



side elevation

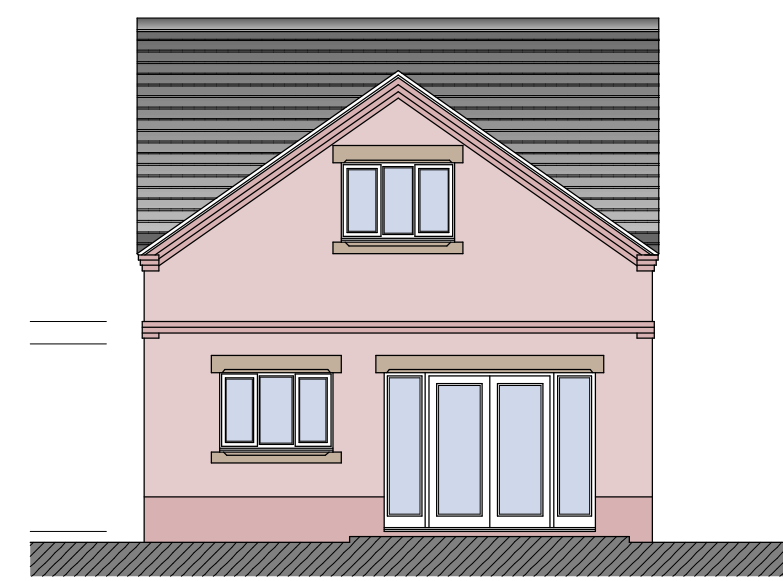


rear elevation

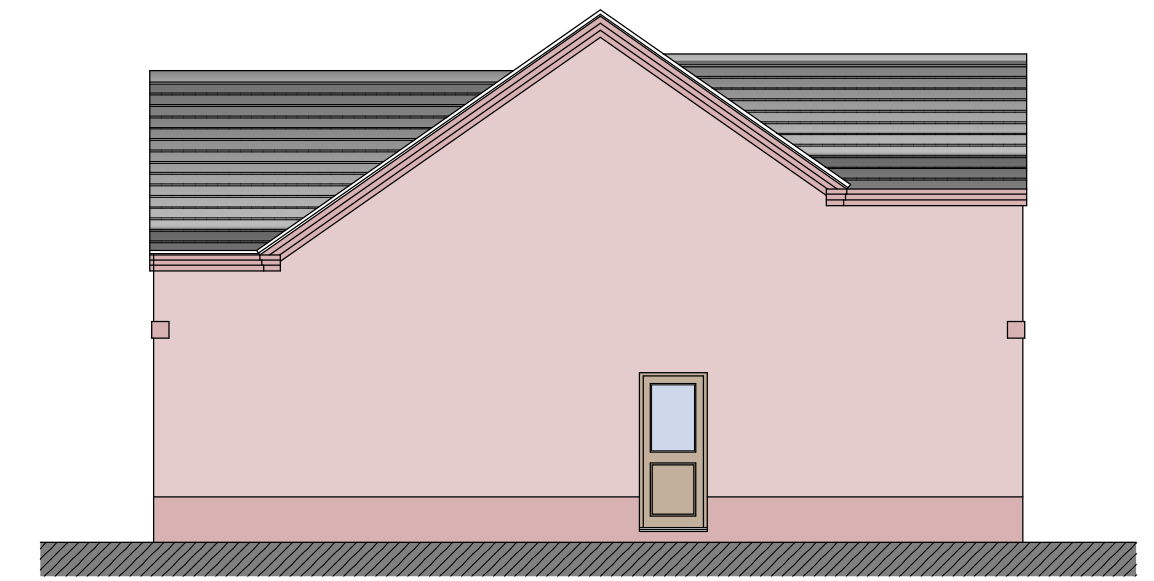


side elevation

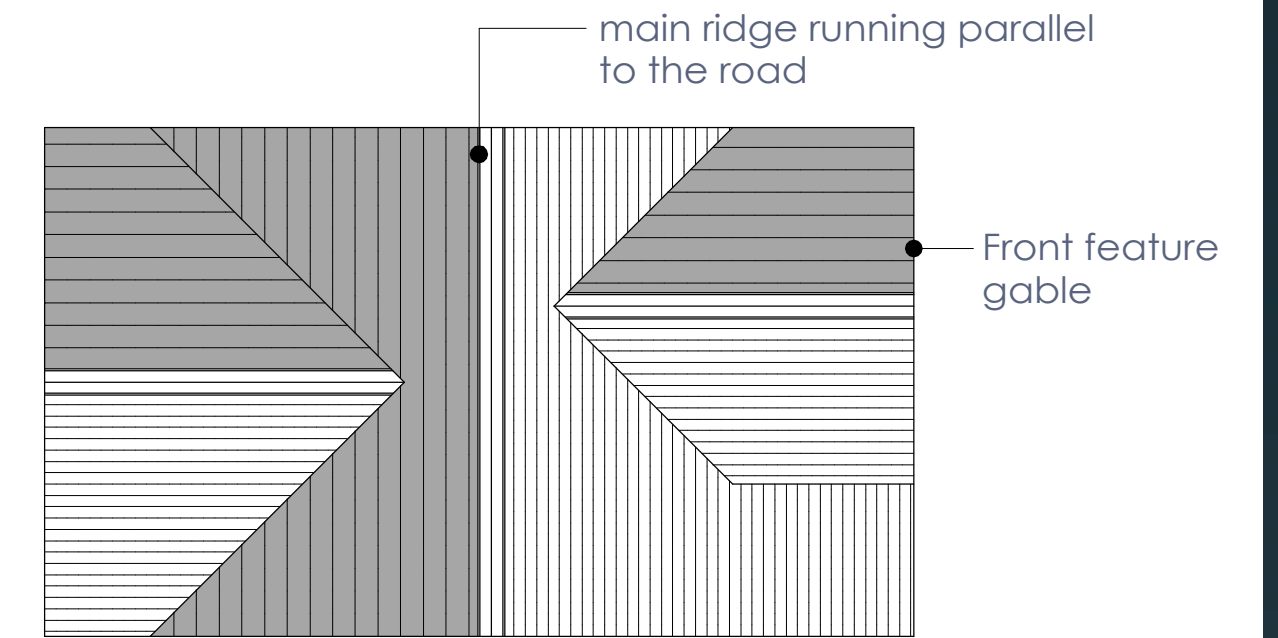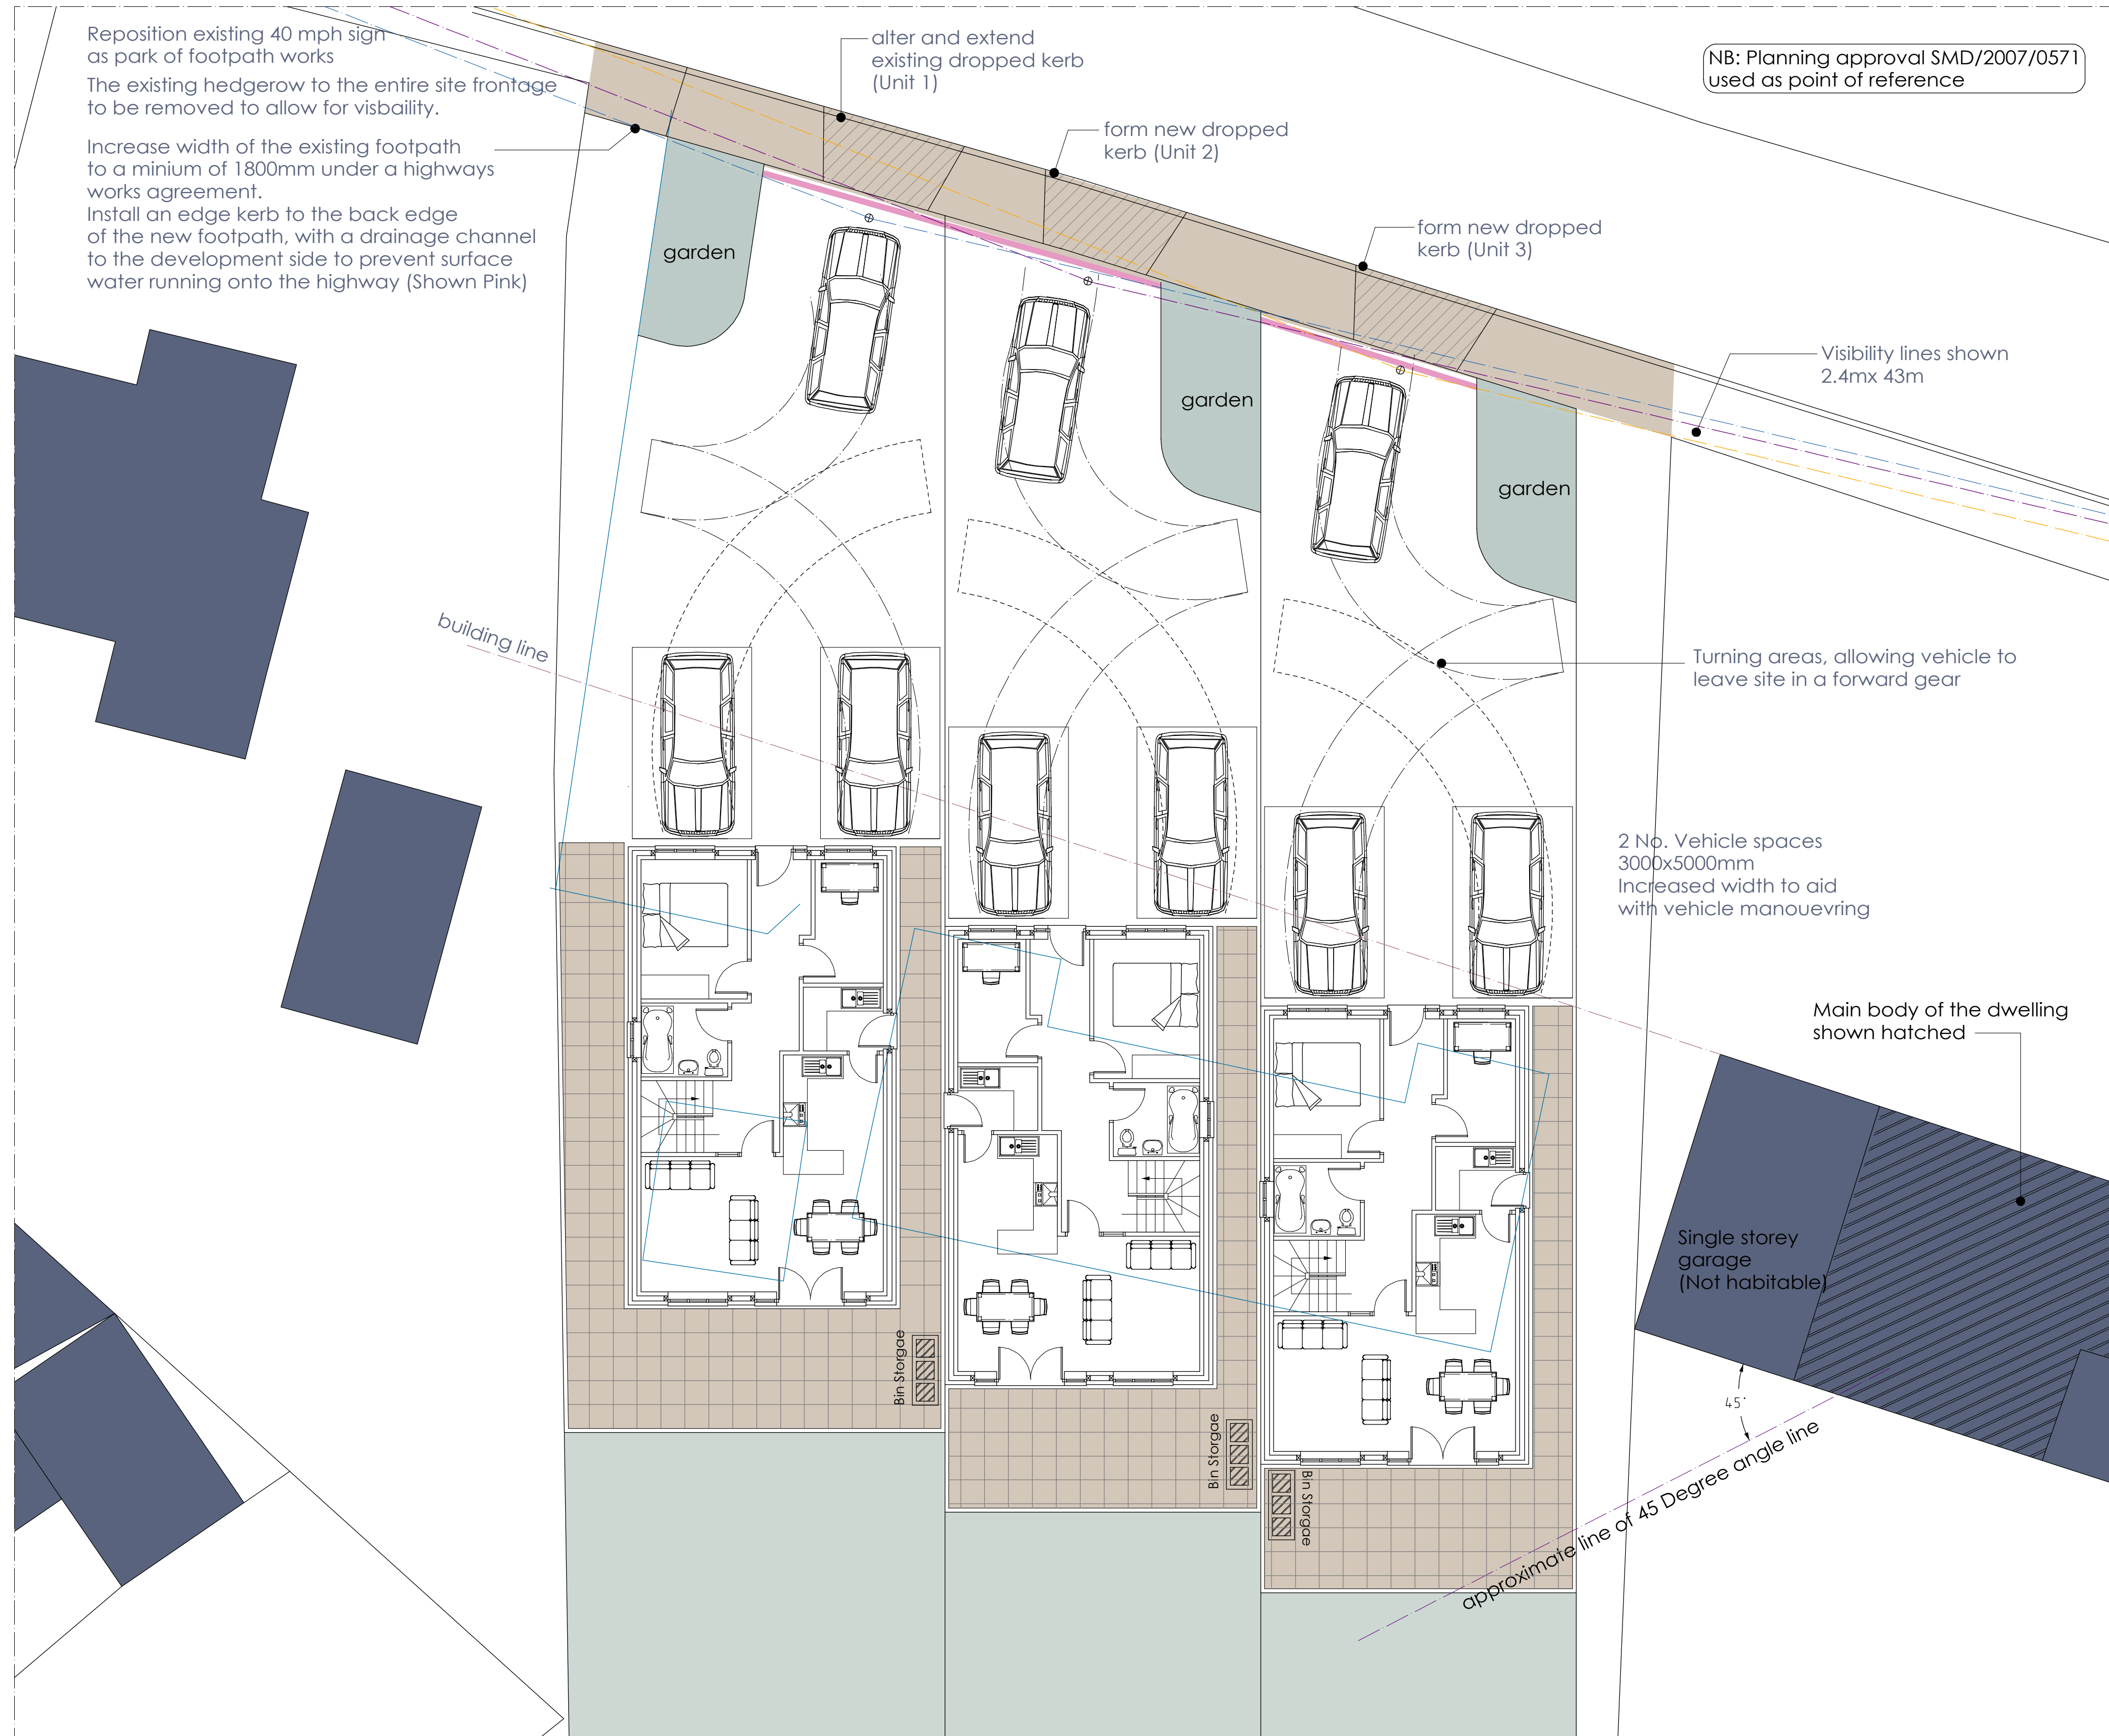

roof plan

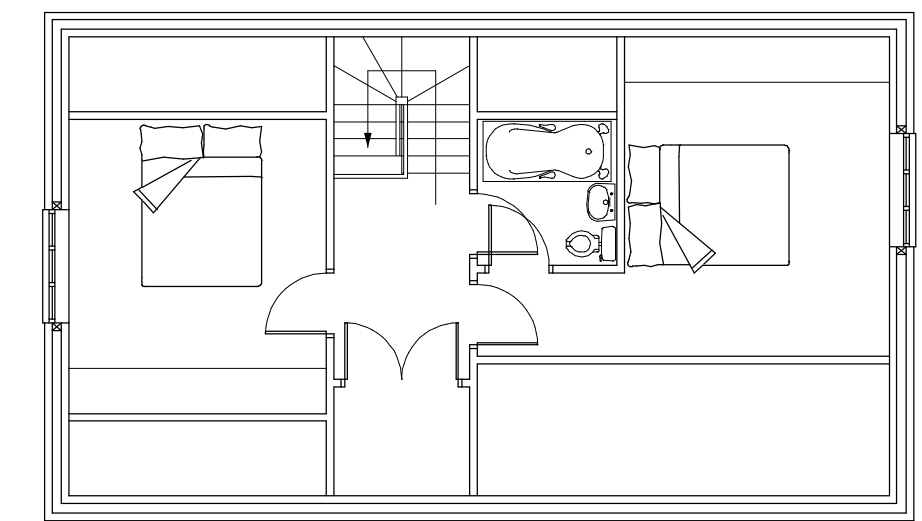

first floor plan
gross internal floor area - 42 sqm

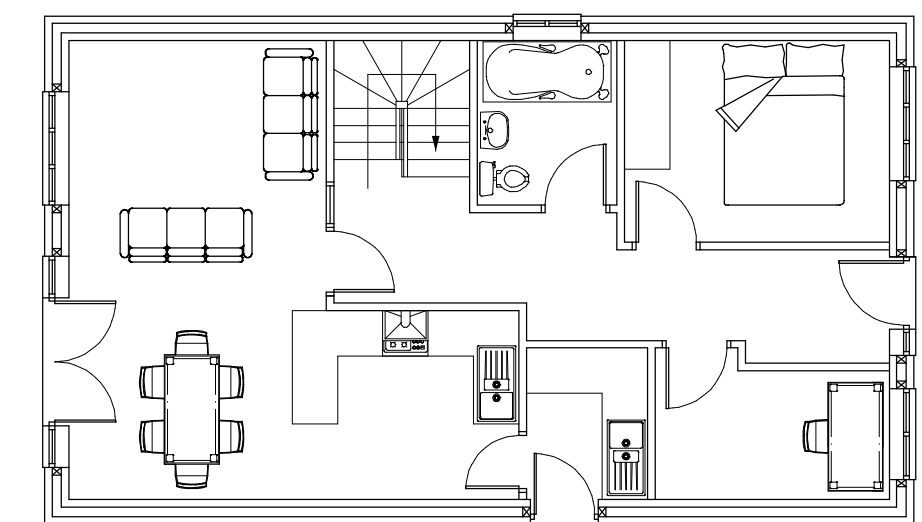

ground floor plan
gross internal floor area - 65 sqm

Client		TBC	
Cont act		Proposed Demolition of existing bungalow & development of 3 Bungalow at 128 Churnet Valley Road, Kingsley Holt, Staffordshire. ST10 2BQ	
Drawing Title		Proposed Conditions - Scheme 3 Site Layout Plan, Floor Plans and Elevations	
Date	April 2022	Status	Preliminary
Scale	1:100	Contract Number	5705
Drw. No.	5705 - 006	Revision Suffix	A B
Revisions			
Rev A	11.04.22	45 Degree line added	
Rev B	12.04.22	Roof Plan added	