
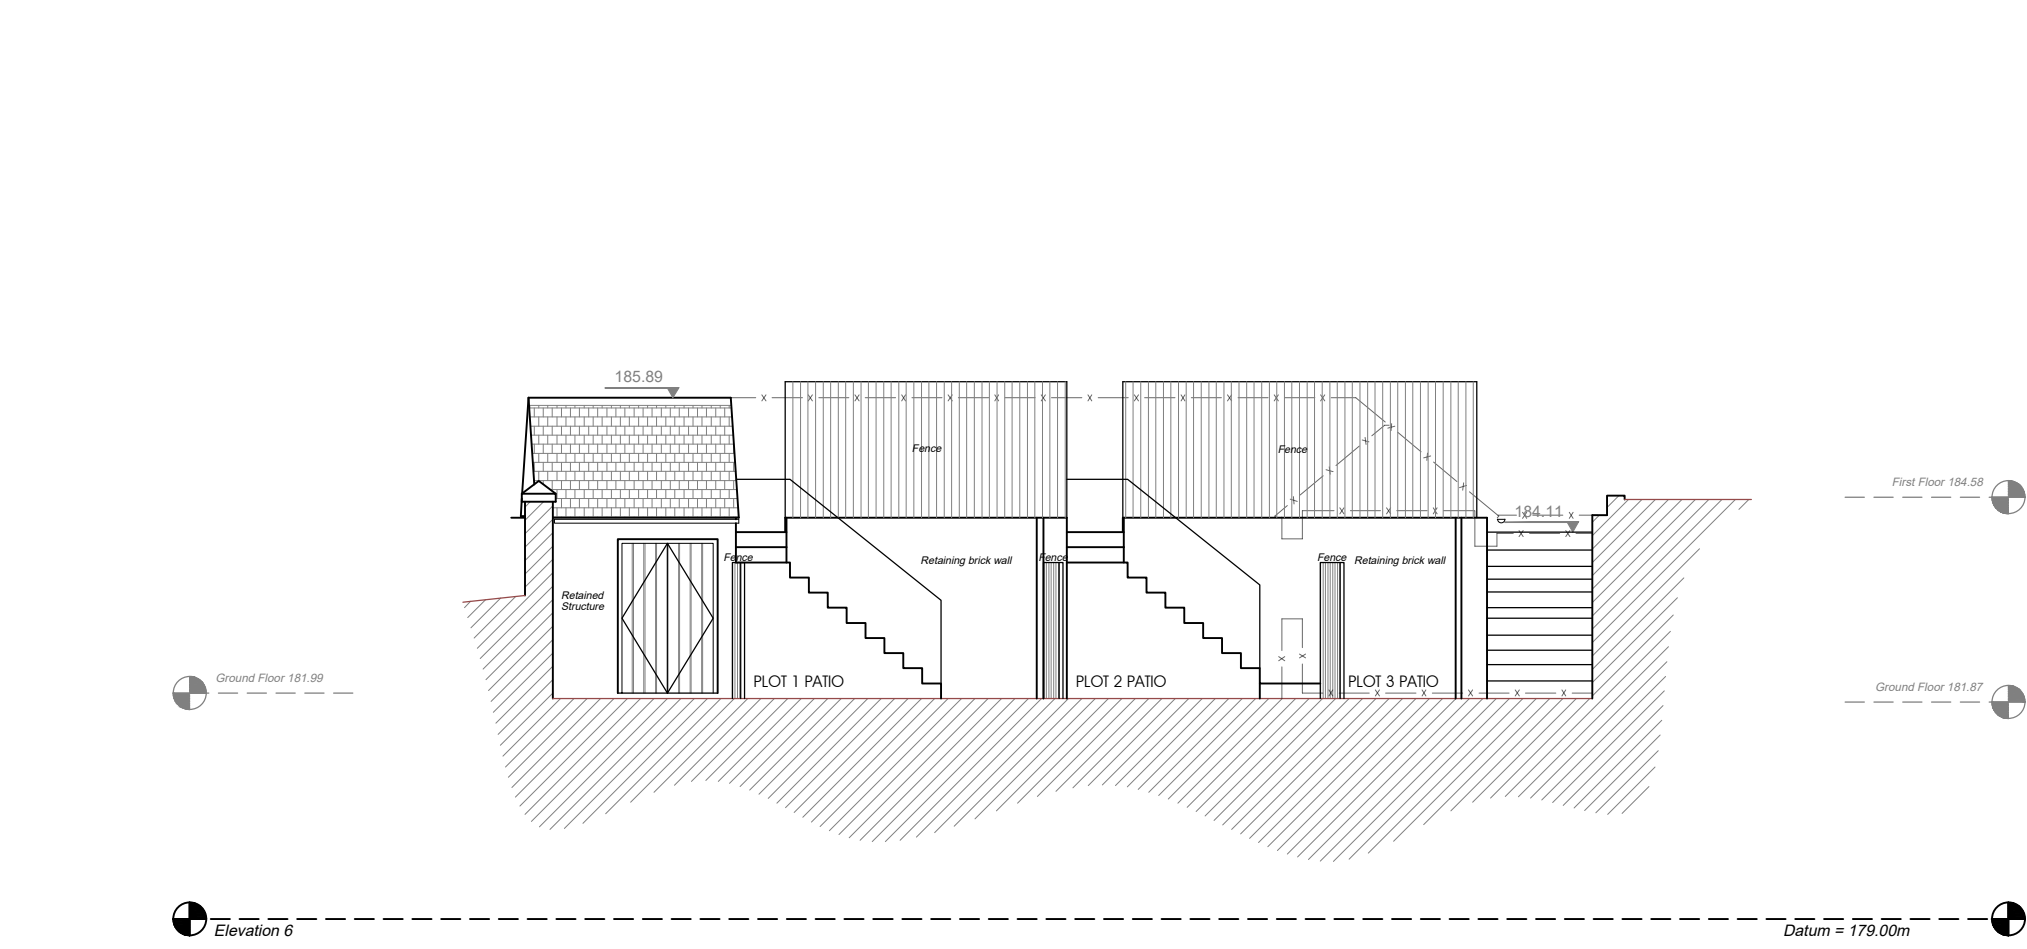
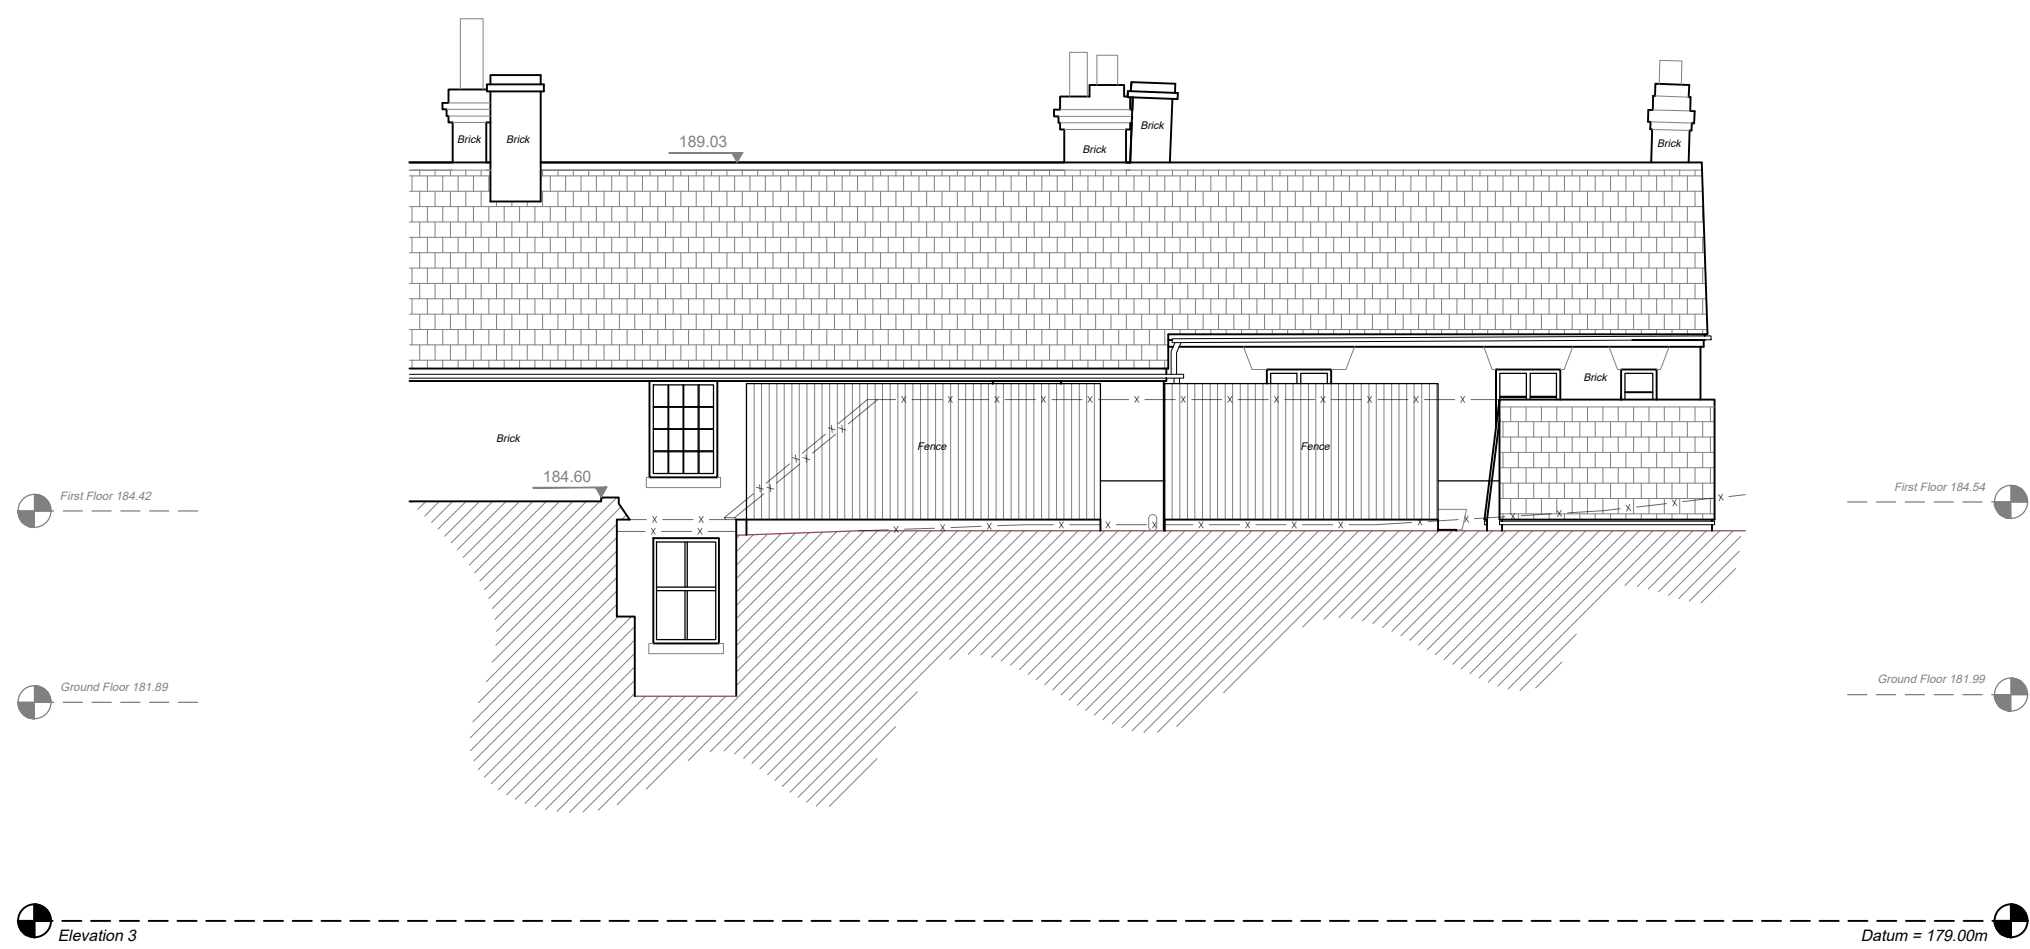
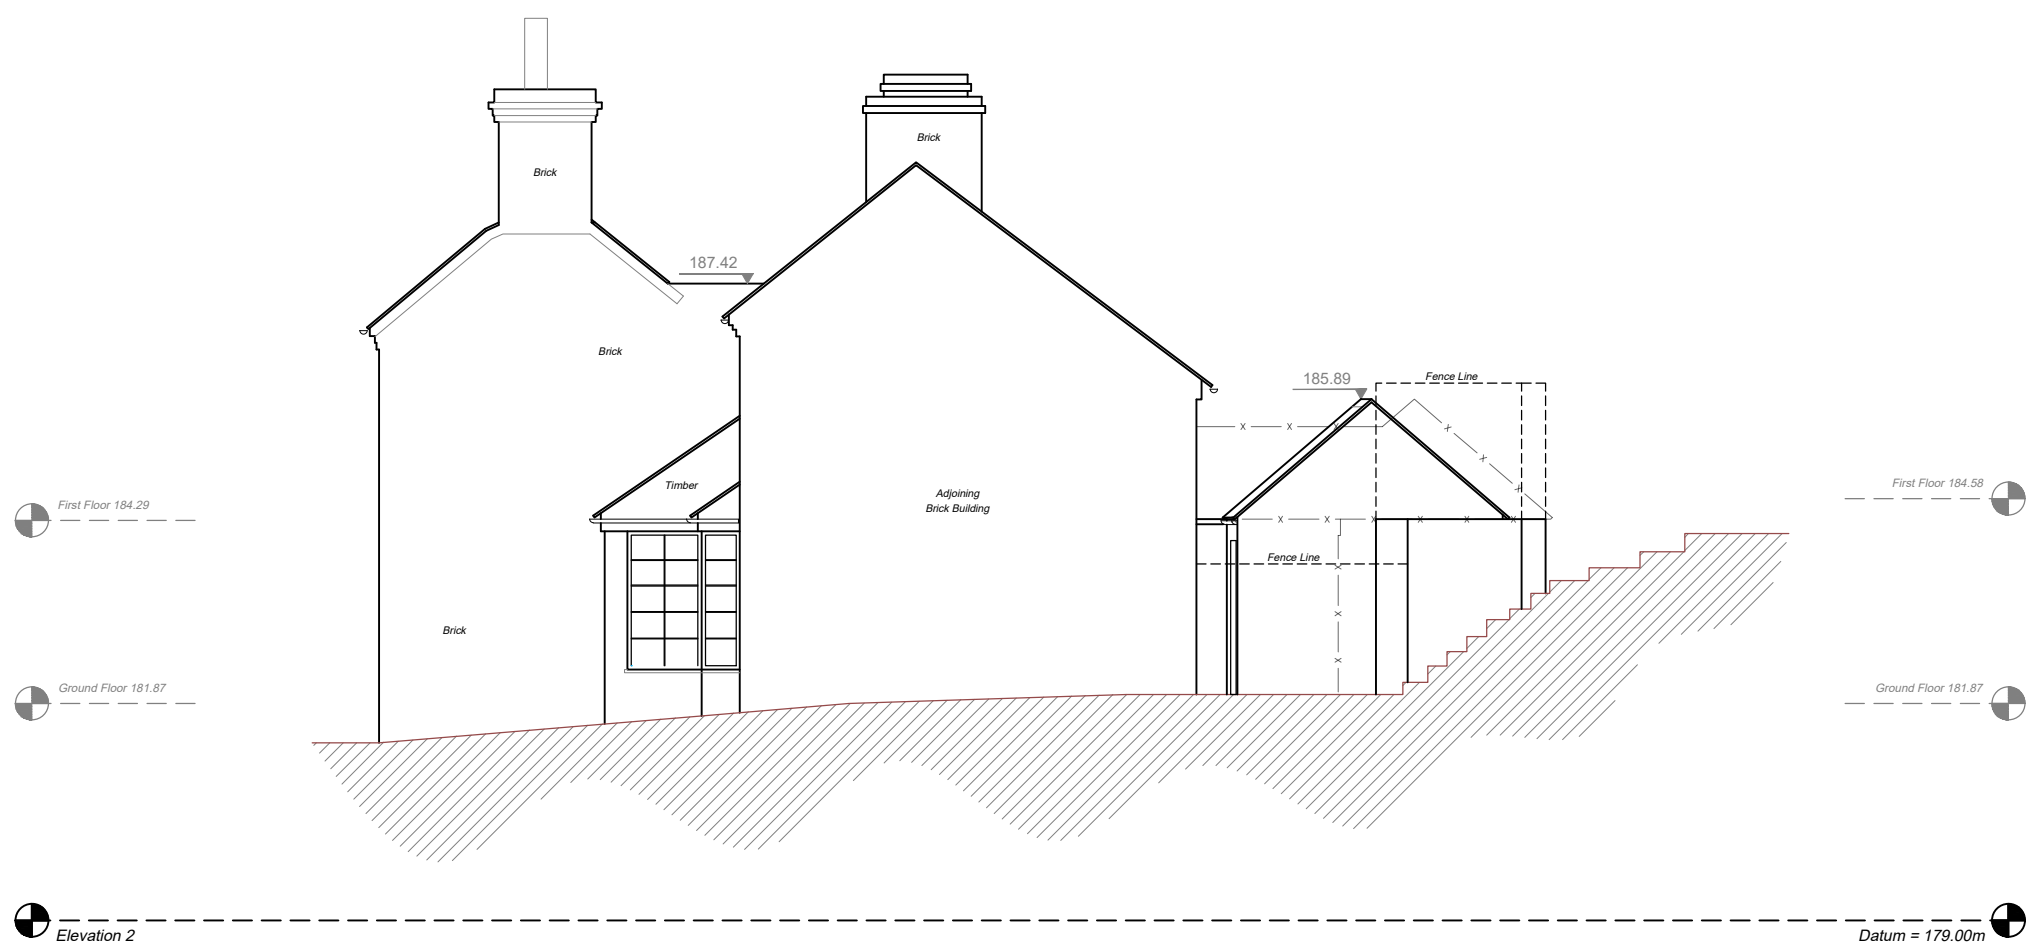


PROPOSED CONVERSION OF
THE SWAN - TOWN END - CHEADLE - STOKE-ON-TRENT

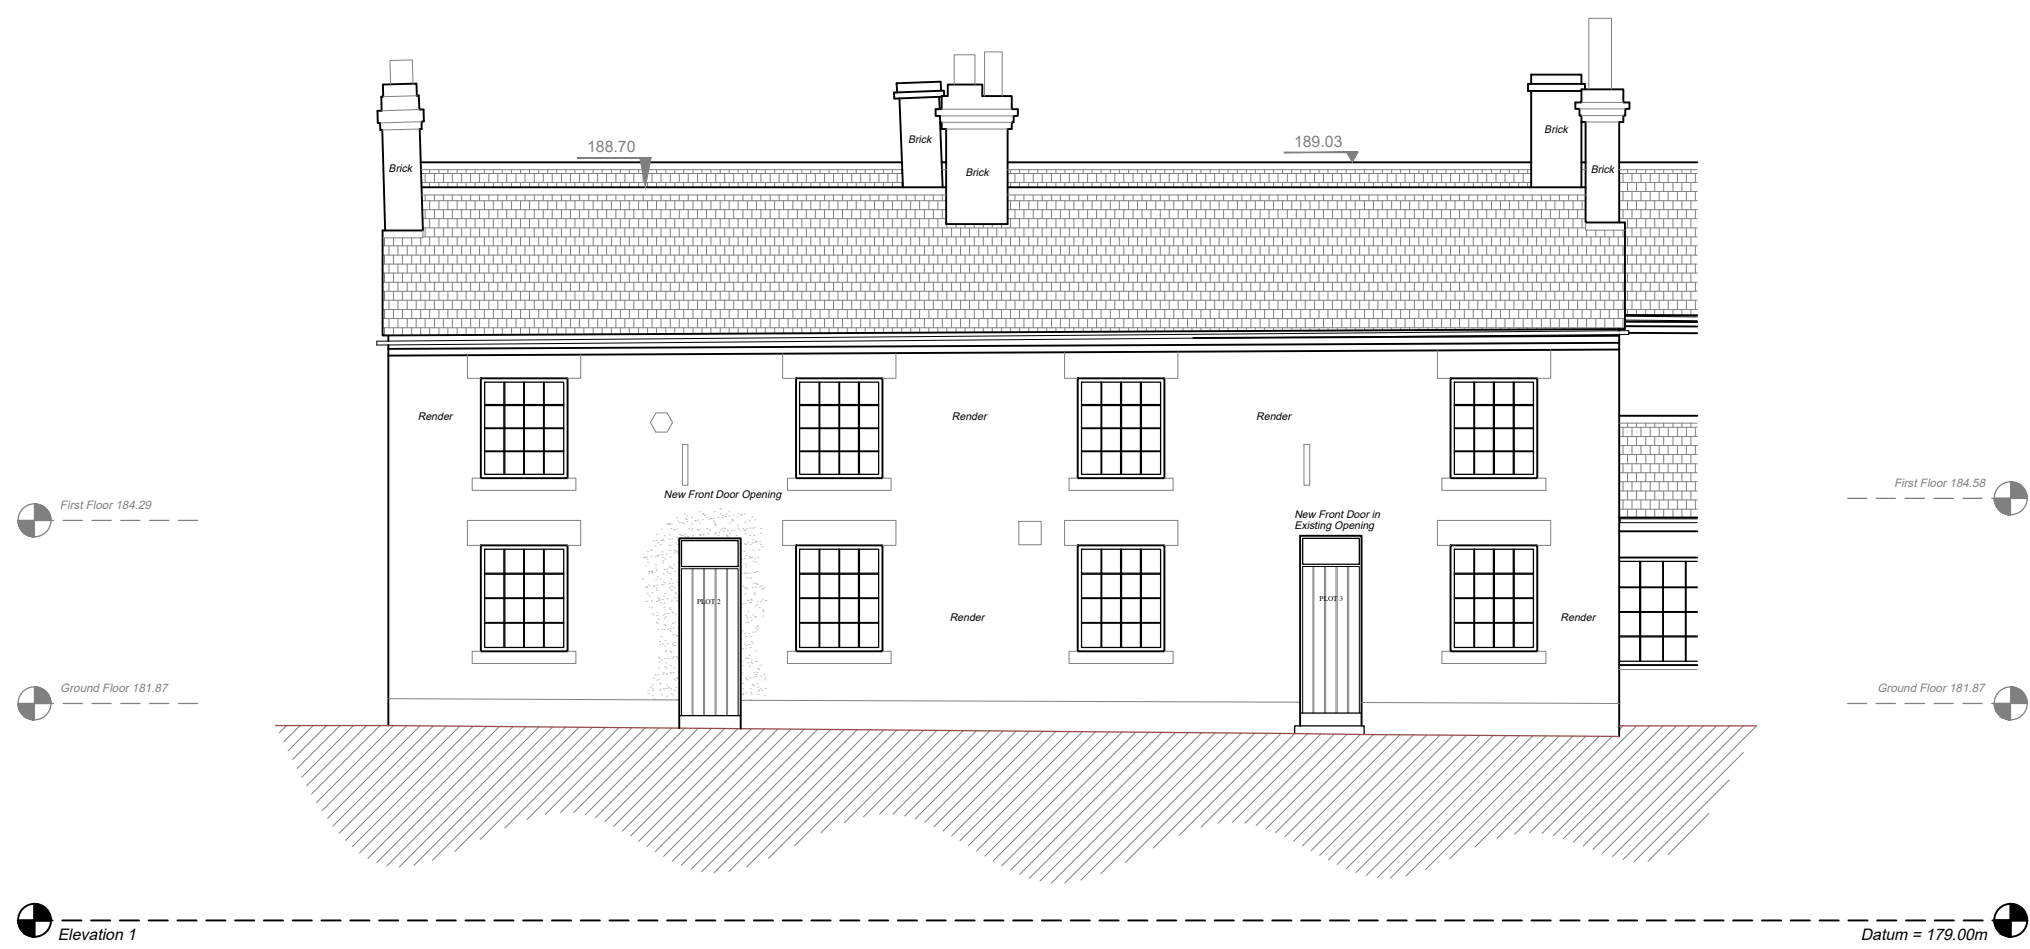

C	PLOT 4 REMOVED, DOOR TO FRONT ELEVATION, FRENCH DOORS TO REAR	18.02.22	RL
B	COURTYARD ELEVATIONS ADDED	15.07.21	RL
A	ROOFLIGHTS TO PLOT 4 AMENDED TO MATCH REVISED LAYOUT	14.07.21	RL
Rev	Description	Date	

urbandesigns
Urban Designs Ltd | Suite 6 | Anson Court | Hominglow Street
Burton Upon Trent | Staffordshire | DE14 1NG
T: 01283 763763 M: 07930 604427 F: 0845 0099 763
E: info@urban-designs.co.uk
www.urban-designs.co.uk

CIAT
CHARTERED INSTITUTE OF ARCHITECTS

Drawing: Proposed Elevations

Client: Mr Stephen Holt
Job: The Swan
Town End
Cheadle

Scale: 1:100 @A1
Date: July 2021
Drawn By: RL
Checked By: AR

Drawing No.
2021_691_004C

NOTES:
Figured dimensions must be taken in preference to scaled dimensions and any discrepancies must be referred to Urban Designs Ltd immediately.
Contractors, subcontractors and suppliers must verify all dimensions on site before commencing any work or making any workshop drawings.
Any indication of services is approximate only and full investigation should be carried out on site prior to commencing the works.

KEY:
--- Existing structure to be demolished