




North Elevation Scale 1:50




West Elevation Scale 1:100




East Elevation Scale 1:100

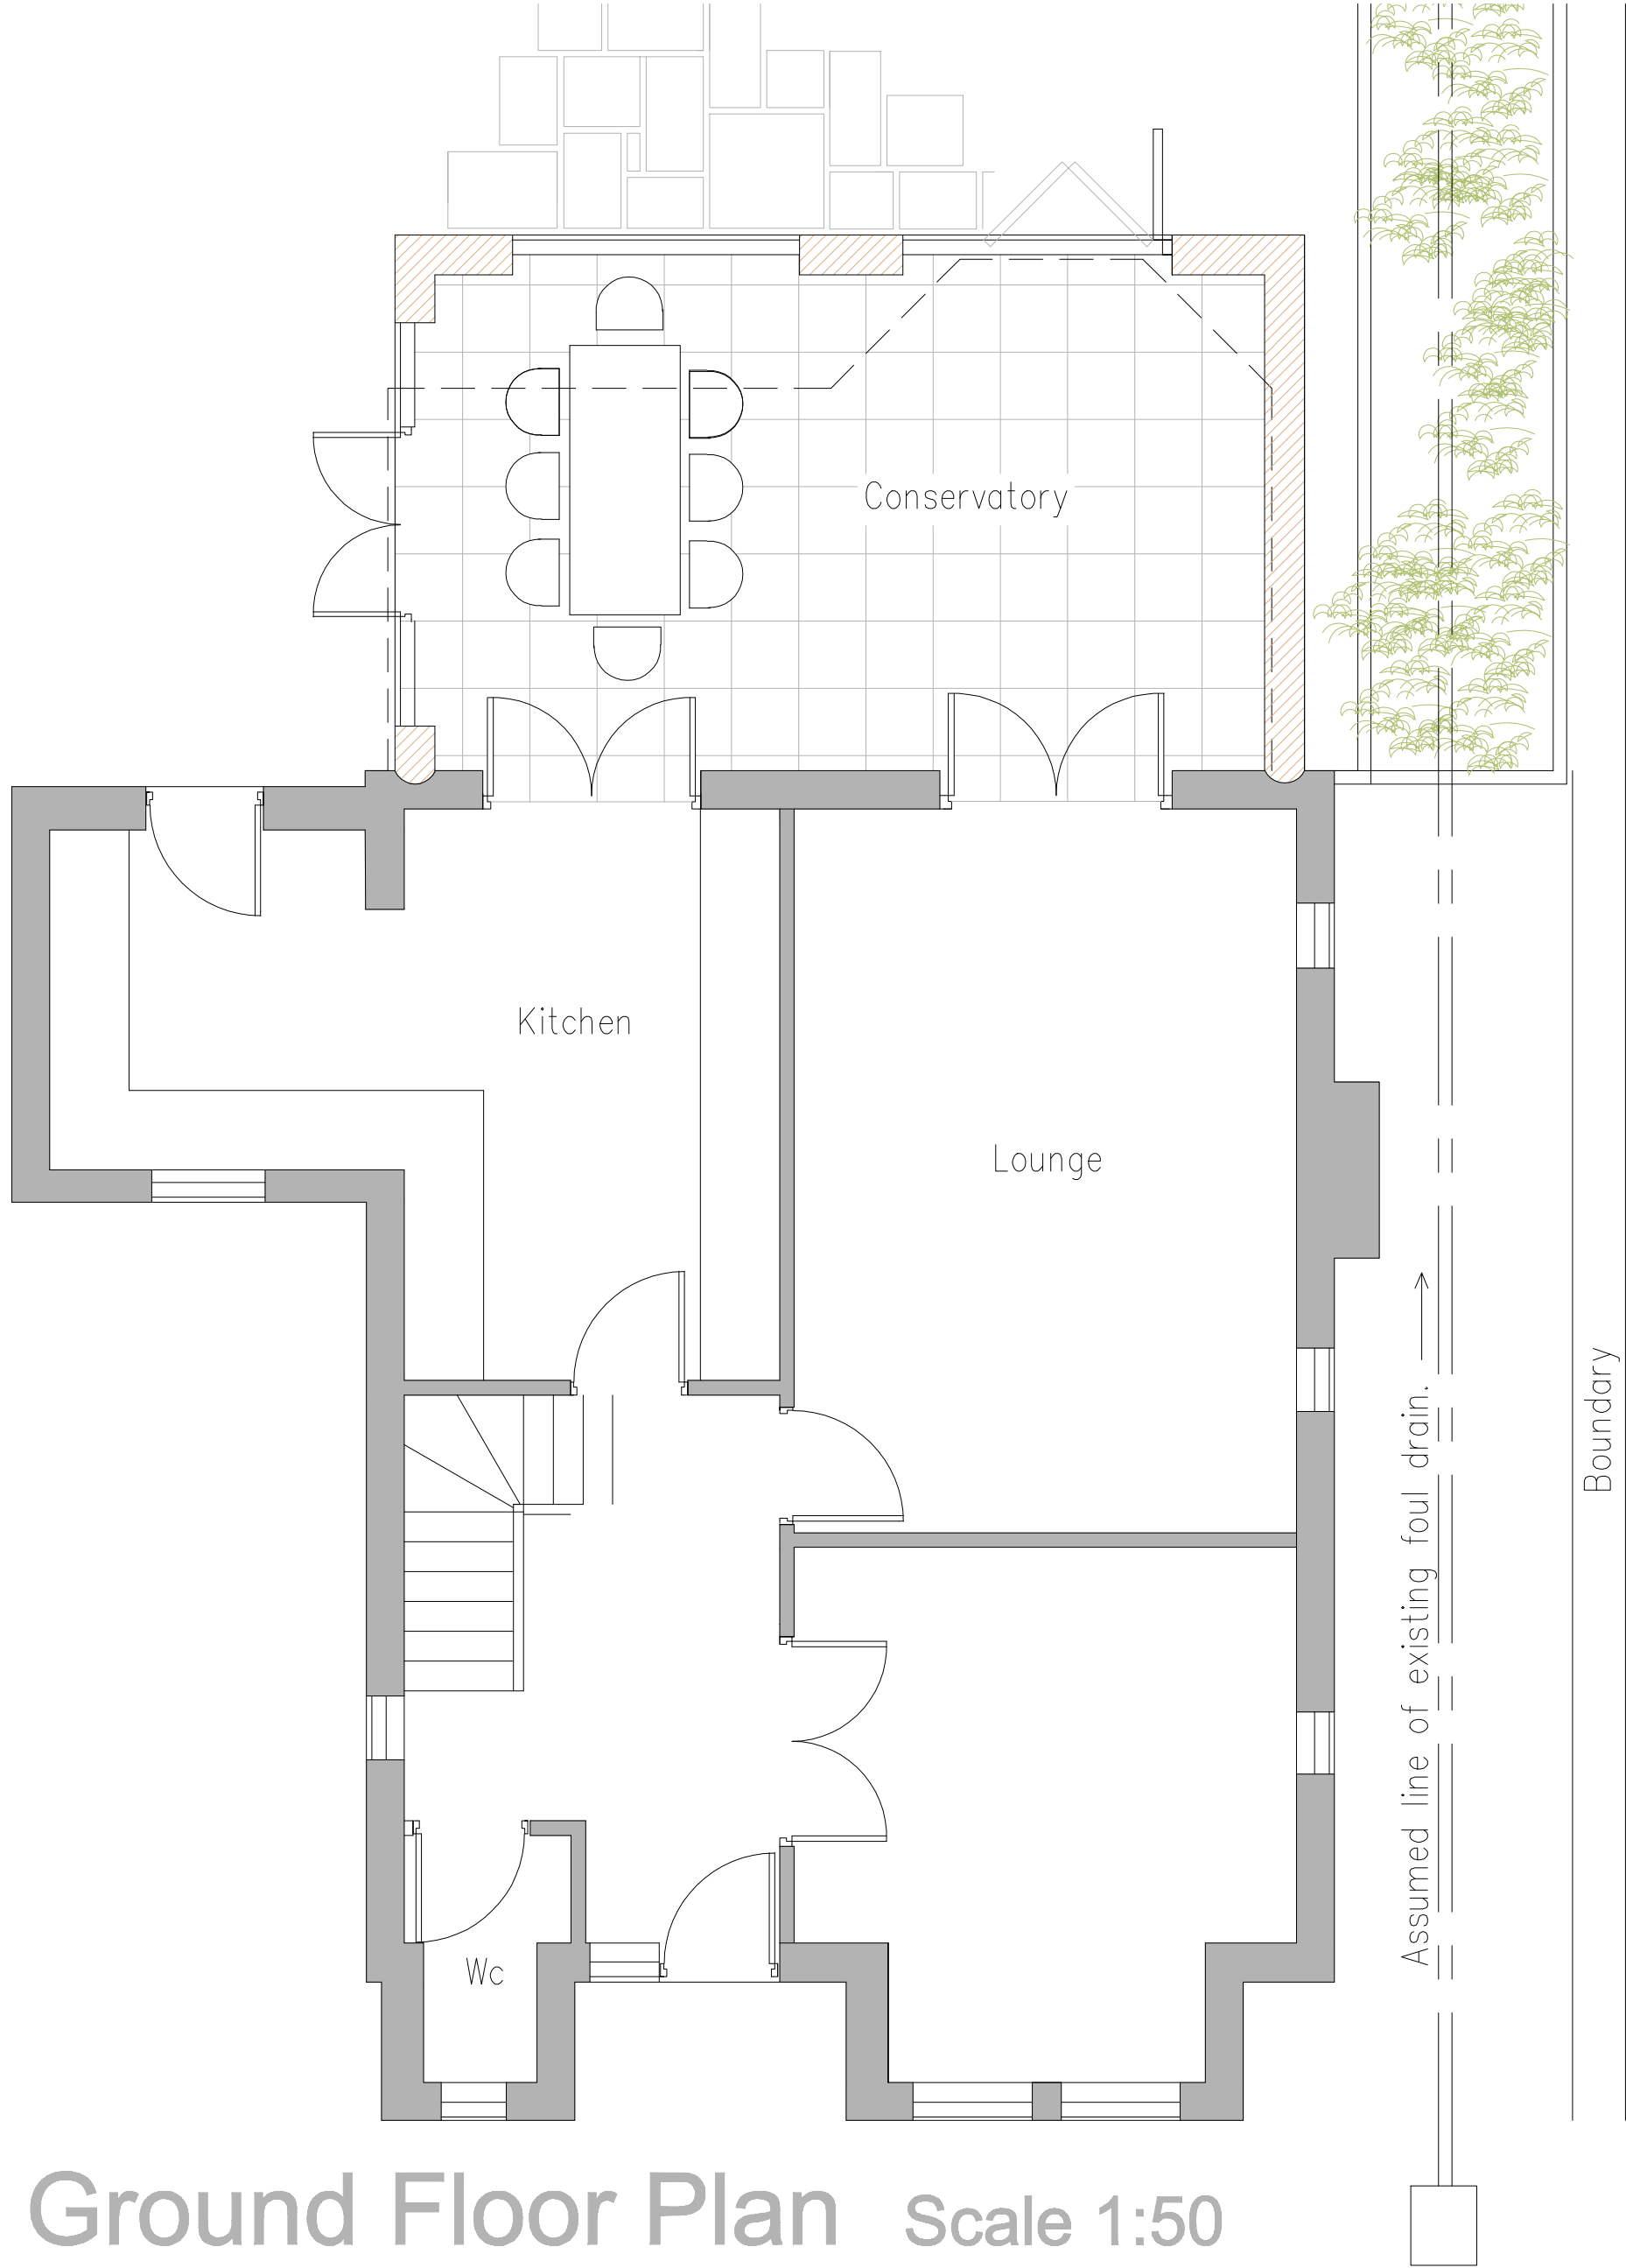


Ground Floor Plan Scale 1:50

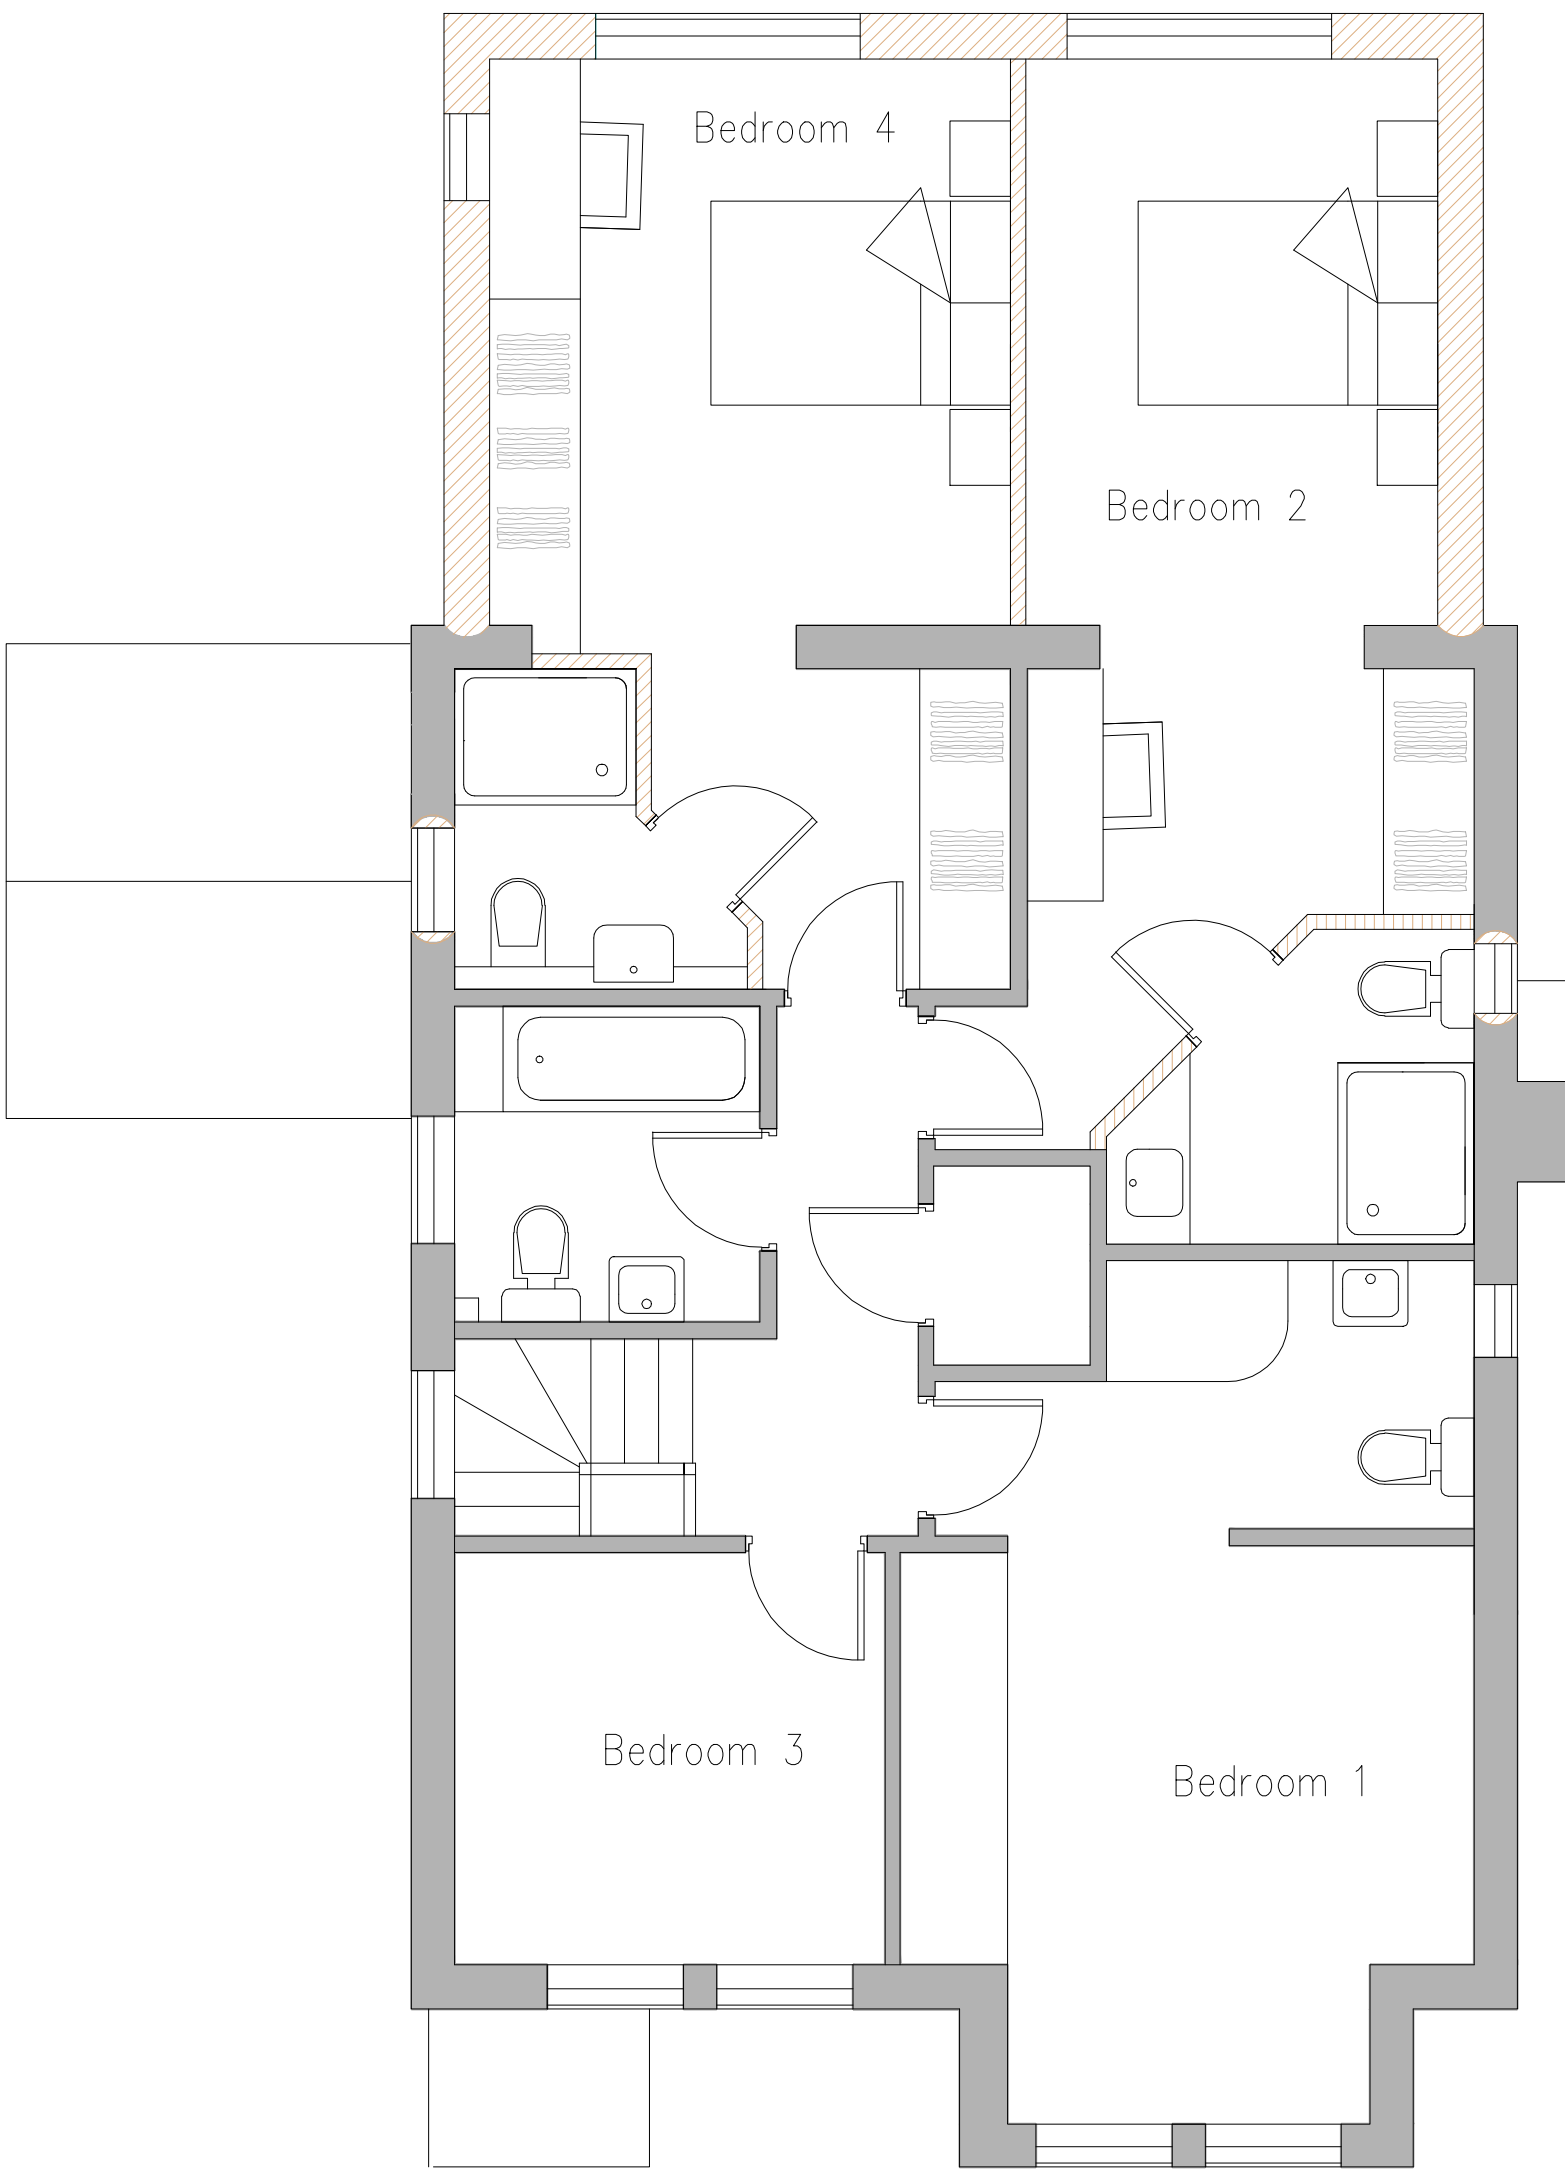


First Floor Plan Scale 1:50

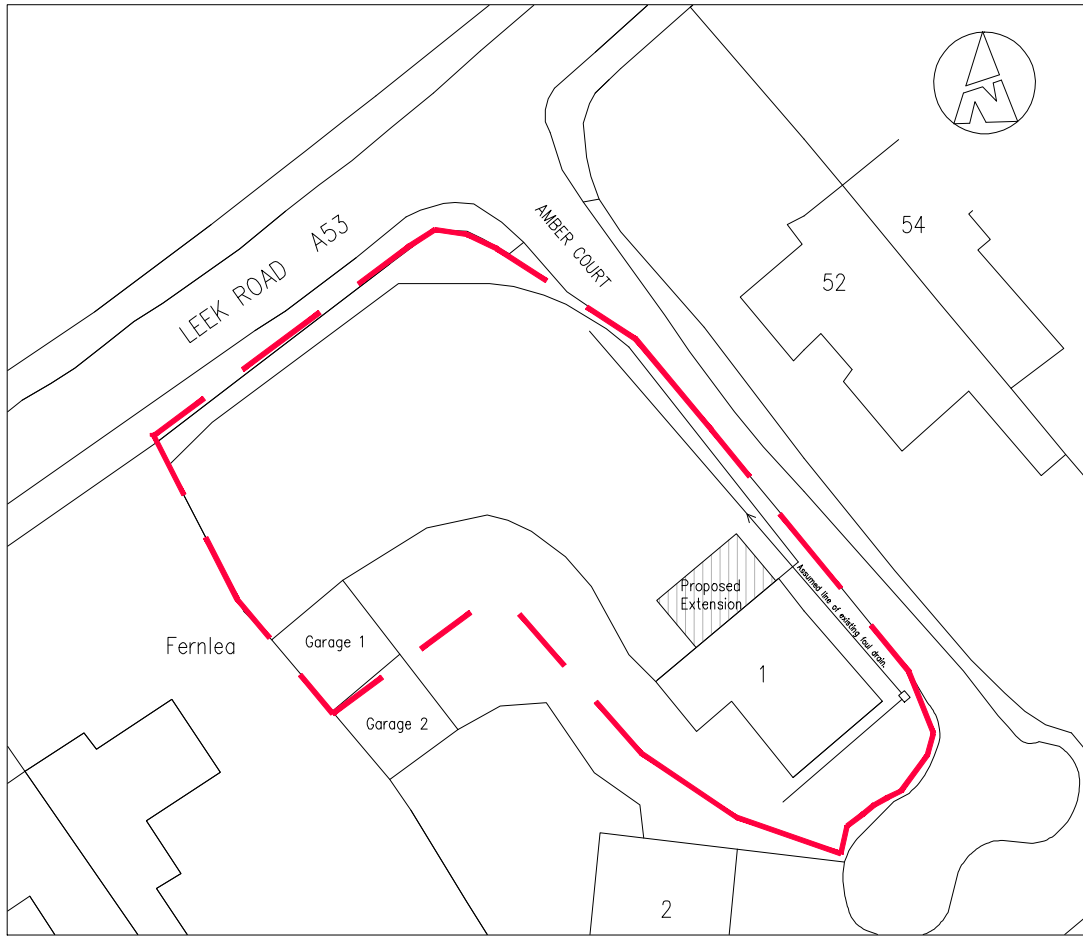

Site Plan Scale 1:500

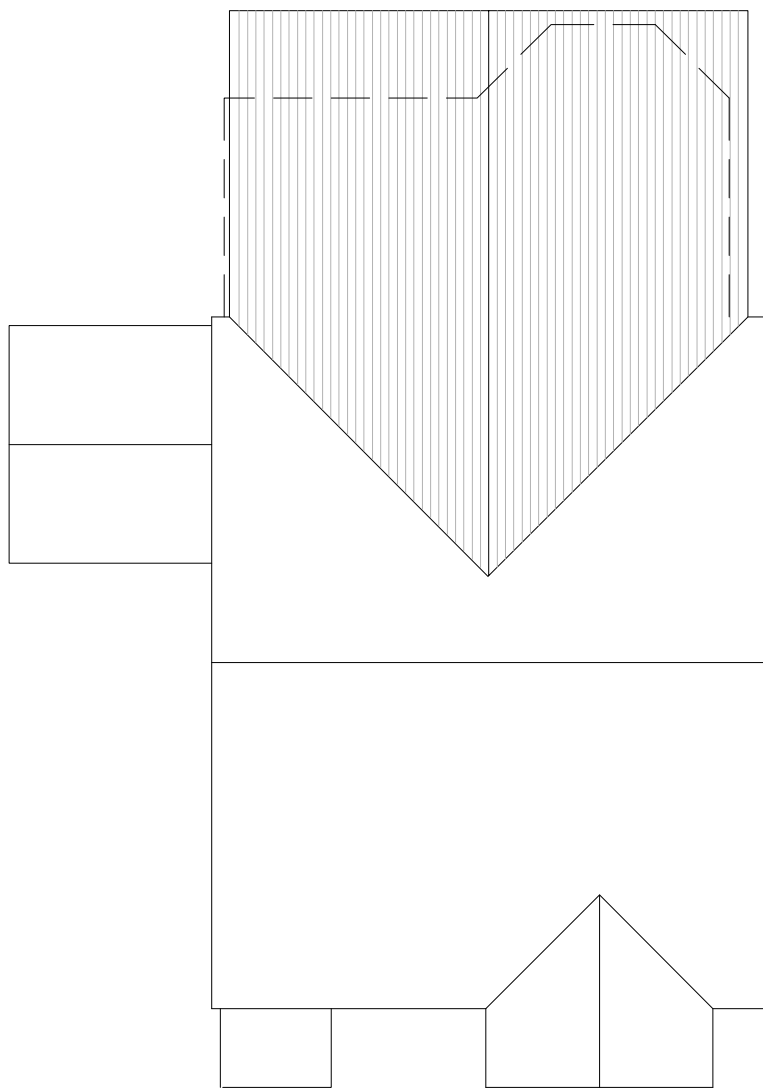

Roof Plan Scale 1:100

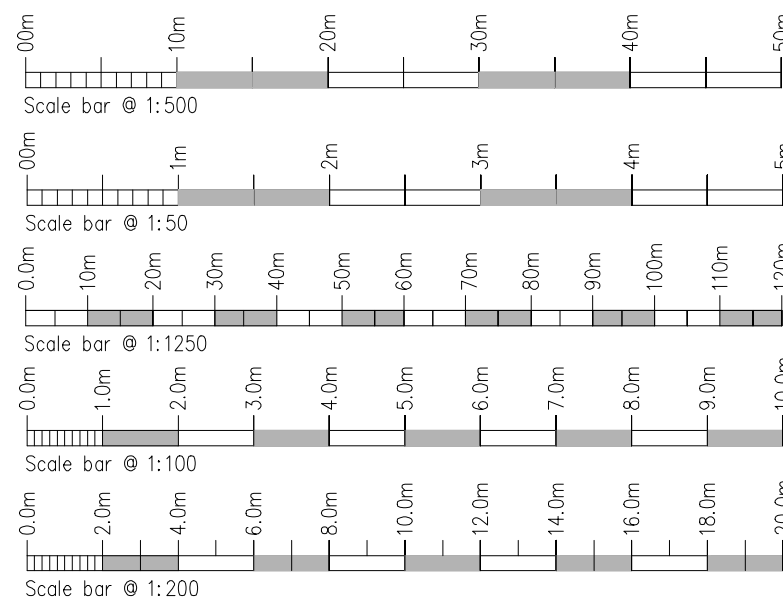

Rev./Drawn	Comments	Date

MAC
ARCHITECTURAL DESIGN LTD
Moorland House, 123 Moorland Road, Burslem, ST6 1JD.
T:01782 503302 E:admin@mac-arch.co.uk

Client:
Mr C Pilarczyk.

Project:
**Proposed Extensions & Alterations
at 1 Amber Court Stockton Brook,
Stoke on Trent.
Staffordshire. ST9 9NE.**

Title:
Plans & Elevations as Proposed.

Status:
Planning.