




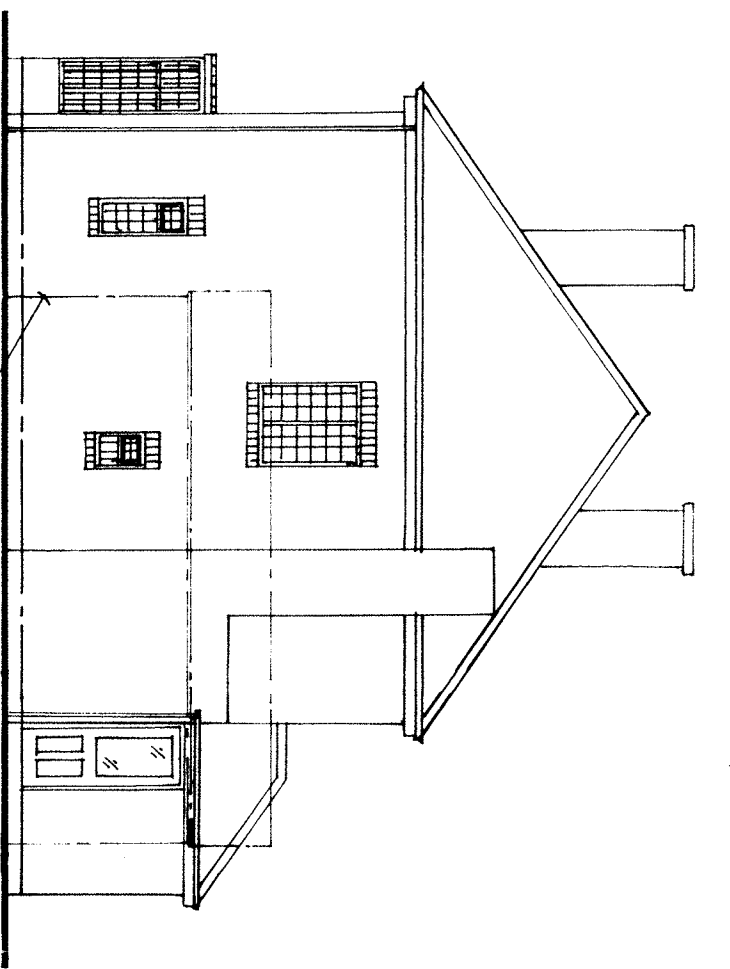


Side Elevation

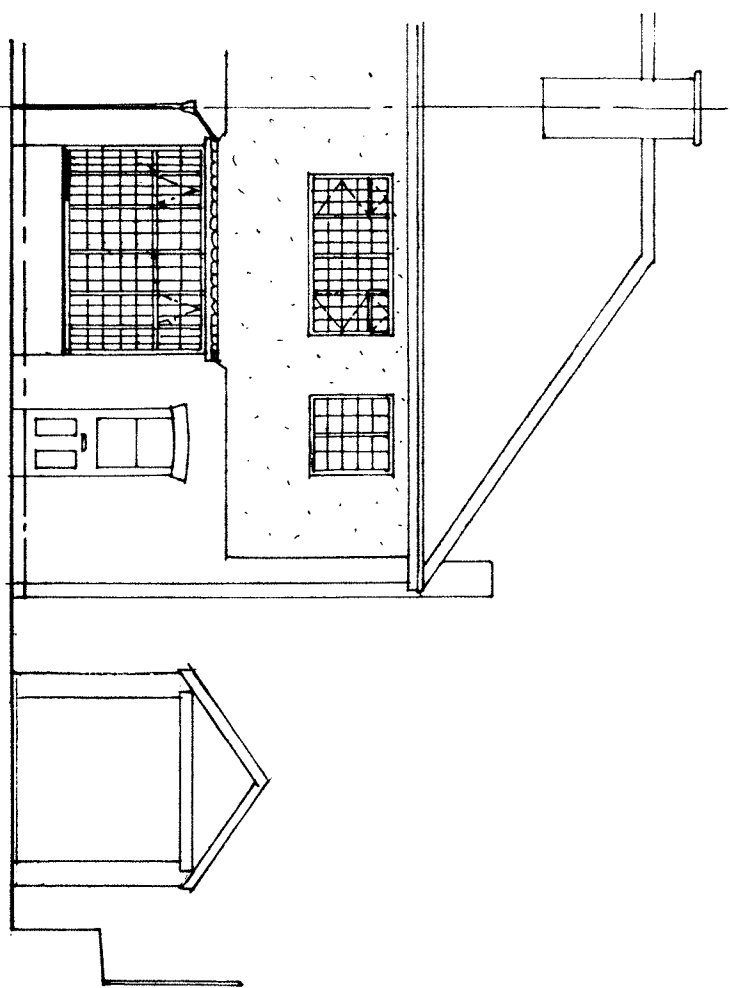

Front Elevation

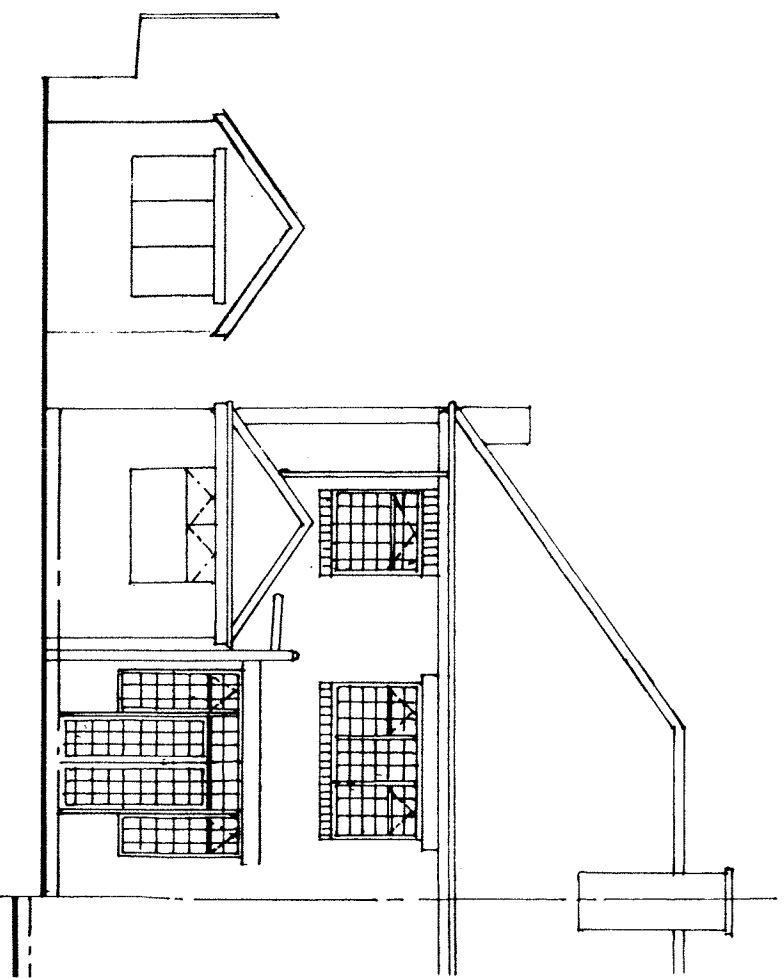

Rear Elevation

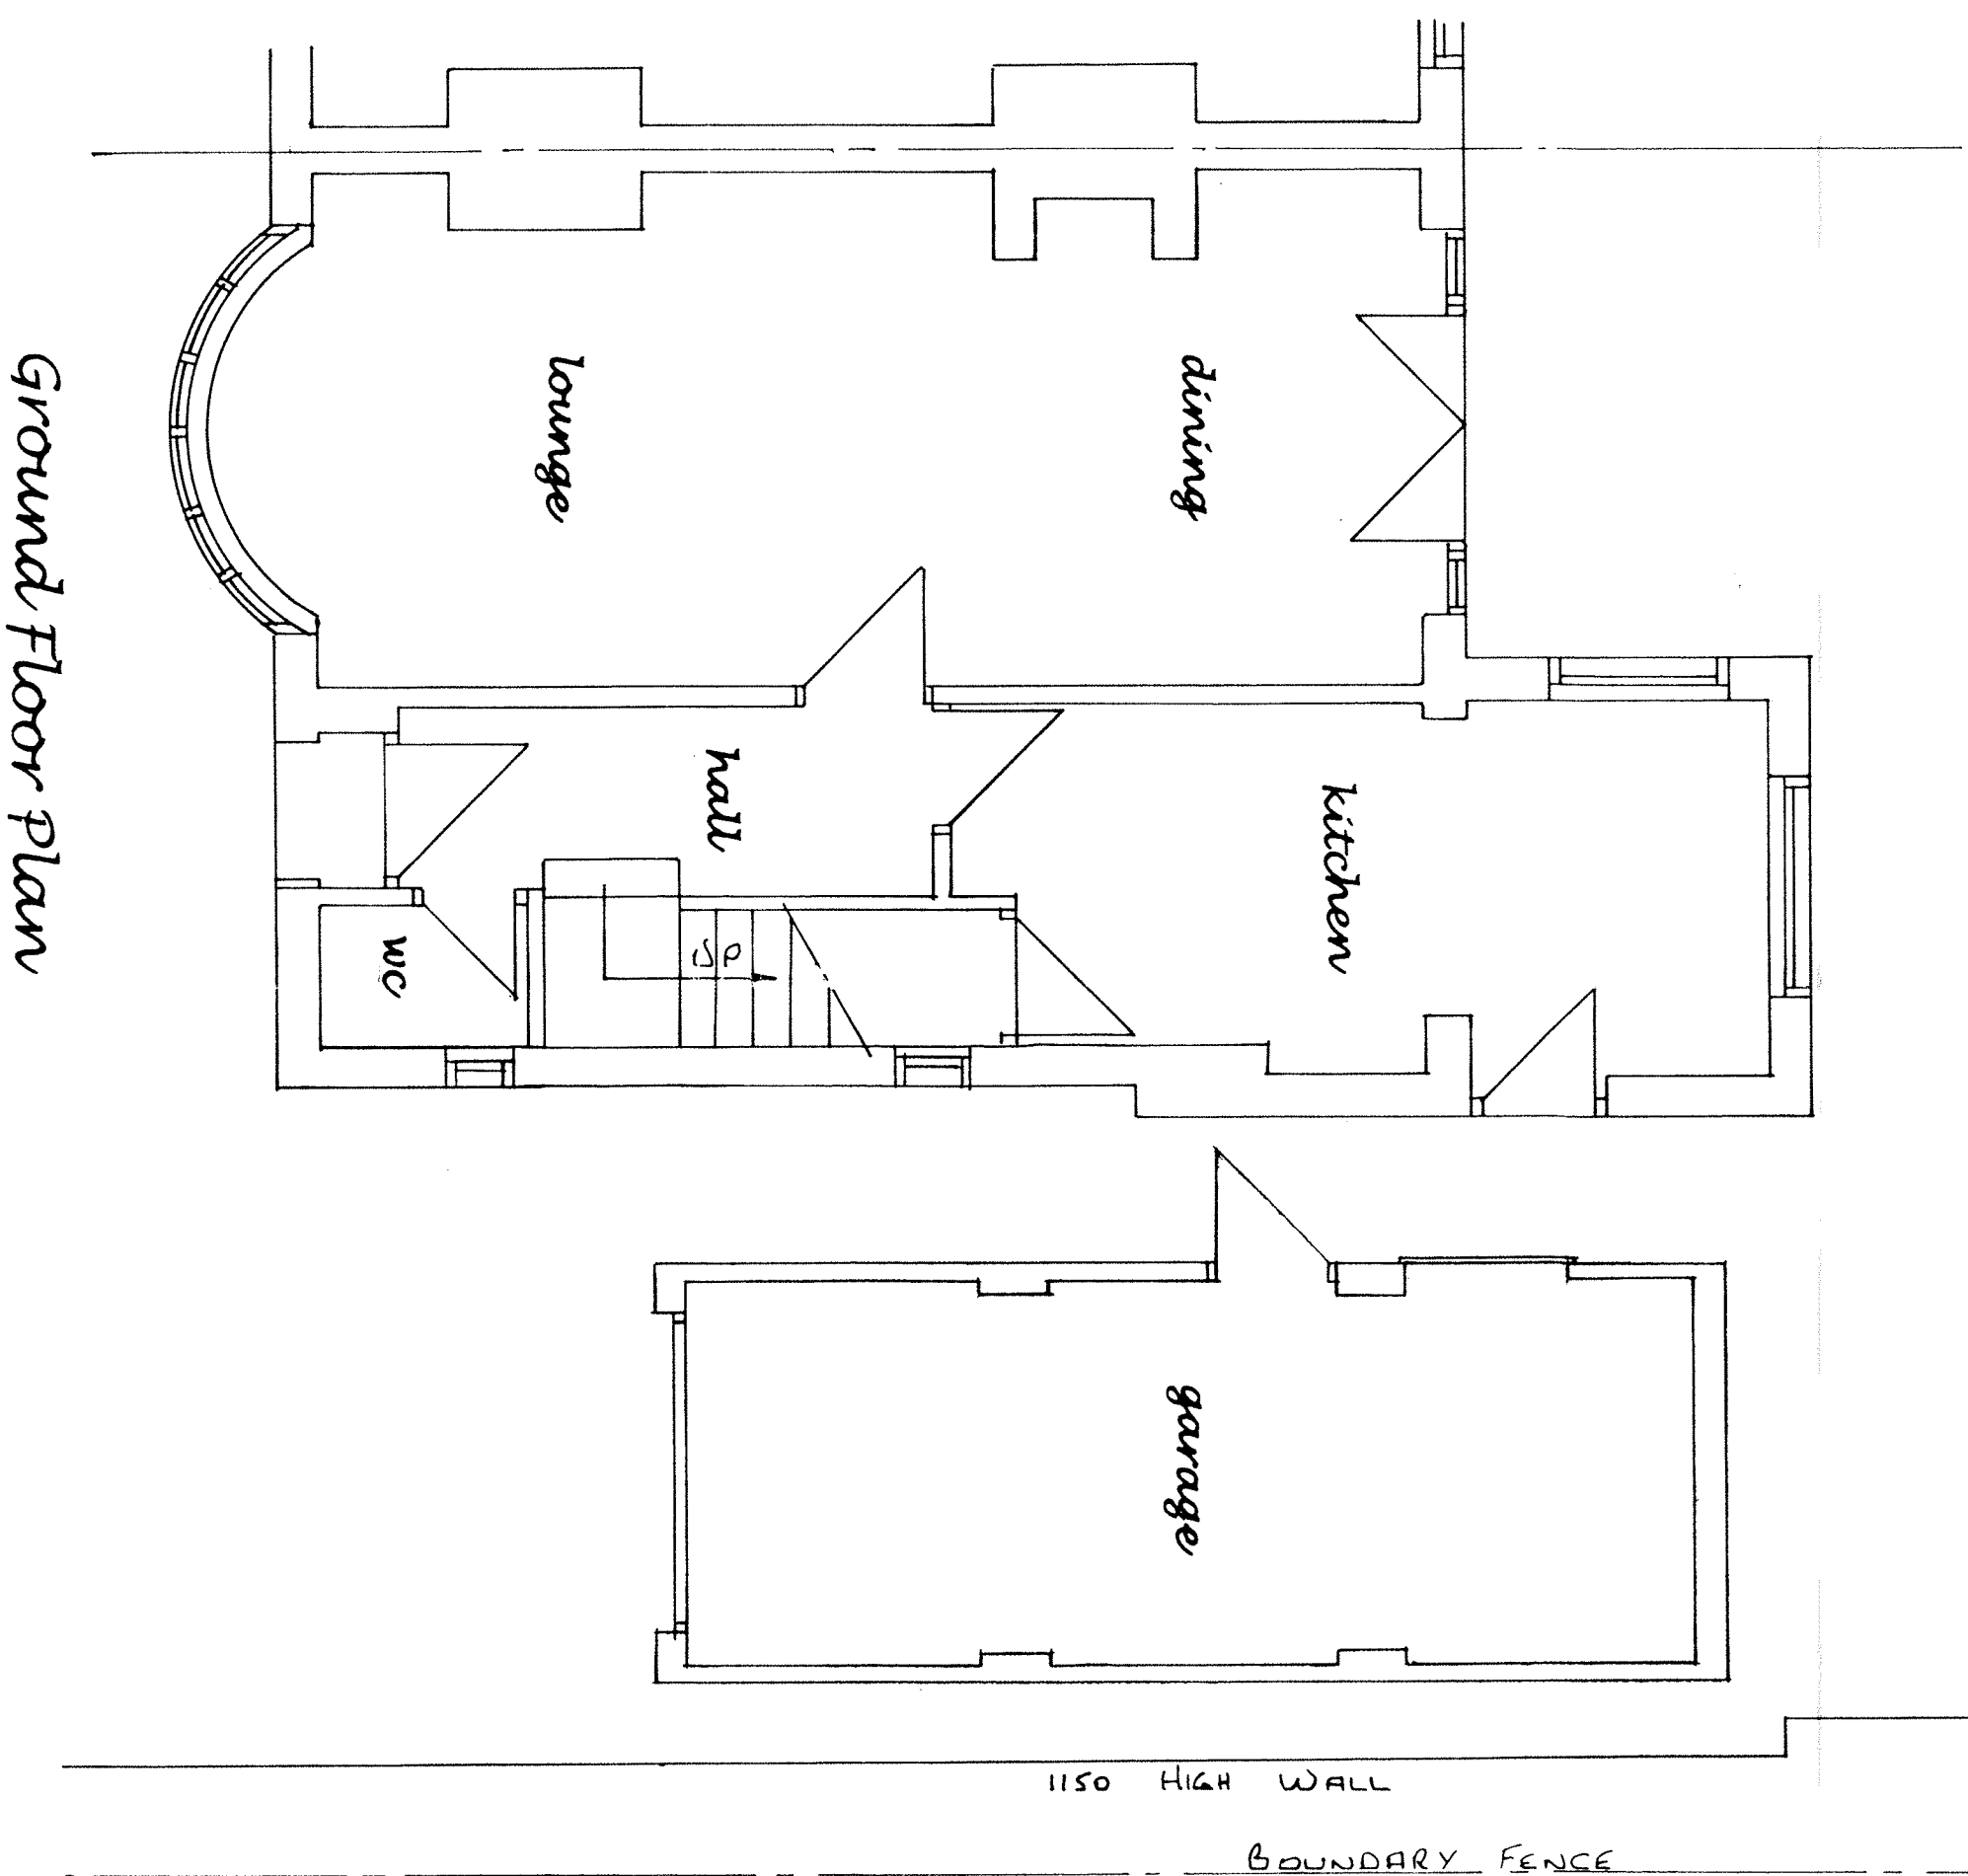

Ground Floor Plan

Existing Floor Plan And Elevations At No 191
Ash Bank Road, Werrington, Staffs Moorlands
For Mr. A. Bridgewater.
Drg No 100 A 70-2
Date :- March 17th 2022.
Scale :- Floor Plan 1:50 & Elevations 1:100.