


Copyright of this drawing is vested in the Designer and it must not be copied or reproduced without consent.
Contractor to check site for any utility locations that may affect any proposals prior to commencement on site.
Contractor to check any site dimensions prior to commencement on site.


Rev.	Drawn	Comments	Date
------	-------	----------	------

 

Existing side elevation
Scale 1:100

Existing rear elevation
Scale 1:100


Existing side elevation
Scale 1:100

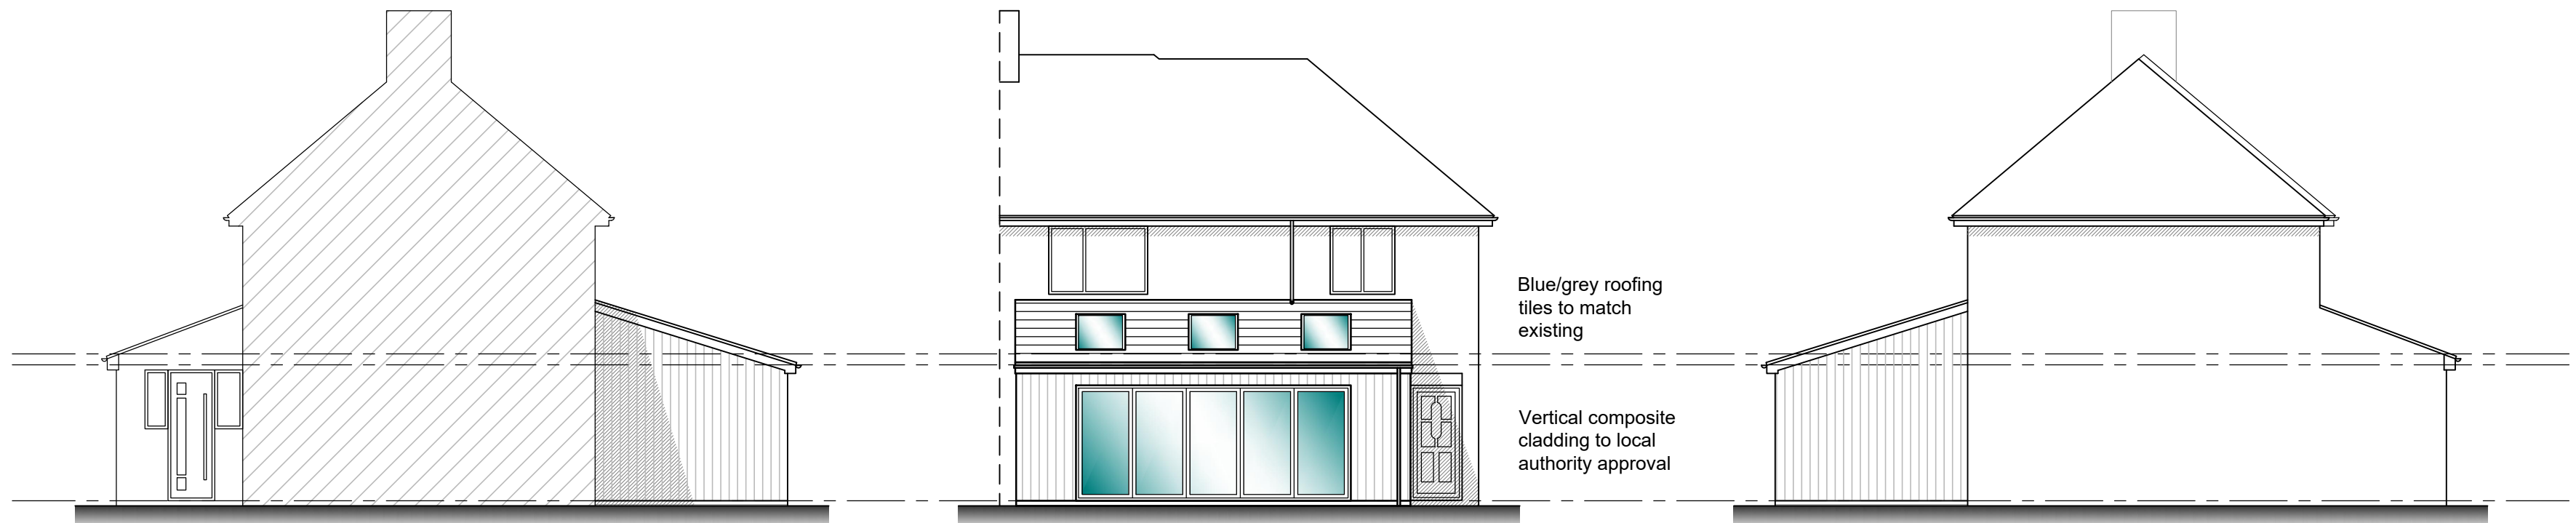


Proposed side elevation
Scale 1:100

Proposed rear elevation
Scale 1:100


Proposed side elevation
Scale 1:100

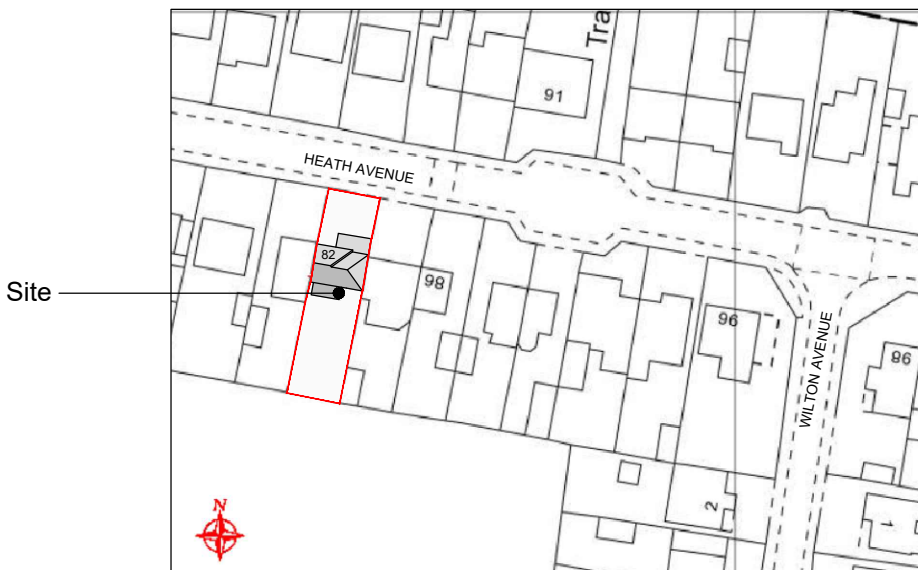


Site location plan
Scale 1:1250

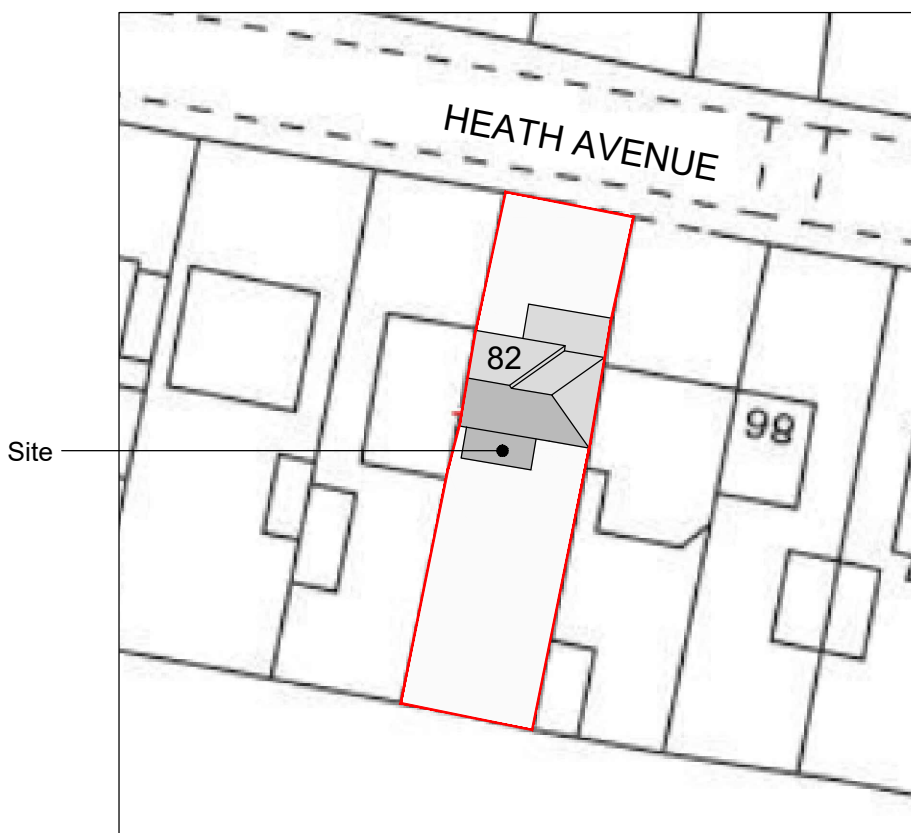


Existing site plan
Scale 1:500

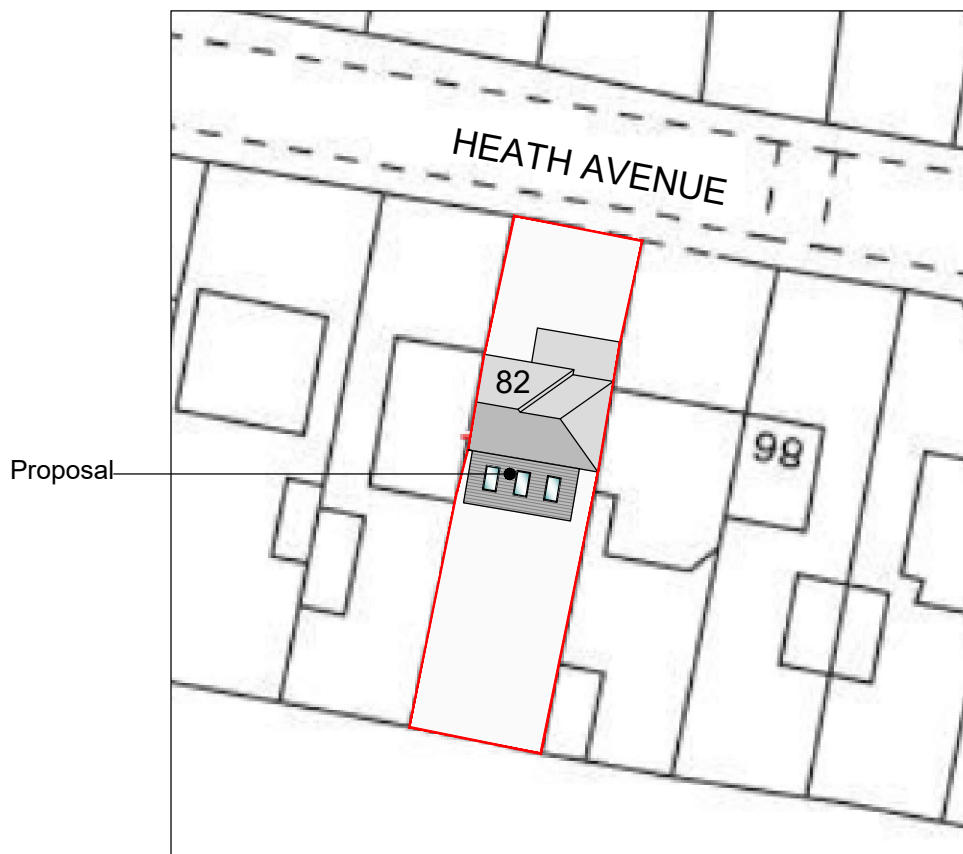

Proposed site plan
Scale 1:500

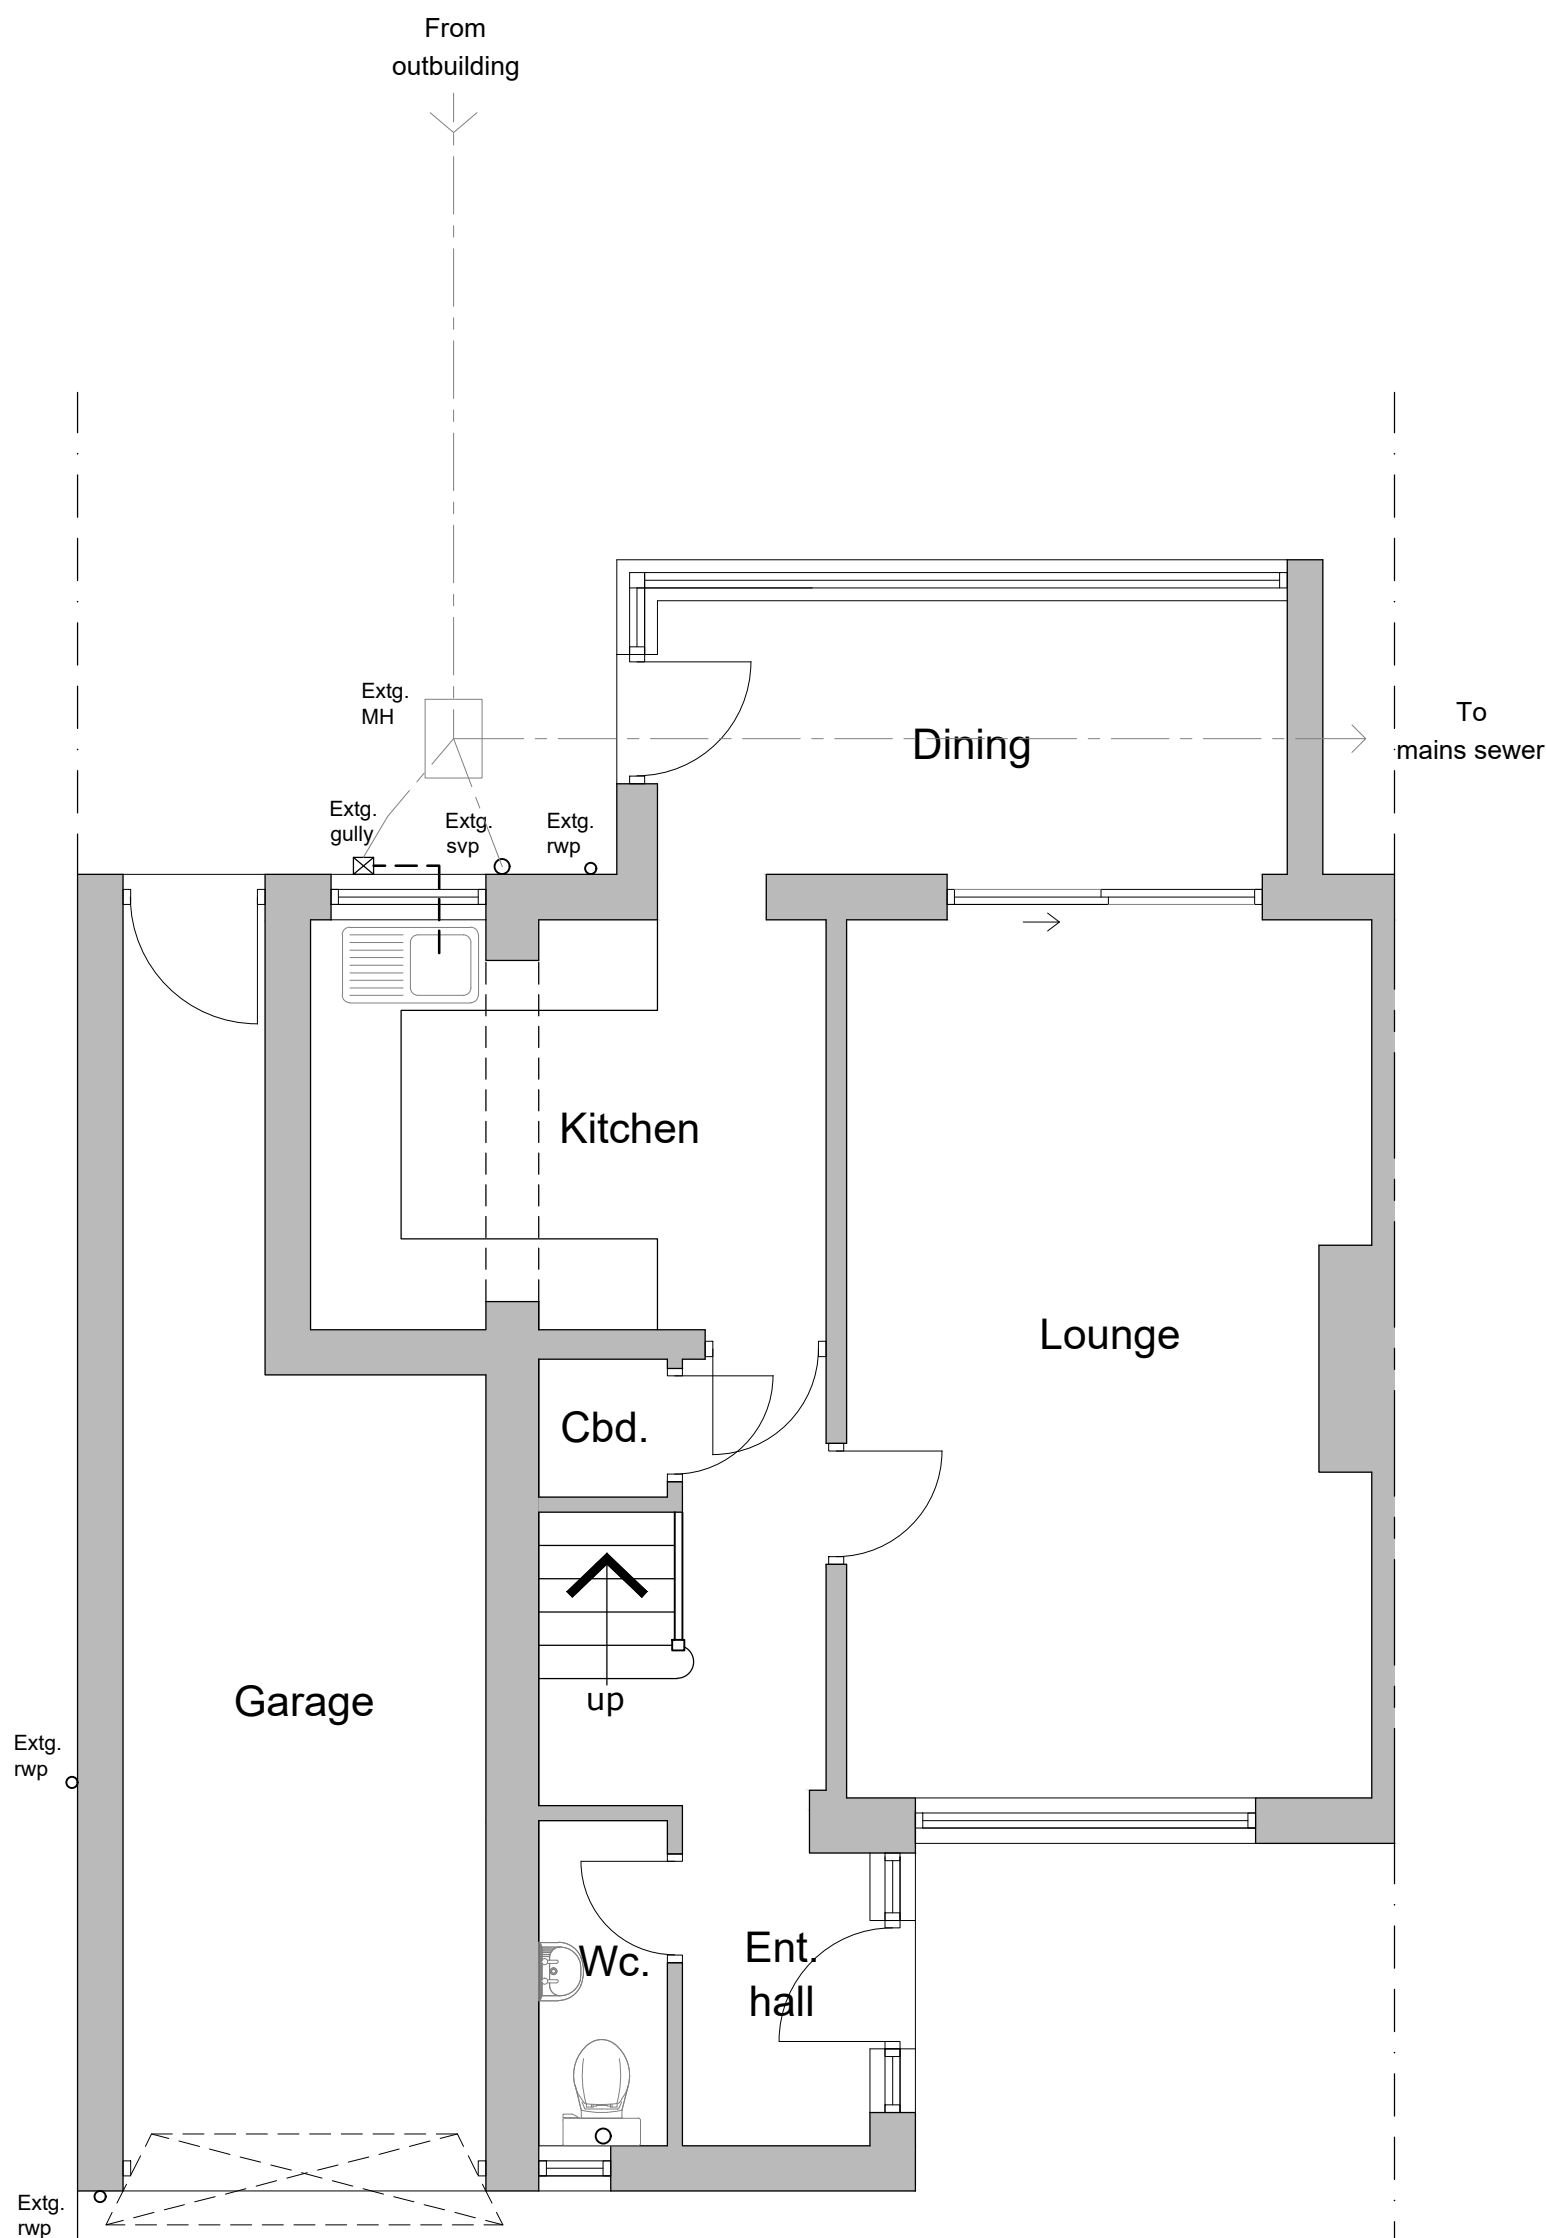

Existing ground floor plan
Scale 1:50

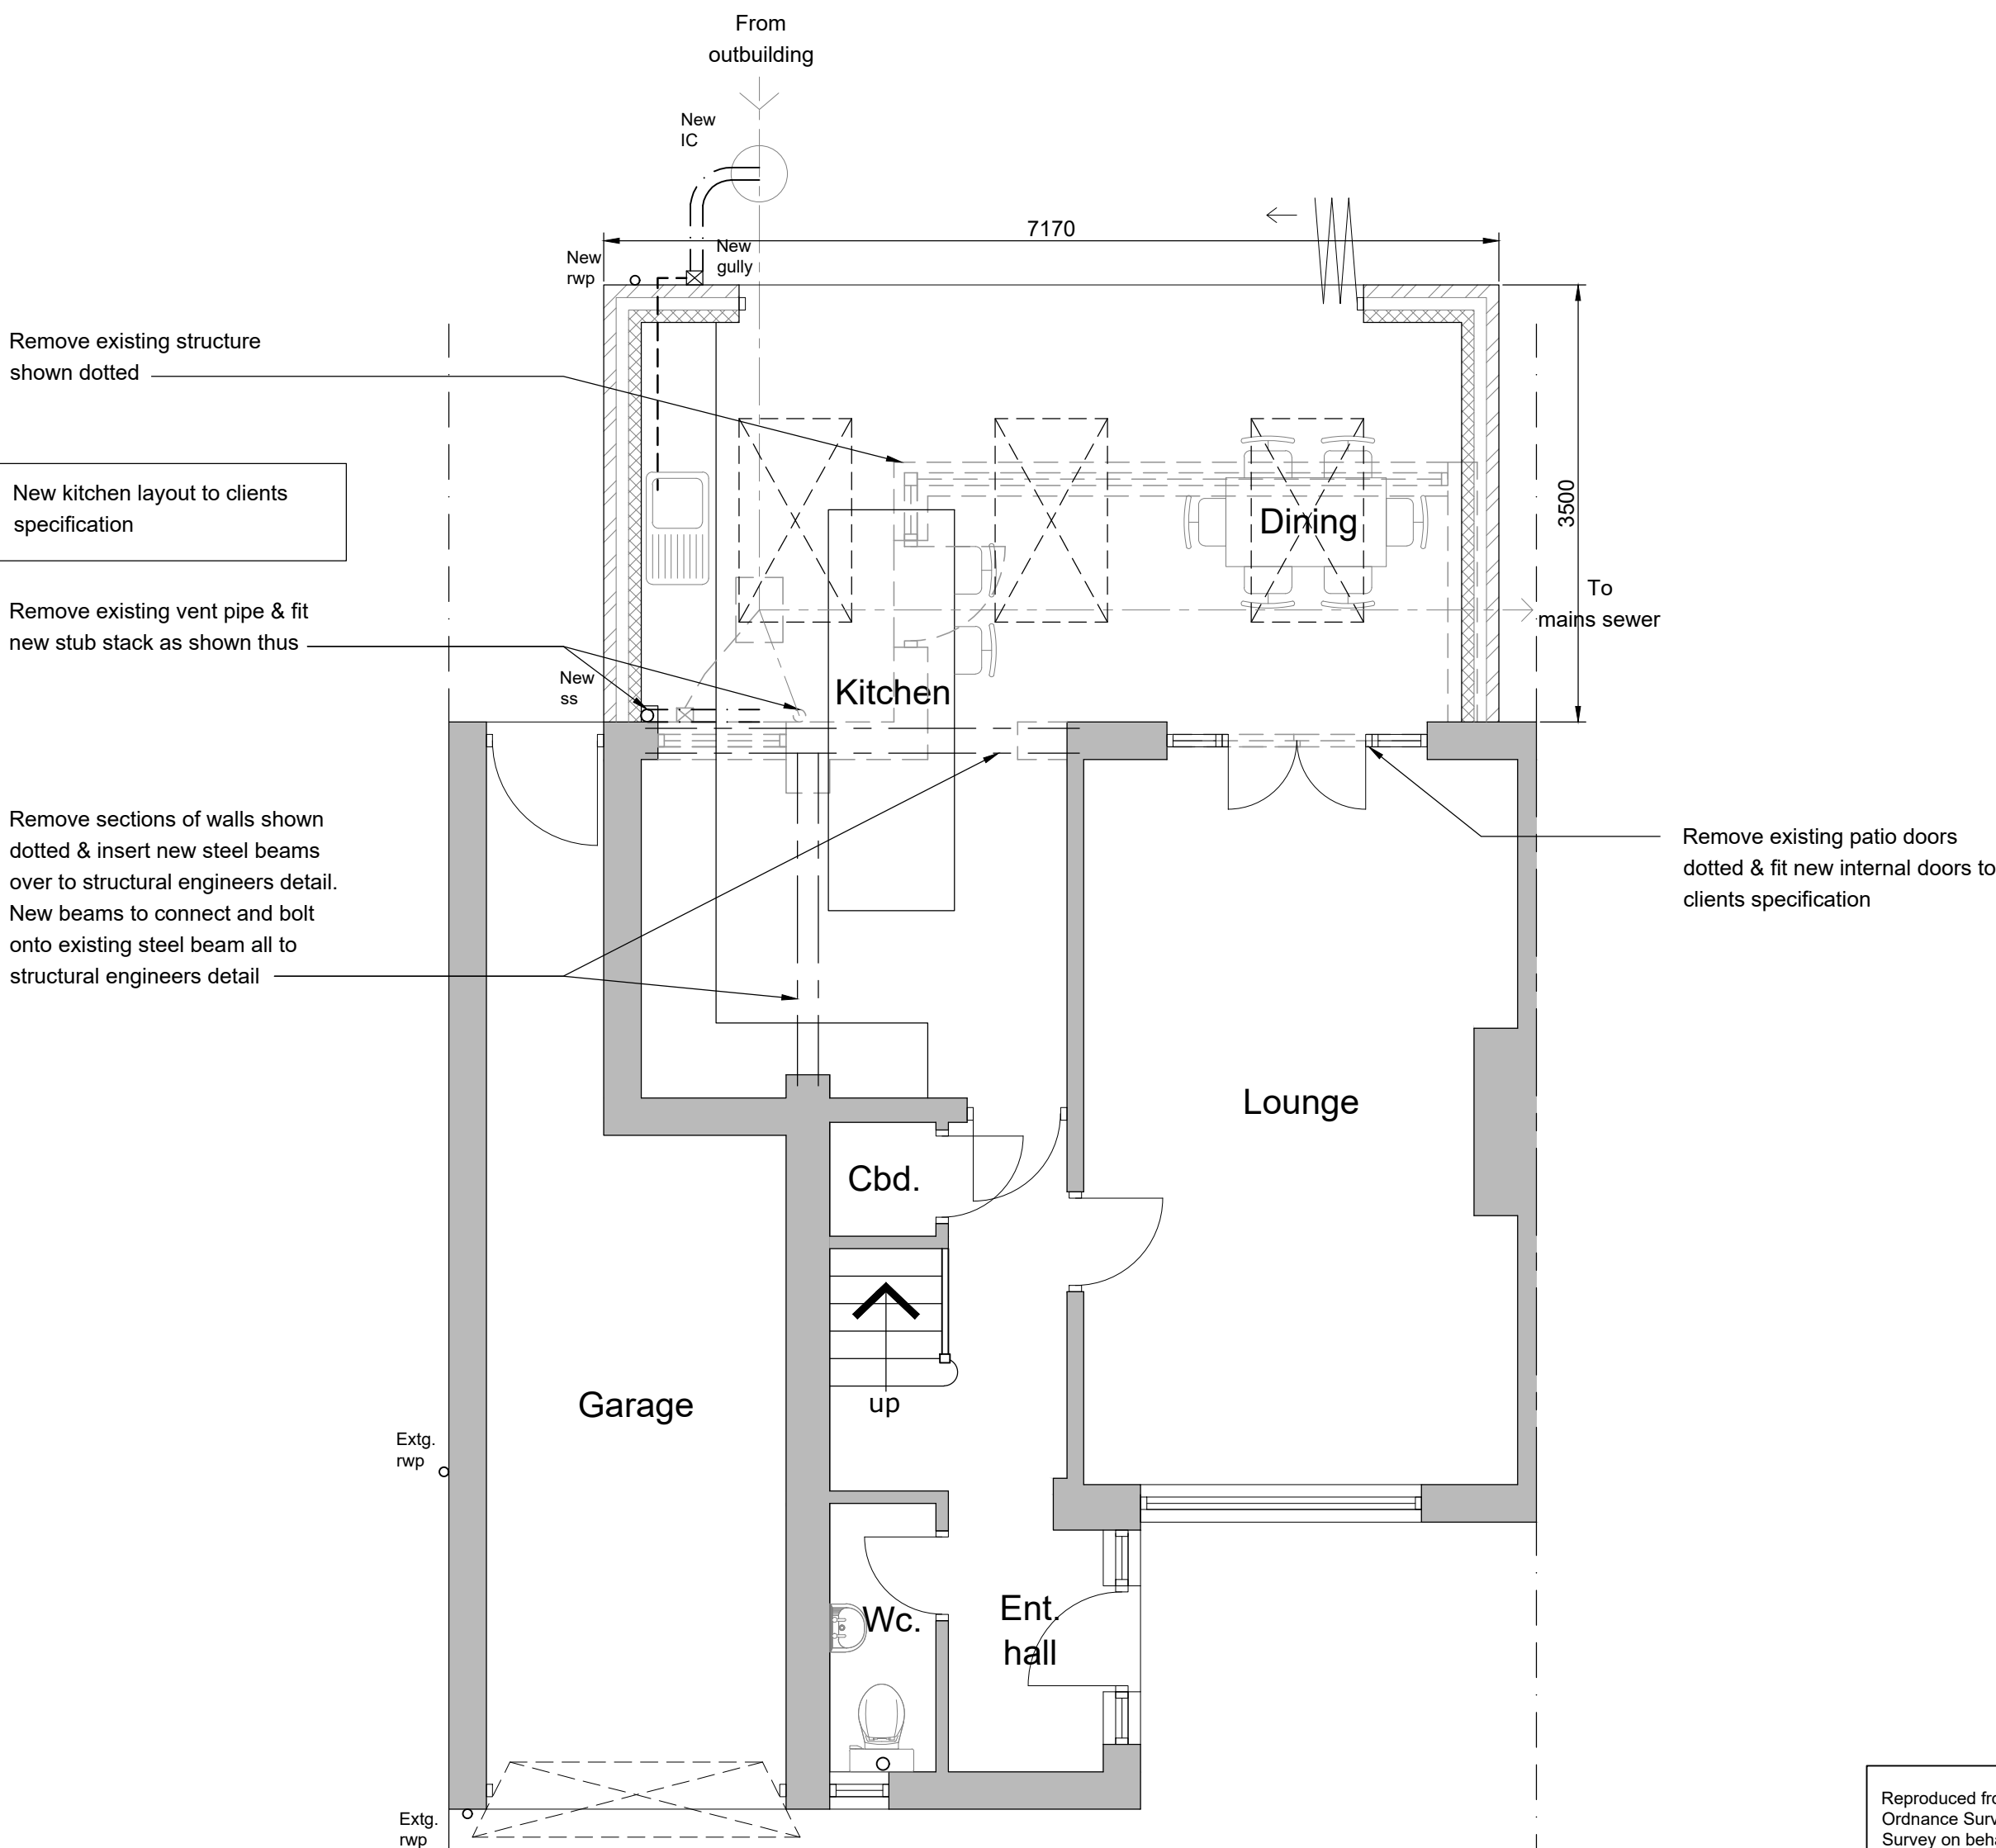

Proposed ground floor plan
Scale 1:50

Reproduced from the
Ordnance Survey map with the permission of Ordnance
Survey on behalf of The Controller of Her Majesty's
Stationary Office
Licence No. AL 100001834

Client	MR & MRS DEAN		
Project	PROPOSED ALTERATIONS & EXTENSION TO 82 HEATH AVENUE, WERRINGTON, ST9 0HU		
Title	EXISTING - PROPOSED PLANS		
Status	PLANNING PERMISSION		
Date	MARCH 2022	Drawn	ME
Scale	@A1	AS SHOWN	Checked
Project No	100-01	Drawing No.	
		Rev	
Copyright ©M&E Design Sol. 2019. All rights reserved.			