



Section X-X Scale 1:500

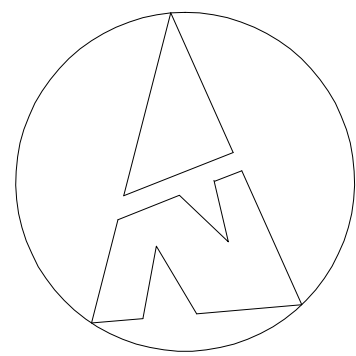

KEY:

- VEHICULAR PARKING & ACCESS : Concrete paved surface.
- WOODLAND MIX: (See FFC Landscape Architects specification)
- SHRUB MARGIN: (See FFC Landscape Architects specification)
- NEW HEDGEROW: (See FFC Landscape Architects specification)
- MEADOW GRASS: (See FFC Landscape Architects specification)
- ADDITIONAL TREE PLANTING: (See FFC Landscape Architects specification)
- NEW FENCE: Stock proof timber post & rail fence.
- NEW FENCE: Max. 2.5m high metal post & green powder coated mesh fencing to match existing.
- DRAINAGE: Proposed storm drainage channel discharging into existing attenuated drainage system.
- EXISTING LIGHTING: Existing lighting columns to be removed.
- PROPOSED LIGHTING: 1000mm high lighting ballasts: Amenity-Taurus LED ATALEDDB/1000. (See design layout by Ansell lighting)
- EXISTING & PROPOSED SITE LEVELS: Existing levels. Proposed levels.

© MAC ARCHITECTURAL DESIGN LTD. All rights reserved.
This Drawing and its contents has been produced for the Client only and is not intended for any other person or for any other purpose than the Drawing Status. No part of this drawing and associated graphical contents may be reproduced, copied, modified or distributed, without the prior written consent of MAC Architectural Design Ltd.

 

Rev.	Drawn	Comments.	Date

MAC
ARCHITECTURAL DESIGN LTD
Moortland House, 123 Moortland Road, Burslem, ST6 1JD.
T:01782 505302 E:adming@mac-arch.co.uk

Client:
MJS Transport Ltd.

Project:
Proposed Extension to Yard area at MJS Transport, Woodhead Garage, Froghall Road Cheadle, Staffordshire. ST10 2DN.

Title:
Site Plan.

Status:
Planning.

Paper A1 Drawn: AC Bailey February 2022 Drawing Ref: 1764-03