




Section V-V Scale 1:200

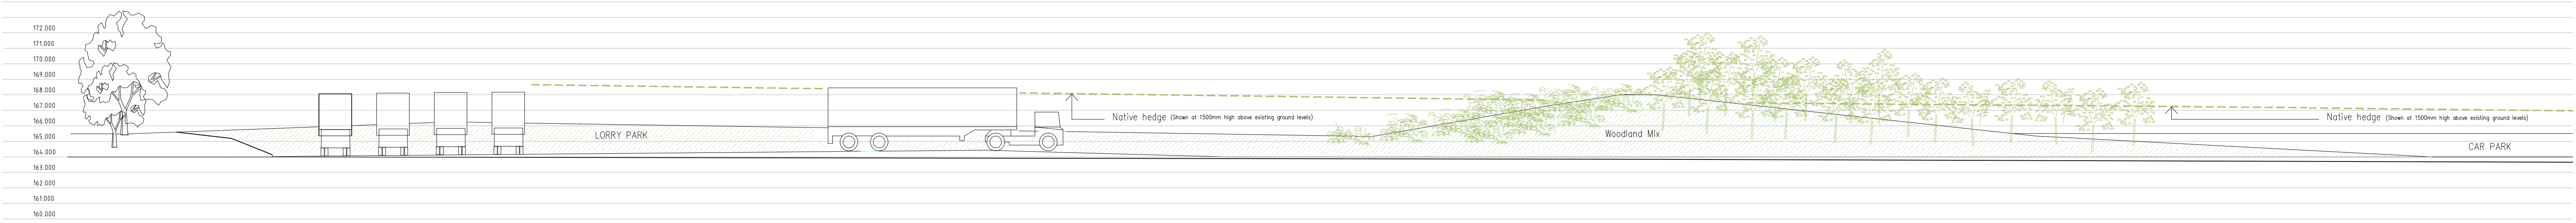

Section X-X Scale 1:200

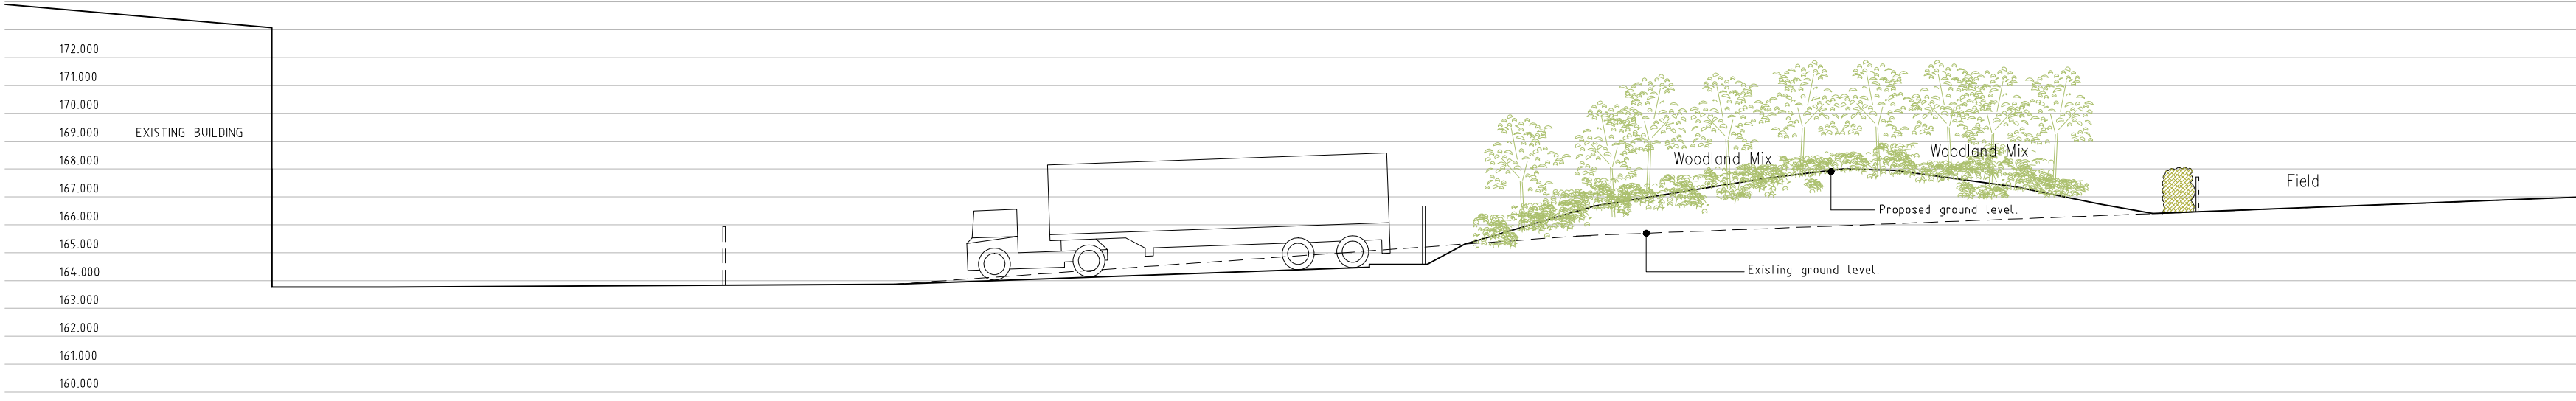


Section Y-Y Scale 1:200

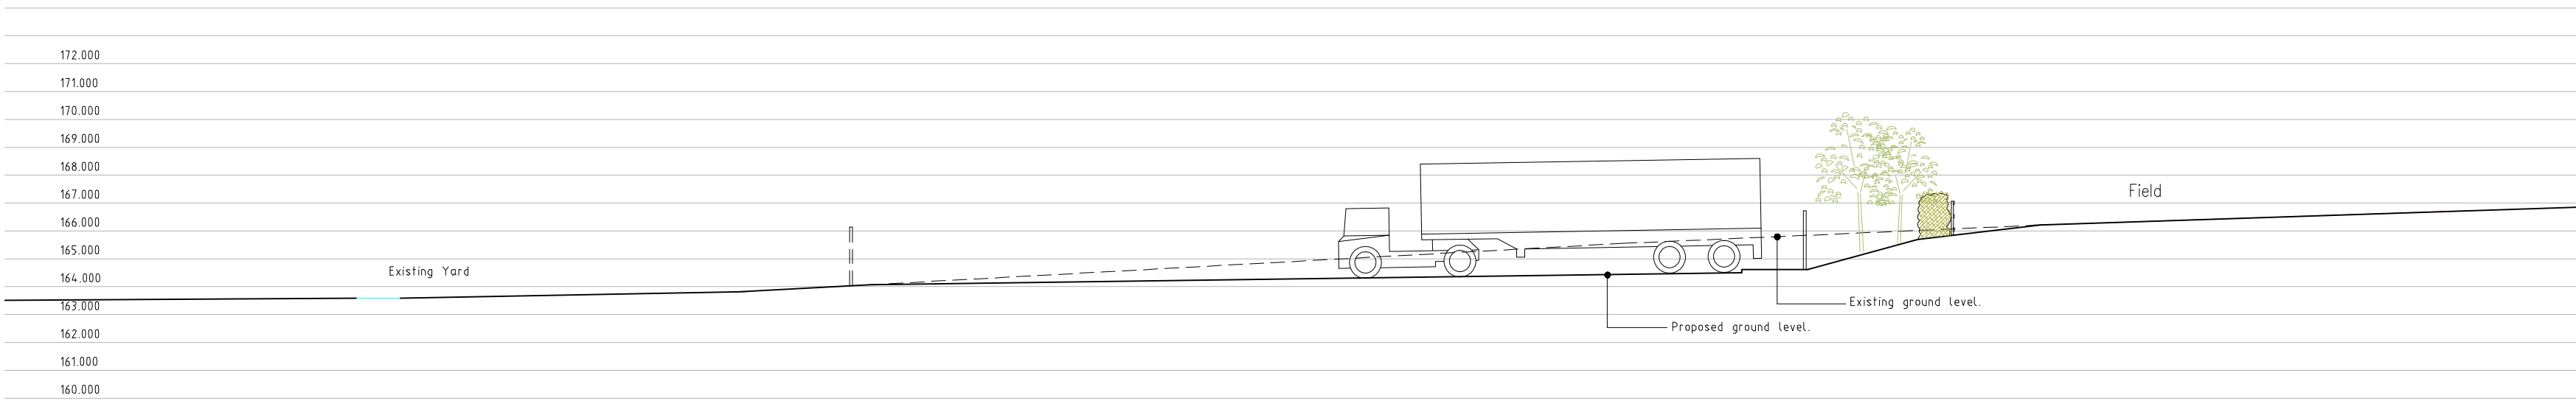

Section T-T Scale 1:200



Site Plan Scale 1:200

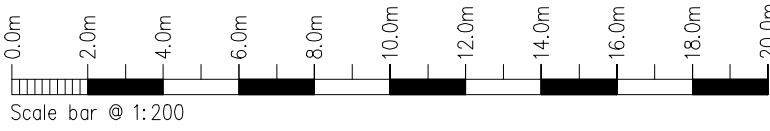

Rev.	Drawn	Comments.	Date

MAC
ARCHITECTURAL DESIGN LTD
Moorland House, 123 Moorland Road, Burslem, ST6 1JD.
T:01782 503302 E:adming@mac-arch.co.uk

Client:
MJS Transport Ltd.

Project:
**Proposed Extension to Yard area
at MJS Transport, Woodhead Garage,
Frogghall Road Cheadle,
Staffordshire. ST10 2DN.**

Title:
Site Sections.

Status:
Planning.

Paper A1 Drawn: AC Bailey March 2022 Drawing Ref: 1764-04