




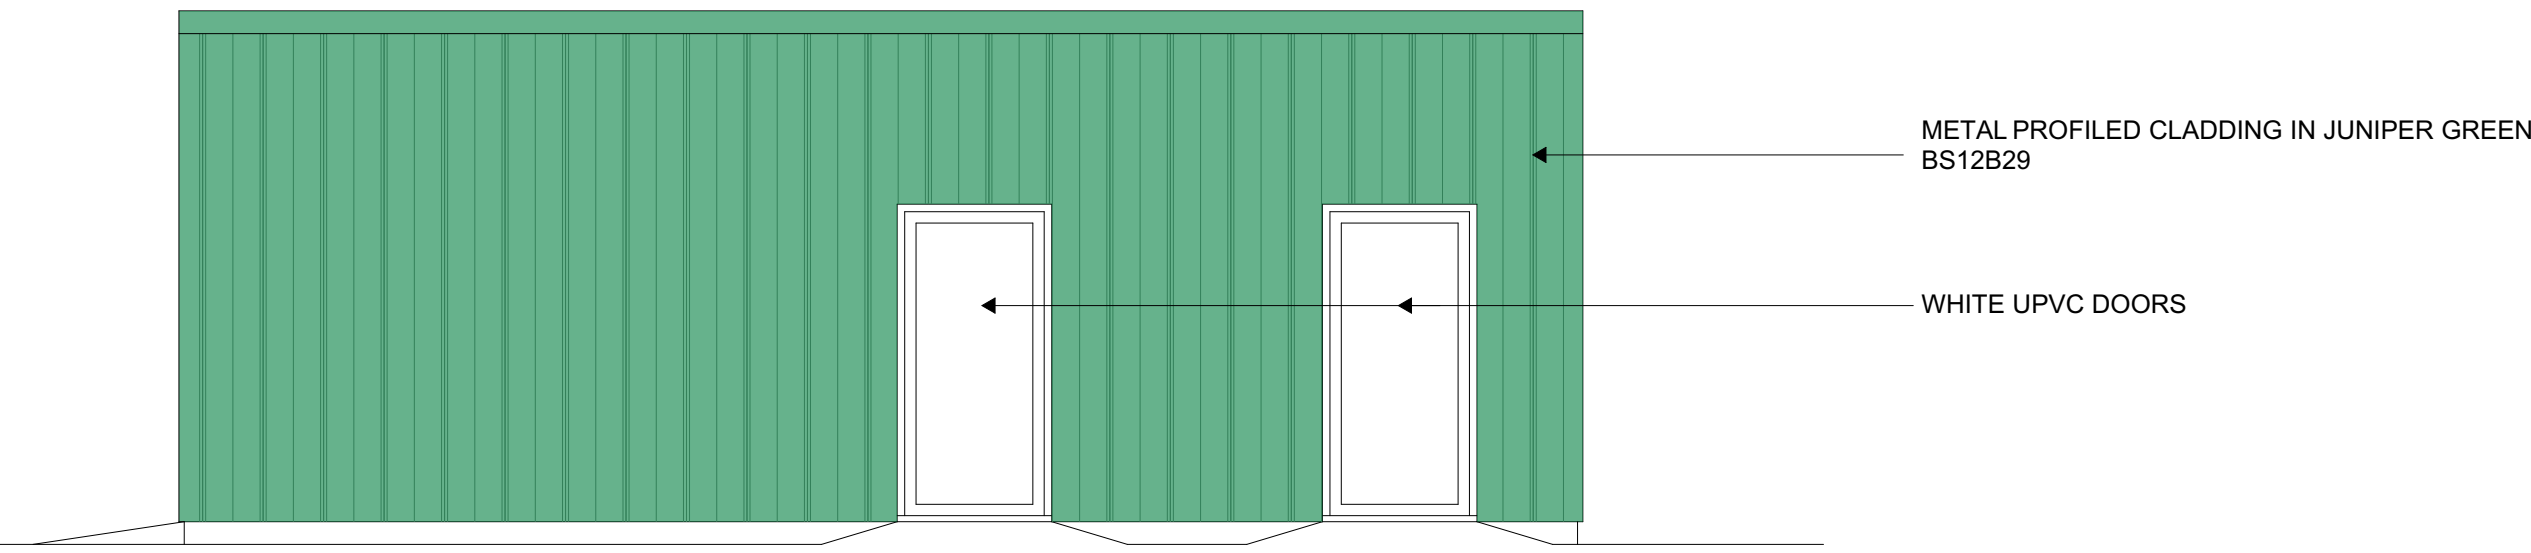


SIDE ELEVATION 1-50

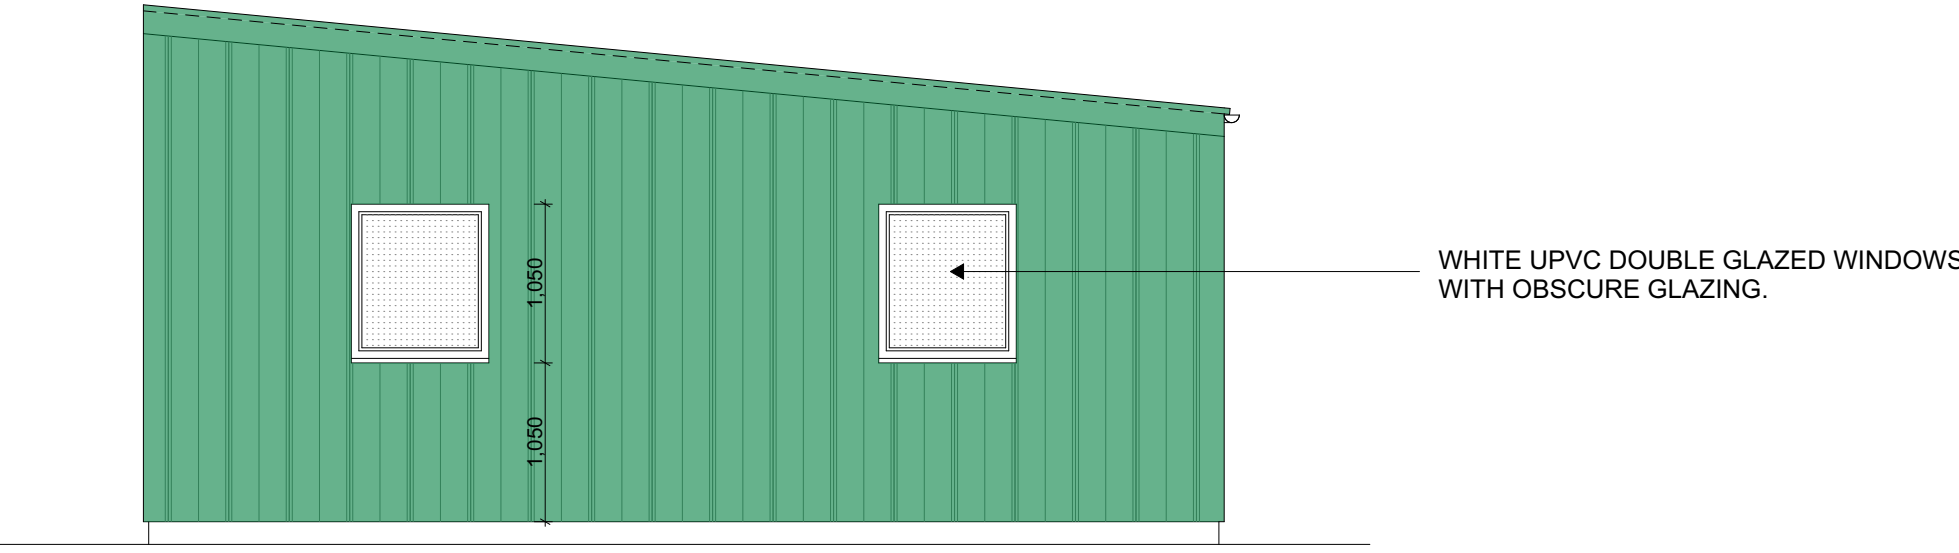


REAR ELEVATION 1-50

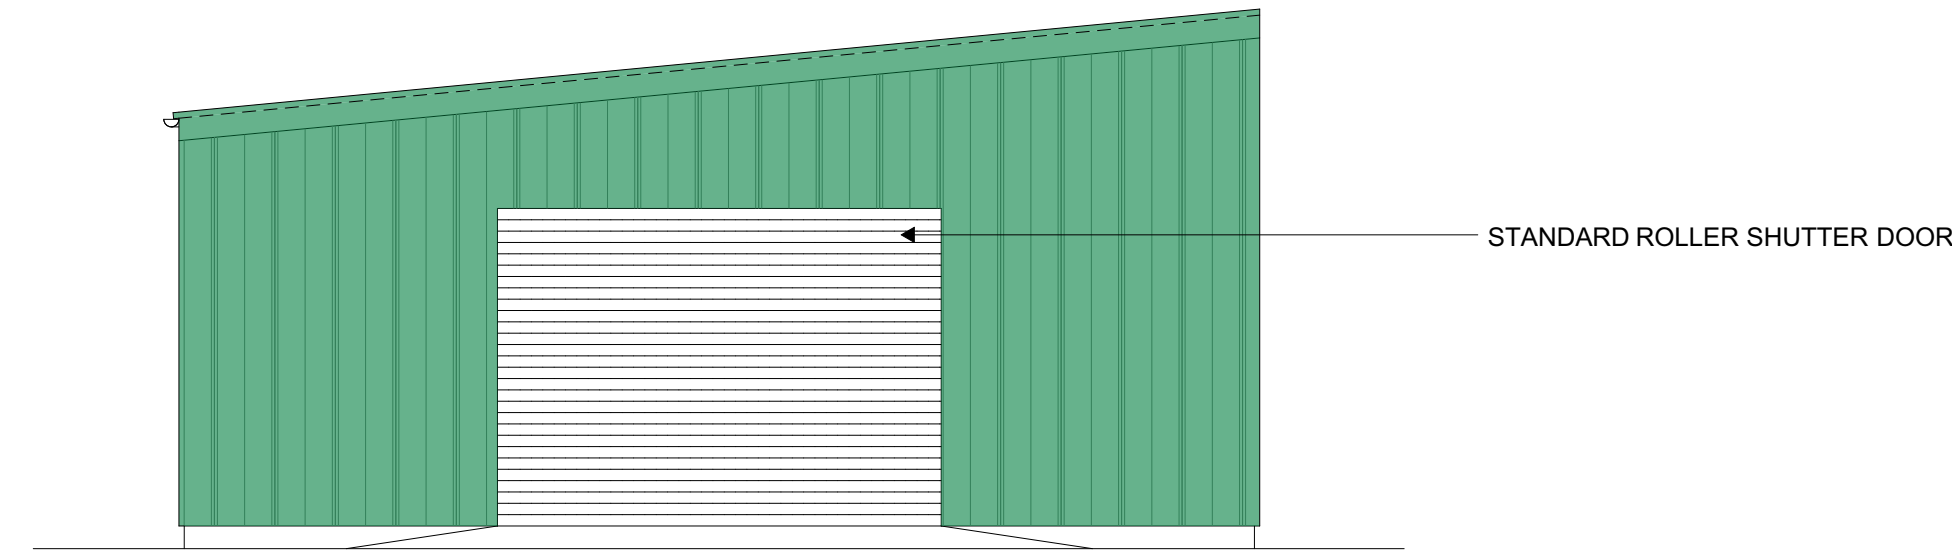


FRONT ELEVATION 1-50

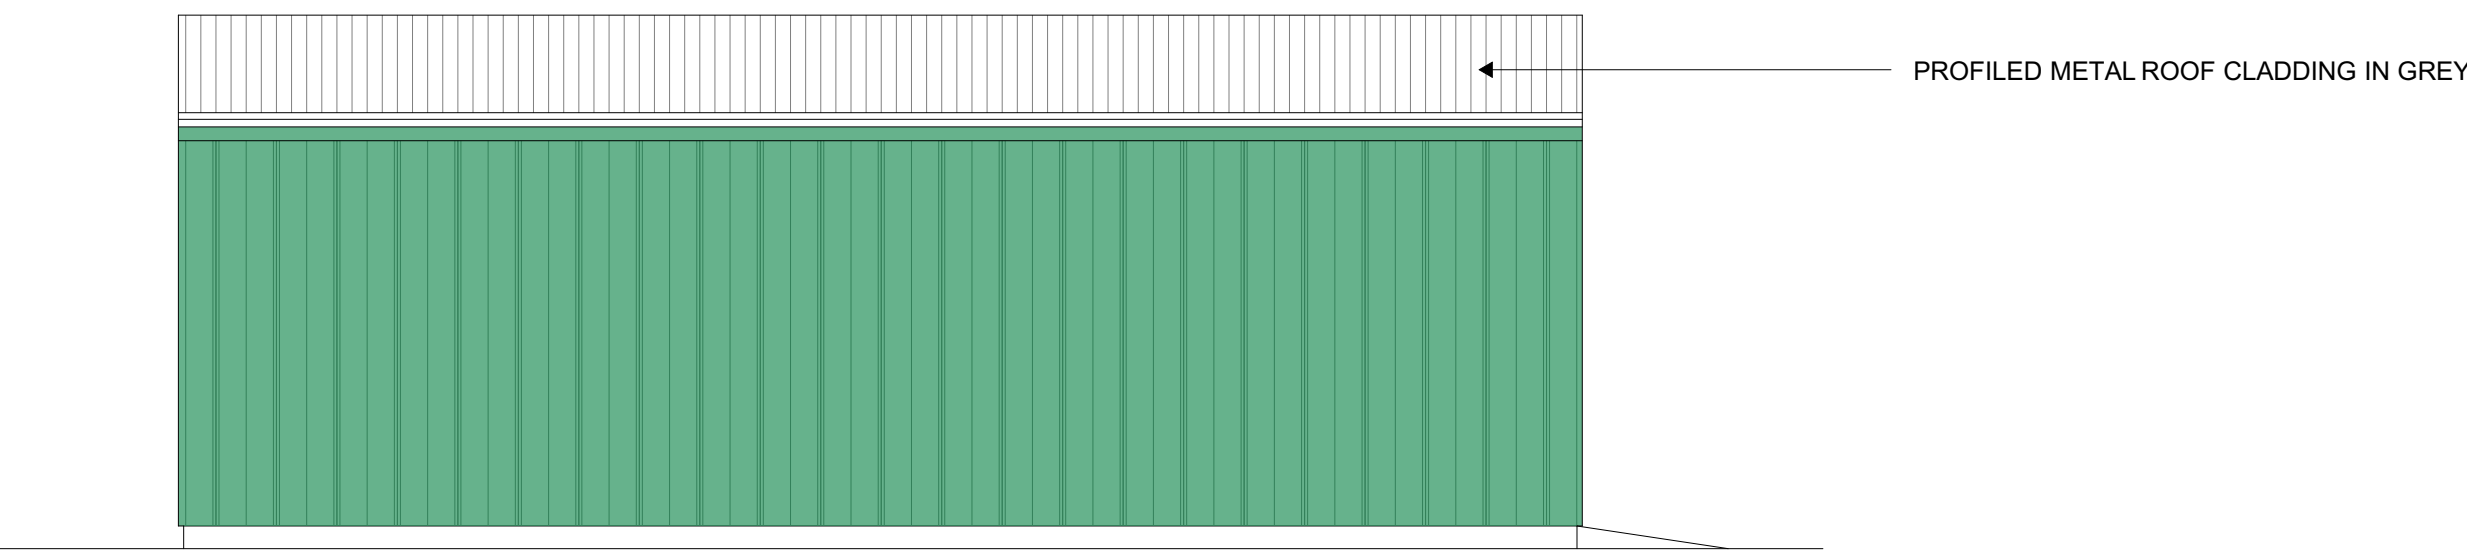

SIDE ELEVATION 1-50

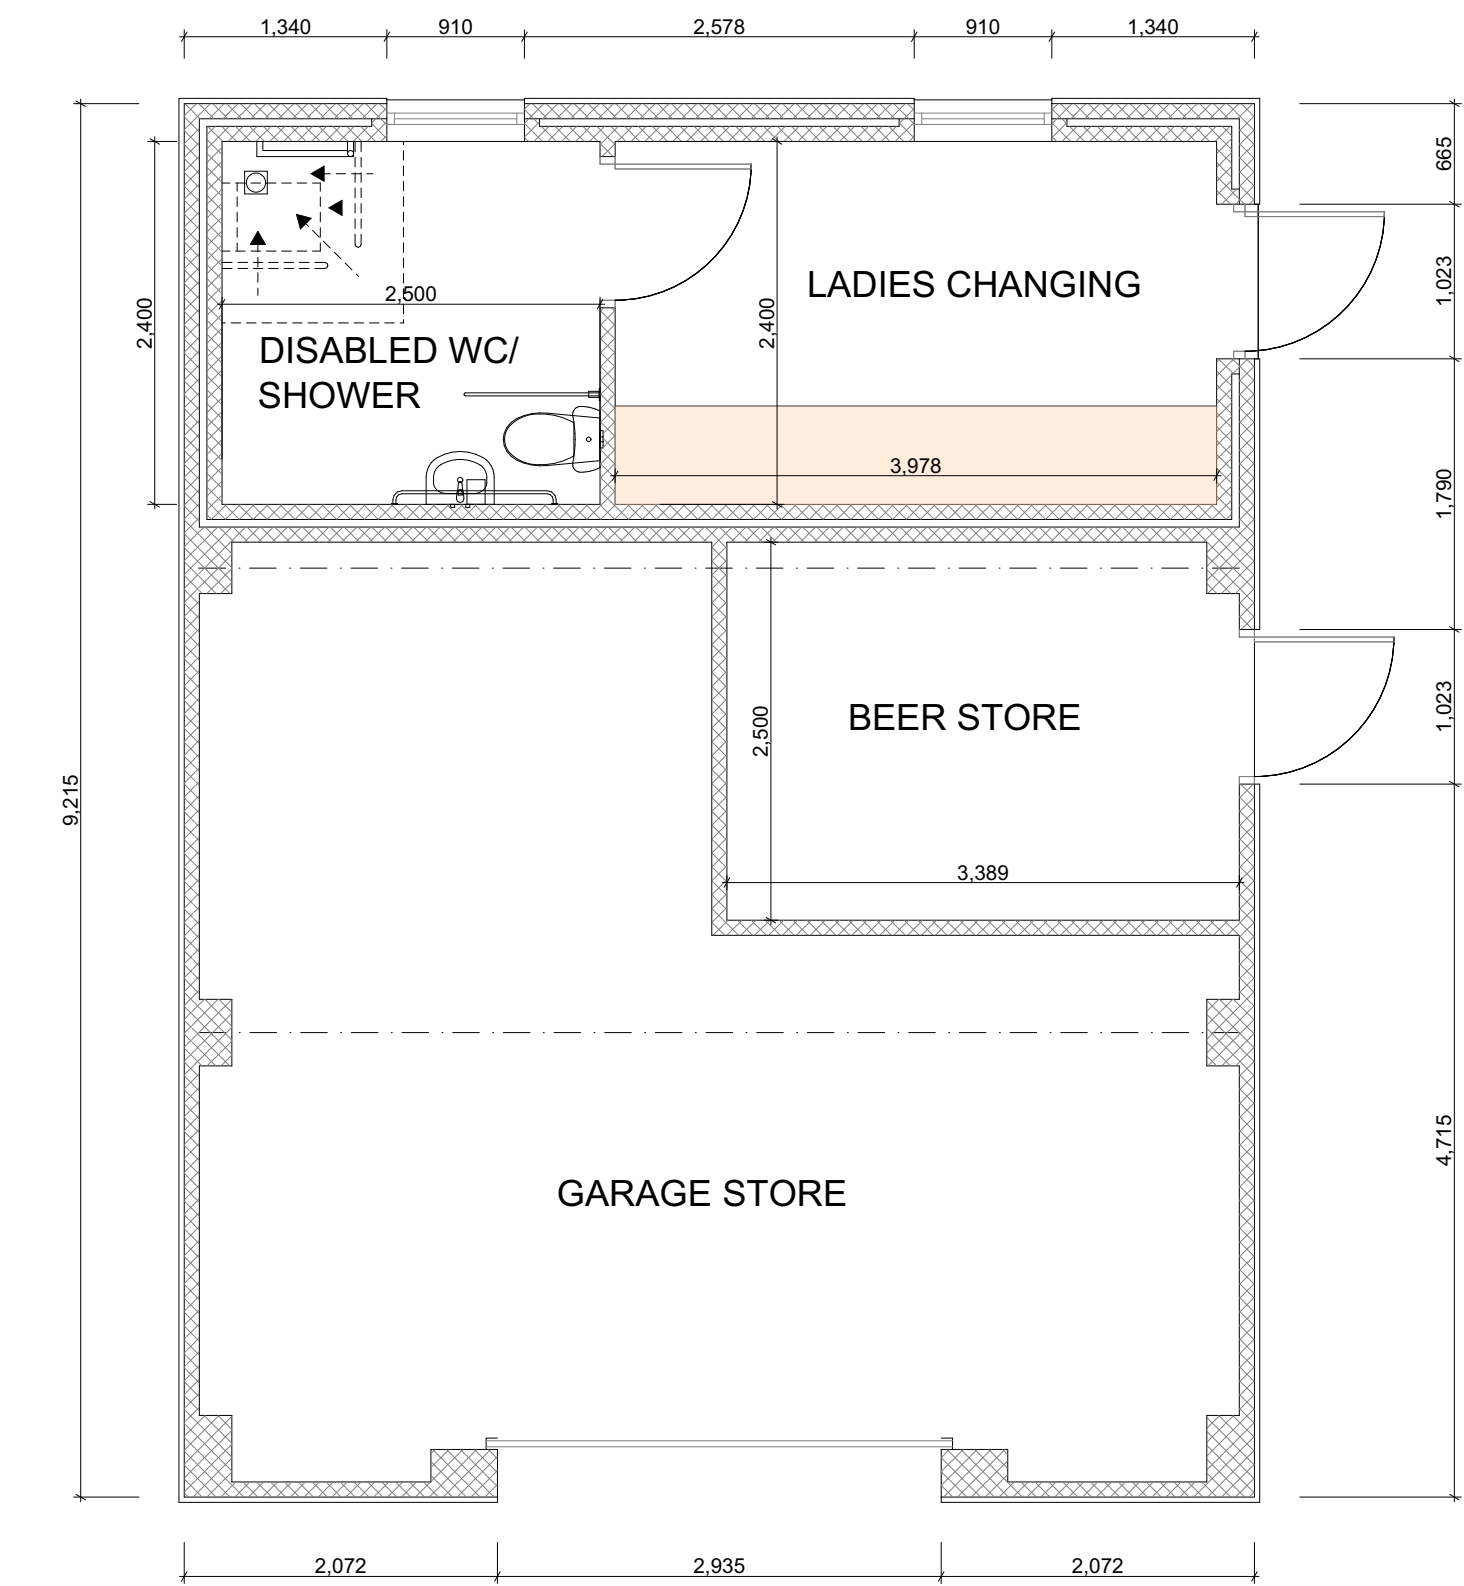

FLOOR PLAN

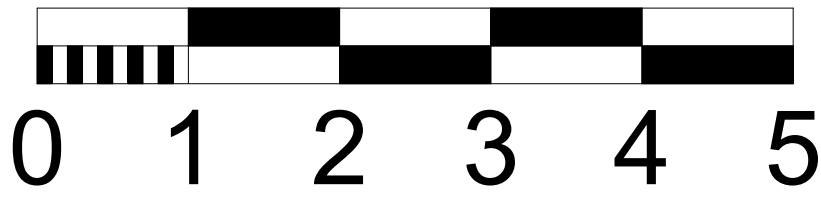

SCALE BAR 1:50

APPLICANT  
ASHCOMBE PARK CC

JOB  
PROPOSED GARAGE AND  
CHANGING FACILITY

Title.  
SCHEME DRAWING

Scale

1:50

Drawing Number

AP-02A

/ (Revision)

Revision ID

A