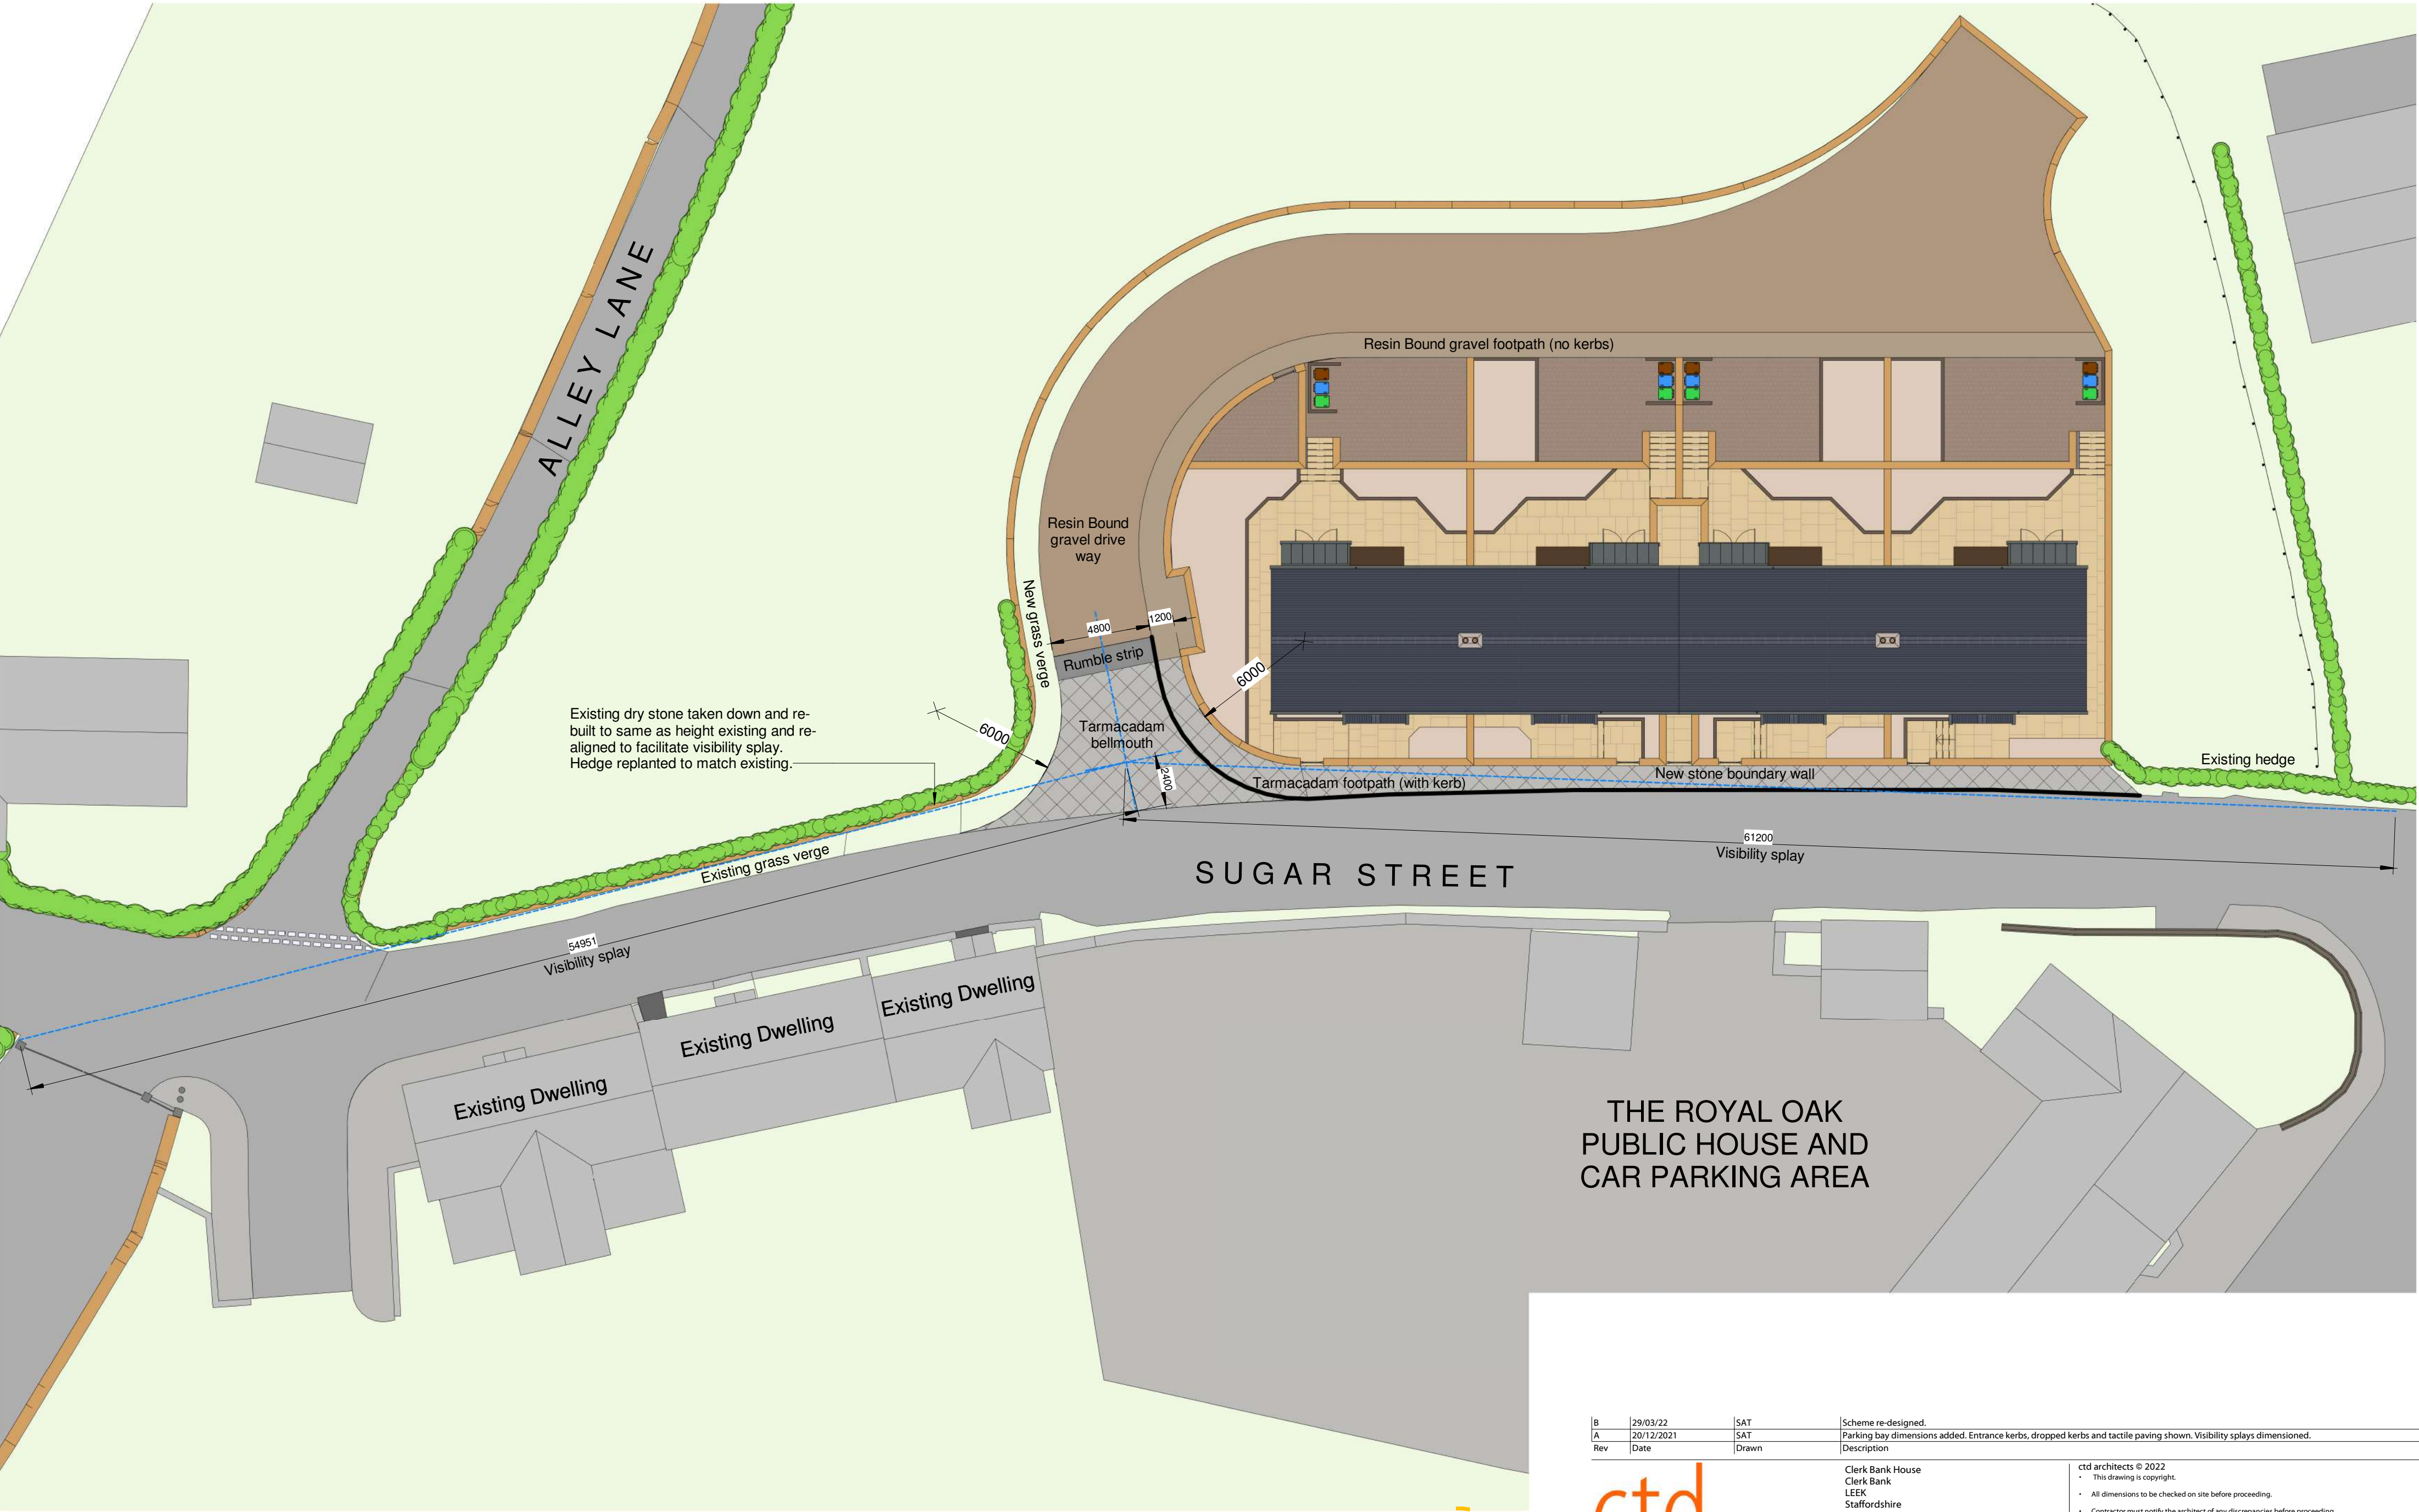


B	29/03/22	SAT	Scheme re-designed.
A	20/12/2021	SAT	Parking bay dimensions added. Entrance kerbs, dropped kerbs and tactile paving shown. Visibility splays dimensioned.
Rev	Date	Drawn	Description

ctdarchitects Client RIDER ENTERPRISES	Clerk Bank House Clerk Bank LEEK Staffordshire ST13 5HE		t : 01538 373477 f : 01538 386503		e : info@ctdarchitects.co.uk w : www.ctdarchitects.co.uk		ctd architects © 2022 • This drawing is copyright. • All dimensions to be checked on site before proceeding. • Contractor must notify the architect of any discrepancies before proceeding. • Contractor to check/adjust dimensions of new work to suit existing conditions. Do not assume existing structure or details are plumb, square or level. • All drawings to be read in conjunction with all other consultants drawings and specs.							
	Project		Scale		1 : 200		Size	A2	Drawn	SAT	Chk'd	PR	Date	30/09/21
	Proposed Residential Development at White Lodge Field, Sugar Street, Ruston Spencer, Staffordshire.		Status		PLANNING.									
	Title		Job No.		2127		Drawing No		AL09		Rev.		B	
Site plan - Site Entrance & Access Road														