


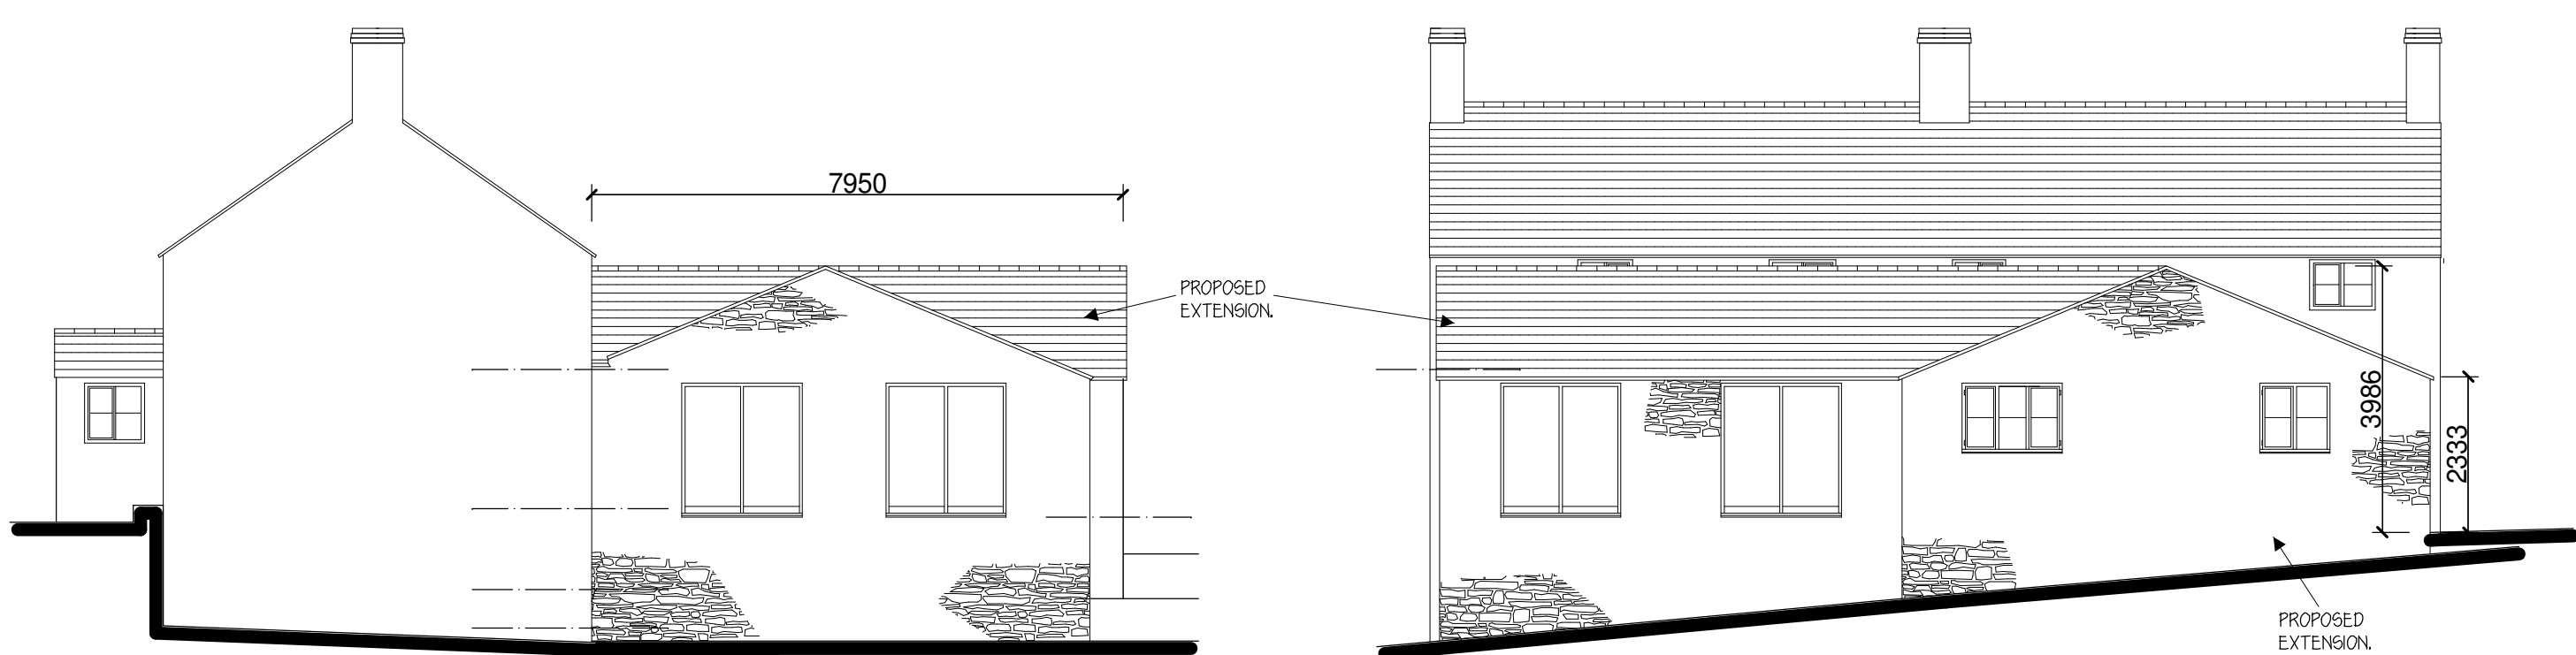

North West Elevation.


South West Elevation.

PROPOSED MATERIALS.
Roof - Staffordshire Blue Plain Roof Tiles
to Match Existing.
Walls - Natural Stone to Match Existing.




South East Elevation.


North East Elevation.

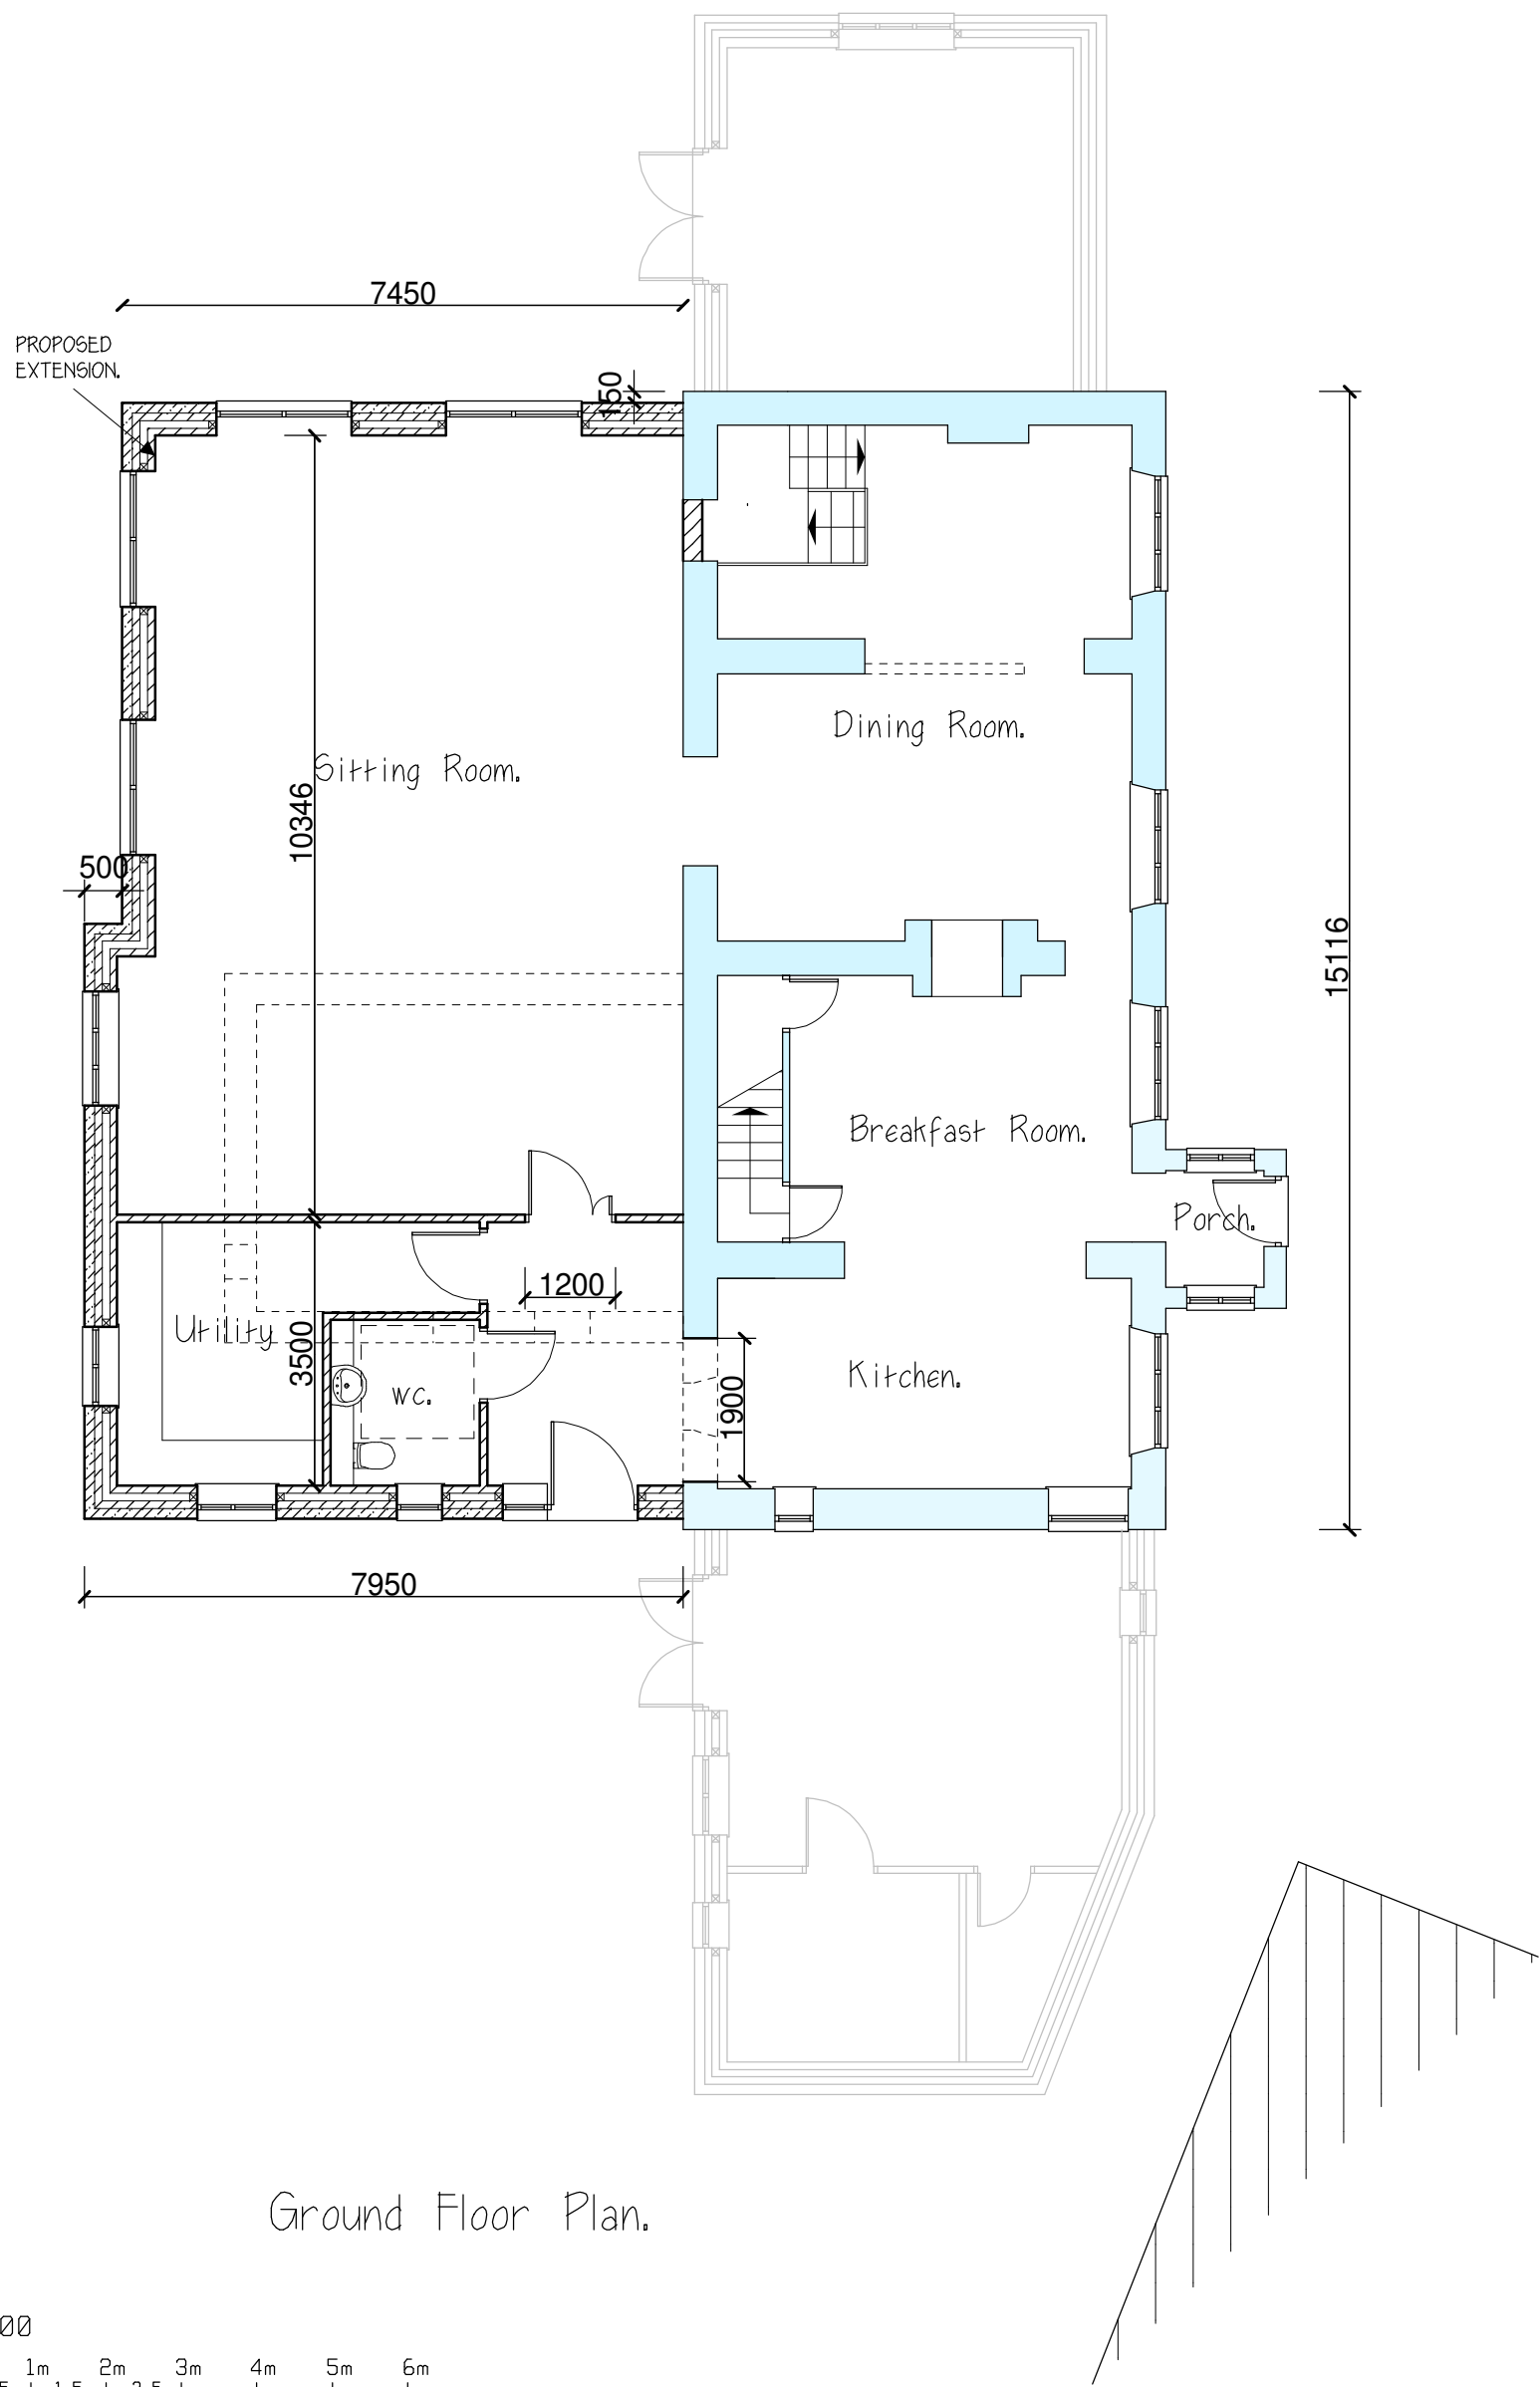

Ground Floor Plan.

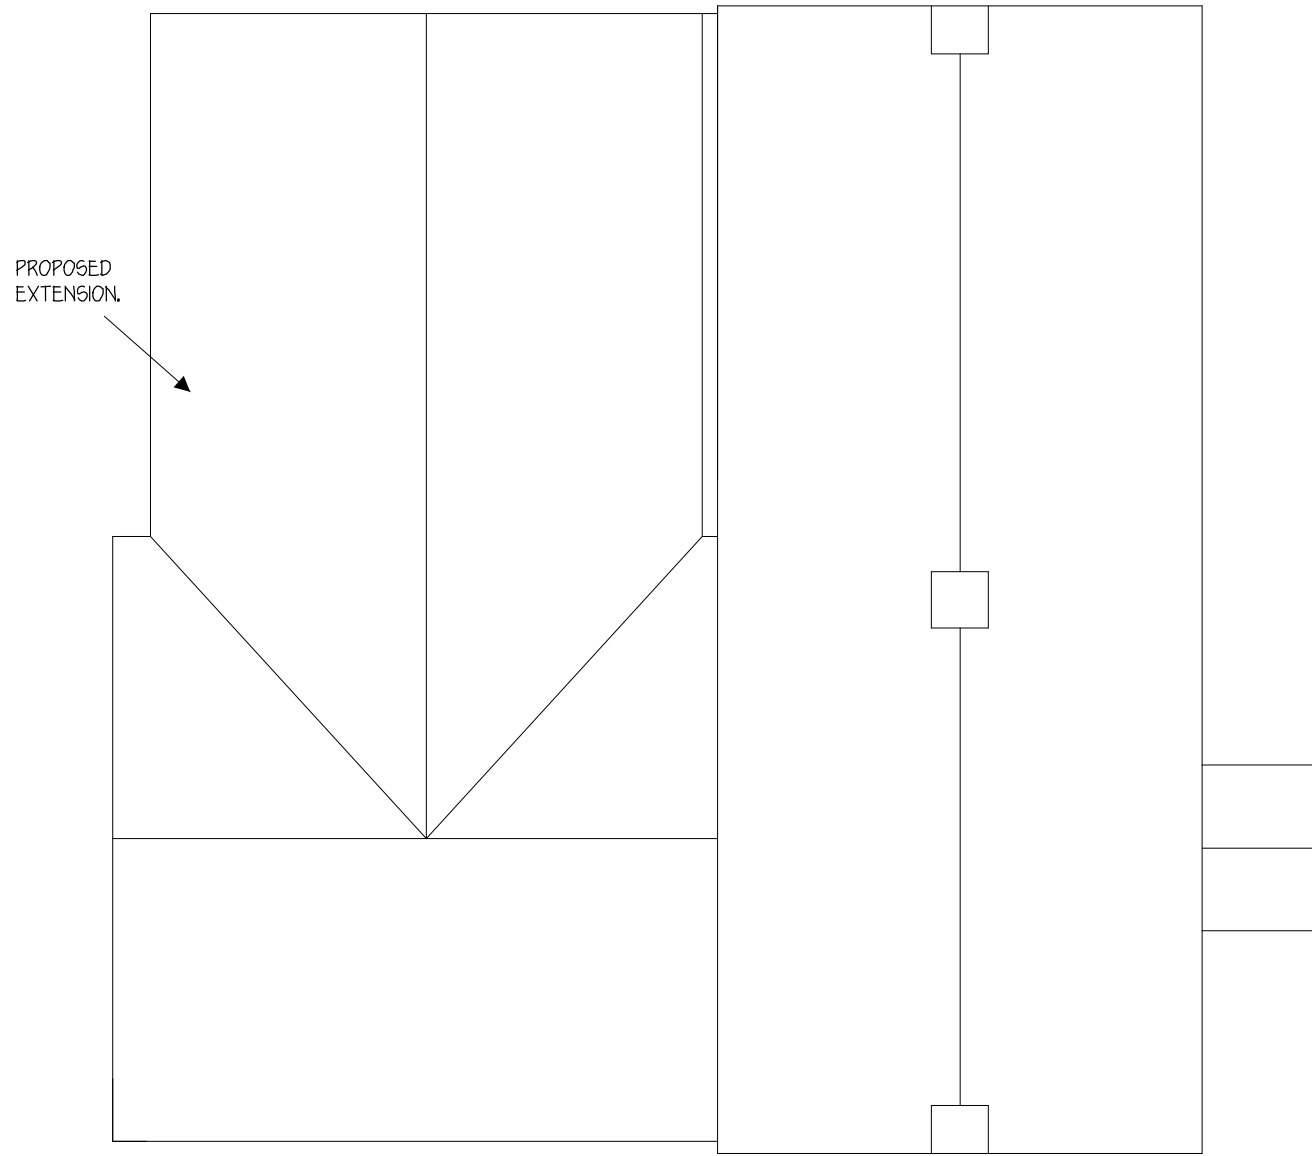

Roof Plan.

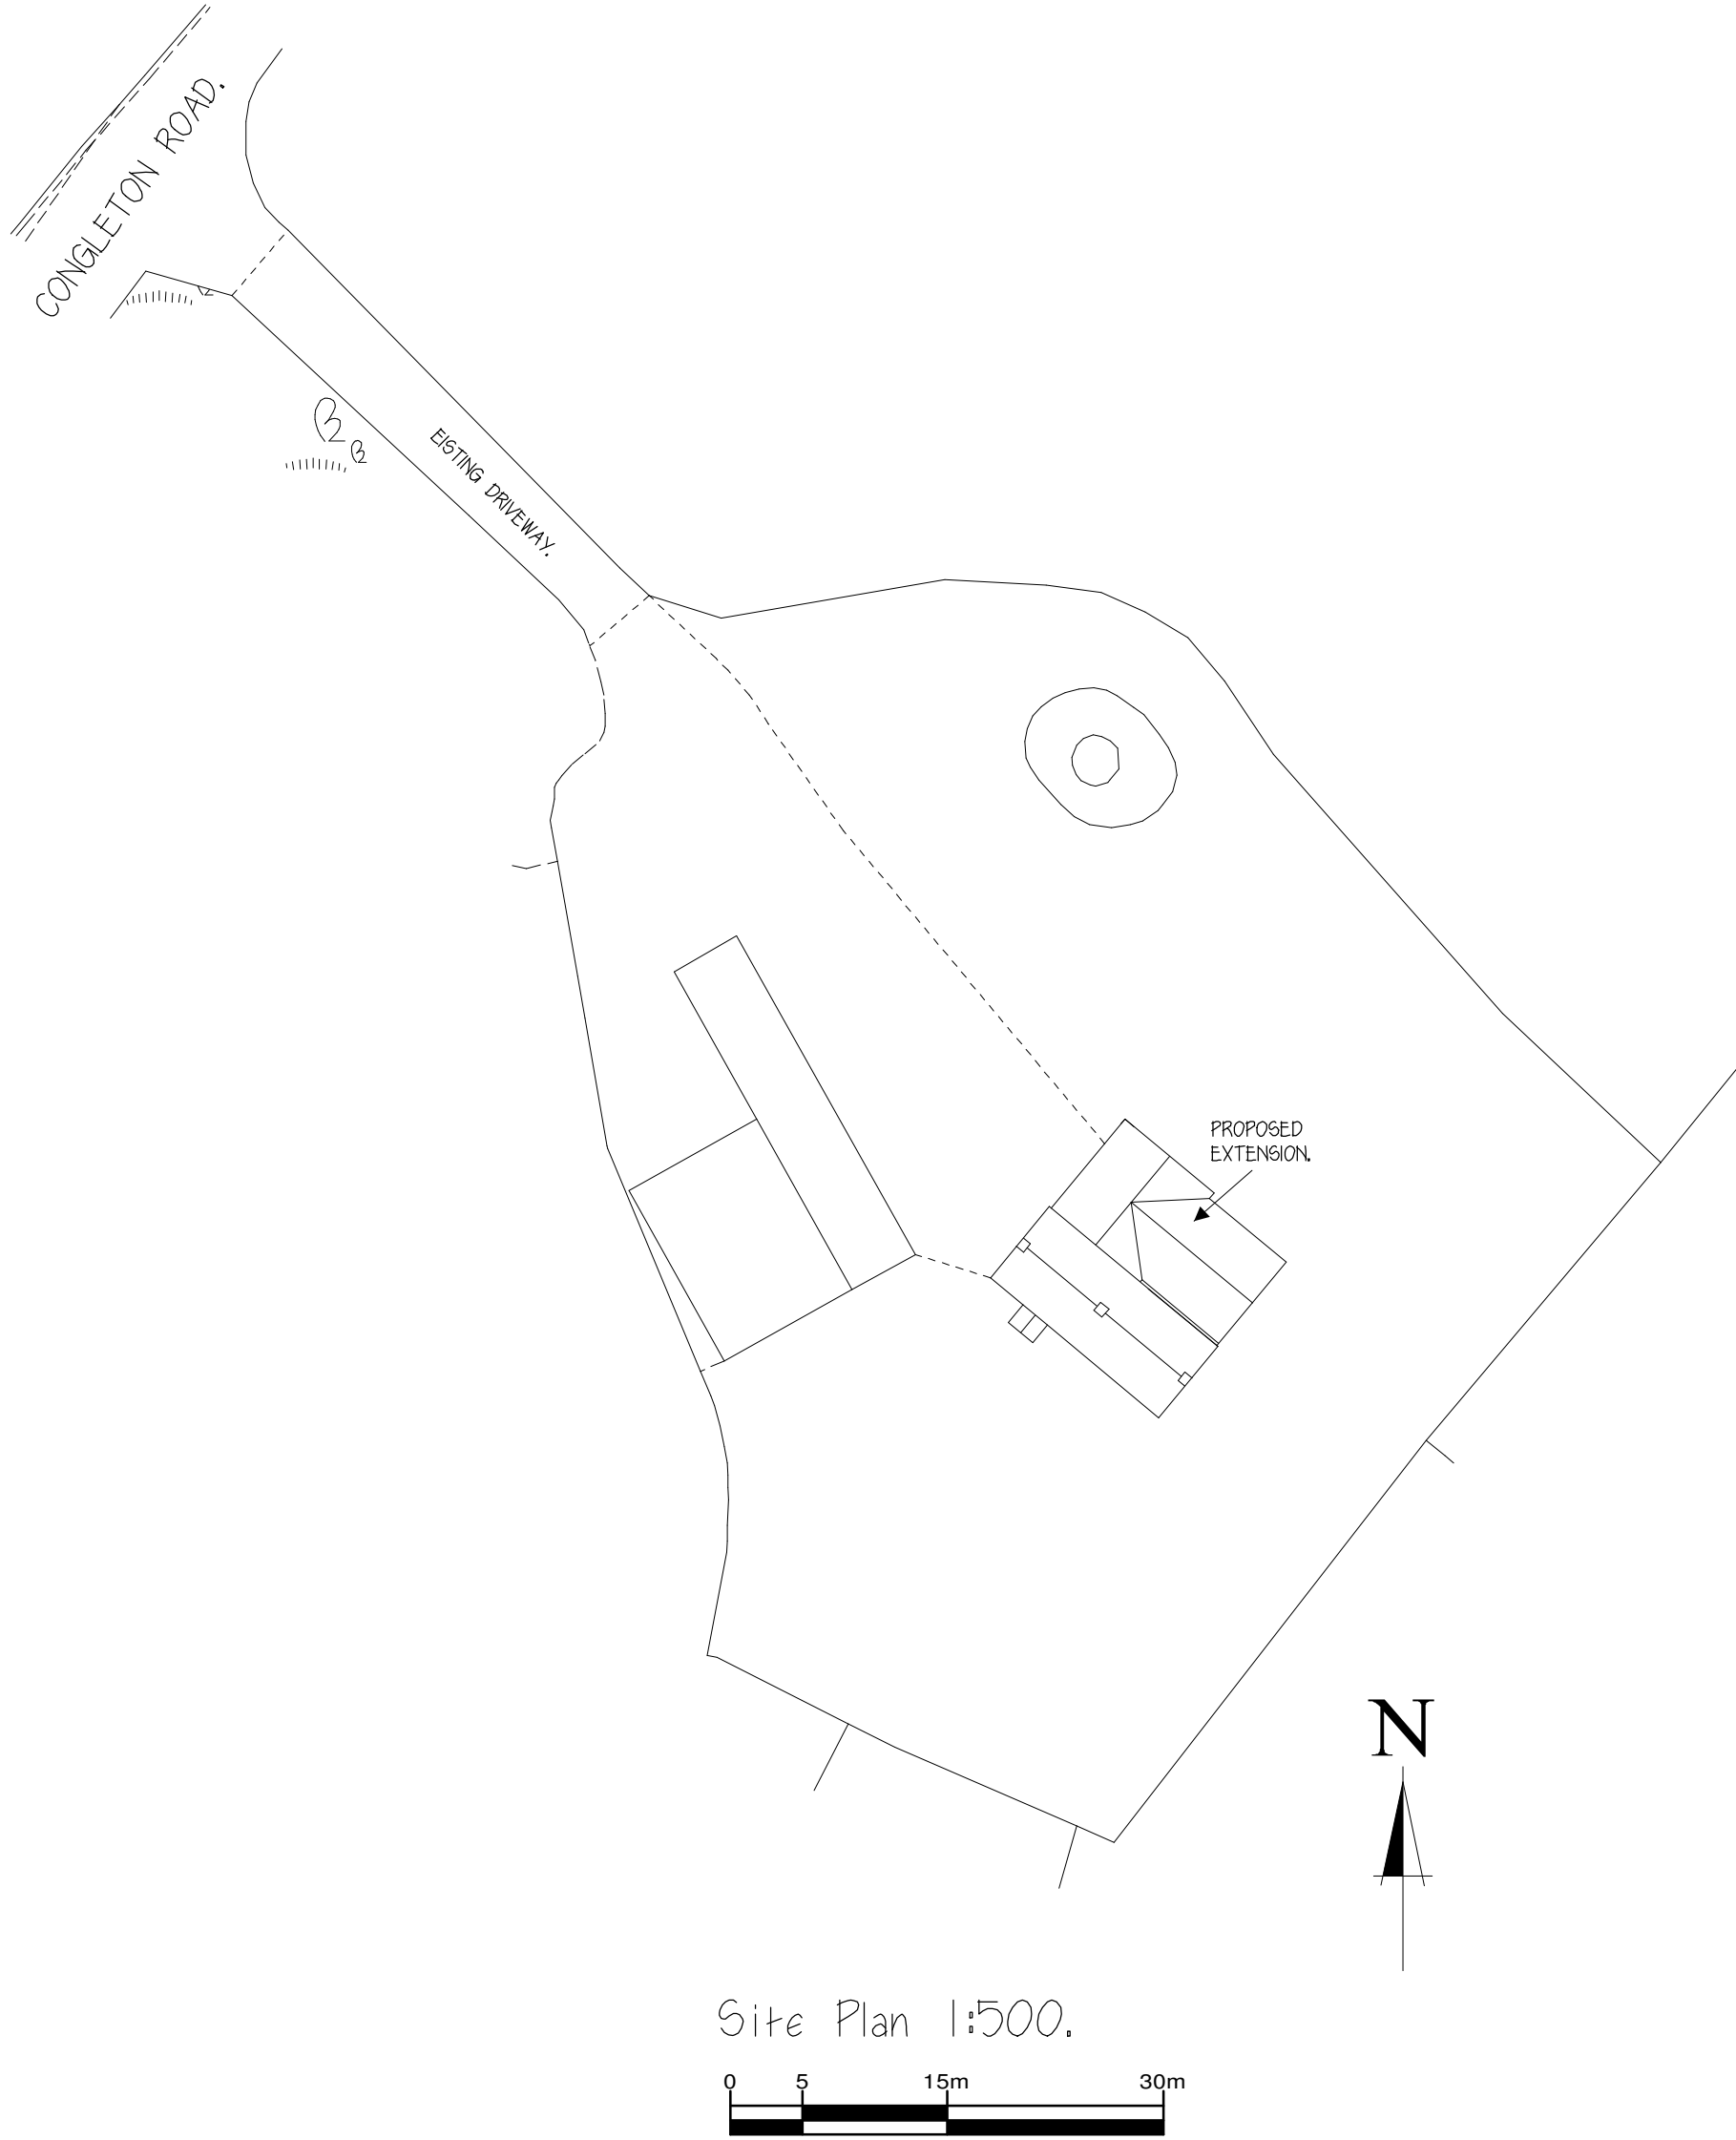

Site Plan 1:500.

Proposed Extensions.

Bodkins Bank Farm,
Congleton Road,
Mow Cop.

G.D.A Design Associates Ltd.

**237 Congleton Road North.
Scholar Green,
ST7 3HH
TEL: 07774 783827**

Date.	MAR 22	Scale.	1:100
Drawn.	DA	Drg. No.	22/09/04

Note.
All dimensions must be checked on site.
Drawing size A1.