




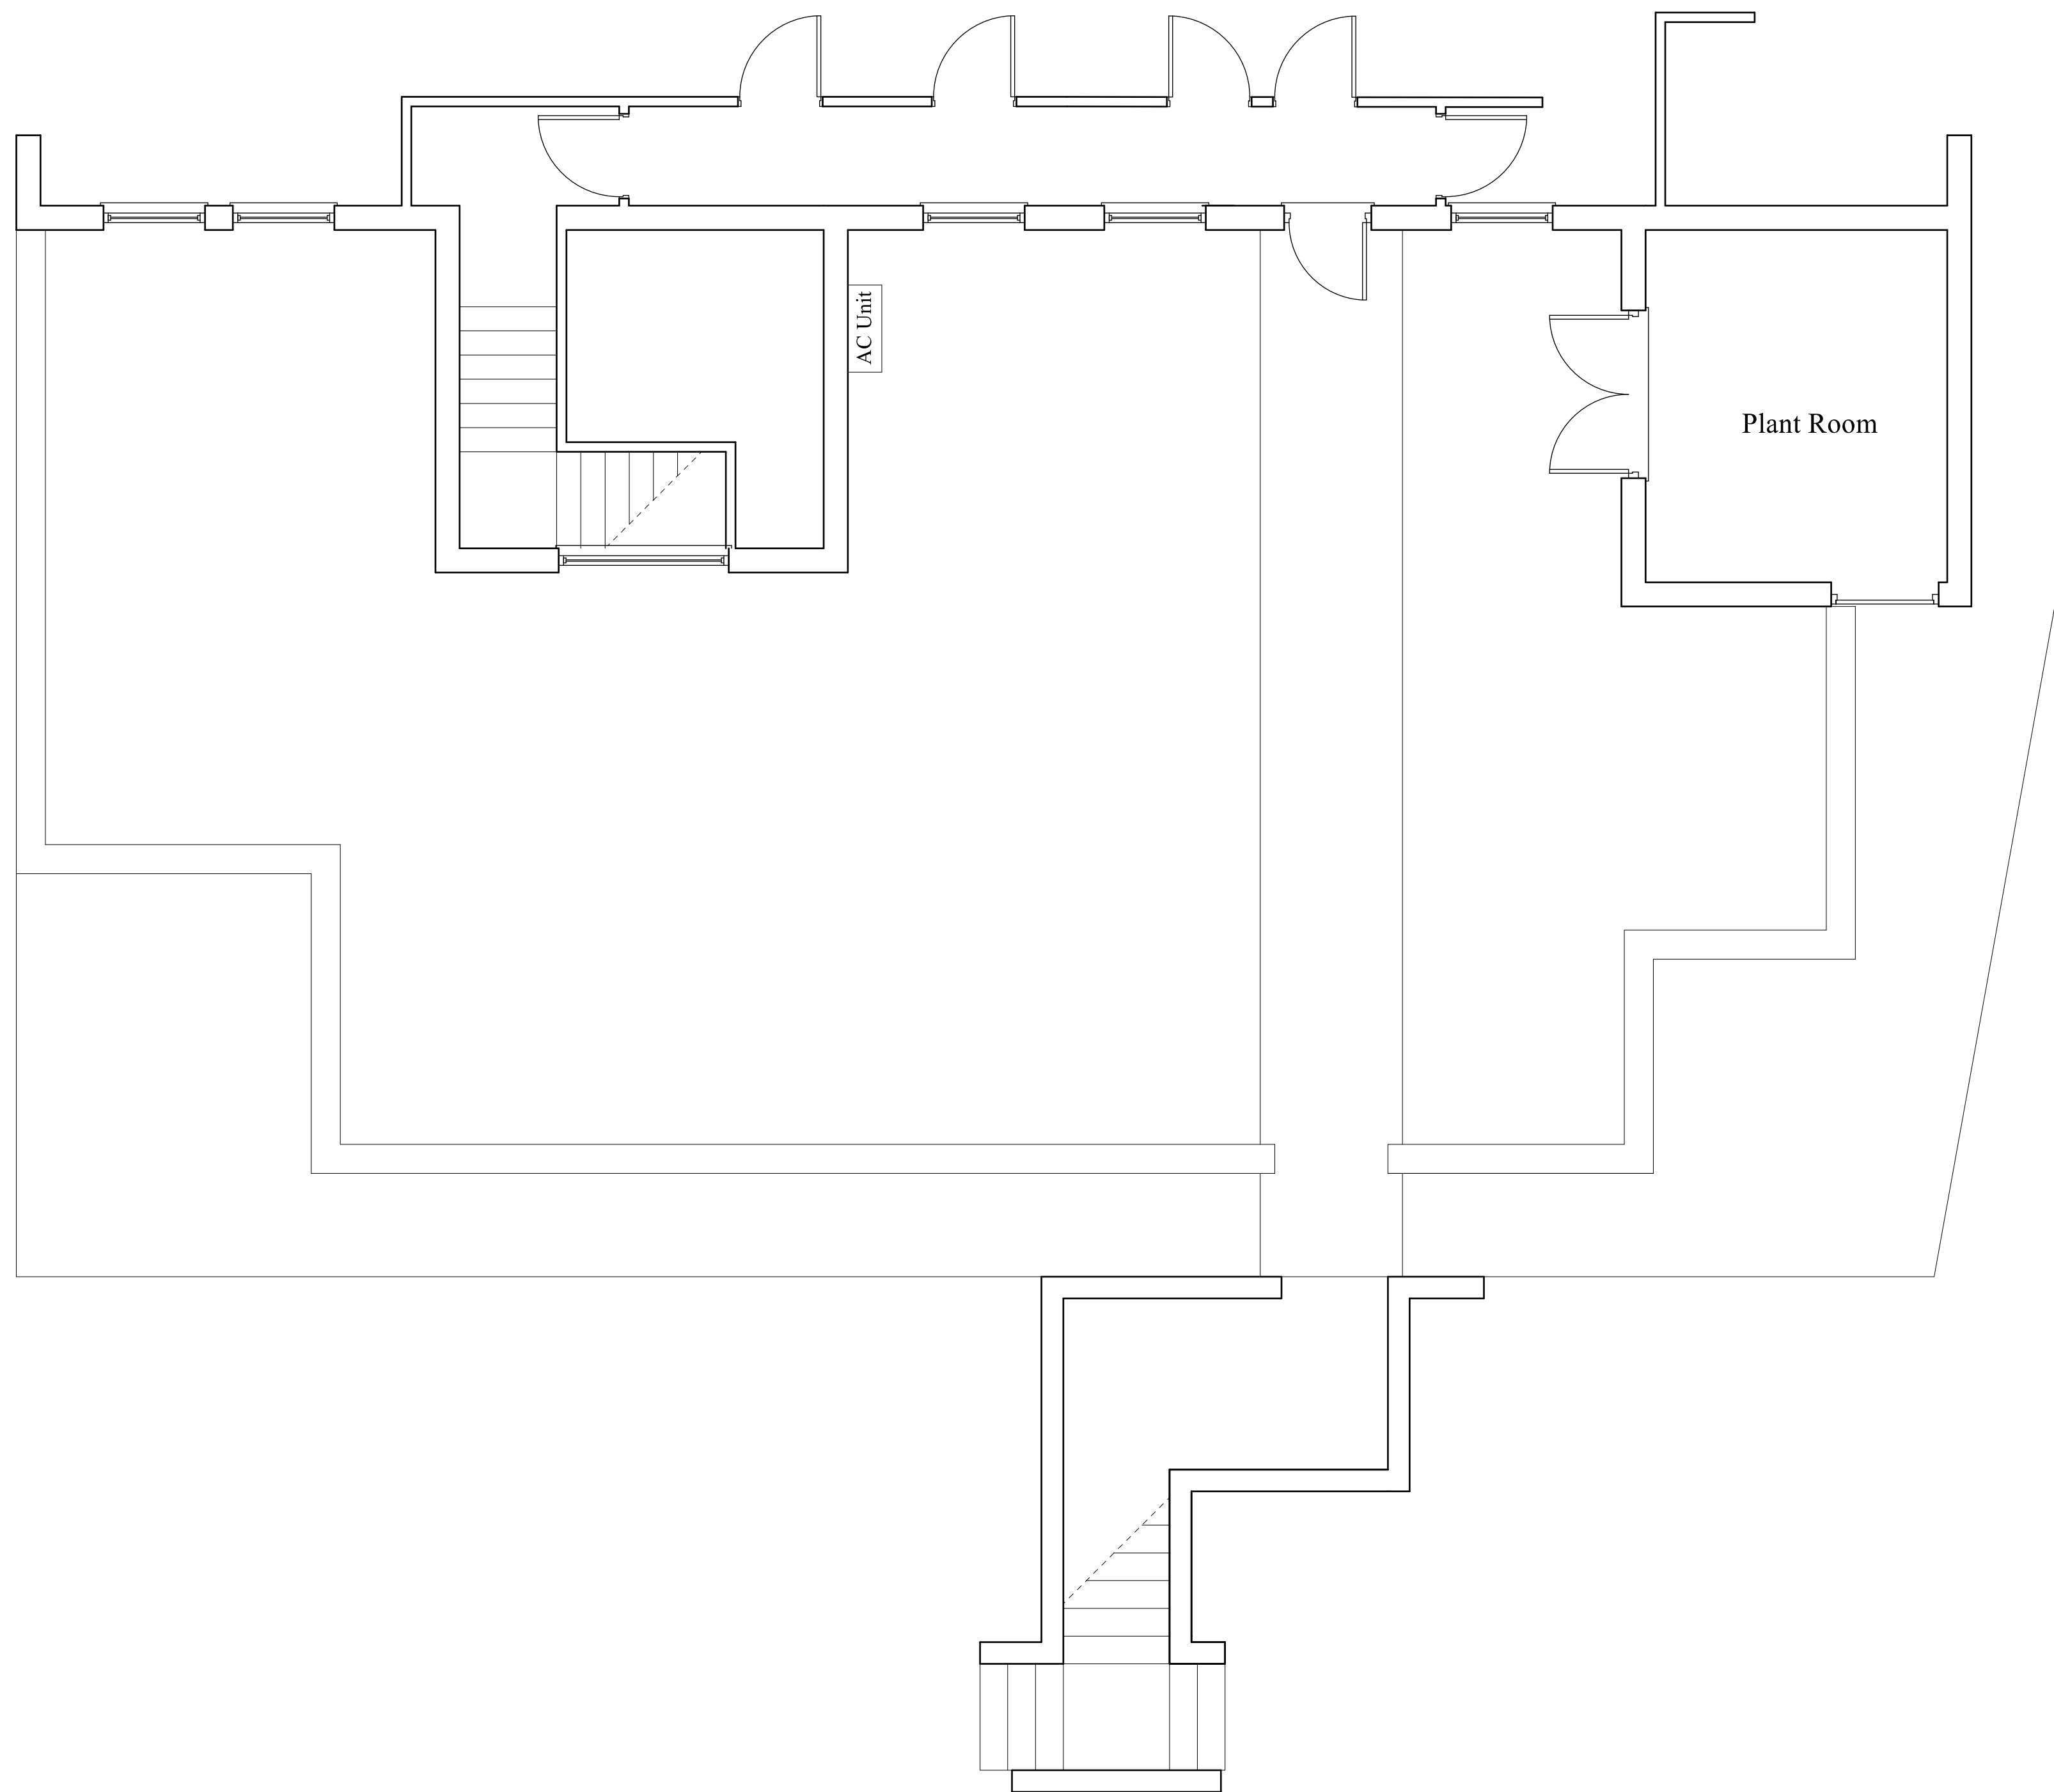


EXISTING FIRST FLOOR (ROOF PLAN)

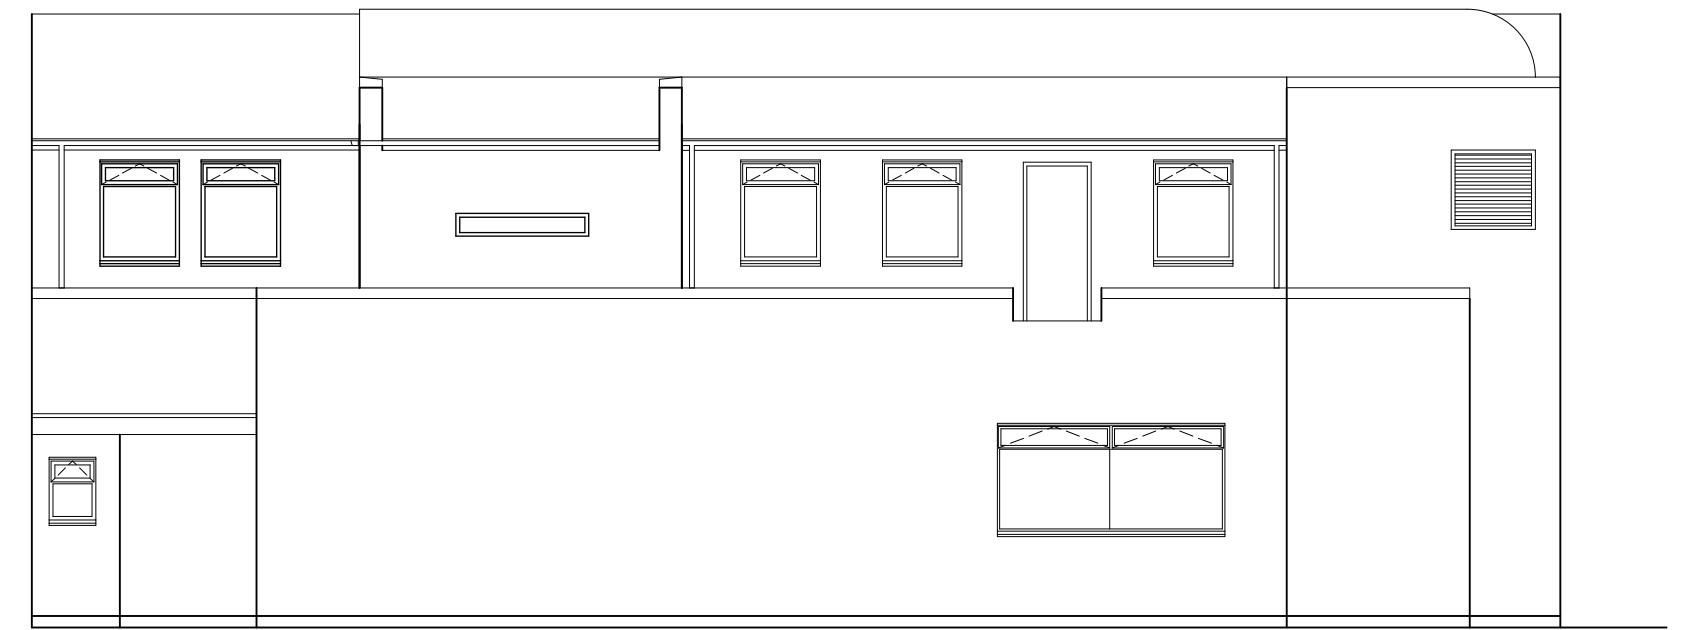

EXISTING REAR ELEVATION

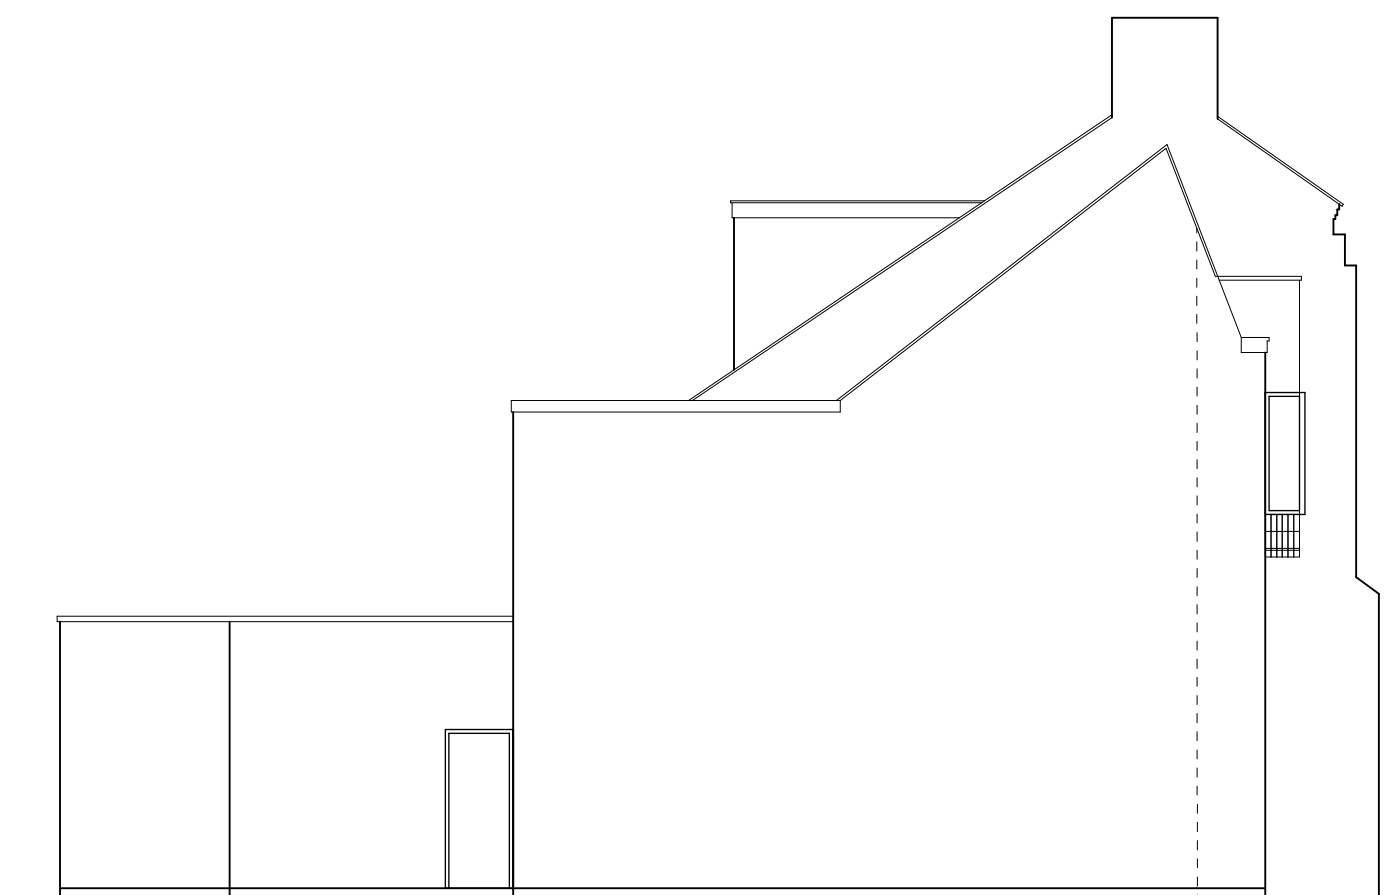

EXISTING SIDE ELEVATION
(SOUTH WEST)

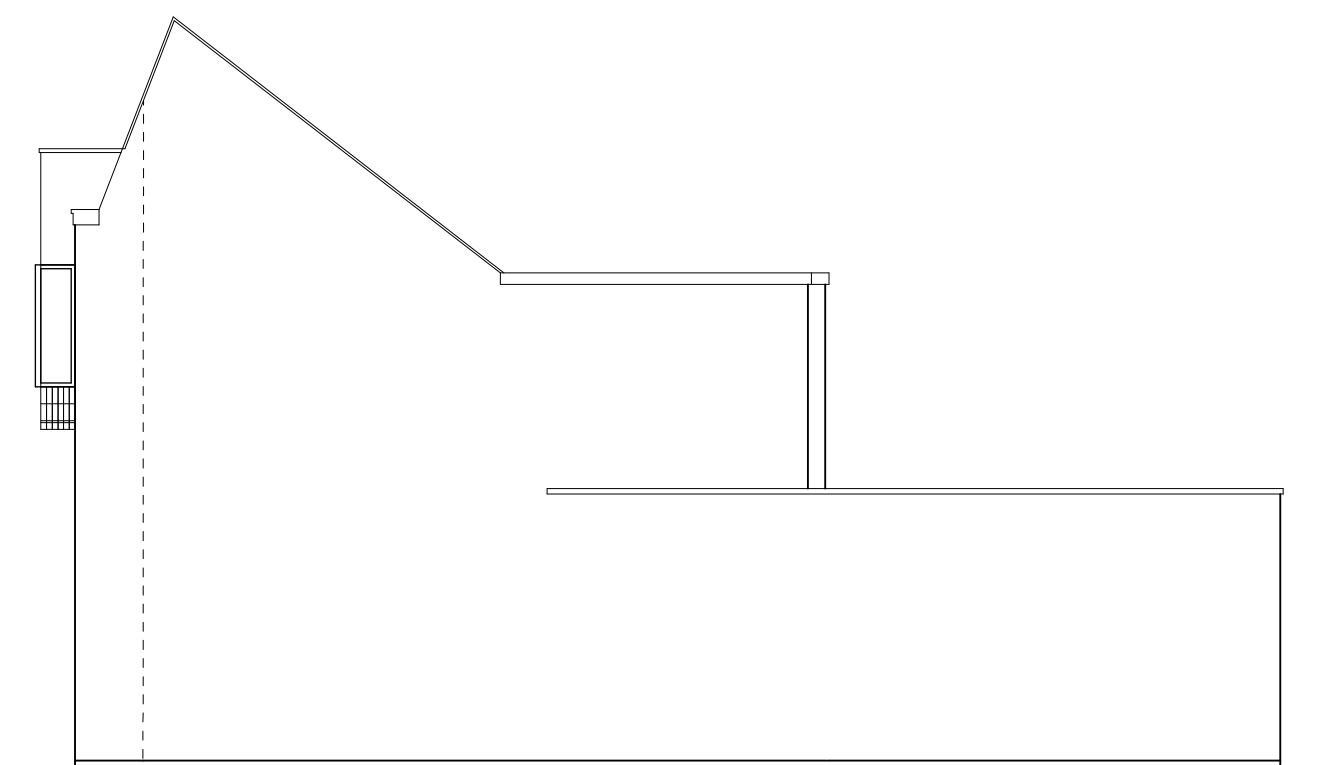

EXISTING SIDE ELEVATION
(NORTH EAST)

Amendments:
A 11-04-2022 Side elevations added

MR. P. WILKINSON

DATE MARCH 2022
PROPOSED EXTENSION TO
GYM & WELLBEING CENTRE
AT
46, HIGH STREET,
CHEADLE, STOKE-ON-TRENT,
ST10 1AQ

SCALES (at A1):
PLAN 1:50
ELEVATIONS 1:100

DRAWN BY:
MALCOLM SALES
QUANTITY SURVEYORS, DESIGNERS
& BUILDING COST CONSULTANTS
CHURCHILL SUITE,
LULWORTH HOUSE,
51, HIGH STREET,
CHEADLE, STOKE-ON-TRENT,
STAFFS, ST10 1AR
TEL: 01538 757233
MOB: 07889 225437
E-MAIL: Malcolm.sales@salesqs.co.uk

AS EXISTING

FOR PLANNING APPLICATION

DRAWING NR. 2203/12/01/A