


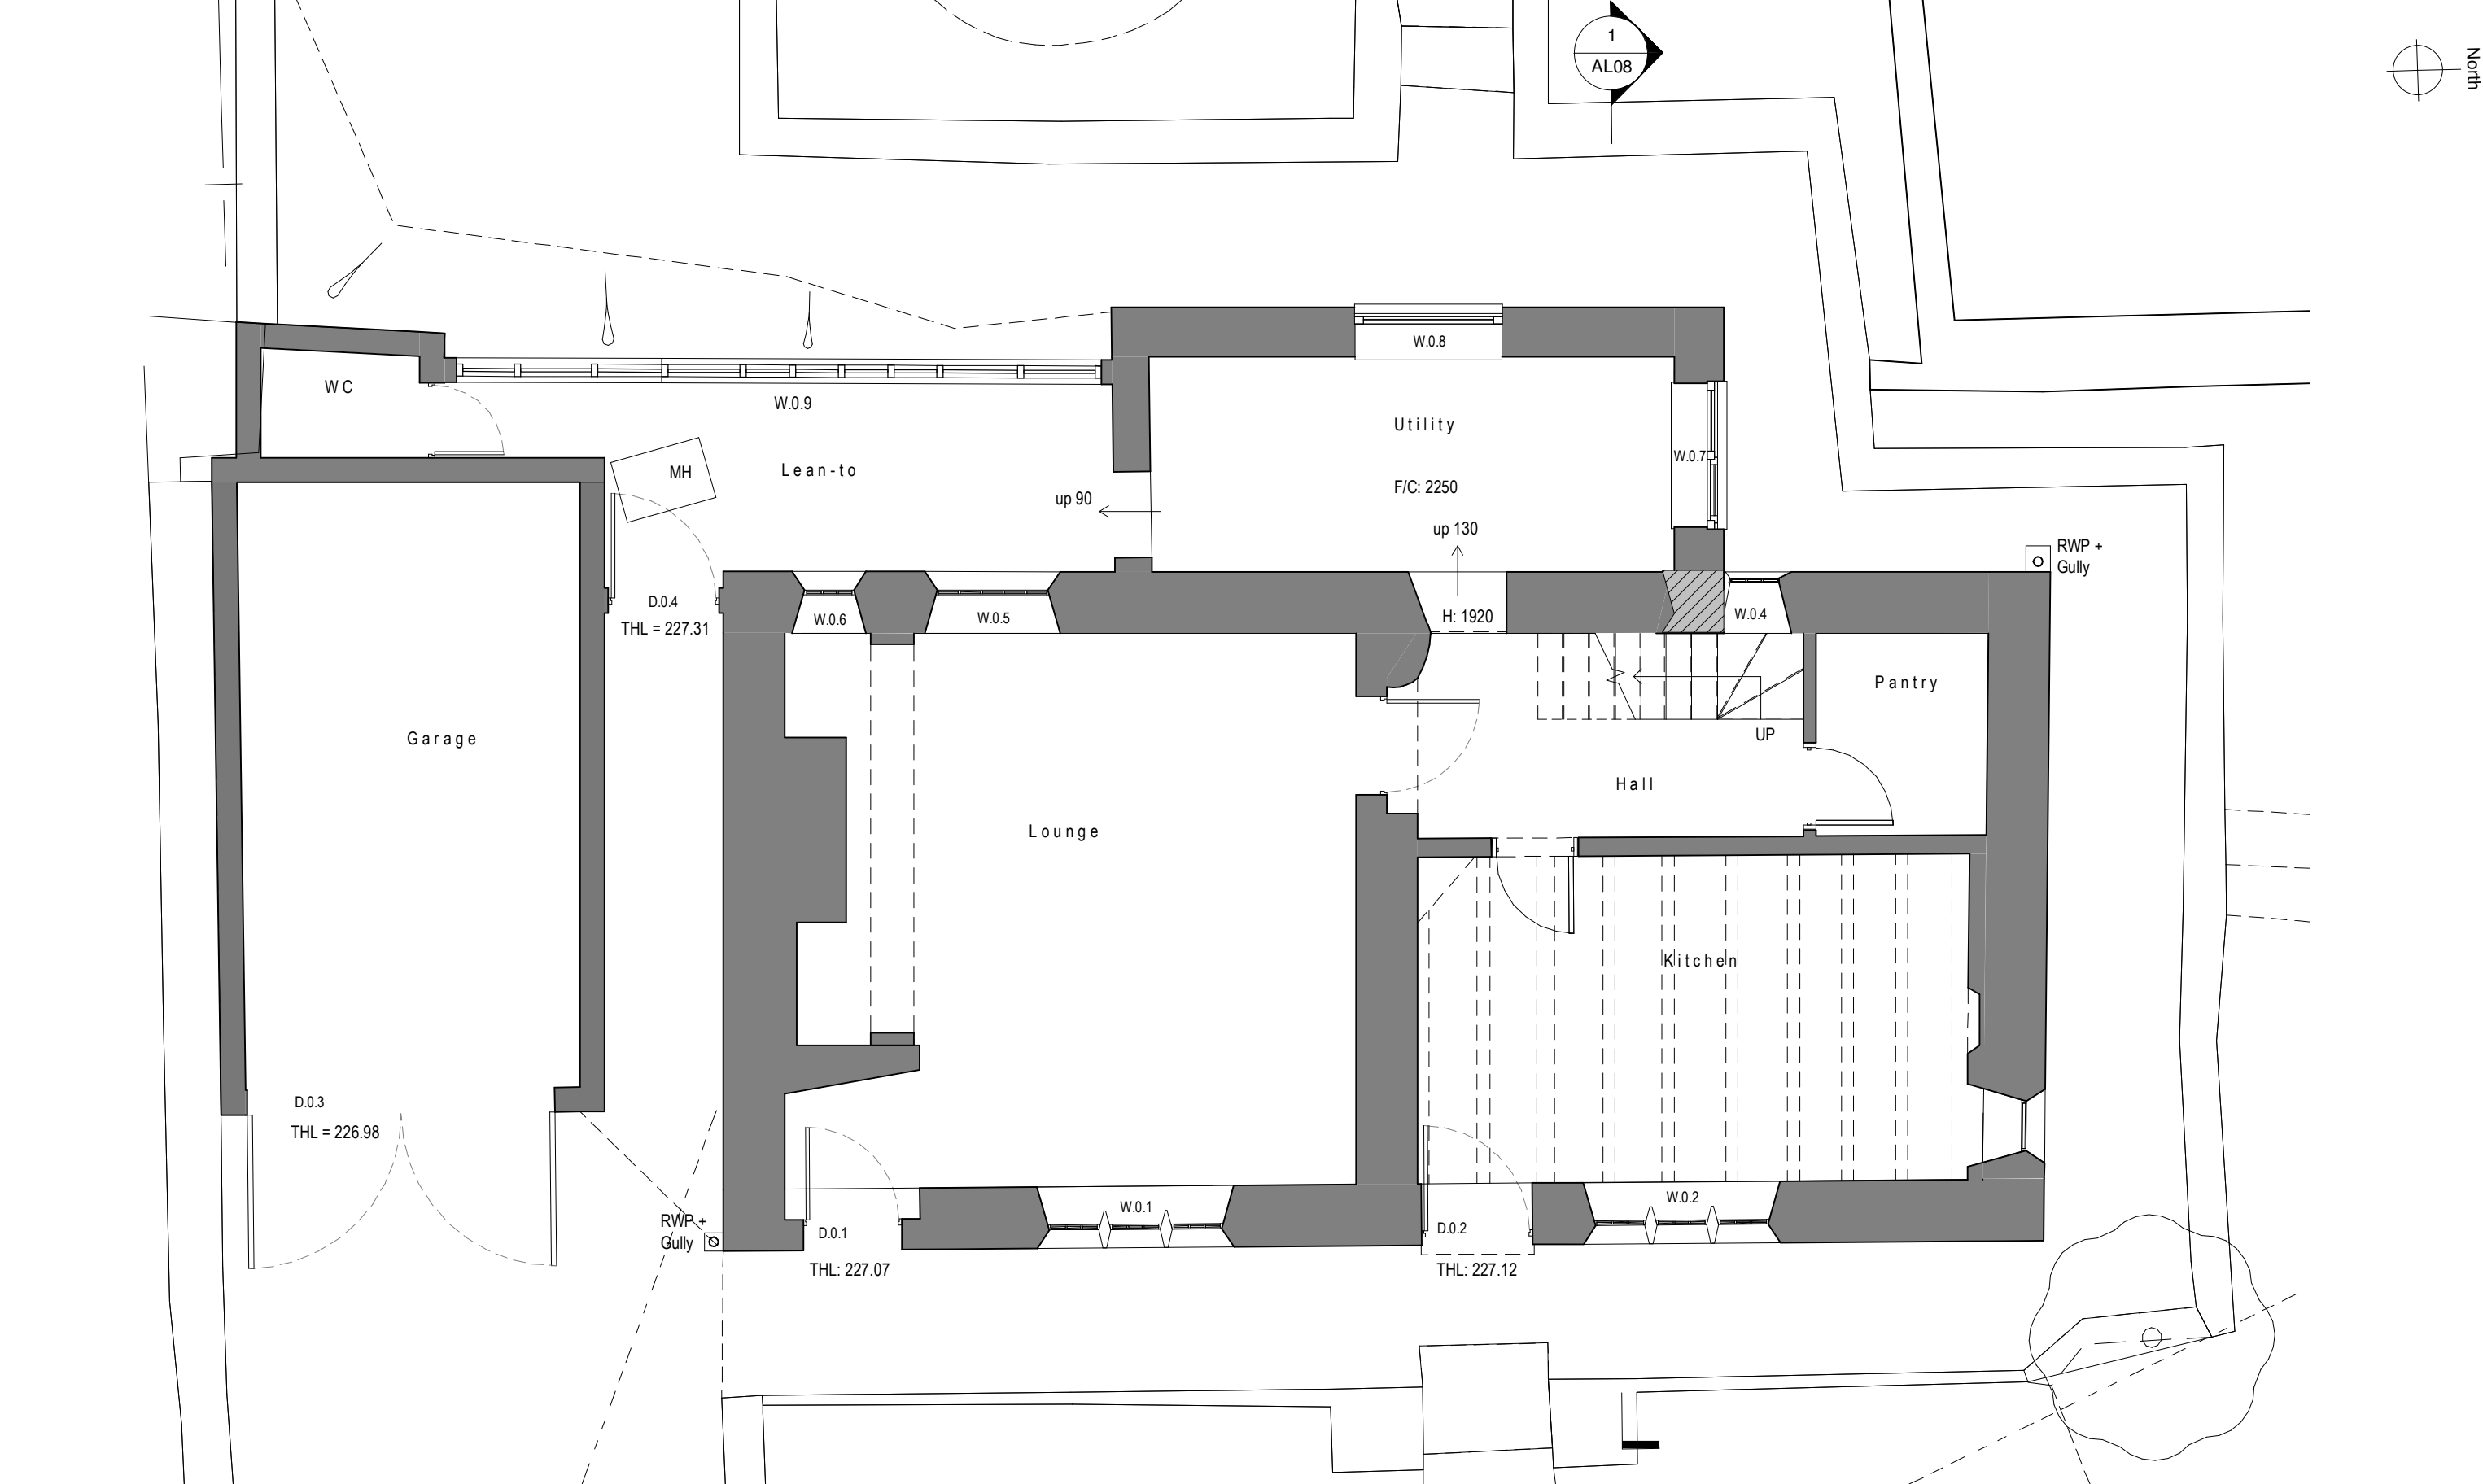

Ground floor plan 'as existing'



ctd

architects

Clerk Bank House
Clerk Bank
LEEK
Staffordshire
ST13 5HE

t : 01538 373477
f : 01538 386503

e : info@ctdarchitects.co.uk
w : www.ctdarchitects.co.uk

ctd architects © 2021

- This drawing is copyright.
- All dimensions to be checked on site before proceeding.
- Contractor must notify the architect of any discrepancies before proceeding.
- Contractor to check/adjust dimensions of new work to suit existing conditions. Do not assume existing structure or details are plumb, square or level.
- All drawings to be read in conjunction with all other consultants drawings and specs.

Rev	Date	Drawn	Description	Scale	Size	Drawn	Chk'd	Date
			Client	1 : 50	A3	ED	CH	19/11/21
			Project Proposed alterations & rear / side extension 62 Brookfields Rd, Ipstones, Stoke-on-Trent ST10 2LY	Status PRELIMINARY				
			Title Ground Floor Plan 'as existing'	Job No. 2149	Drawing No AL03		Rev.	