


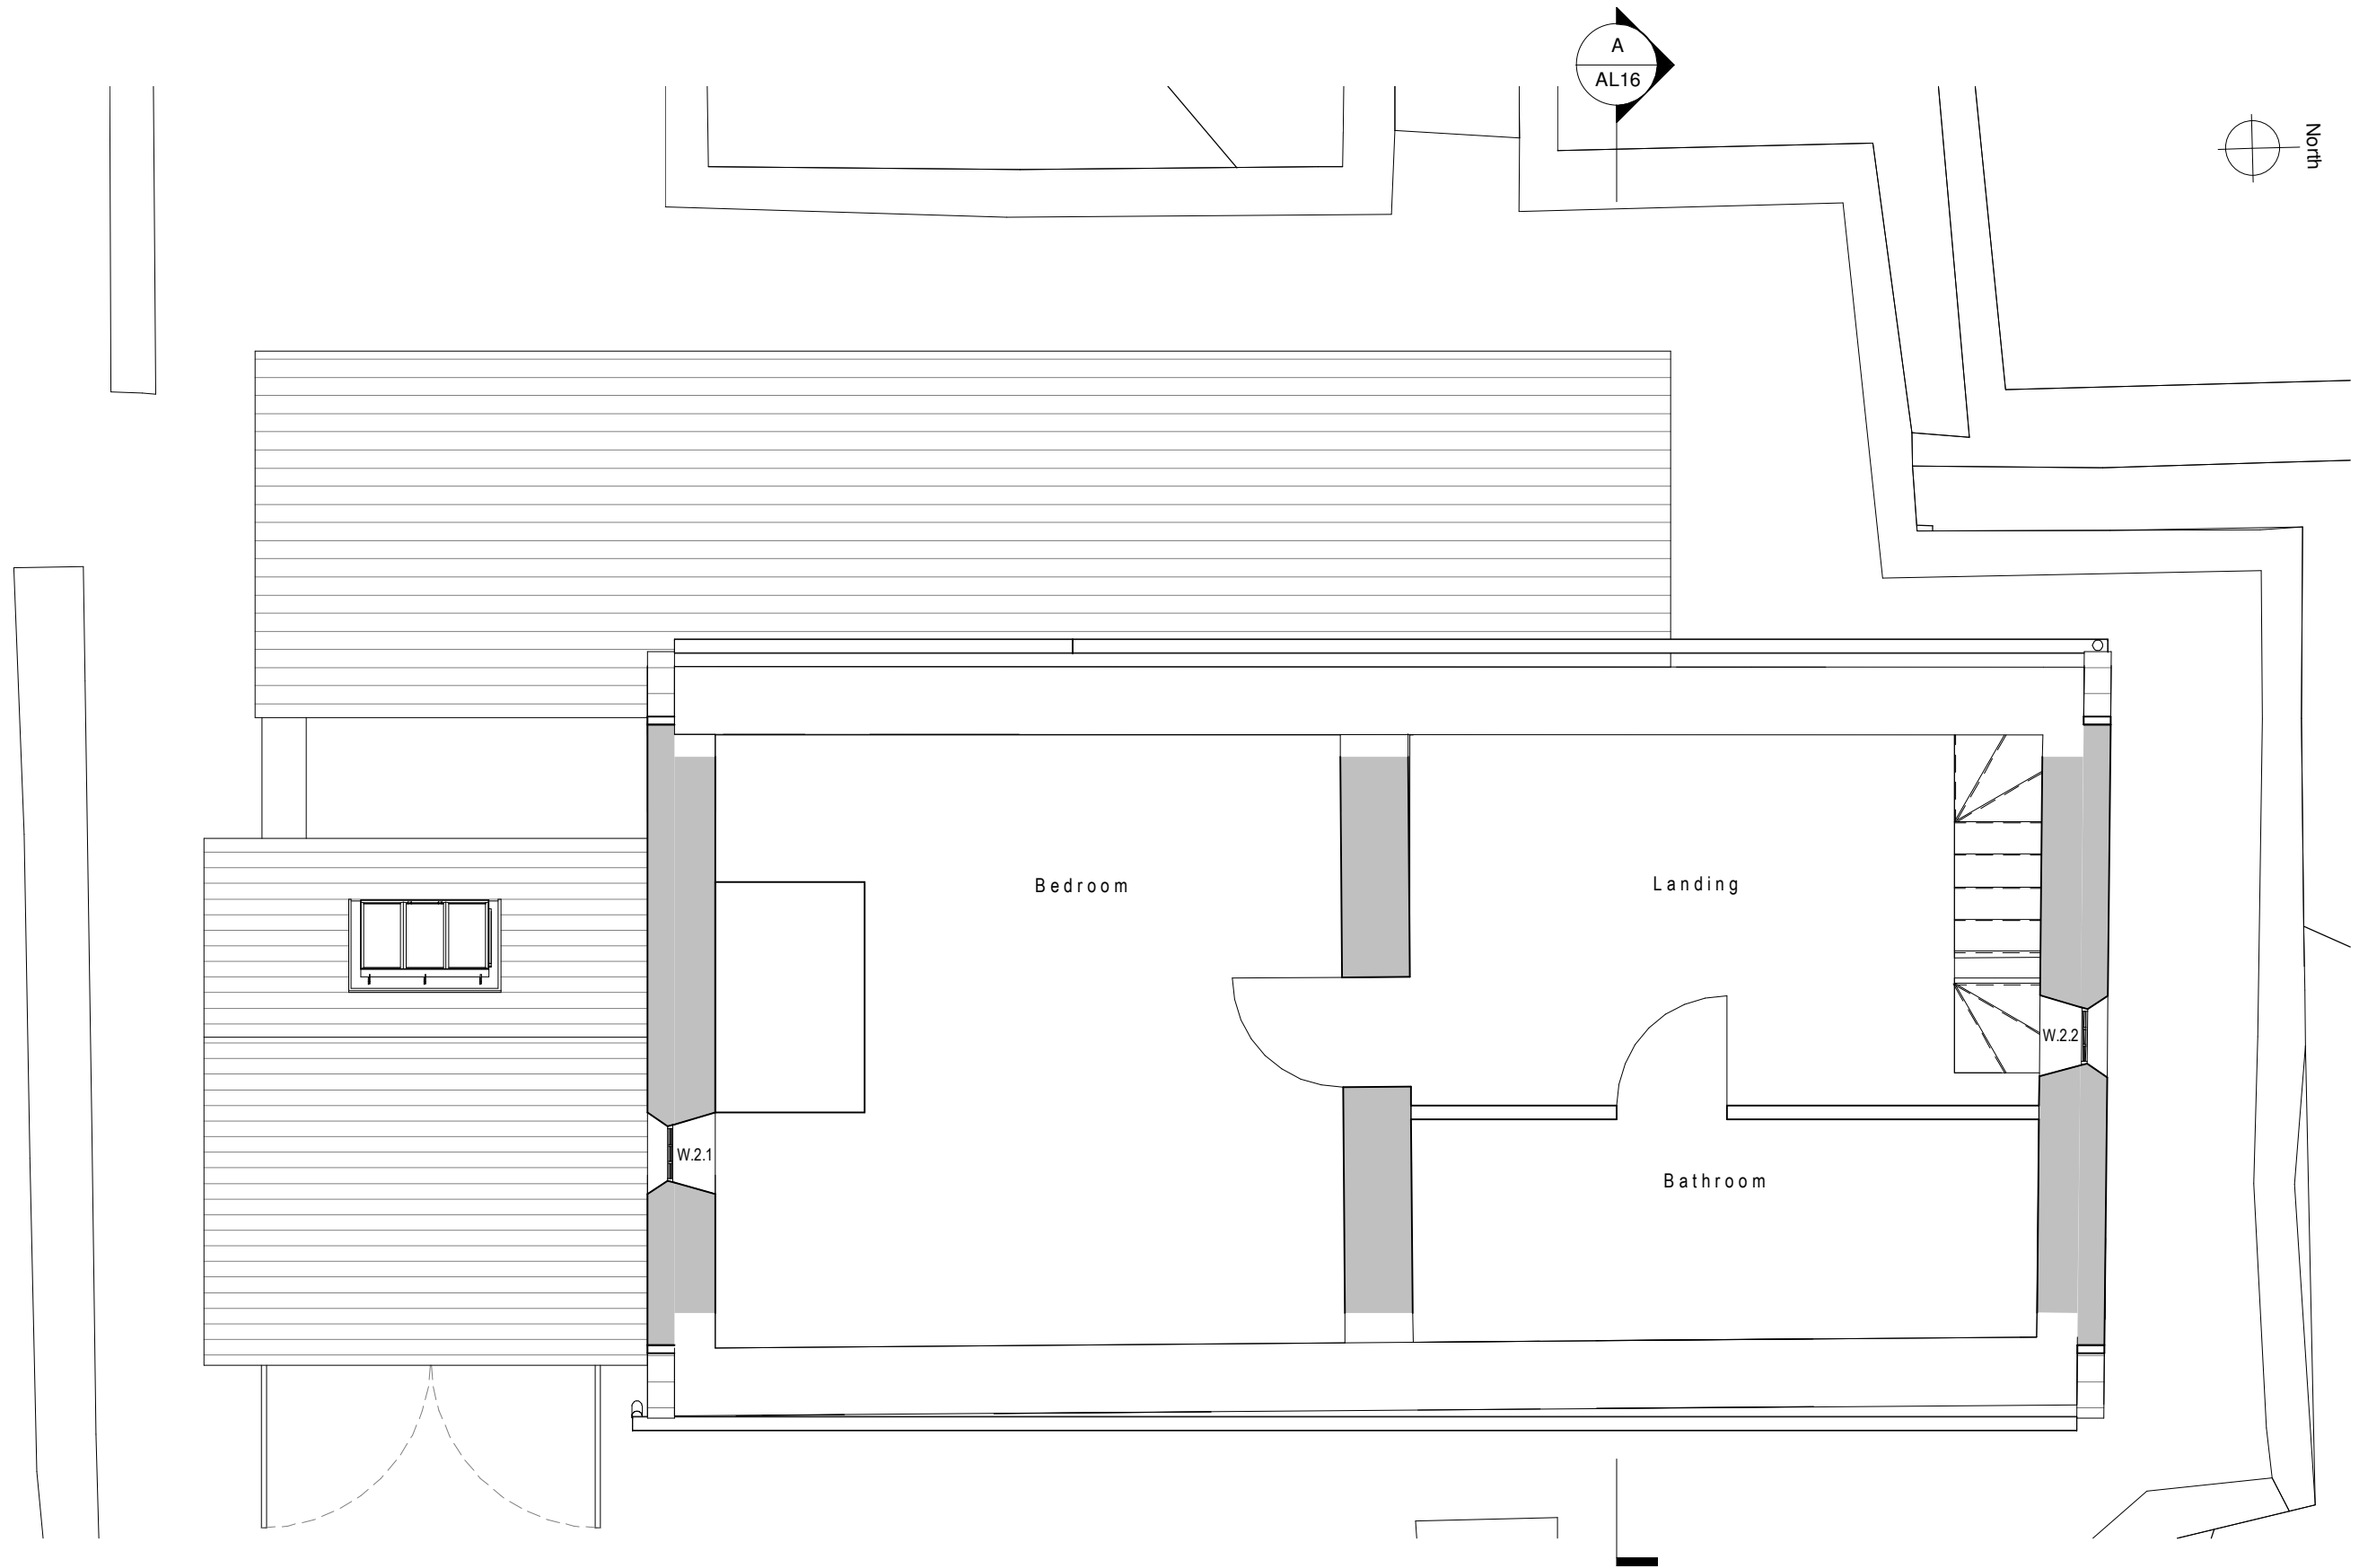

Rev	Date	Drawn	Description	Scale	Size	Drawn	Chk'd	Date
			Client	1 : 50	A3	KJH	CH	02/23/22
			Project	Status PRELIMINARY				
			Proposed alterations & rear / side extension 62 Brookfields Rd, Ipstones, Stoke-on-Trent ST10 2LY	Job No.	Drawing No		Rev.	
			Title	2149	AL13			
			Attic Floor Plan 'as proposed'					