



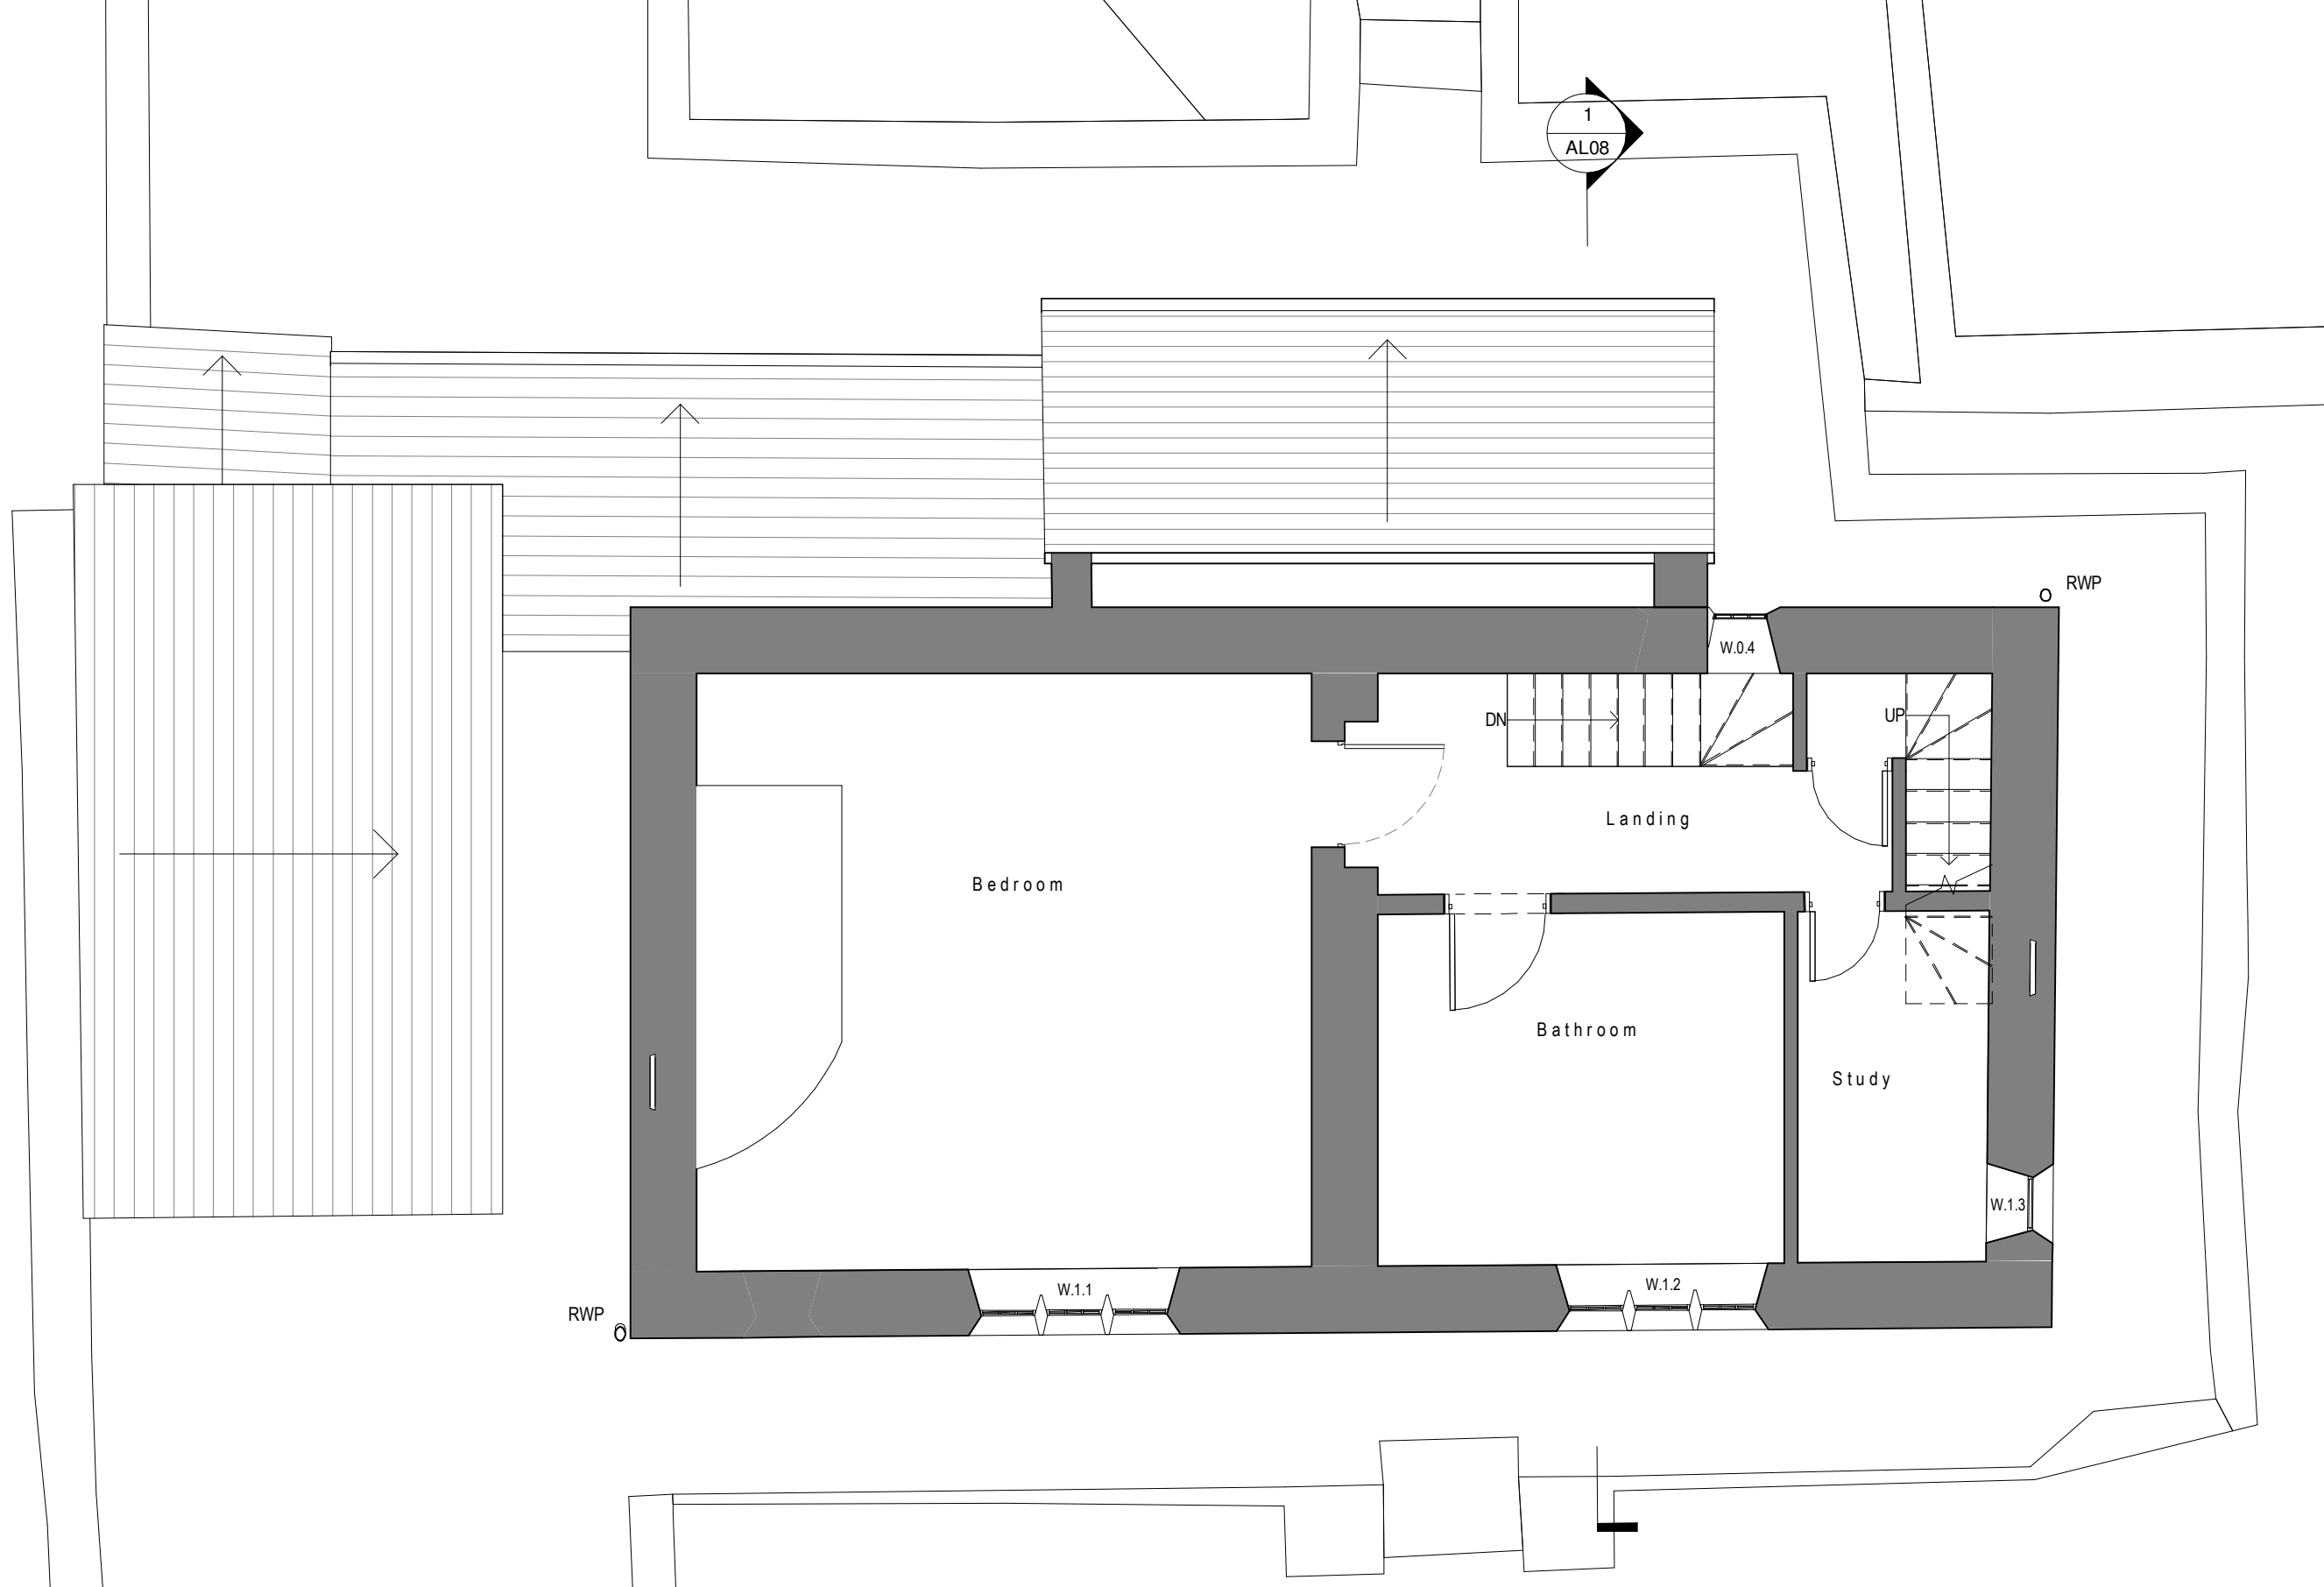

First floor plan 'as existing'

 

ctd

architects

Clerk Bank House

Clerk Bank

LEEK

Staffordshire

ST13 5HE

t : 01538 373477

f : 01538 386503

e : info@ctdarchitects.co.uk

w : www.ctdarchitects.co.uk

ctd architects © 2021

- This drawing is copyright.
- All dimensions to be checked on site before proceeding.
- Contractor must notify the architect of any discrepancies before proceeding.
- Contractor to check/adjust dimensions of new work to suit existing conditions. Do not assume existing structure or details are plumb, square or level.
- All drawings to be read in conjunction with all other consultants drawings and specs.

Rev	Date	Drawn	Description	Scale	Size	Drawn	Chk'd	CH	Date
			Client	1 : 50	A3	ED			19/11/21
			Project	Status PRELIMINARY					
			Proposed alterations & rear / side extension						
			62 Brookfields Rd, Ipstones, Stoke-on-Trent ST10 2LY						
			Title	Job No.	Drawing No	Rev.			
			First Floor Plan 'as existing'	2149	AL04				

architects | historic building advisors | project managers | landscape & urban designers