




SIDE 1

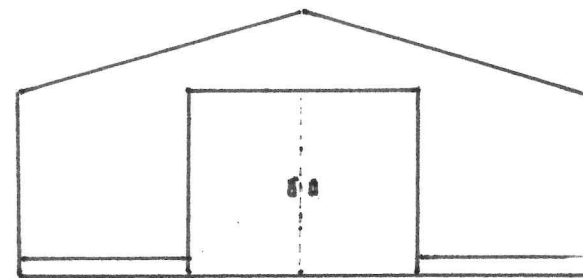


END 1

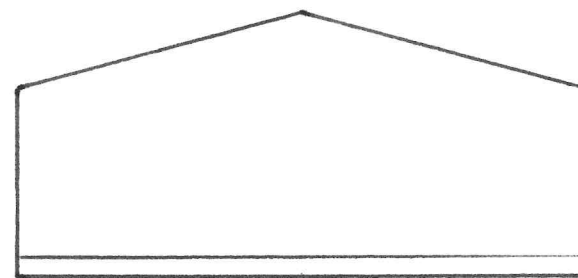

END 2

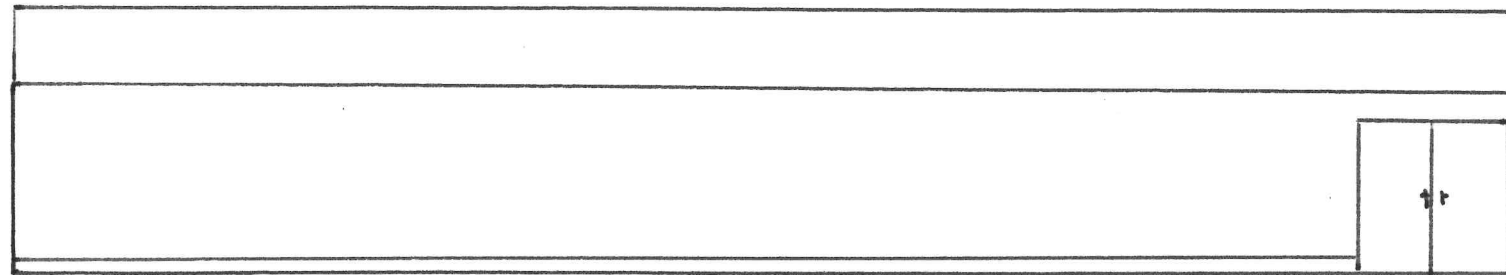

SIDE 2

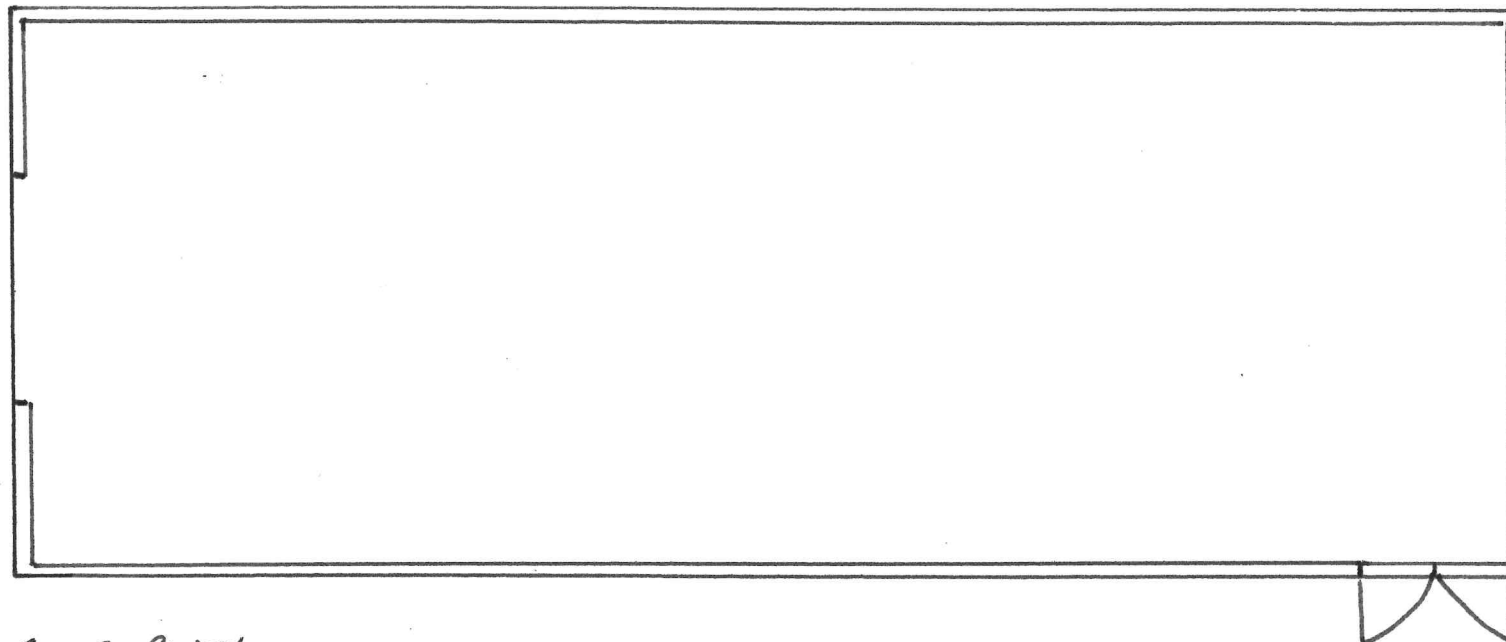

FLOOR PLAN

MATERIALS

- Roof - COMPOSITE PANEL SHEETING
- WALL - LOWER - CONCRETE PANEL
UPPER - COMPOSITE PANEL SHEETING

SCALE 1:100 @ A3

0 1 2 3 4 5 METRES