


EXISTING FRONT ELEVATION (South)




EXISTING SIDE ELEVATION (East)

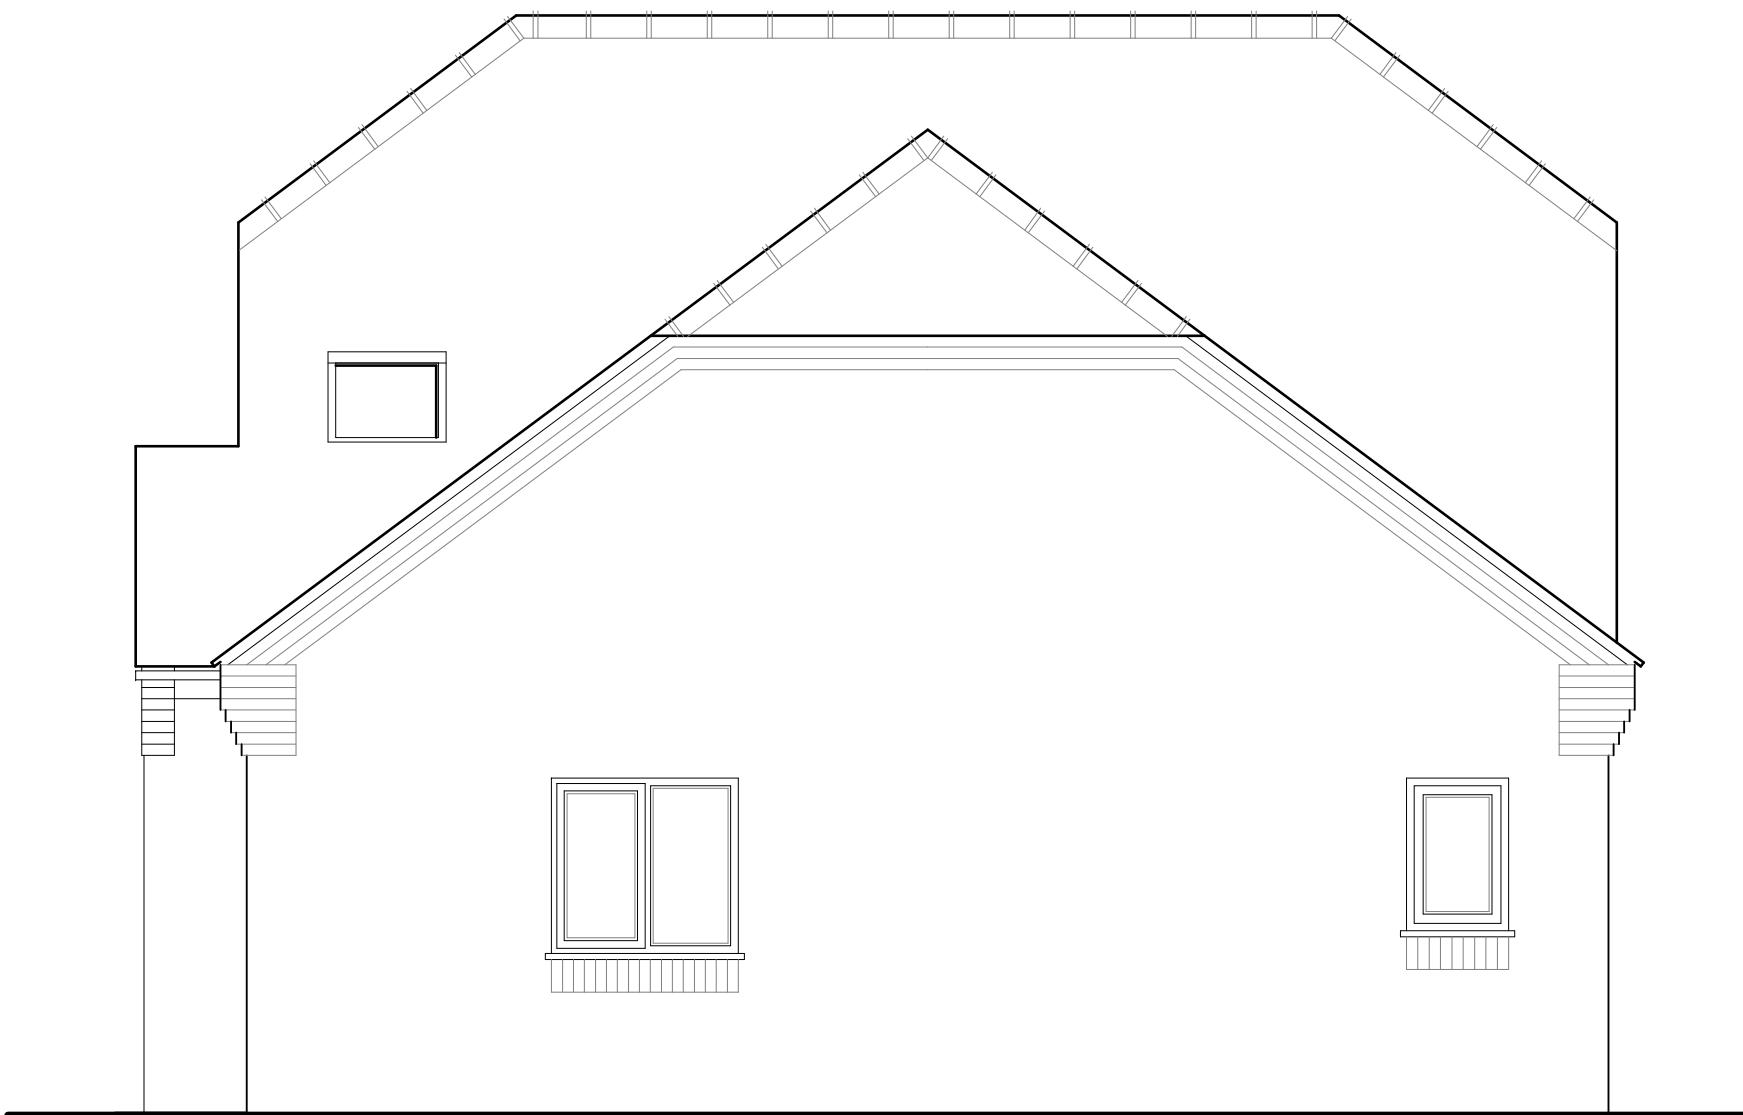

EXISTING REAR ELEVATION (North)



EXISTING SIDE ELEVATION (West)

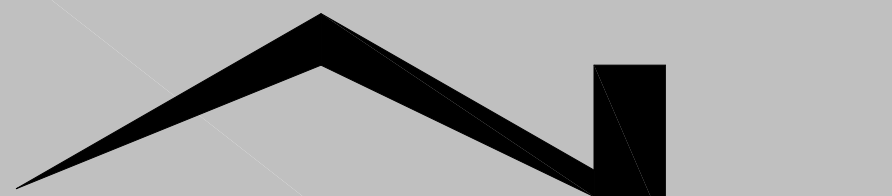
Nigel Forrester MCIOS
Building Design Services
Ilett House, Smithy Bank, Alton, Staffs, ST10 4AD
TEL 01538 702164
www.nigelforrester.co.uk www.sap-calc.co.uk

CLIENT

Mrs J Colls

PROJECT

Proposed dormer roof
at
The Uplands
15 Church Lane
Ipstones
Stoke-on-Trent
ST10 2LD

DRAWING NUMBER 22/651/01

Existing elevations

SCALES 1/50 @ A1