




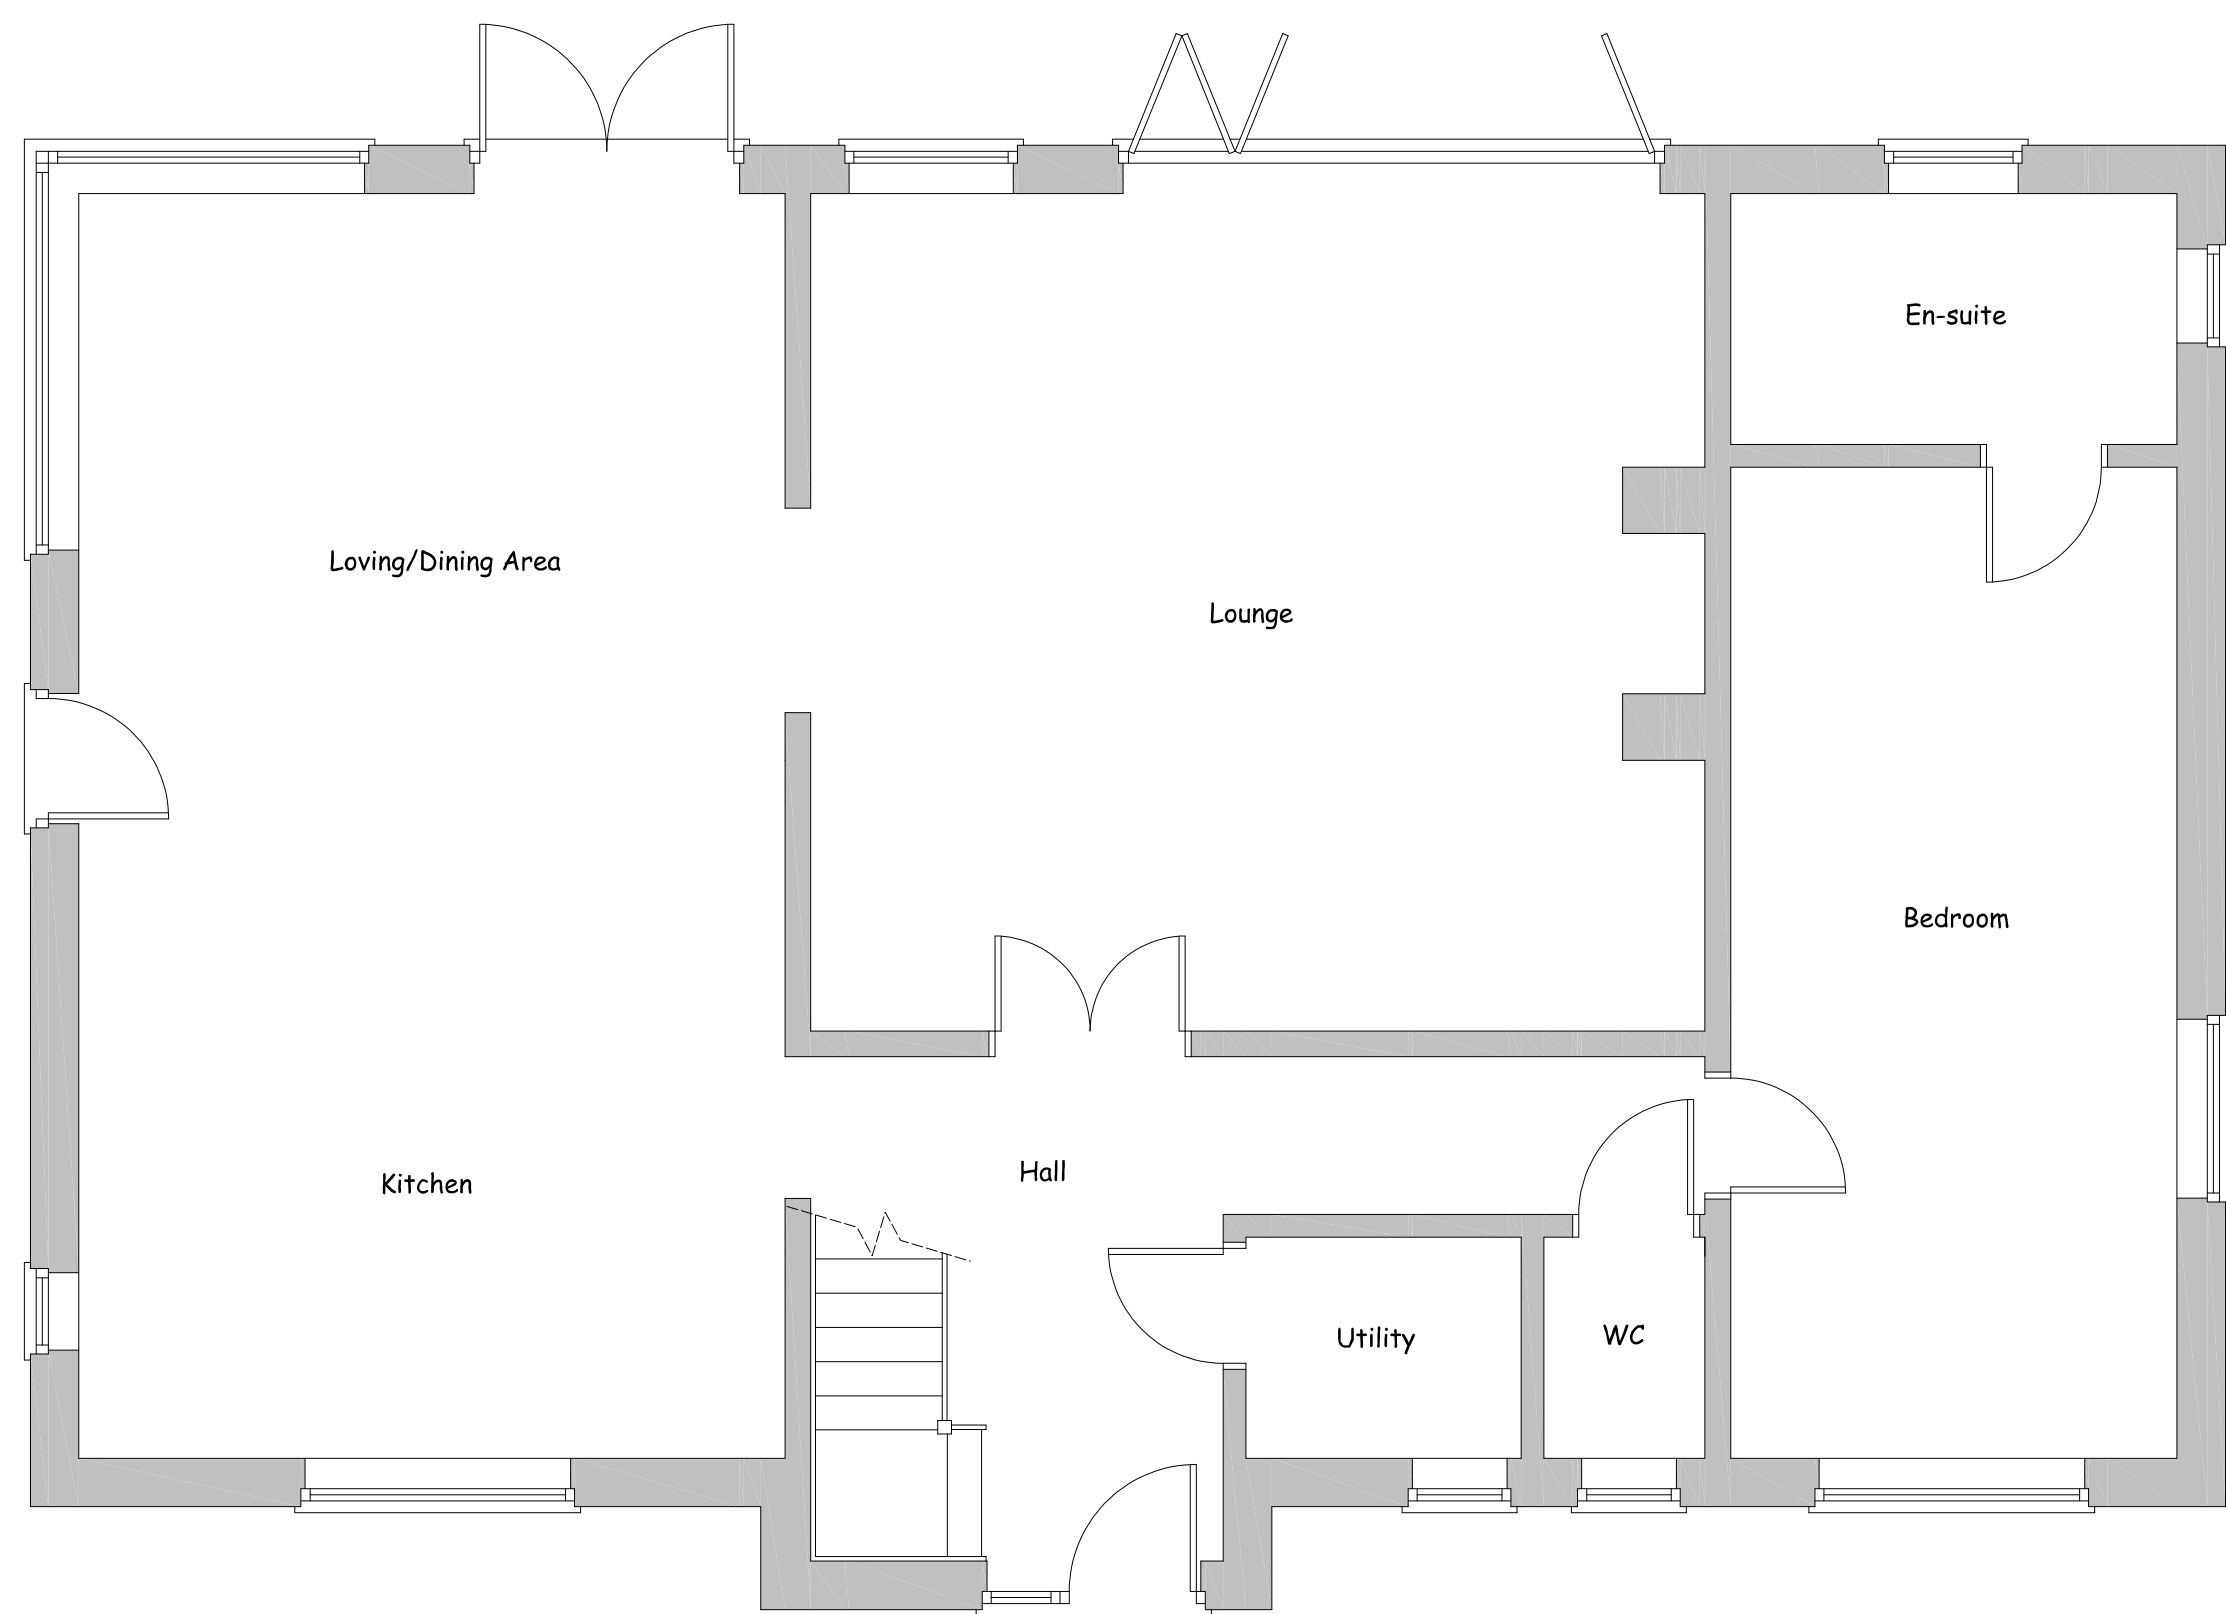

EXISTING GROUND FLOOR PLAN

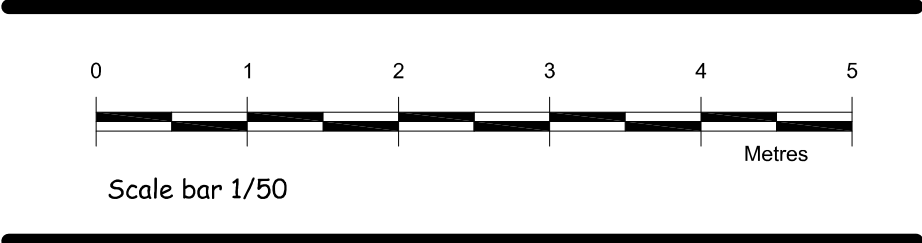

EXISTING FIRST FLOOR PLAN

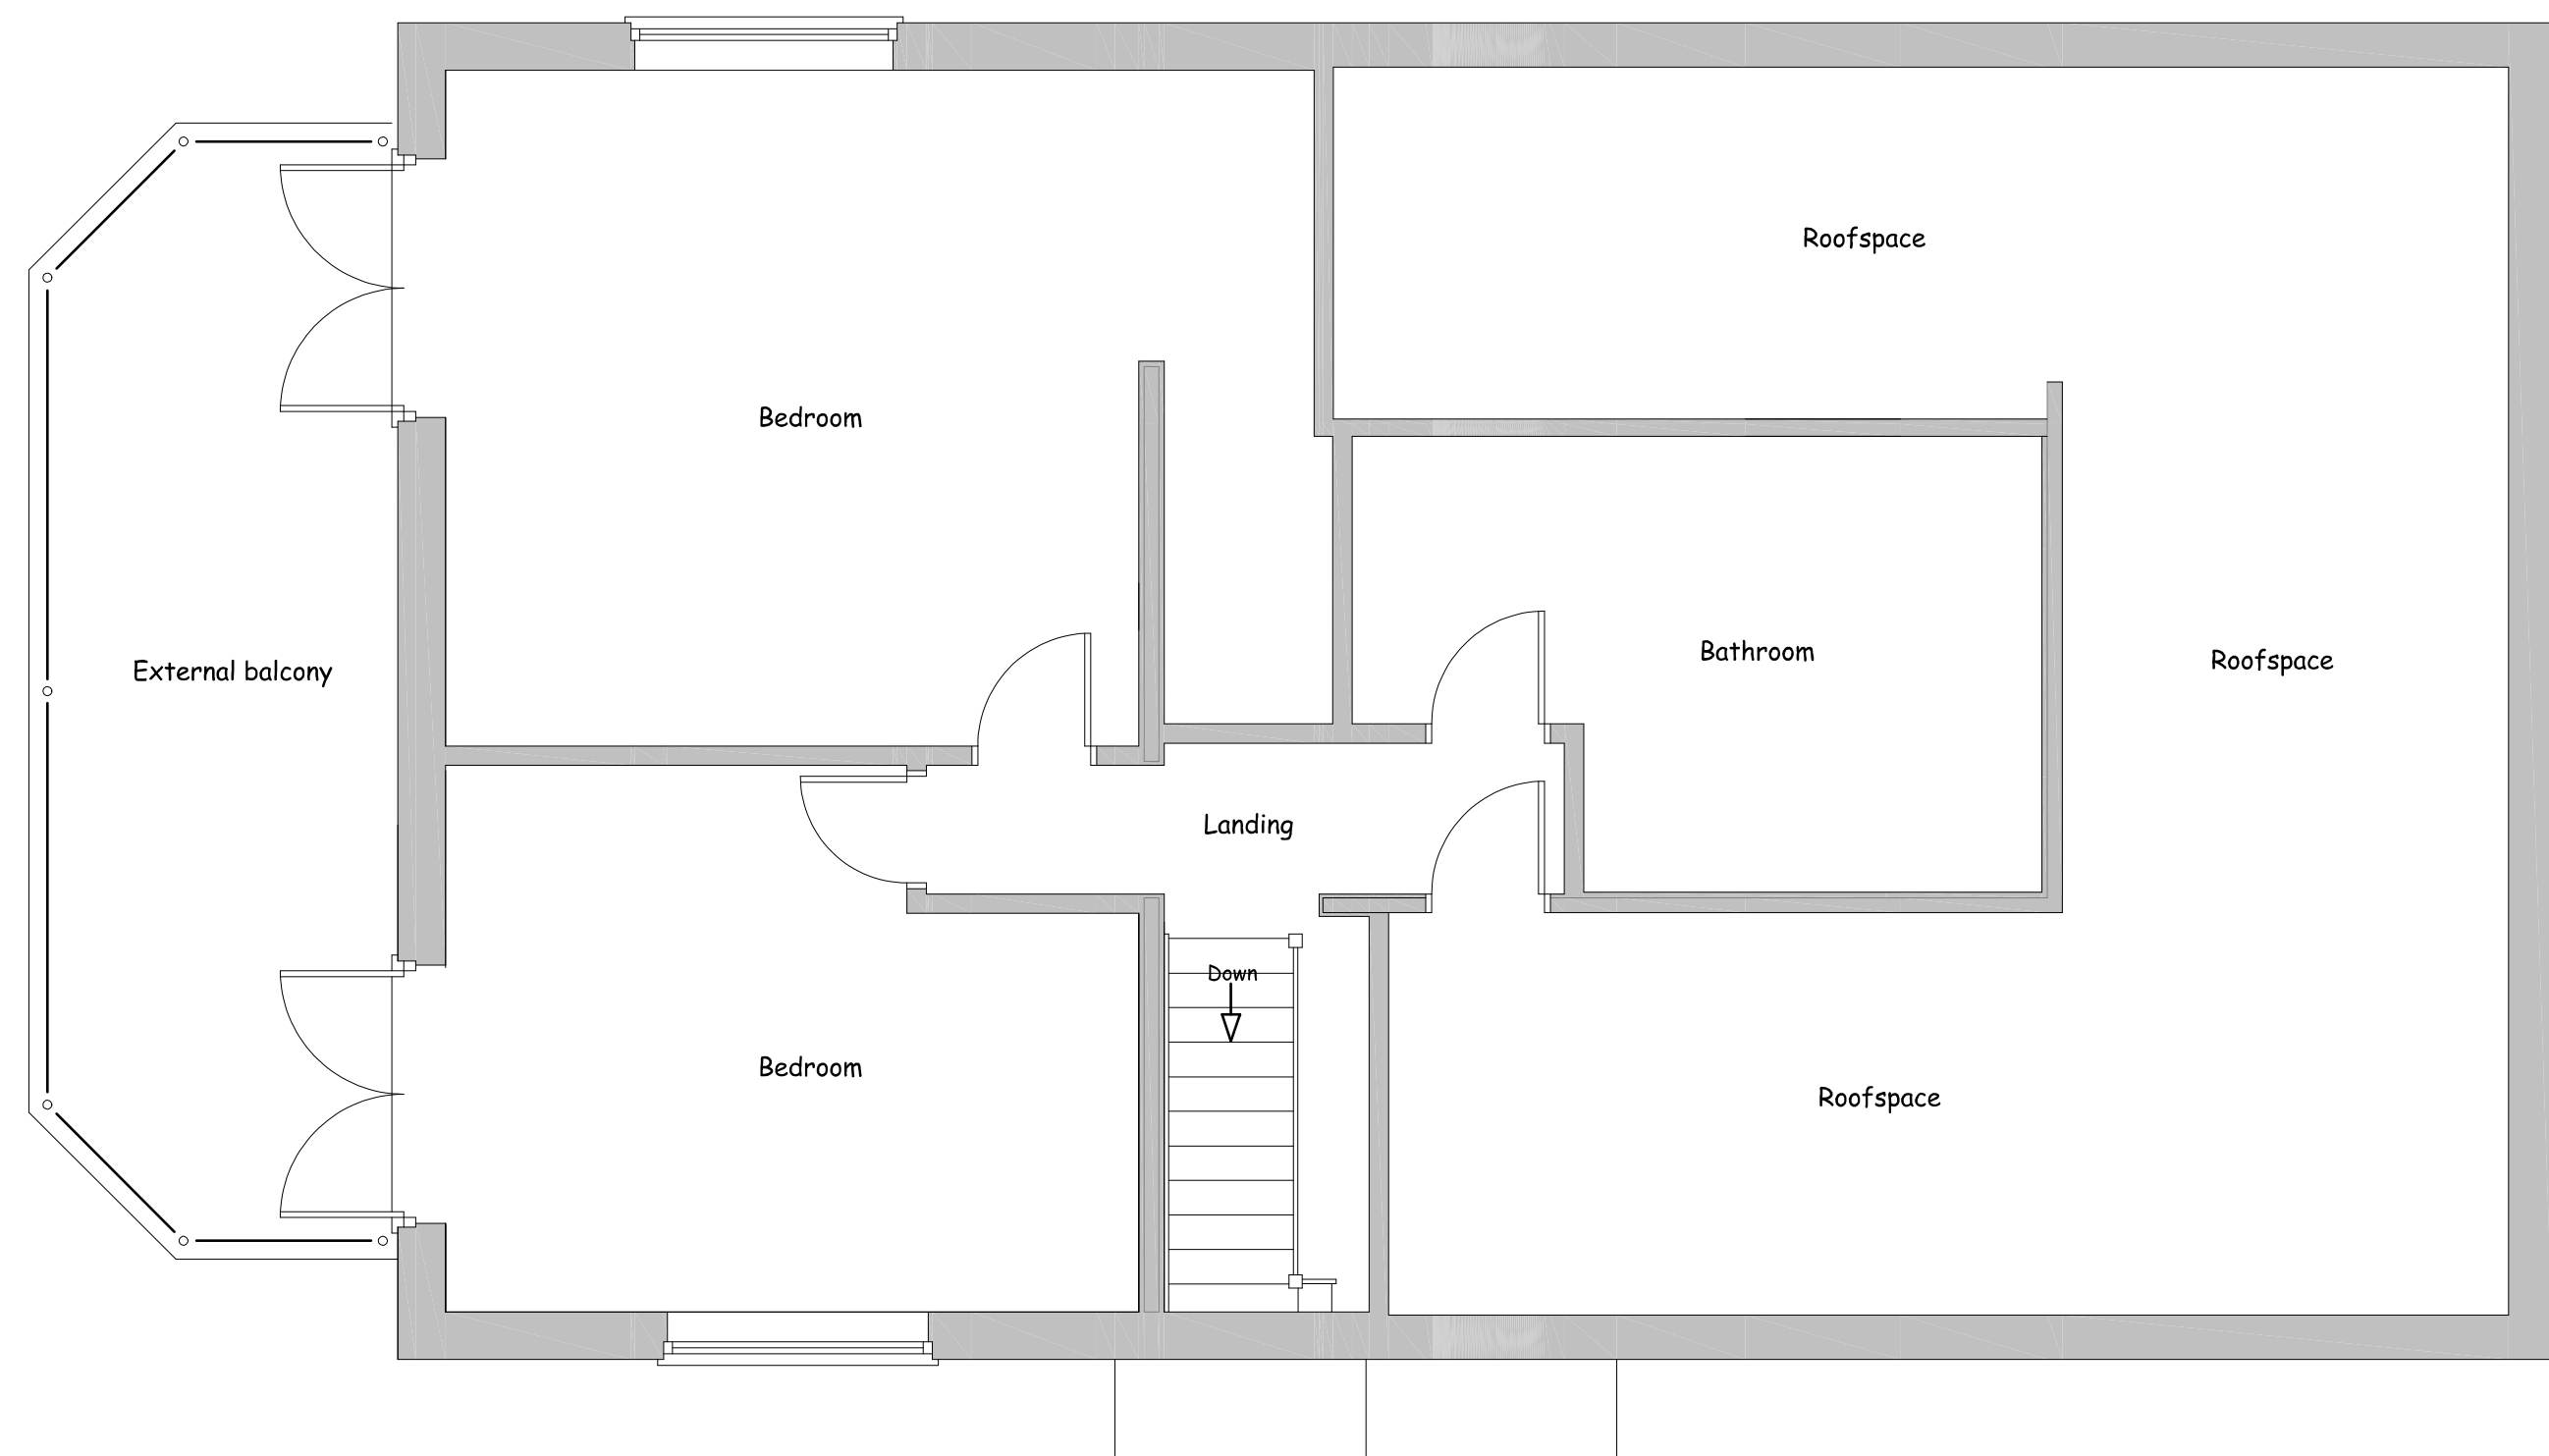

Nigel Forrester MCIOS
Building Design Services

ILETT HOUSE, SMITHY BANK, ALTON, STAFFS, ST10 4AD
TEL 01538 702164
www.nigelforrester.co.uk www.sap-calc.co.uk

CLIENT

Mrs J Colls

PROJECT

Proposed dormer roof
at
The Uplands
15 Church Lane
Ipstones
Stoke-on-Trent
ST10 2LD

DRAWING NUMBER 22/651/02

Existing floor plans

SCALES 1/50 @ A1