


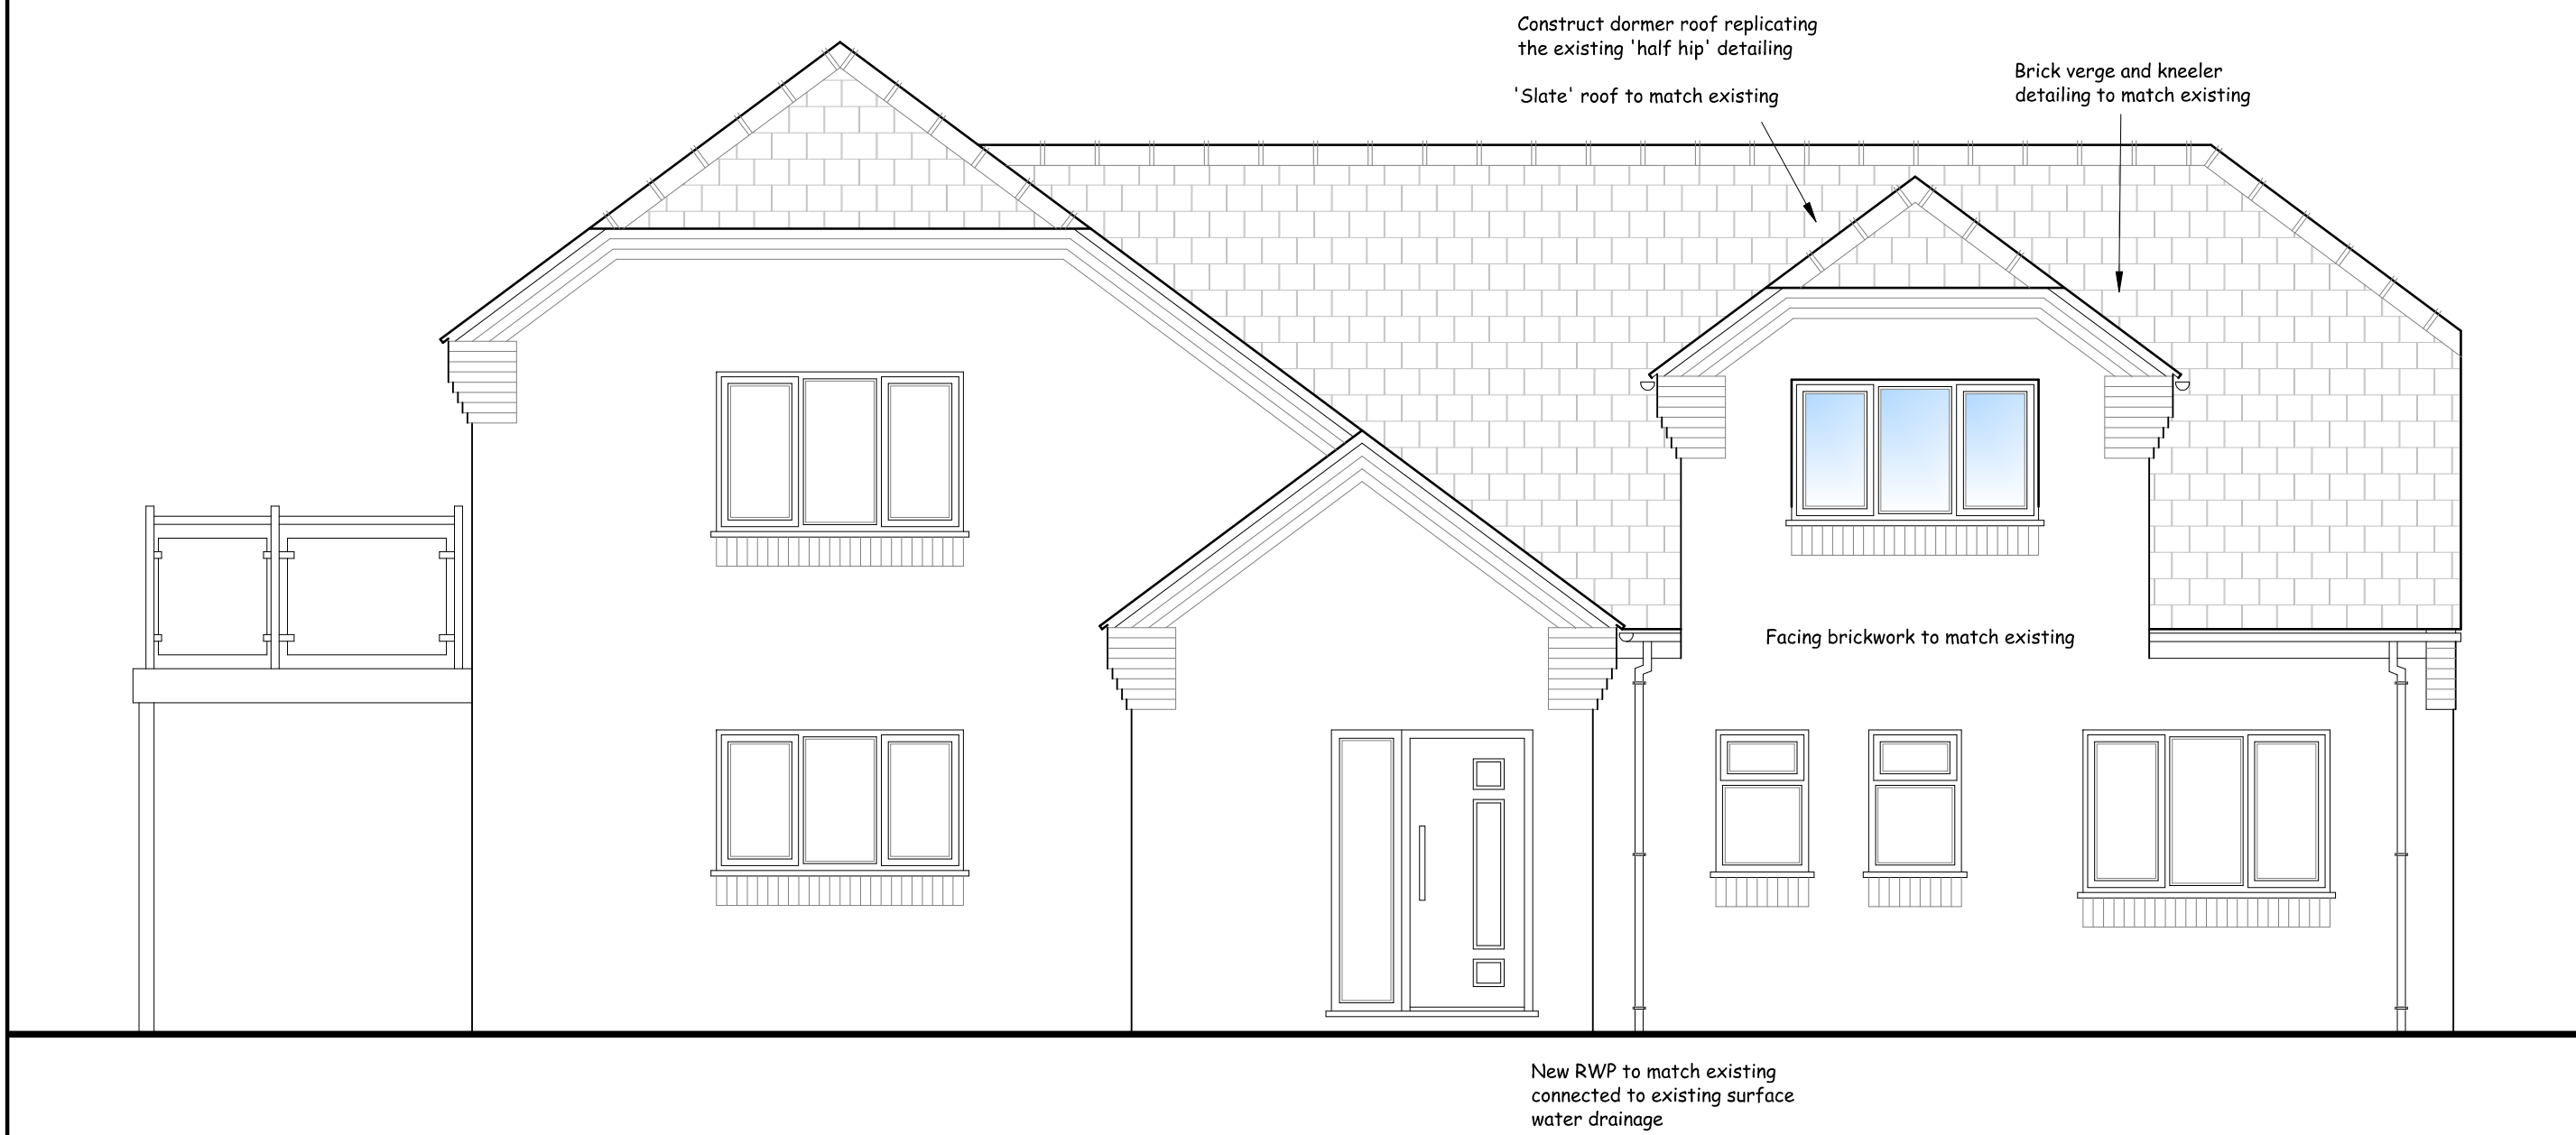


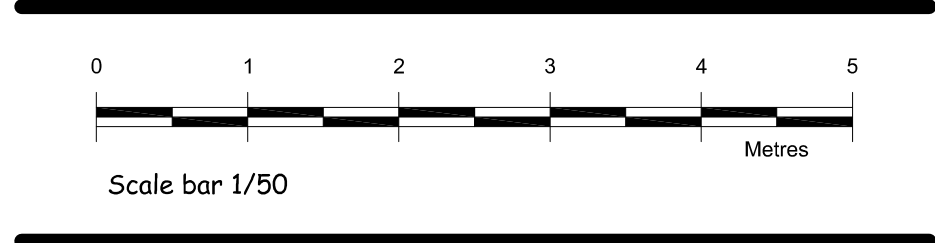


EXISTING FRONT ELEVATION (South)

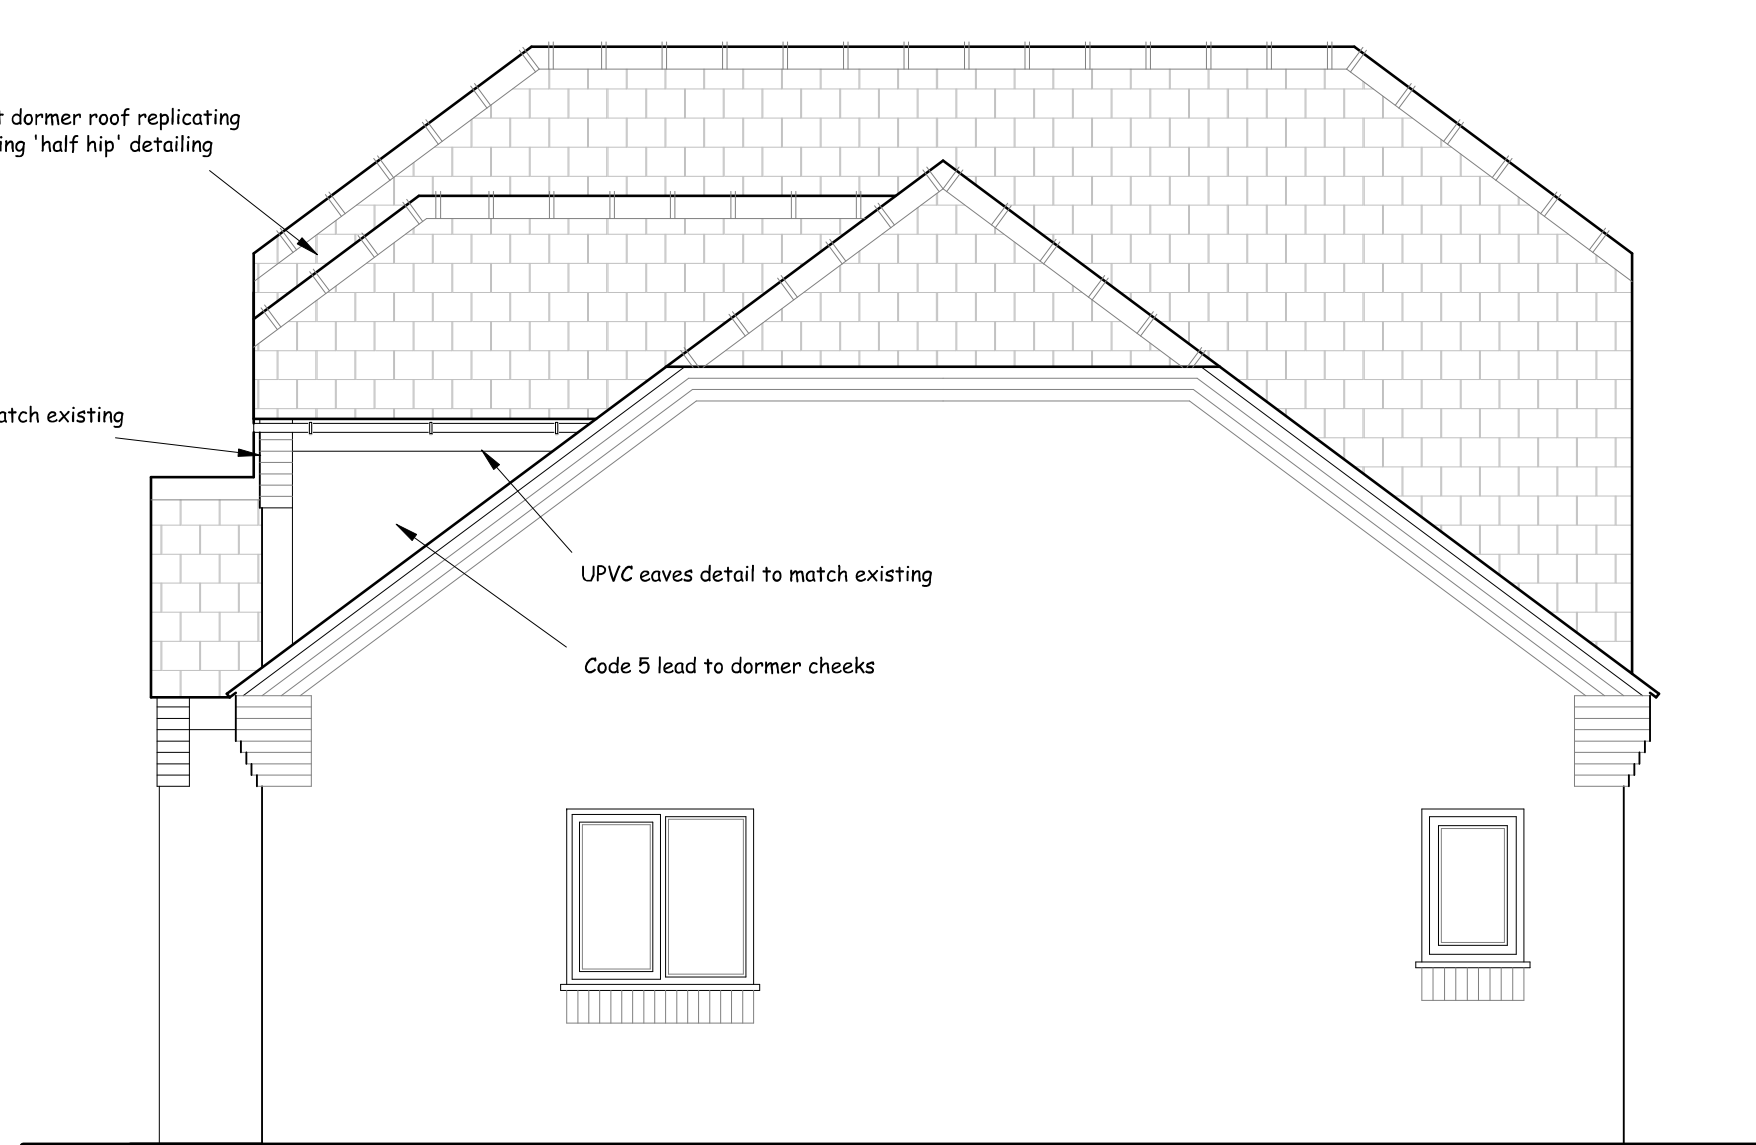

EXISTING SIDE ELEVATION (East)

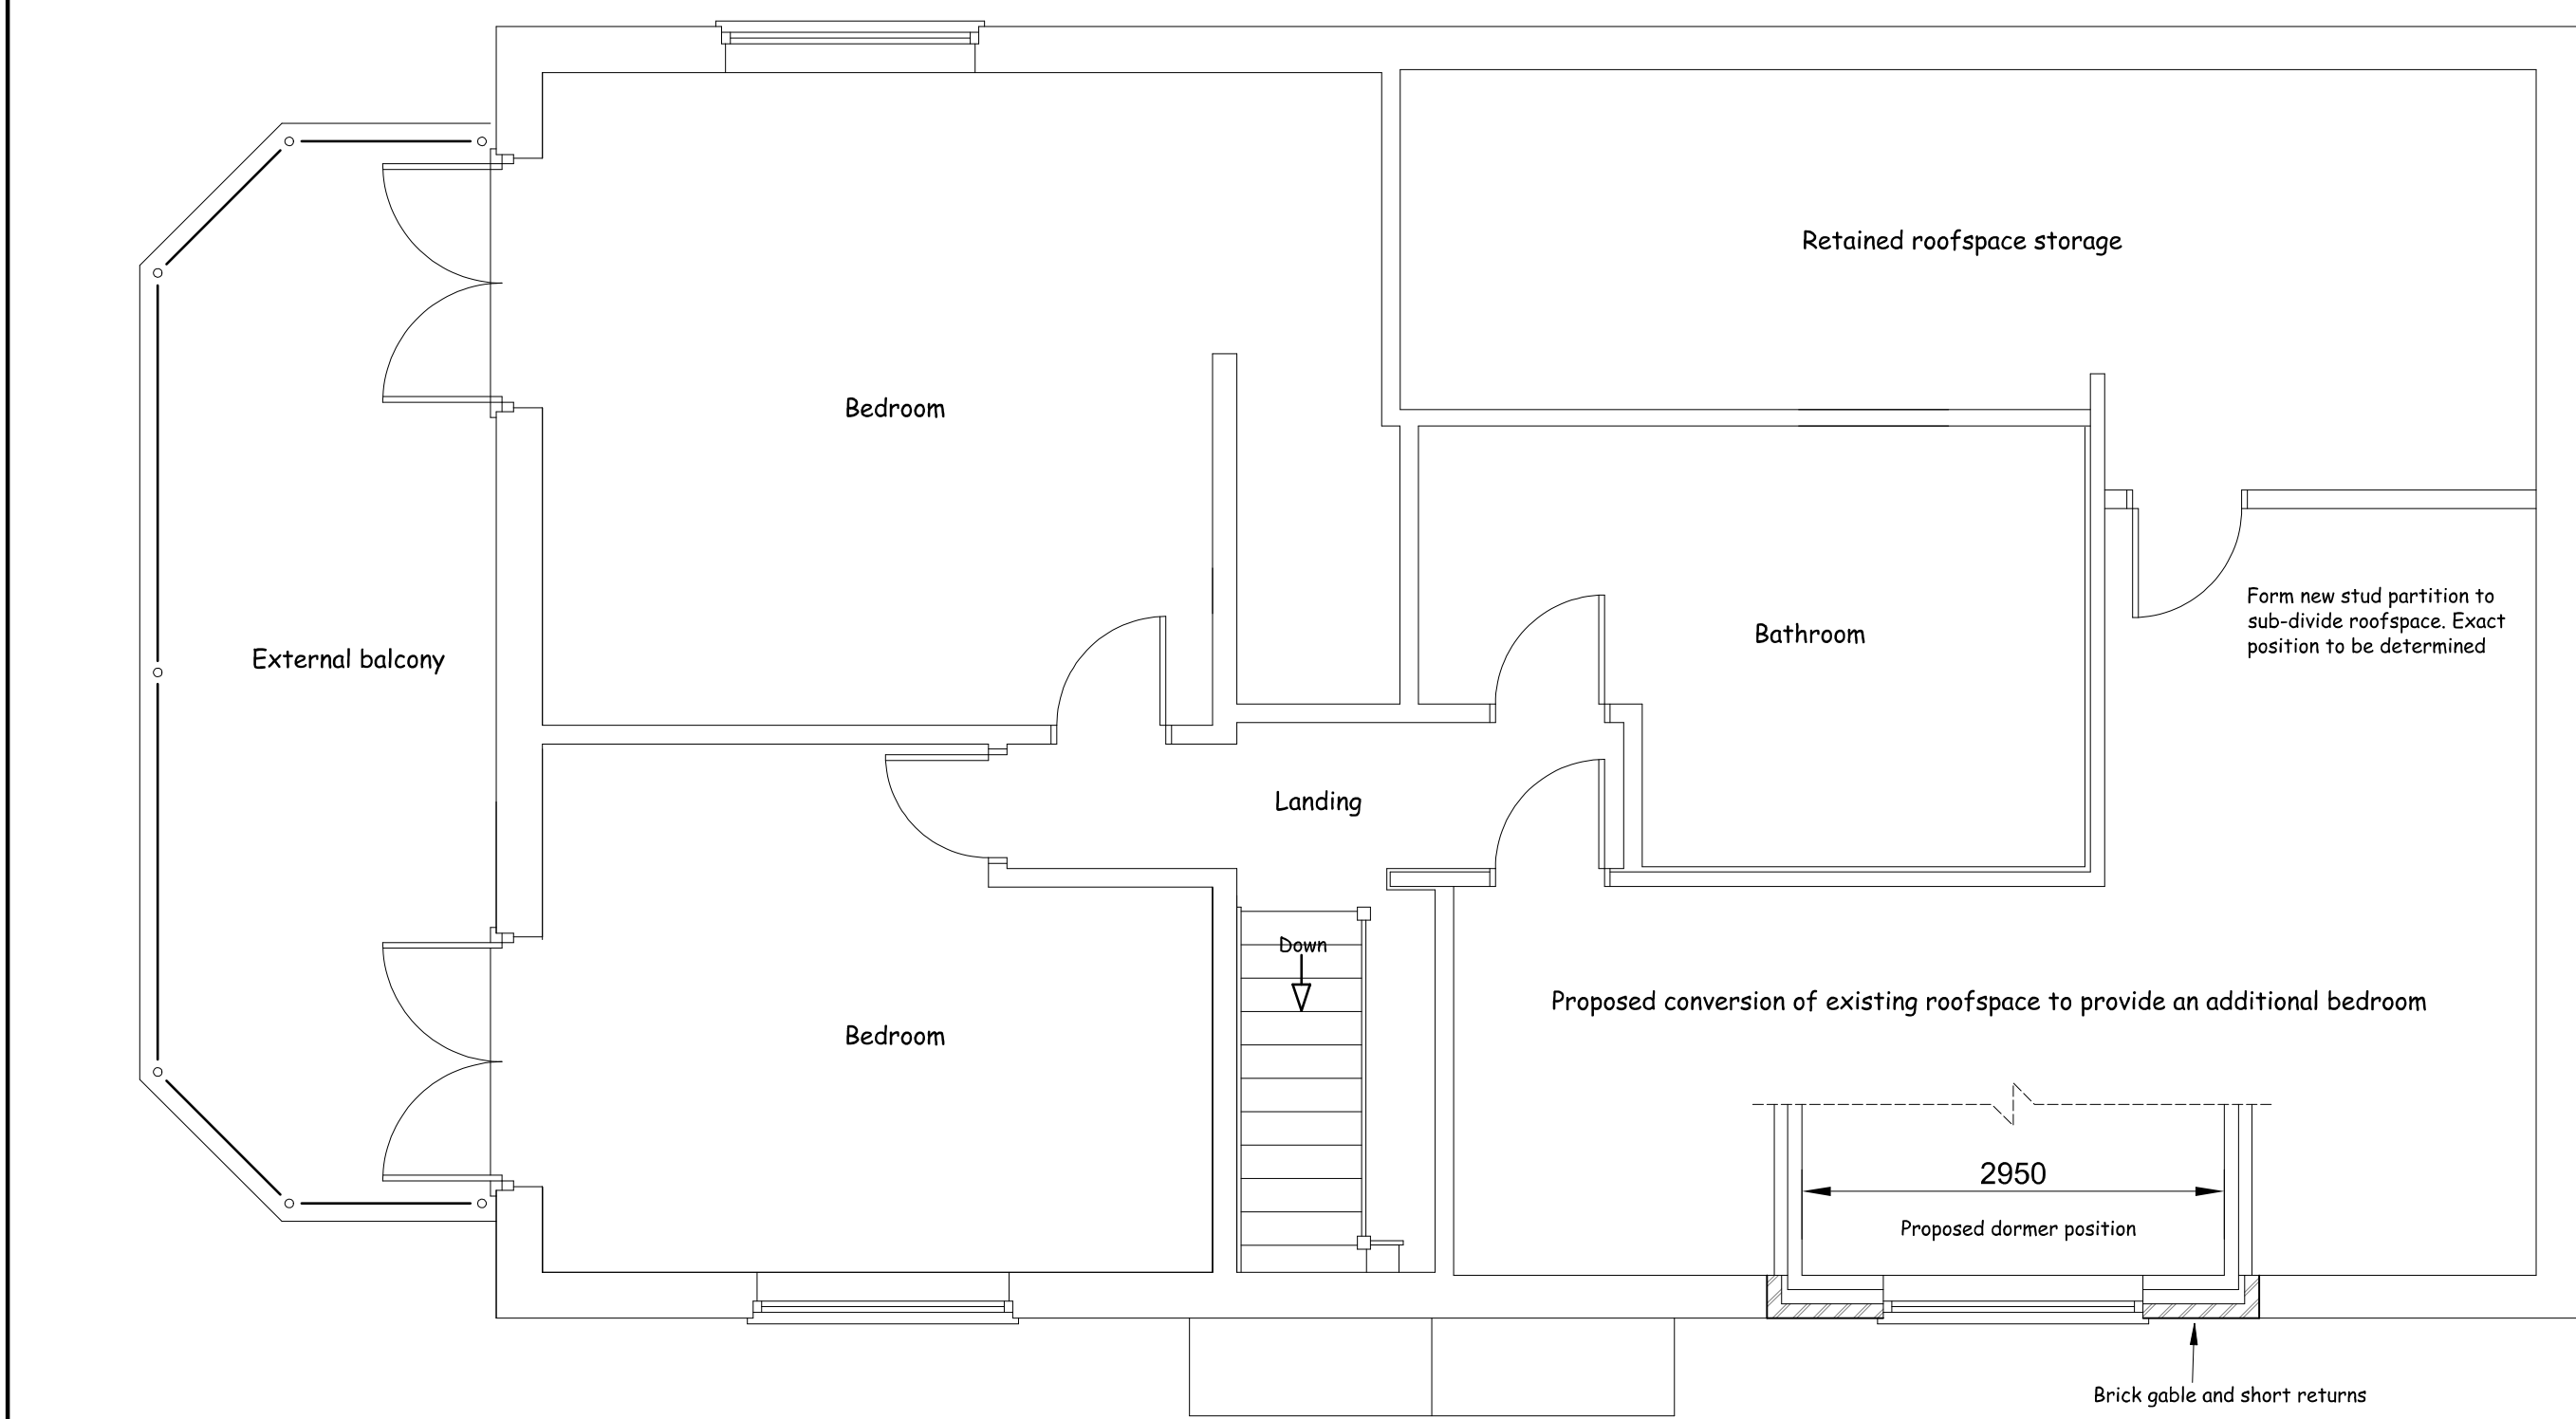

PROPOSED FIRST FLOOR PLAN

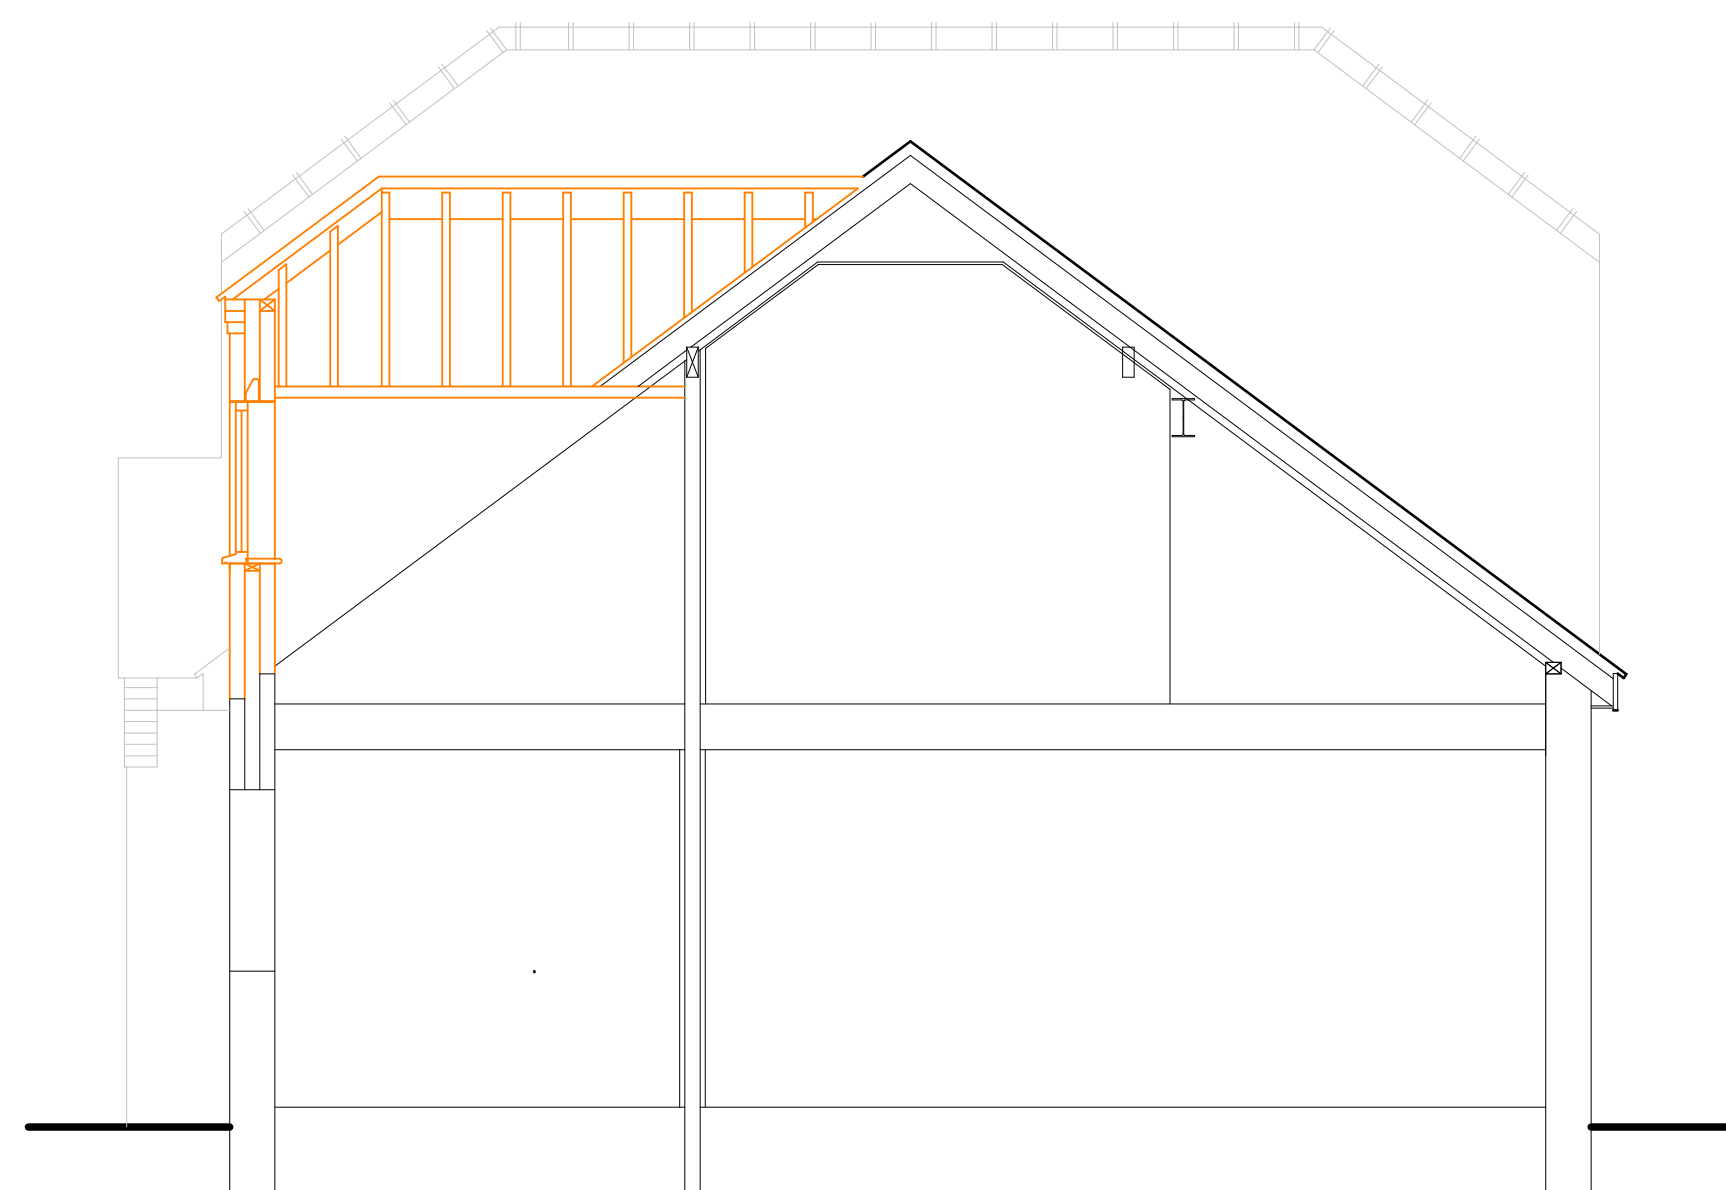

INDICATIVE SECTION

Nigel Forrester MCIOS
Building Design Services

ILETT HOUSE, SMITHY BANK, ALTON, STAFFS, ST10 4AD
TEL 01538 702164
www.nigelforrester.co.uk www.sap-calc.co.uk

CLIENT

Mrs J Colls

PROJECT

Proposed dormer roof
at
The Uplands
15 Church Lane
Ipstones
Stoke-on-Trent
ST10 2LD

DRAWING NUMBER 22/651/03

Proposed dormer details

SCALES 1/50 @ A1