



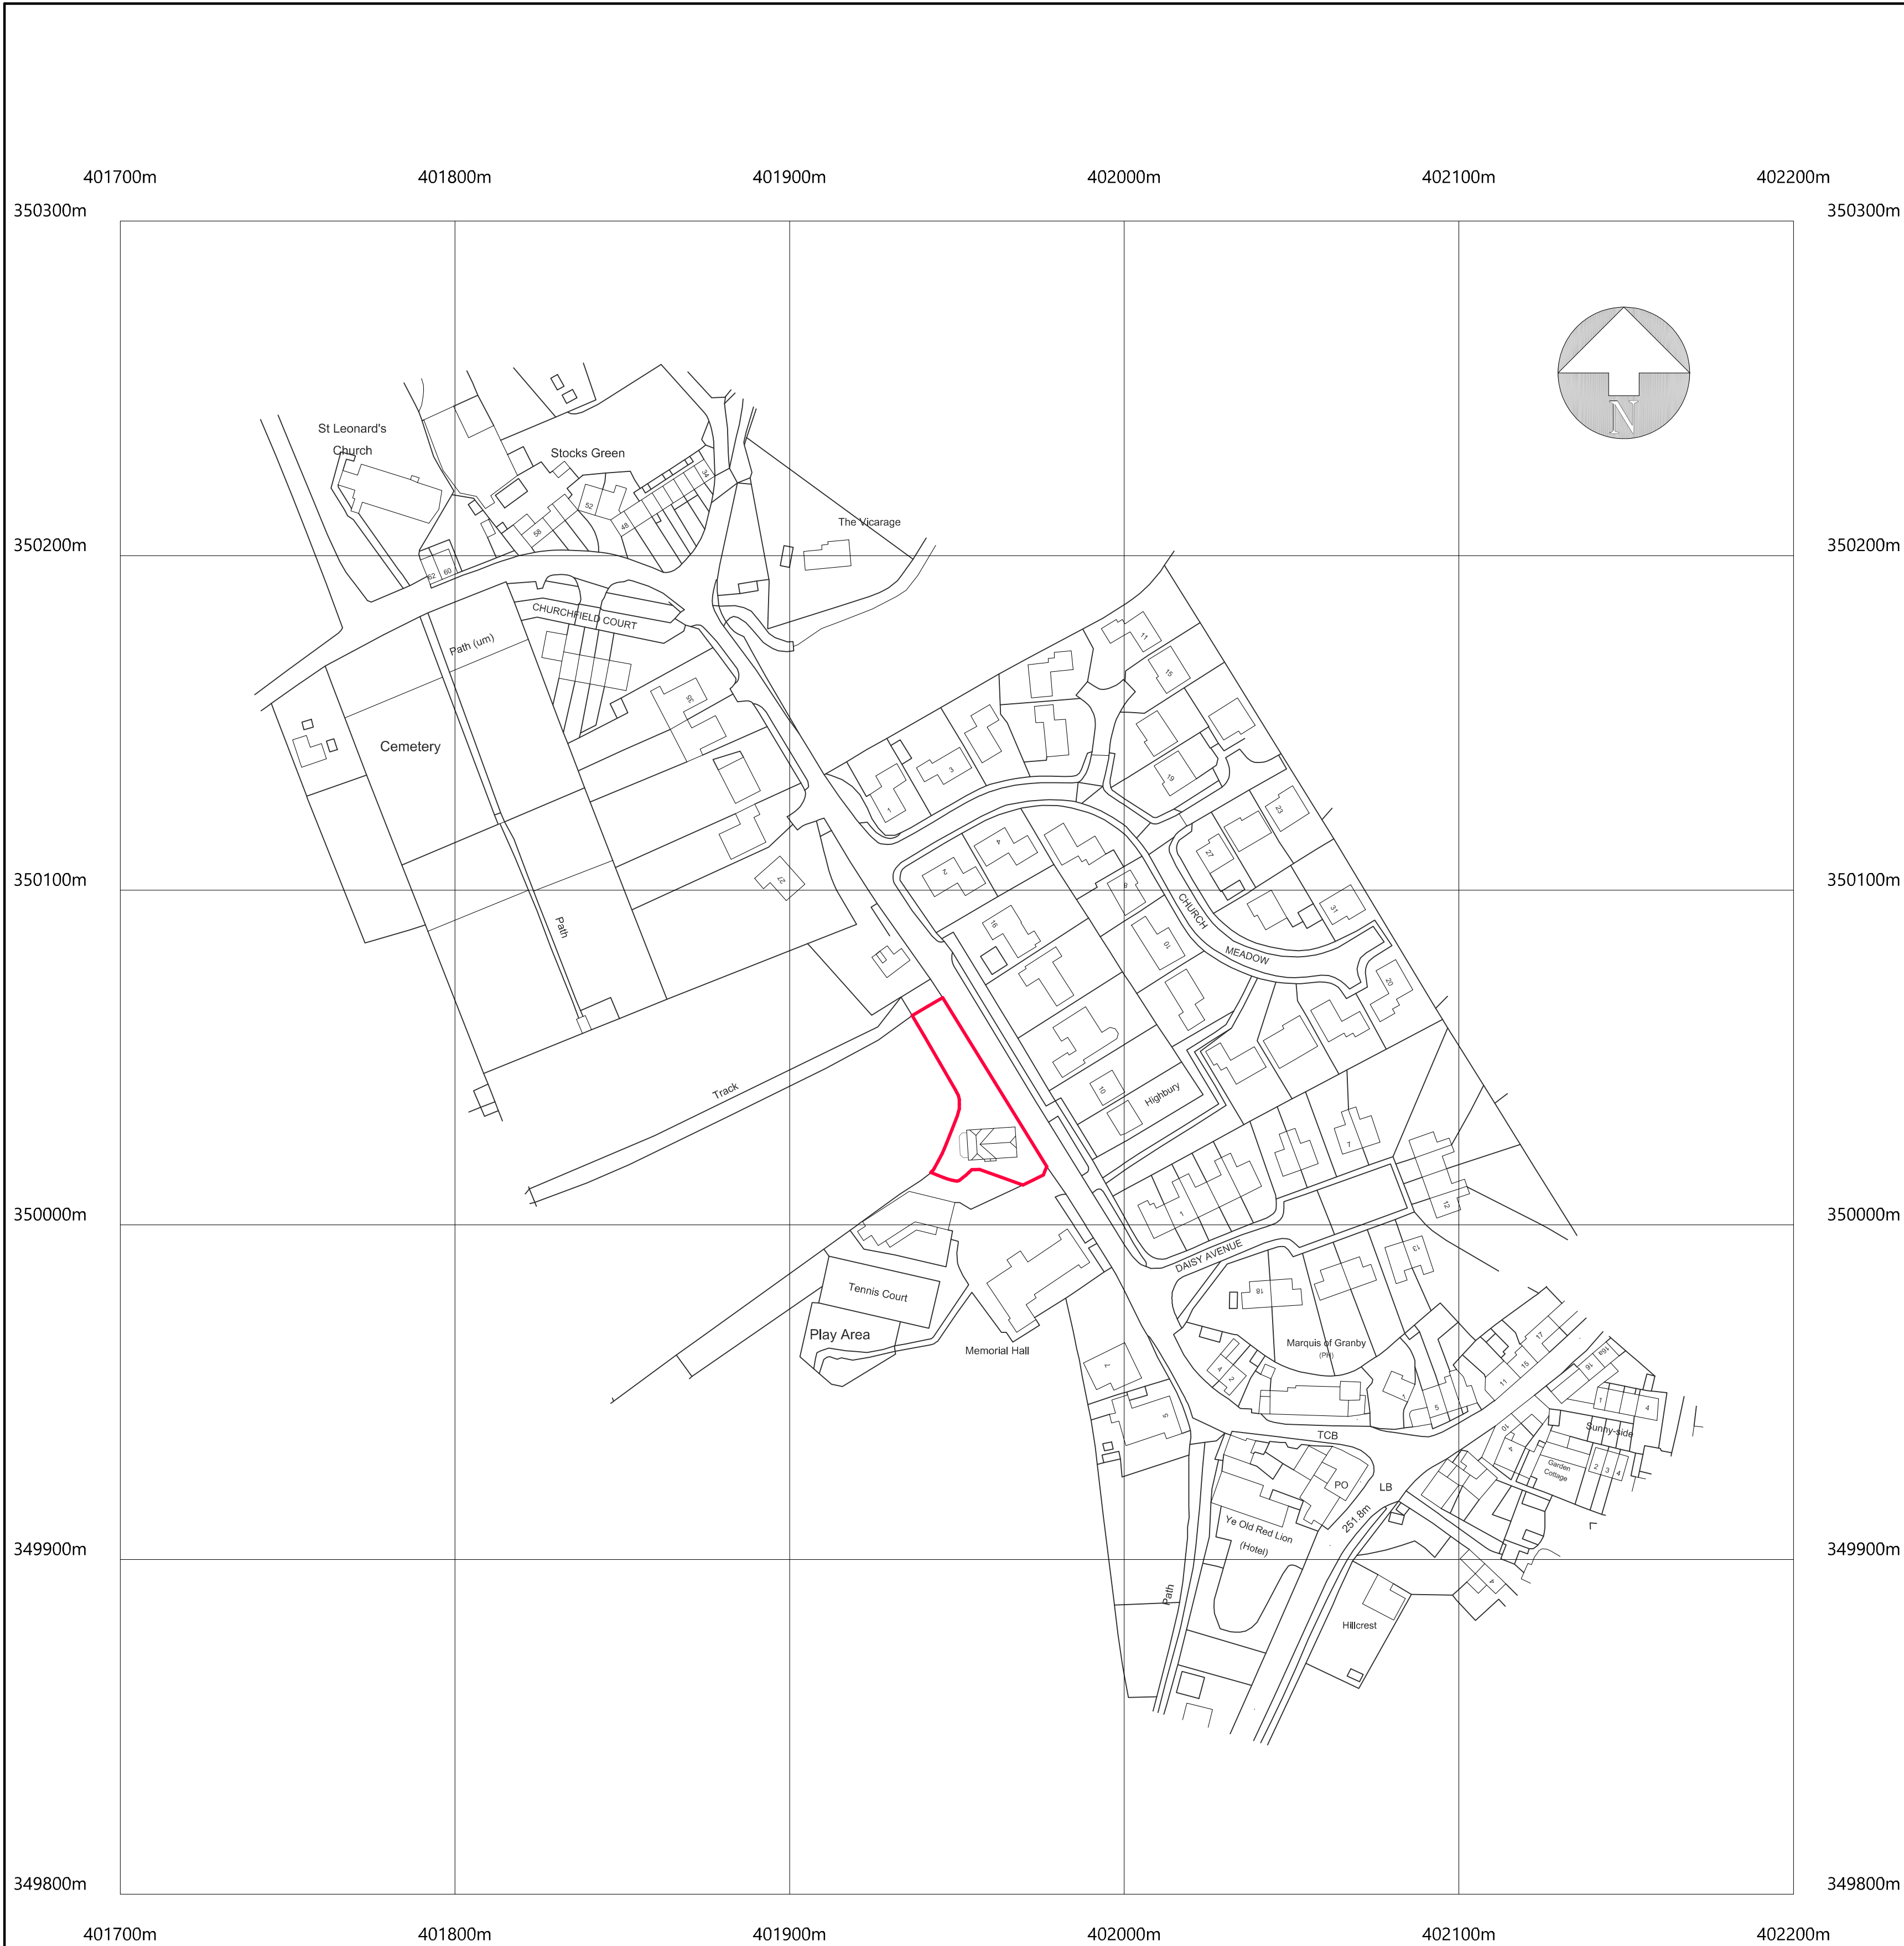

©Crown Copyright and database rights 2018 OS 100019980

LOCATION PLAN (Scale 1/1250)

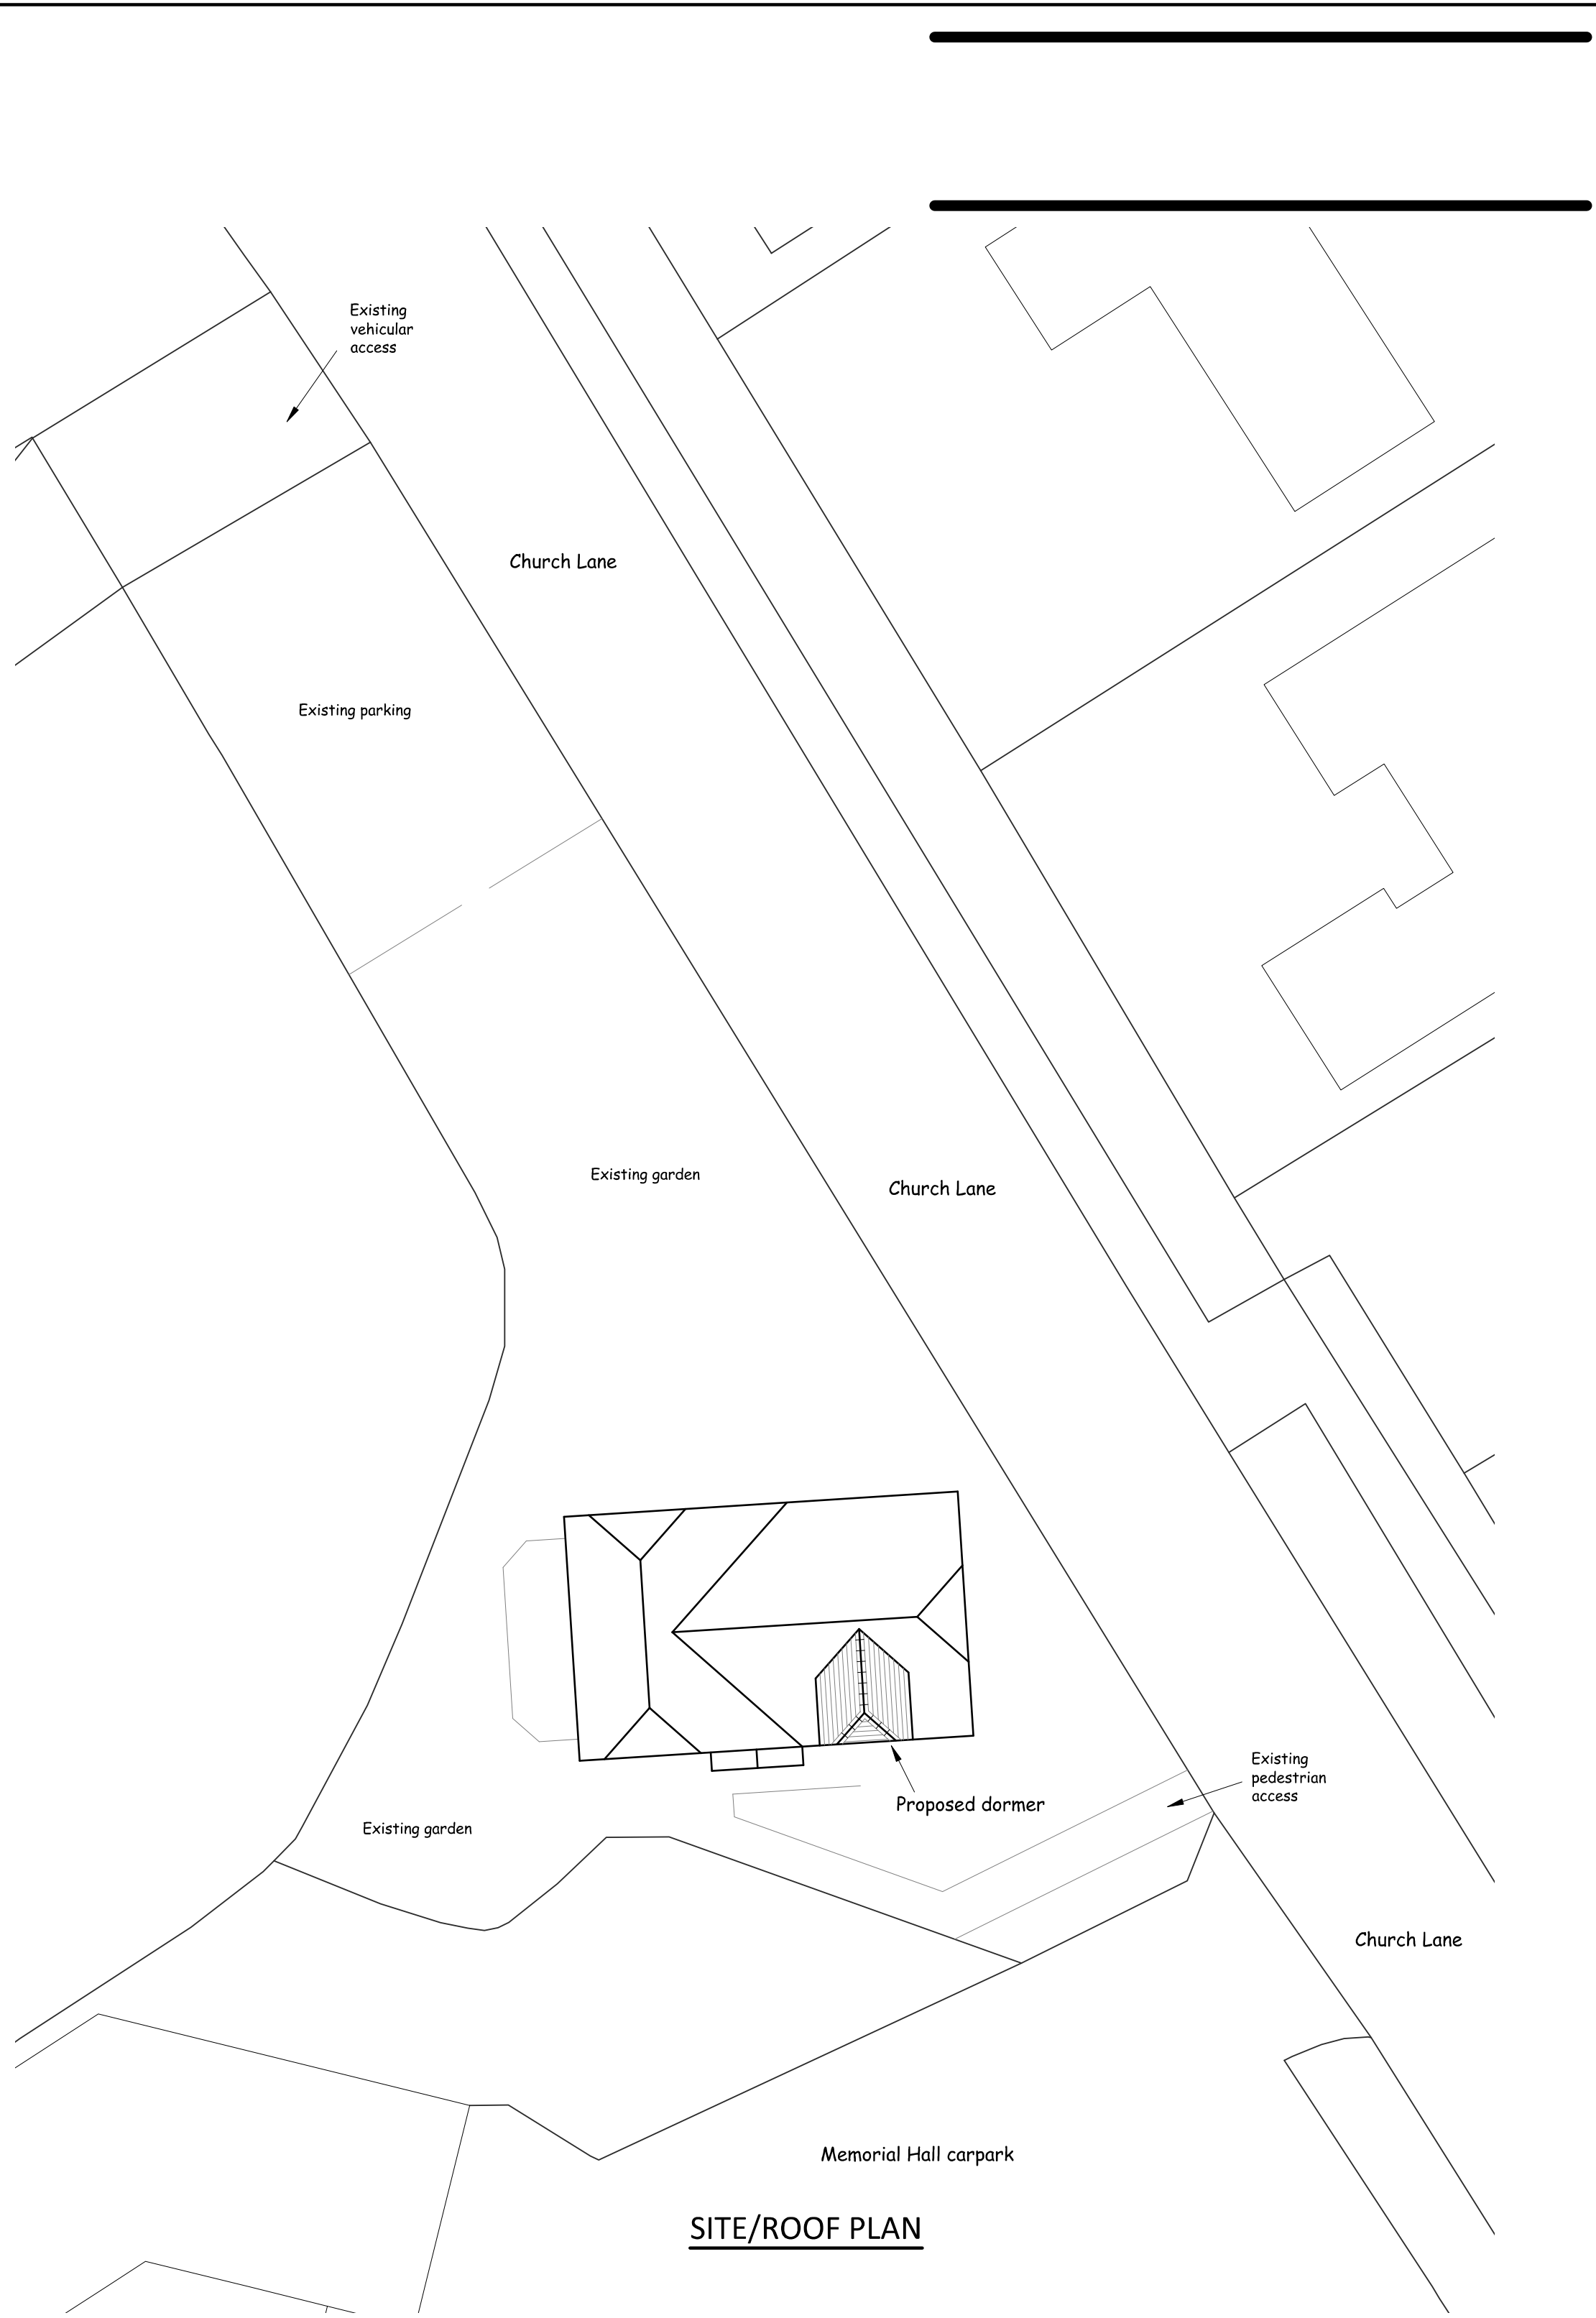



Nigel Forrester MCIOSB
Building Design Services

ILETT HOUSE, SMITHY BANK, ALTON, STAFFS, ST10 4AD
TEL 01538 702164
www.nigelforrester.co.uk

Mrs J Colls
Proposed dormer roof
at
The Uplands
15 Church Lane
Ipstones
ST10 2LD

Drawing No: 22/651/04
Location & Site/roof plans
Scale: 1/1250 & 1/200 @ A1